



1 **FRONT ELEVATION**
Scale: 1:100

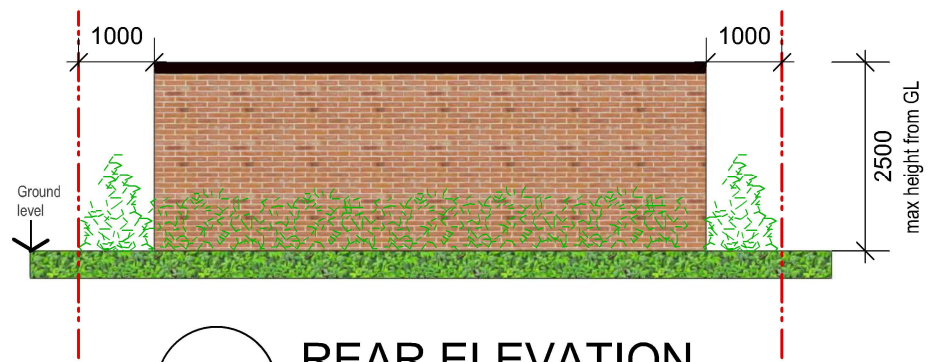


1 **REAR ELEVATION**
Scale: 1:100

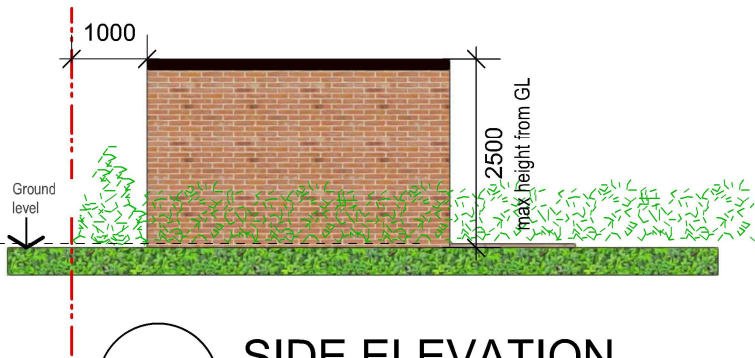

1 **SIDE ELEVATION**
Scale: 1:100

- WALLS - Facing brickwork
- EAVES - Fascia and soffit to be UPVc
- DOORS - Doors to be UPVc double glazed
- RWP & GUTTERS - To be UPVc. black
- ROOF - GRP roofing system grey/green colour
- Rooflight - To be velux or similar thin profile rooflight to be flush with roof line, with no projection.

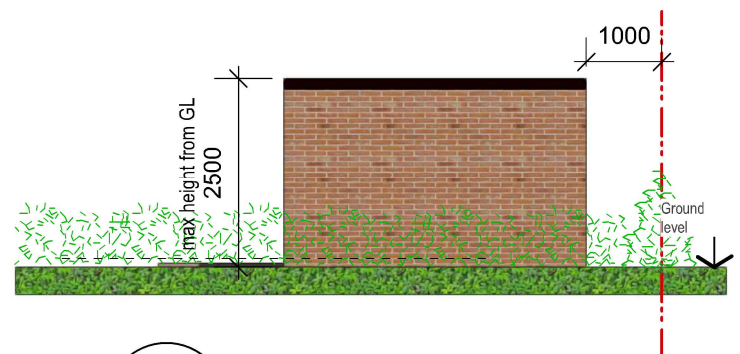


4 **SIDE ELEVATION**
Scale: 1:100



5 **PROP 3D AERIAL**
Scale: 1:100



6 **PROP 3D**
Scale: 1:100

 

scale - 1 : 100 @ A3



tel : 0796 222 3141
email : sandeep@sskarchitects.co.uk

Purpose - Certificate of lawful development app.

© SSK architects owns the copyright of this drawing which must not be reproduced in whole or part without the written permission.	PROJECT: 6 Raisins Hill, Pinner, HA5 2BS	DATE: 12/04/2021
	DWG NO: ELEVATIONS05	REVISION:

PROPOSED