



AERIAL VIEW

Site shown
in red

This application seeks to
provide a rear extension of a
maximum depth of 4m.
With a maximum height of
4m from GL with a maximum
eaves height of 2.1m

Description of proposed works

- Ground floor - Rear extension
- Internal alterations
- Roof - Rooflights

Drawing nos.	scale	Description
01	1:1250	Title sheet & Location Plan

Existing

02		Aerial Photos
03	1:100	Ground floor plan
04	1:100	Roof plan
05	1:100	Elevations Front and rear
06	1:100	Elevations Side
07	1:100	Perspective views
08		Photos - front, rear & garden views


Proposed

09	1:100	Ground floor plan
10	1:100	Roof plan
11	1:100	Elevations - front and rear
12	1:100	Elevations - sides
13	1:200	Perspective views

Approx. areas


Existing:		
Site area	-	360 sq. meters.
Ground Floor	-	72 sq. meters.

Proposed:		
Ground floor	-	sq. meters.

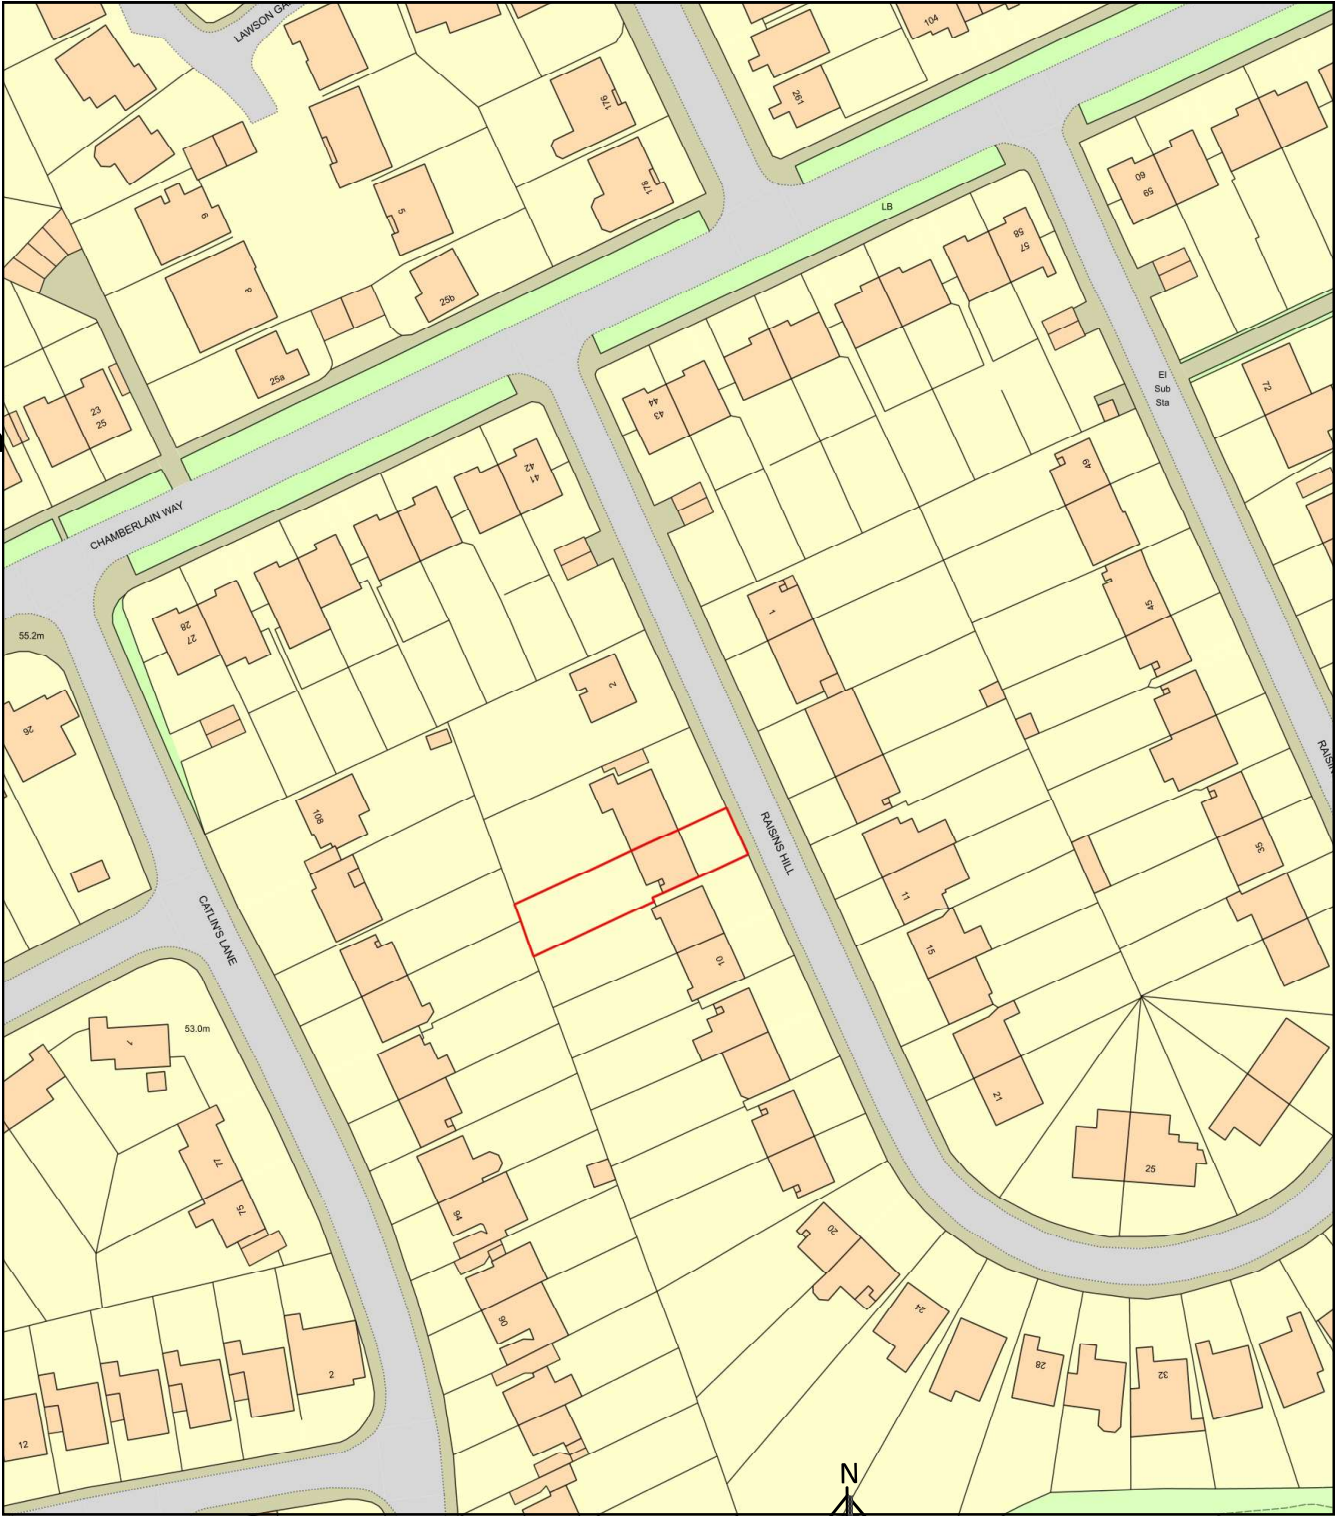

LOCATION PLAN


Site boundary
shown in red

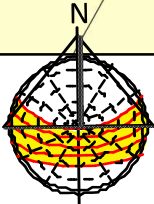

DRAWING TITLES
&

Purpose - Prior approval: Larger home application LOCATION PLAN

scale - 1 : 1250 @ A3

 

All dimensions to be checked on site. All omissions & discrepancies to be reported to the designer. SSK architects owns the copyright of this drawing which must not be reproduced in whole or part without the written permission. ©	PROJECT: 6 Raisins Hill, Pinner, HA5 2BS	DATE: 25/01/2021
	DWG NO: TITLE SHEET 01	REVISION: