

NEIGHBOURS
REAR EXT
3.7m

NEIGHBOURS HOUSE
8 RAISINS HILL

NEIGHBOURS
SIDE EXT

flat roof
above garage

NEIGHBOURS HOUSE
4 RAISINS HILL

This application seeks to
provide a rear extension of a
maximum depth of 4m.
With a maximum height of
4m from GL with a maximum
eaves height of 2.1m

04



ROOF PLAN
Scale: 1:100



tcl : 0796 222 3141

email : sandeep@sskarchitects.co.uk

scale - 1 : 100 @ A3

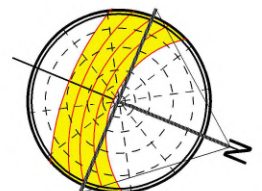 

EXISTING

Purpose - Prior Approval: Larger home application

All dimensions to be checked on site. All omissions & discrepancies to be reported to the designer.	PROJECT: 6 Raisins Hill, Pinner, HA5 2BS	DATE: 25/01/2021
© SSK architects owns the copyright of this drawing which must not be reproduced in whole or part without the written permission.	DWG NO: ROOF	REVISION: 04