


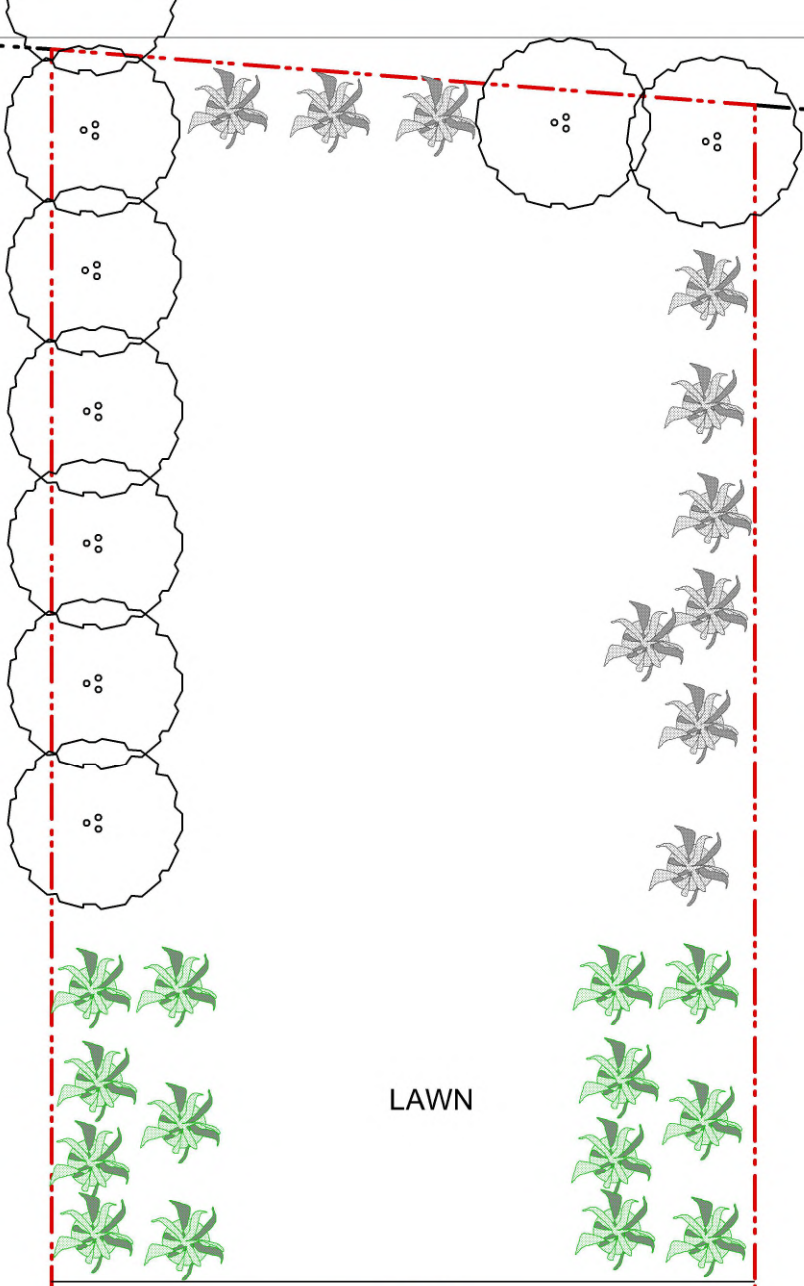

LAWN

PATIO
Max 150mm above GL

- Green dotted line indicates demolished walls
- Existing walls
- Proposed internal walls
- Proposed external walls
- PROPOSED EXTENSION

NEIGHBOURS
REAR EXT
3.7m

NEIGHBOURS HOUSE
8 RAISINS HILL

NEIGHBOURS
SIDE EXT

SHARED ACCESS

1200

Neighbouring property
600mm higher

store
utility

Garage

Hall

Lounge

Living

Kitchen

Dining

4000

DRIVEWAY

lawn

NEIGHBOURS HOUSE
4 RAISINS HILL

This application seeks to provide a rear extension of a maximum depth of 4m. With a maximum height of 3.4m from GL with a maximum eaves height of 2.4m



09 GROUND FLOOR PLAN
Scale: 1:100



tcl : 0796 222 3141

email : sandeep@sskarchitects.co.uk

scale - 1 : 100 @ A3

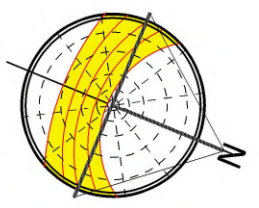 

Purpose - Prior approval: Larger home application

All dimensions to be checked on site.
All omissions & discrepancies to be reported to the designer.
SSK architects owns the copyright of this drawing which must not be reproduced in whole or part without the written permission.

PROJECT:	6 Raisins Hill, Pinner, HA5 2BS	DATE:	25/01/2021
DWG NO:	GF PROP	REVISION:	09

PROPOSED