



1

FRONT ELEVATION - NO CHANGE

Scale: 1:100

- GENERAL** - New materials used in exterior work to match existing.
- WALLS** - To be facing brickwork to match existing
- WINDOWS** - All new windows to be UPVc white double glazed, profile to match existing + set within opening to match existing.
- DOORS** - All new doors to be UPVc white double glazed, profile to match existing + set within opening to match existing.


RWP & GUTTERS - to be UPVc black to match existing.

ROOFLIGHTS - 'Velux' or similar.
Projection to be max. 150mm beyond the plane of the roof-slope & flat roof.

ROOF - **Flat roof** - flat roof to be GRP grey/green colour
- **Pitch roof** - to be red/brown roof tiles to match existing

ALL NEW WORK TO MATCH EXISTING

EXTENSION IS 3.4M MAXIMUM HEIGHT FROM GL

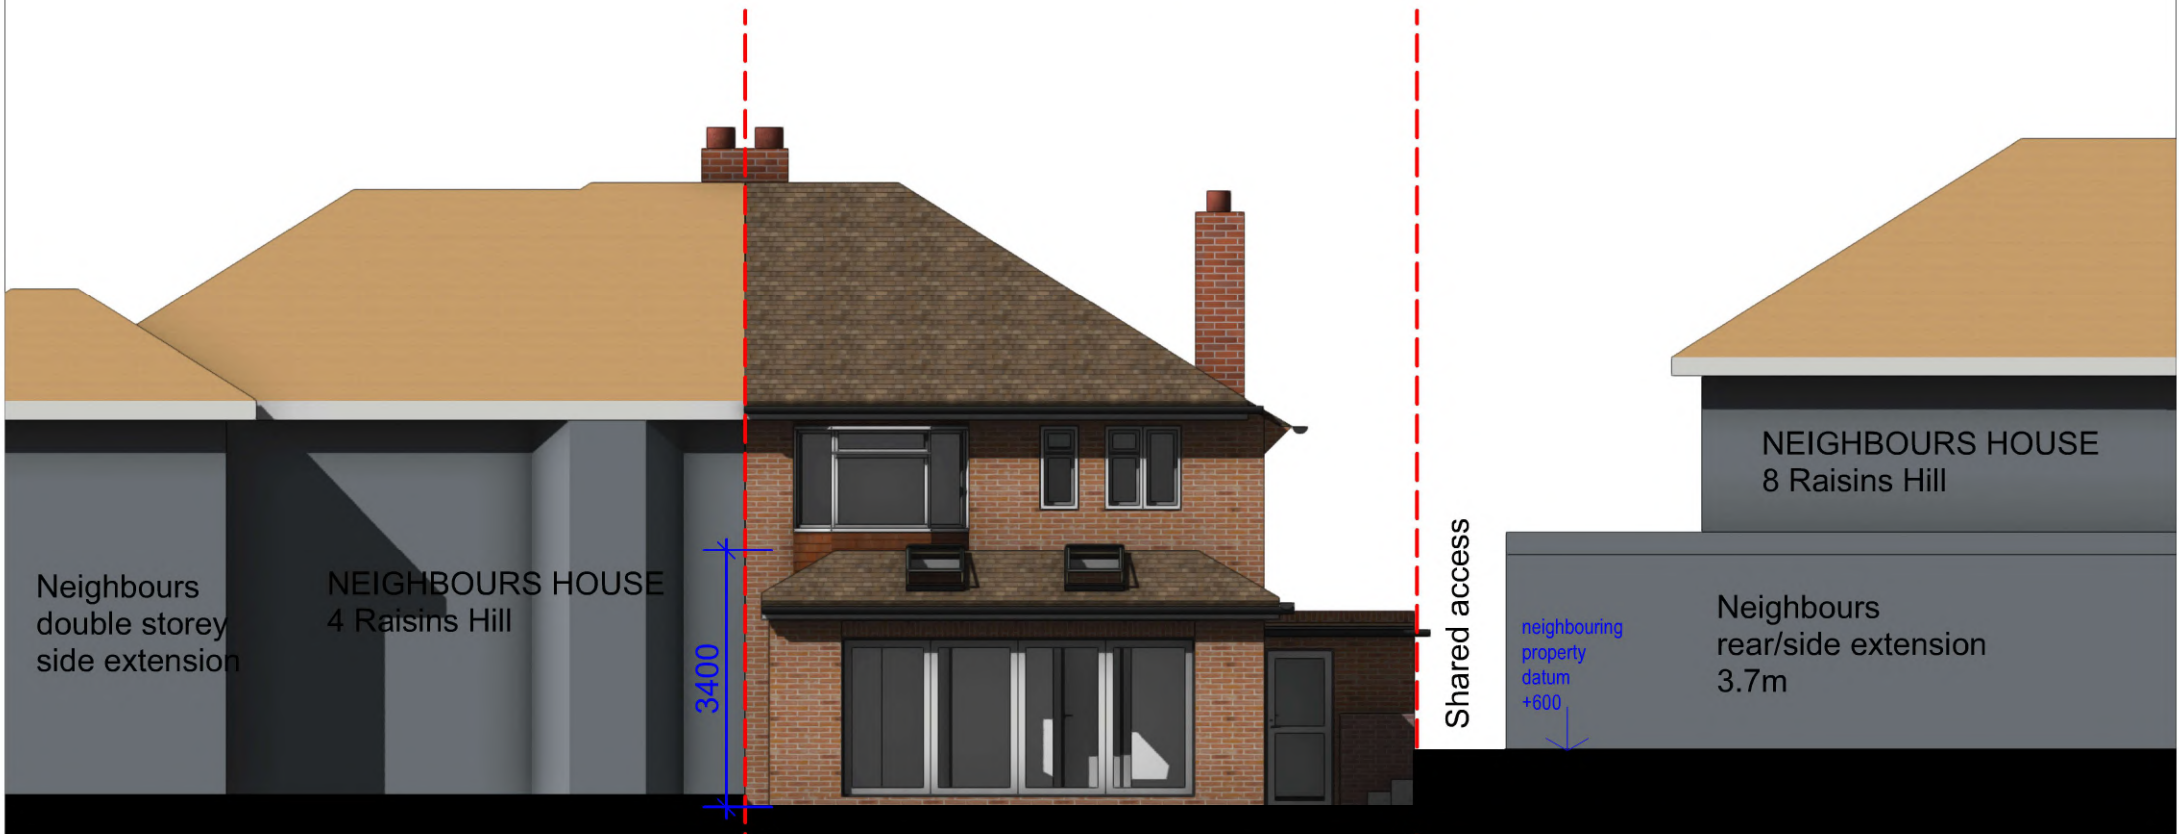

2

REAR ELEVATION


Scale: 1:100

This application seeks to provide a rear extension of a maximum depth of 4m. With a maximum height of 3.4m from GL with a maximum eaves height of 2.4m



tcl : 0796 222 3141
email : sandeep@sskarchitects.co.uk

scale - 1 : 100 @ A3

 

Purpose - Prior approval: Larger home application

© SSK architects owns the copyright of this drawing which must not be reproduced in whole or part without the written permission.	PROJECT: 6 Raisins Hill, Pinner, HA5 2BS	DATE: 25/01/2021
	DWG NO: Elevations - F+R 11	REVISION:

PROPOSED