

Rev.	Detail	By	Date
A	ROOF LINE AMENDED TO SUIT FIRST FLOOR	MD	14.05.2018

All dimensions and levels to be checked on site by contractor prior to construction and any discrepancies to be reported to the Architect immediately. Dimensions MUST NOT be scaled from this drawing. This drawing and the copyrights and patents therein are the property of the Architect and may not be used or reproduced without consent. This drawing is to be read in conjunction with all relevant consultants and/or specialist's drawings/documents and any discrepancies or variations are to be notified to the Architect before the affected work commences. All works on site are to be carried out fully in accordance with current CDM regulations and recommendations, current Building Regulations, British Standards and Codes of Practice as appropriate.

Project
**5 THE COVERT
NORTHWOOD
HA6 2UD**


Drawing
**PROPOSED
PLANS & ELEVATIONS**

**GRAHAM SEABROOK
PARTNERSHIP**
CHARTERED ARCHITECTS


The Studio Room, Bury Farm Country Park, Pedlar Road, Chesham,
Bucks HP5 2JU Tel: 01494 779918 Fax: 01494 770620
e-mail: gsp@gspacearchitects.co.uk

Drawn By	MD	Date	APR 2018
Checked By		Date	
Approved By		Scale	1:100@A1


Drawing No.	4629 PL110	Rev.	A
-------------	------------	------	---

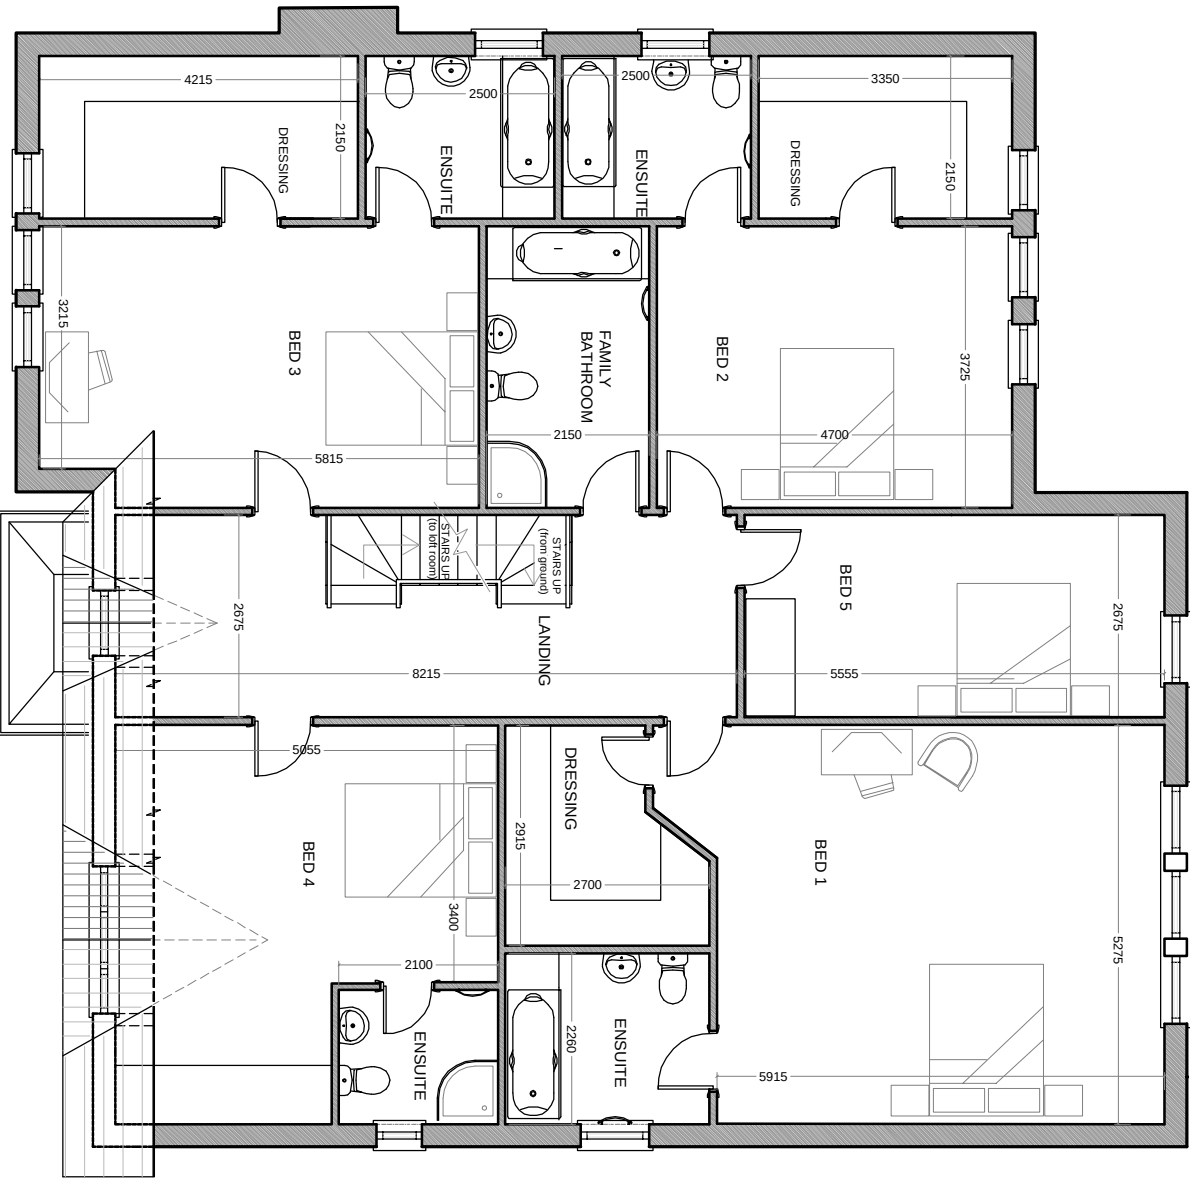


PROPOSED FIRST FLOOR PLAN

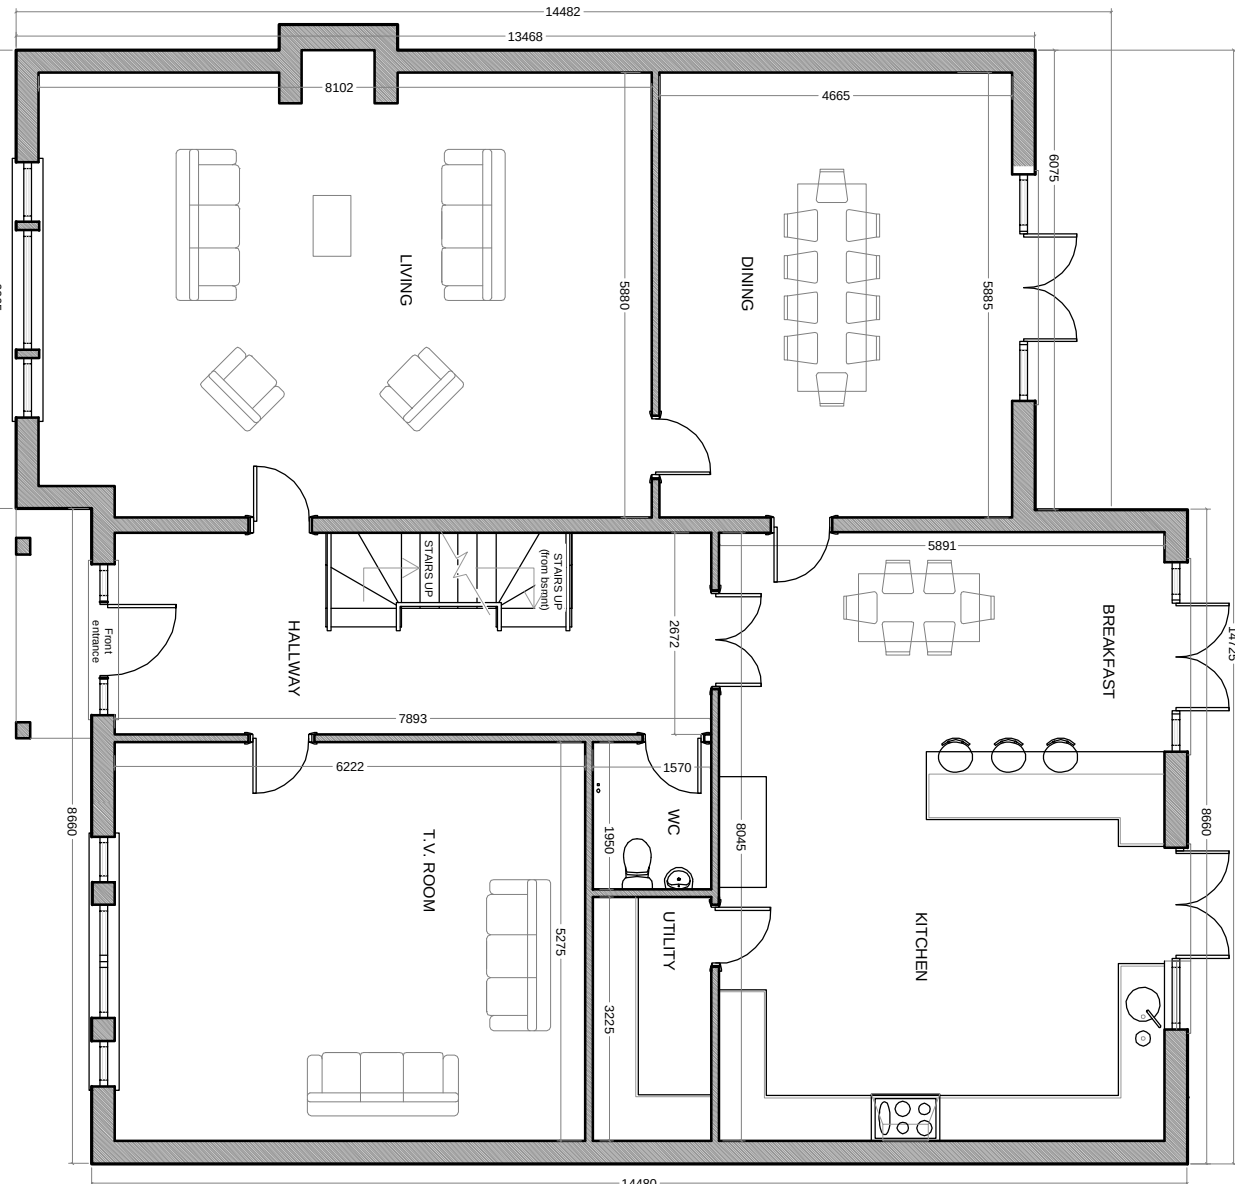


PROPOSED GROUND FLOOR PLAN

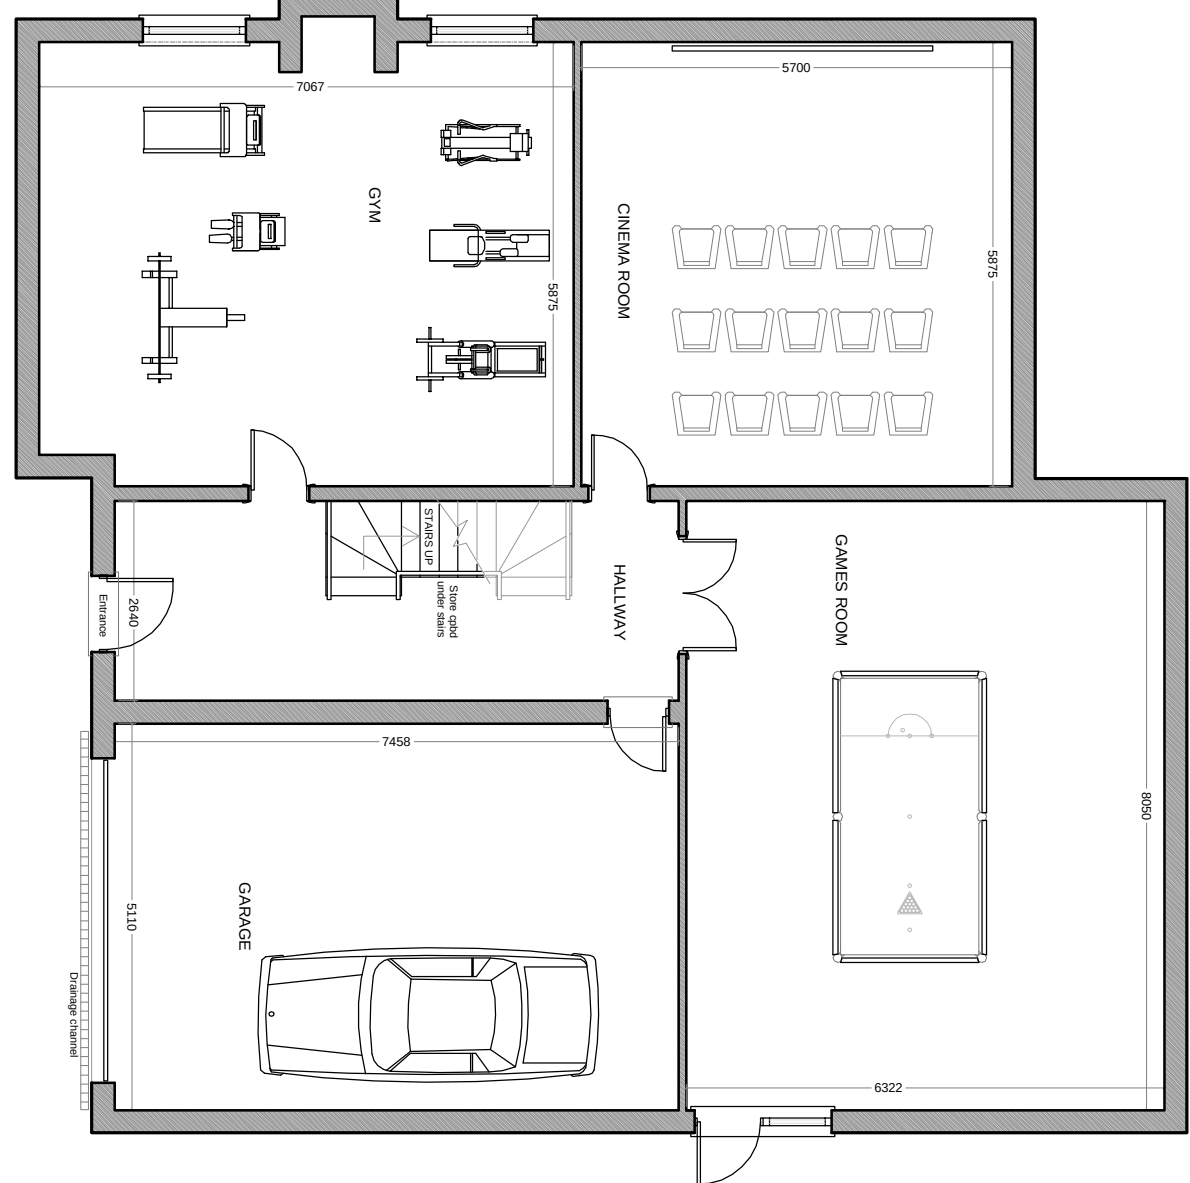


PROPOSED BASEMENT PLAN

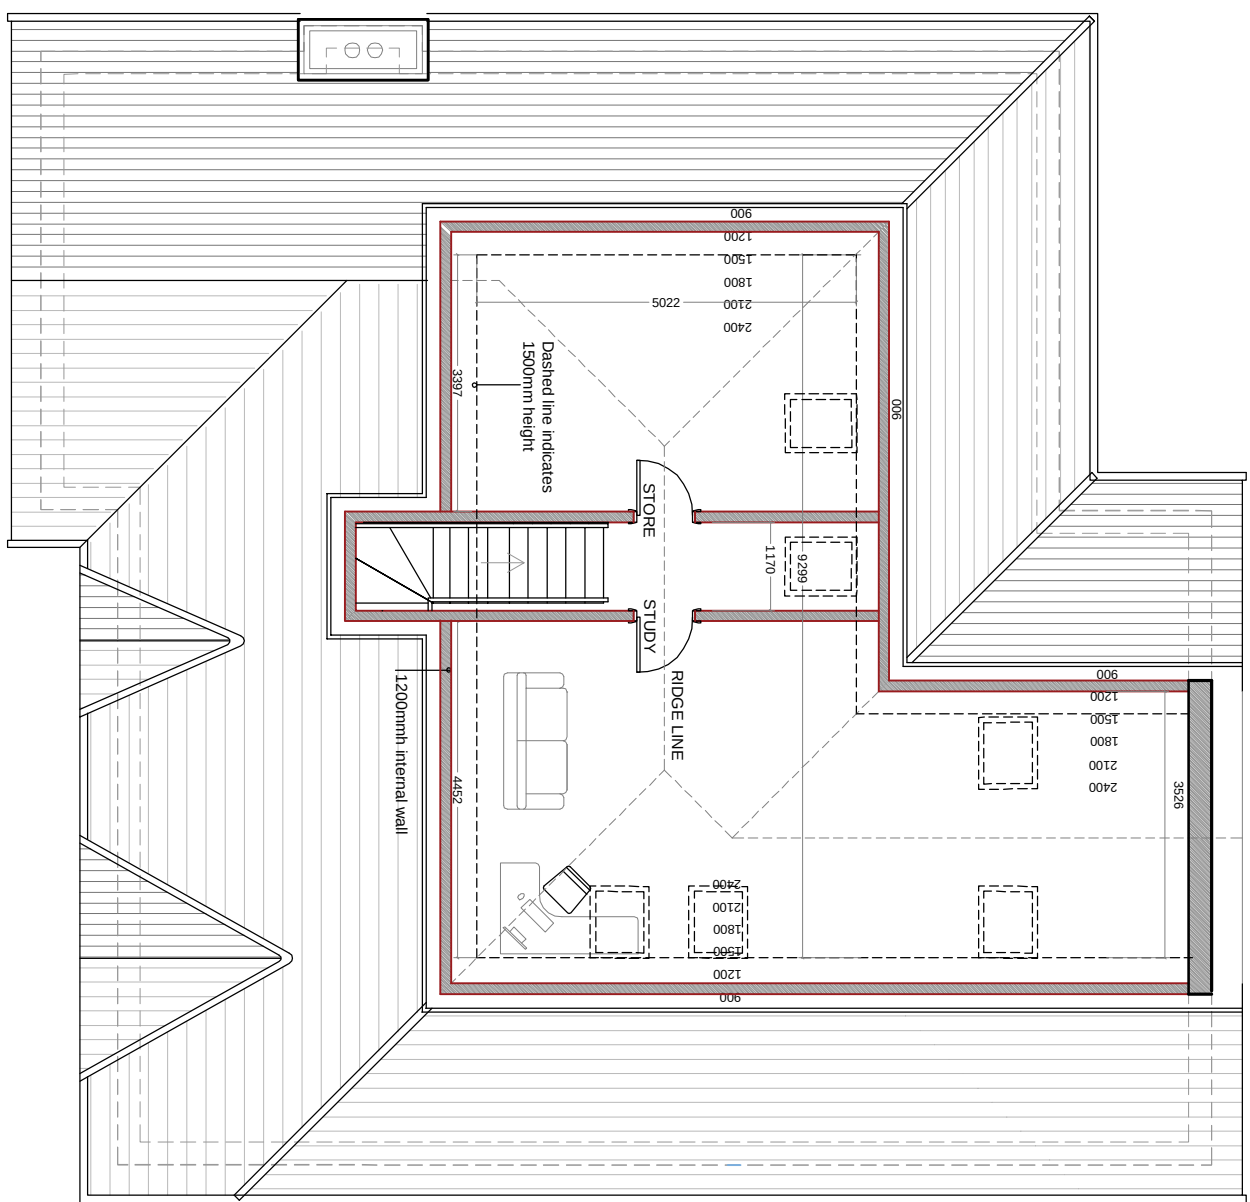



PROPOSED LOFT PLAN - 1:100 SCALE

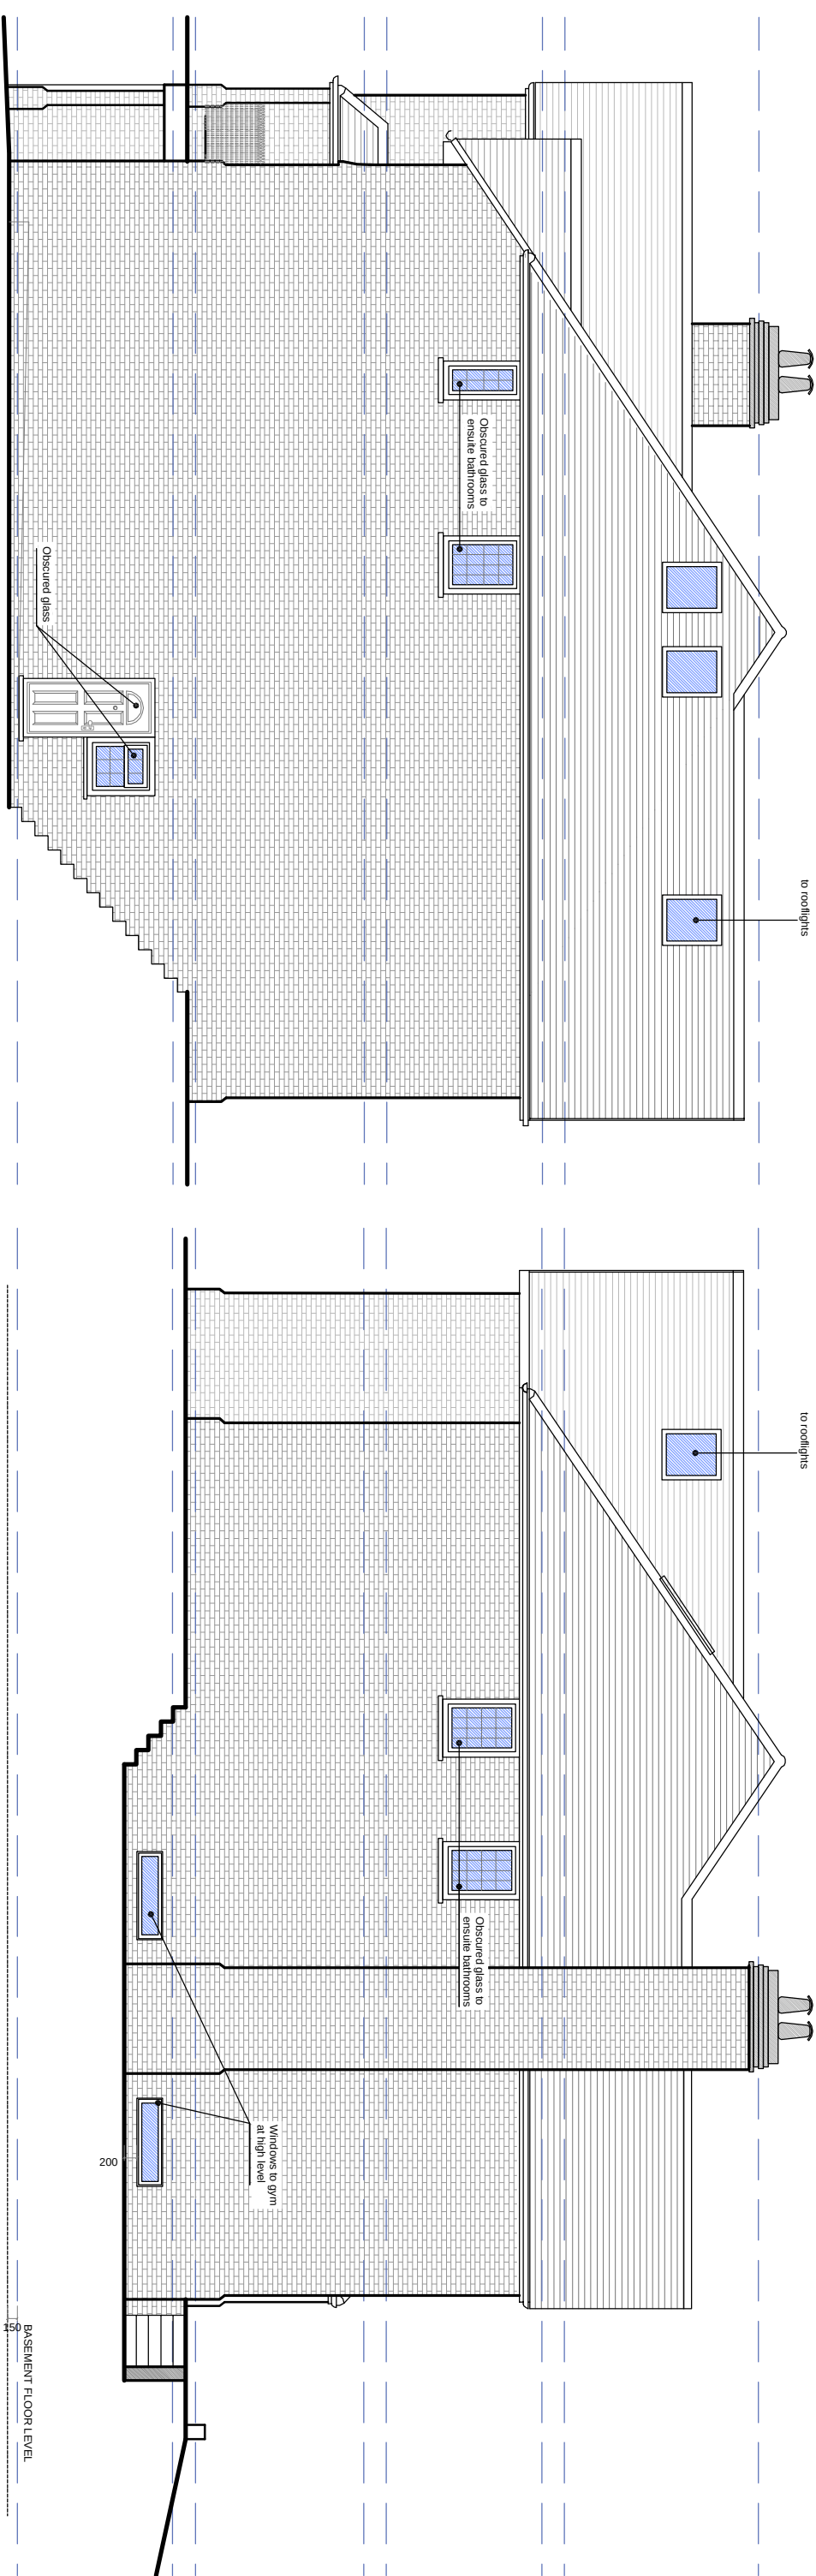

SOUTH WEST ELEVATION

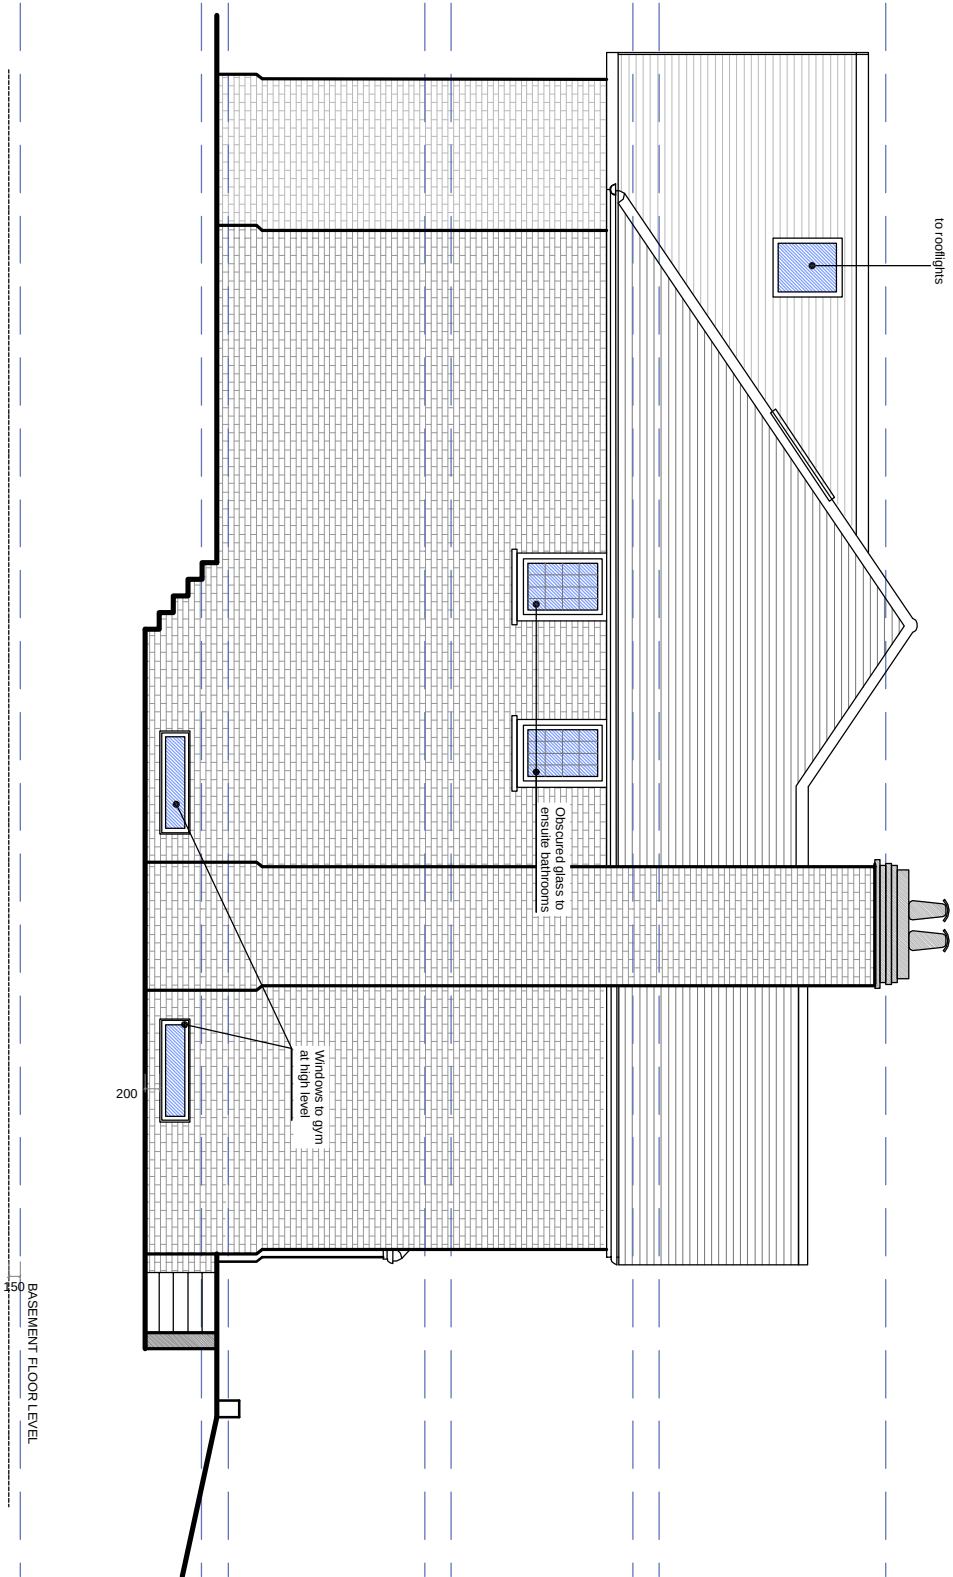

NORTH EAST ELEVATION

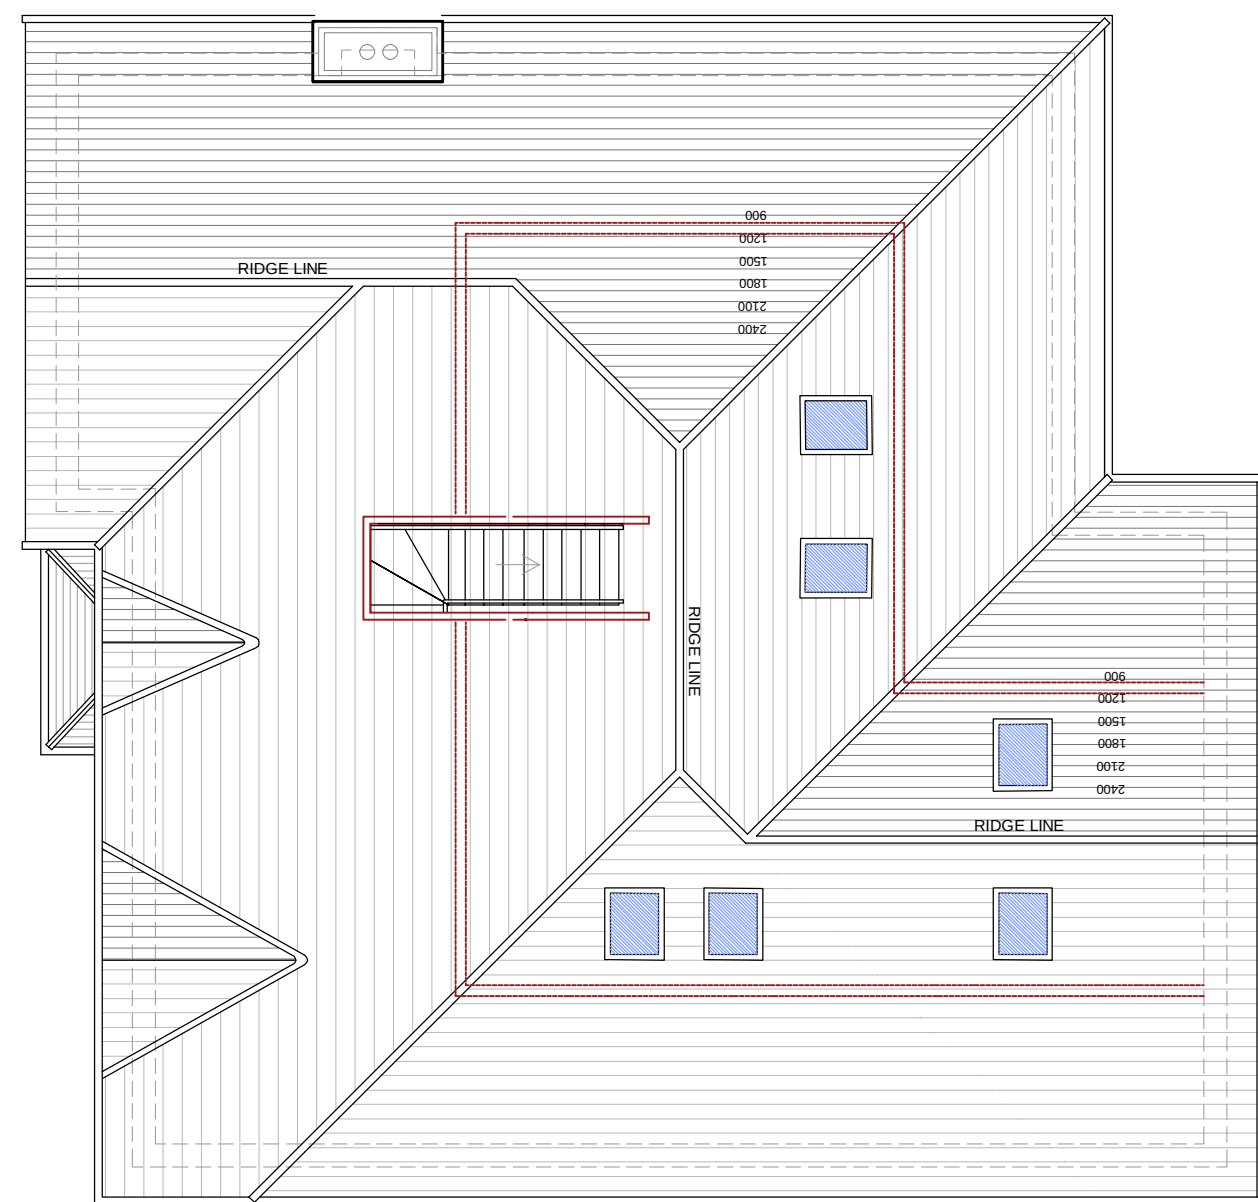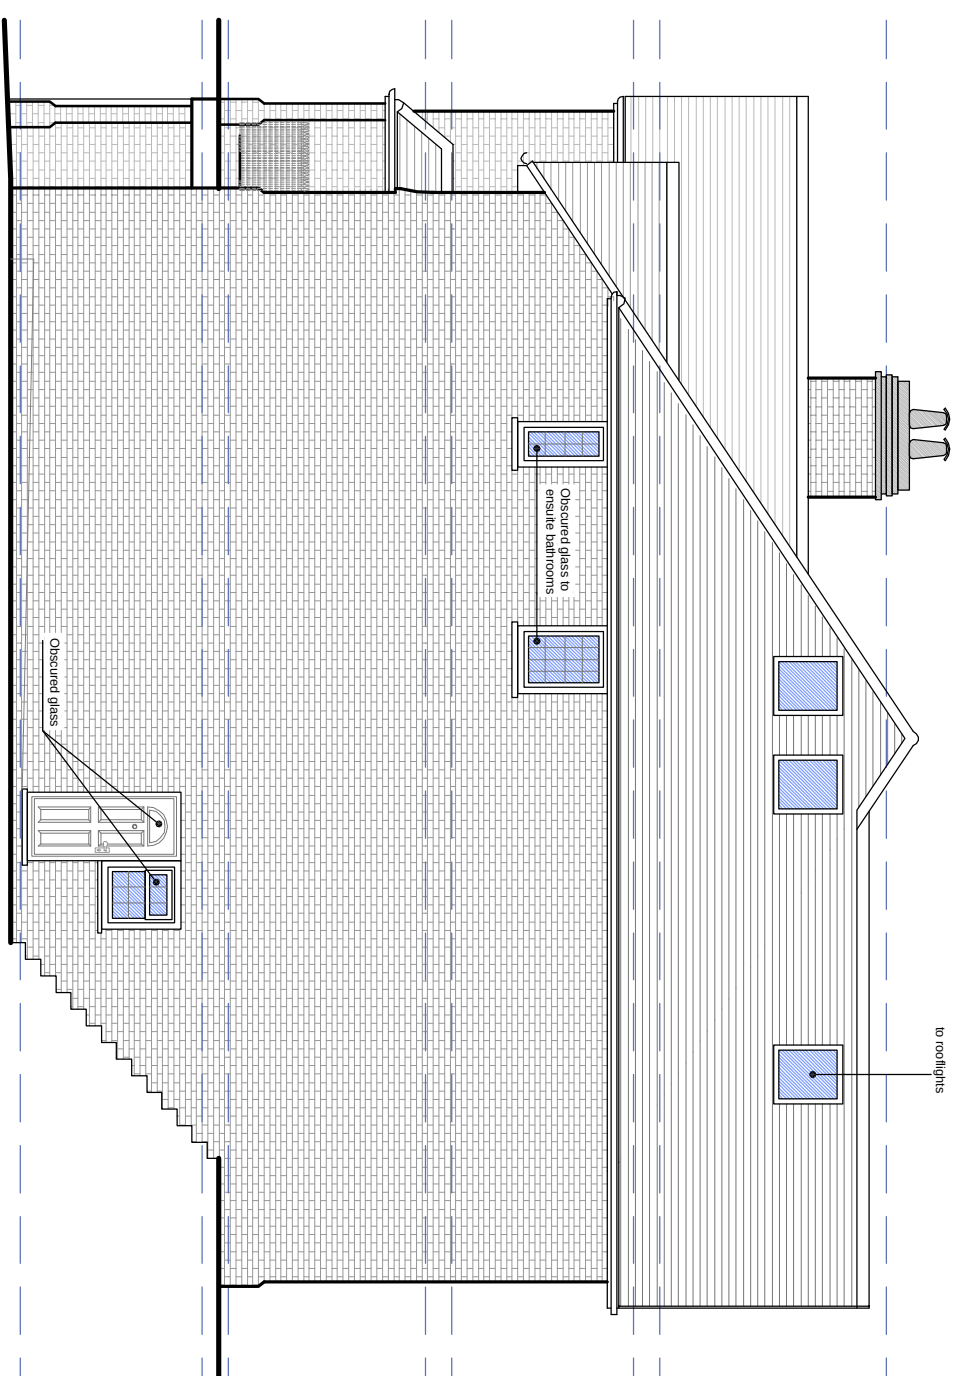

PROPOSED ROOF PLAN - 1:100 SCALE



FRONT ELEVATION



REAR ELEVATION