



METHOD STATEMENT 1 – TREE PROTECTION FENCING – TREE ROOT PROTECTION AREAS

The fencing shall completely exclude access during the demolition and construction process. The protected areas shall not be used either for the storage of materials or spoil nor for the mixing of substances or the disposal of any residues nor shall be allowed to be contaminated by run off from activities beyond the protection zones. Thus fencing for the root protection zone shall comply to the requirements of British Standard This method statement to comply with BS5837-2012 Trees in Relation to Construction


Where site huts, sales offices need to be brought onto the site, they can be located over any tree root protection areas. Providing they are of the above ground 'jack leg' type and are serviced entirely by above ground utility supply pipe-work. Root protection fencing must at all times be butted tightly against the end walls of any such huts so as to completely exclude works ingress between hut and fencing.

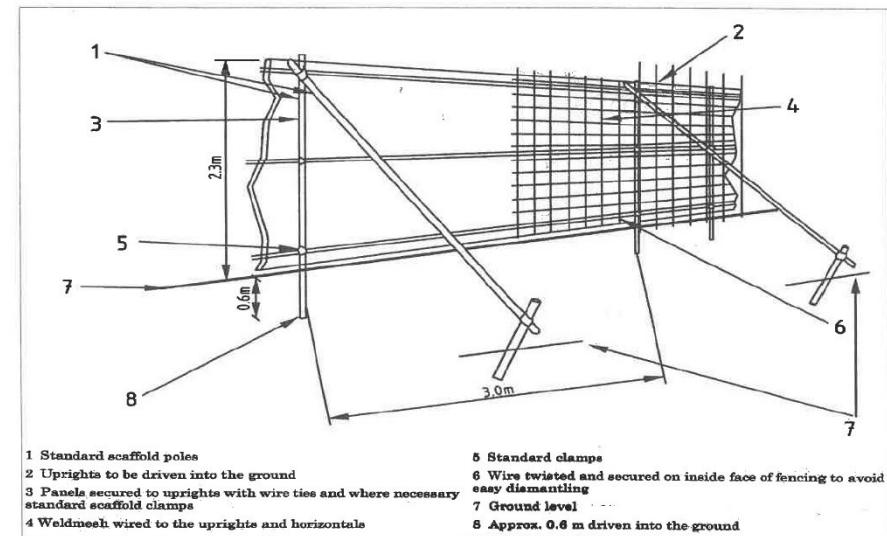

This method statement to comply with BS5837-2012 Trees in Relation to Construction

 

Tree protection zones outside construction zone

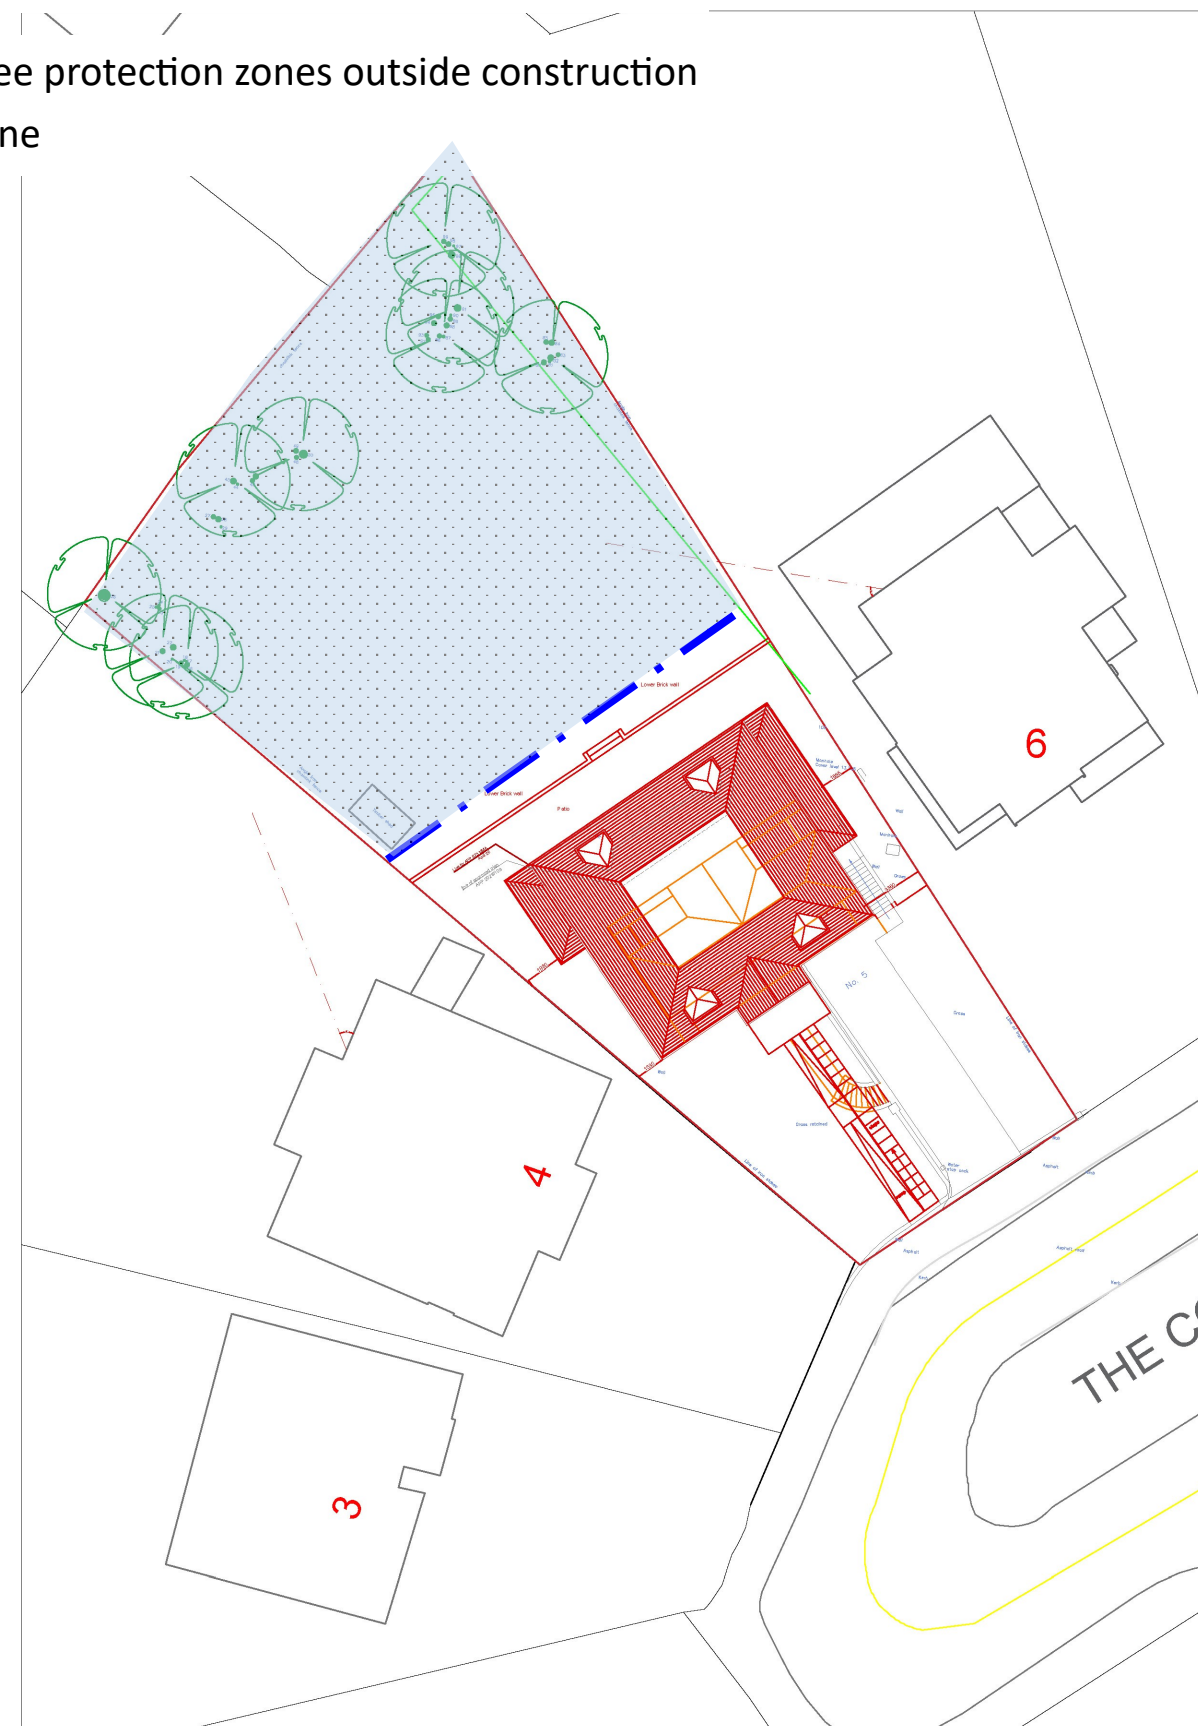

PROPOSED SITE PLAN

EXISTING SITE PLAN

Amendments/Notes			
Rev.	Detail	By	Date

KEY

- Removed
- Existing wall
- Proposed/New
- Approved APP 2026/109

SITE AREA RED LINE - 1272 m2



All dimensions and levels to be checked on site by contractor prior to preparation of shop drawings and commencement of work on site.

This drawing and the copyrights and patents therein are the property of the Architect and may not be used or reproduced without consent.

This drawing is to be read in conjunction with all relevant consultants and/or specialist's drawings/documents and any discrepancies or variations are to be notified to the Architect before the affected work commences.

All works on site are to be carried out fully in accordance with current CDM regulations and recommendations, current Building Regulations, British Standards and Codes of Practice as appropriate.

Project

5 THE COVERT
NORTHWOOD
HA6 2UD

Drawing

Tree Protection Plan

SEABROOK
ARCHITECTS

CHARTERED ARCHITECTS

Unit 17, Chiltern Court, Ashridge Road,
Chesham, Bucks, HP5 2PX
Tel: 01494 778918
e-mail: info@gsparchitects.co.uk

e-mail: info@spacimetrics.co.uk	
Drawn By AW	Date 07.07.25
Checked ByChecked by	Date 02.04.2026
Approved Byapproved	Scale 1:200@A1
Drawing No. 4629-TPP001	Rev.

0 Scale 1:200 10m 20m