




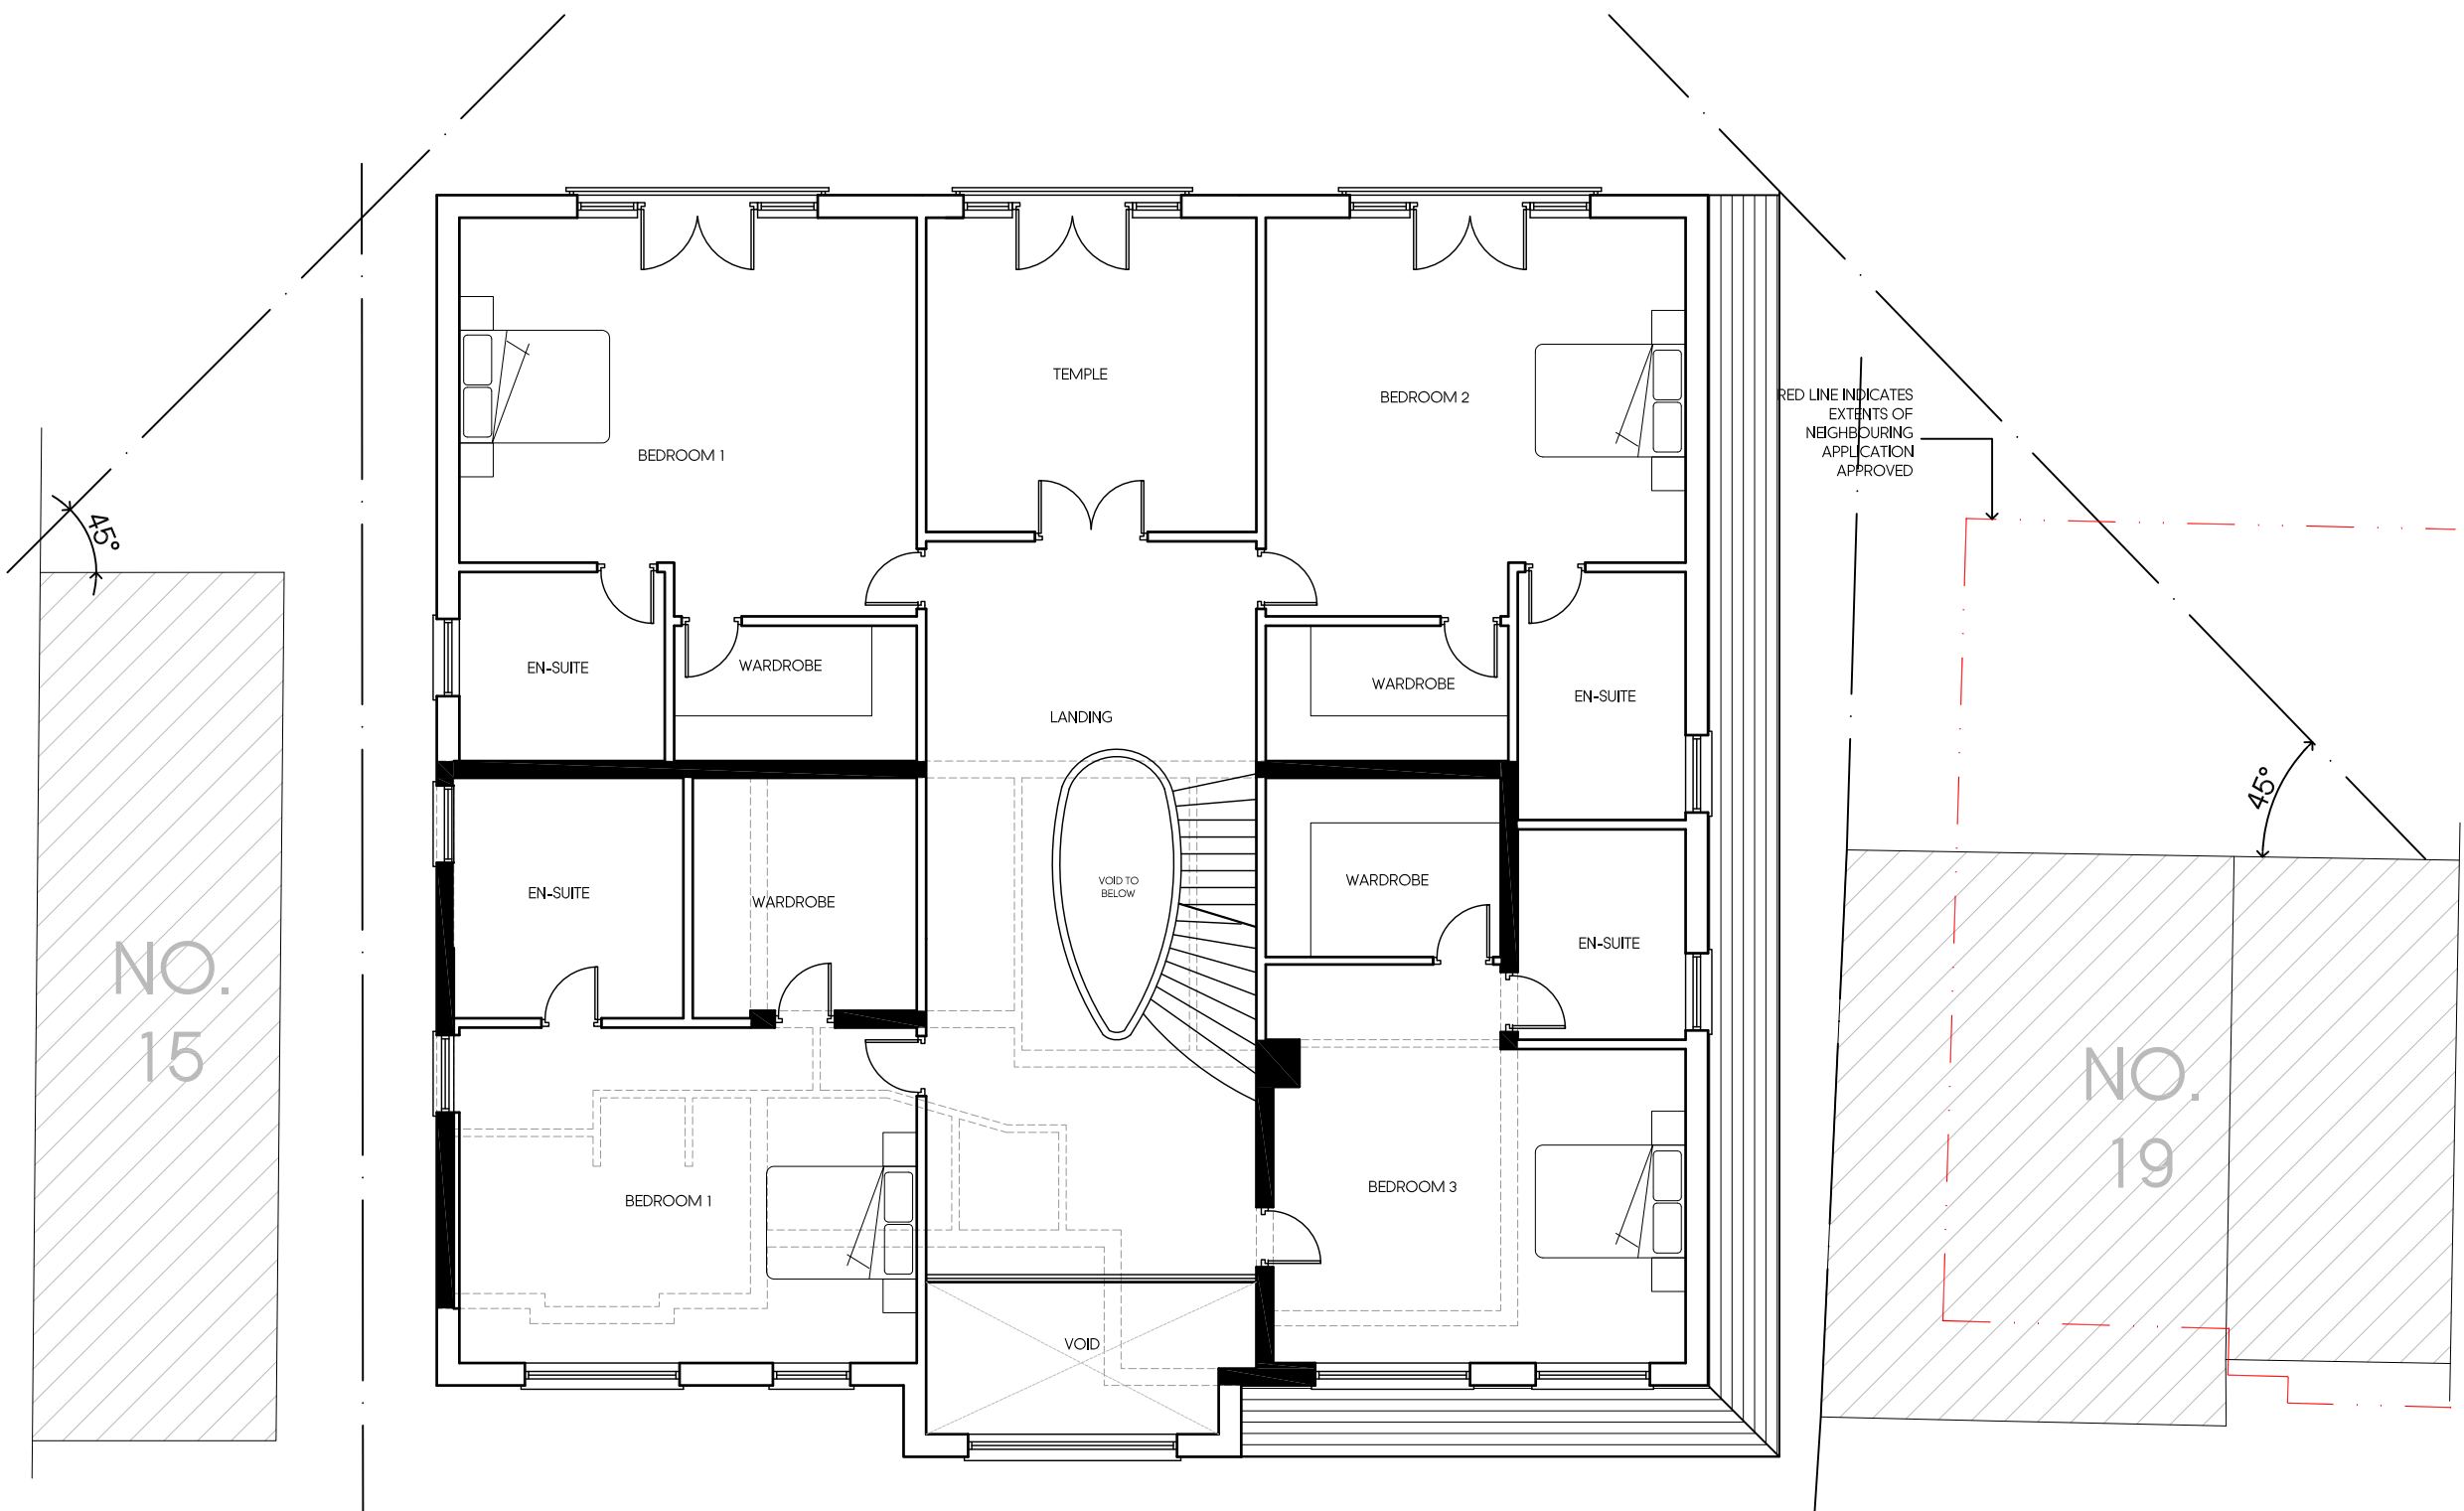


PROPOSED GROUND FLOOR PLAN

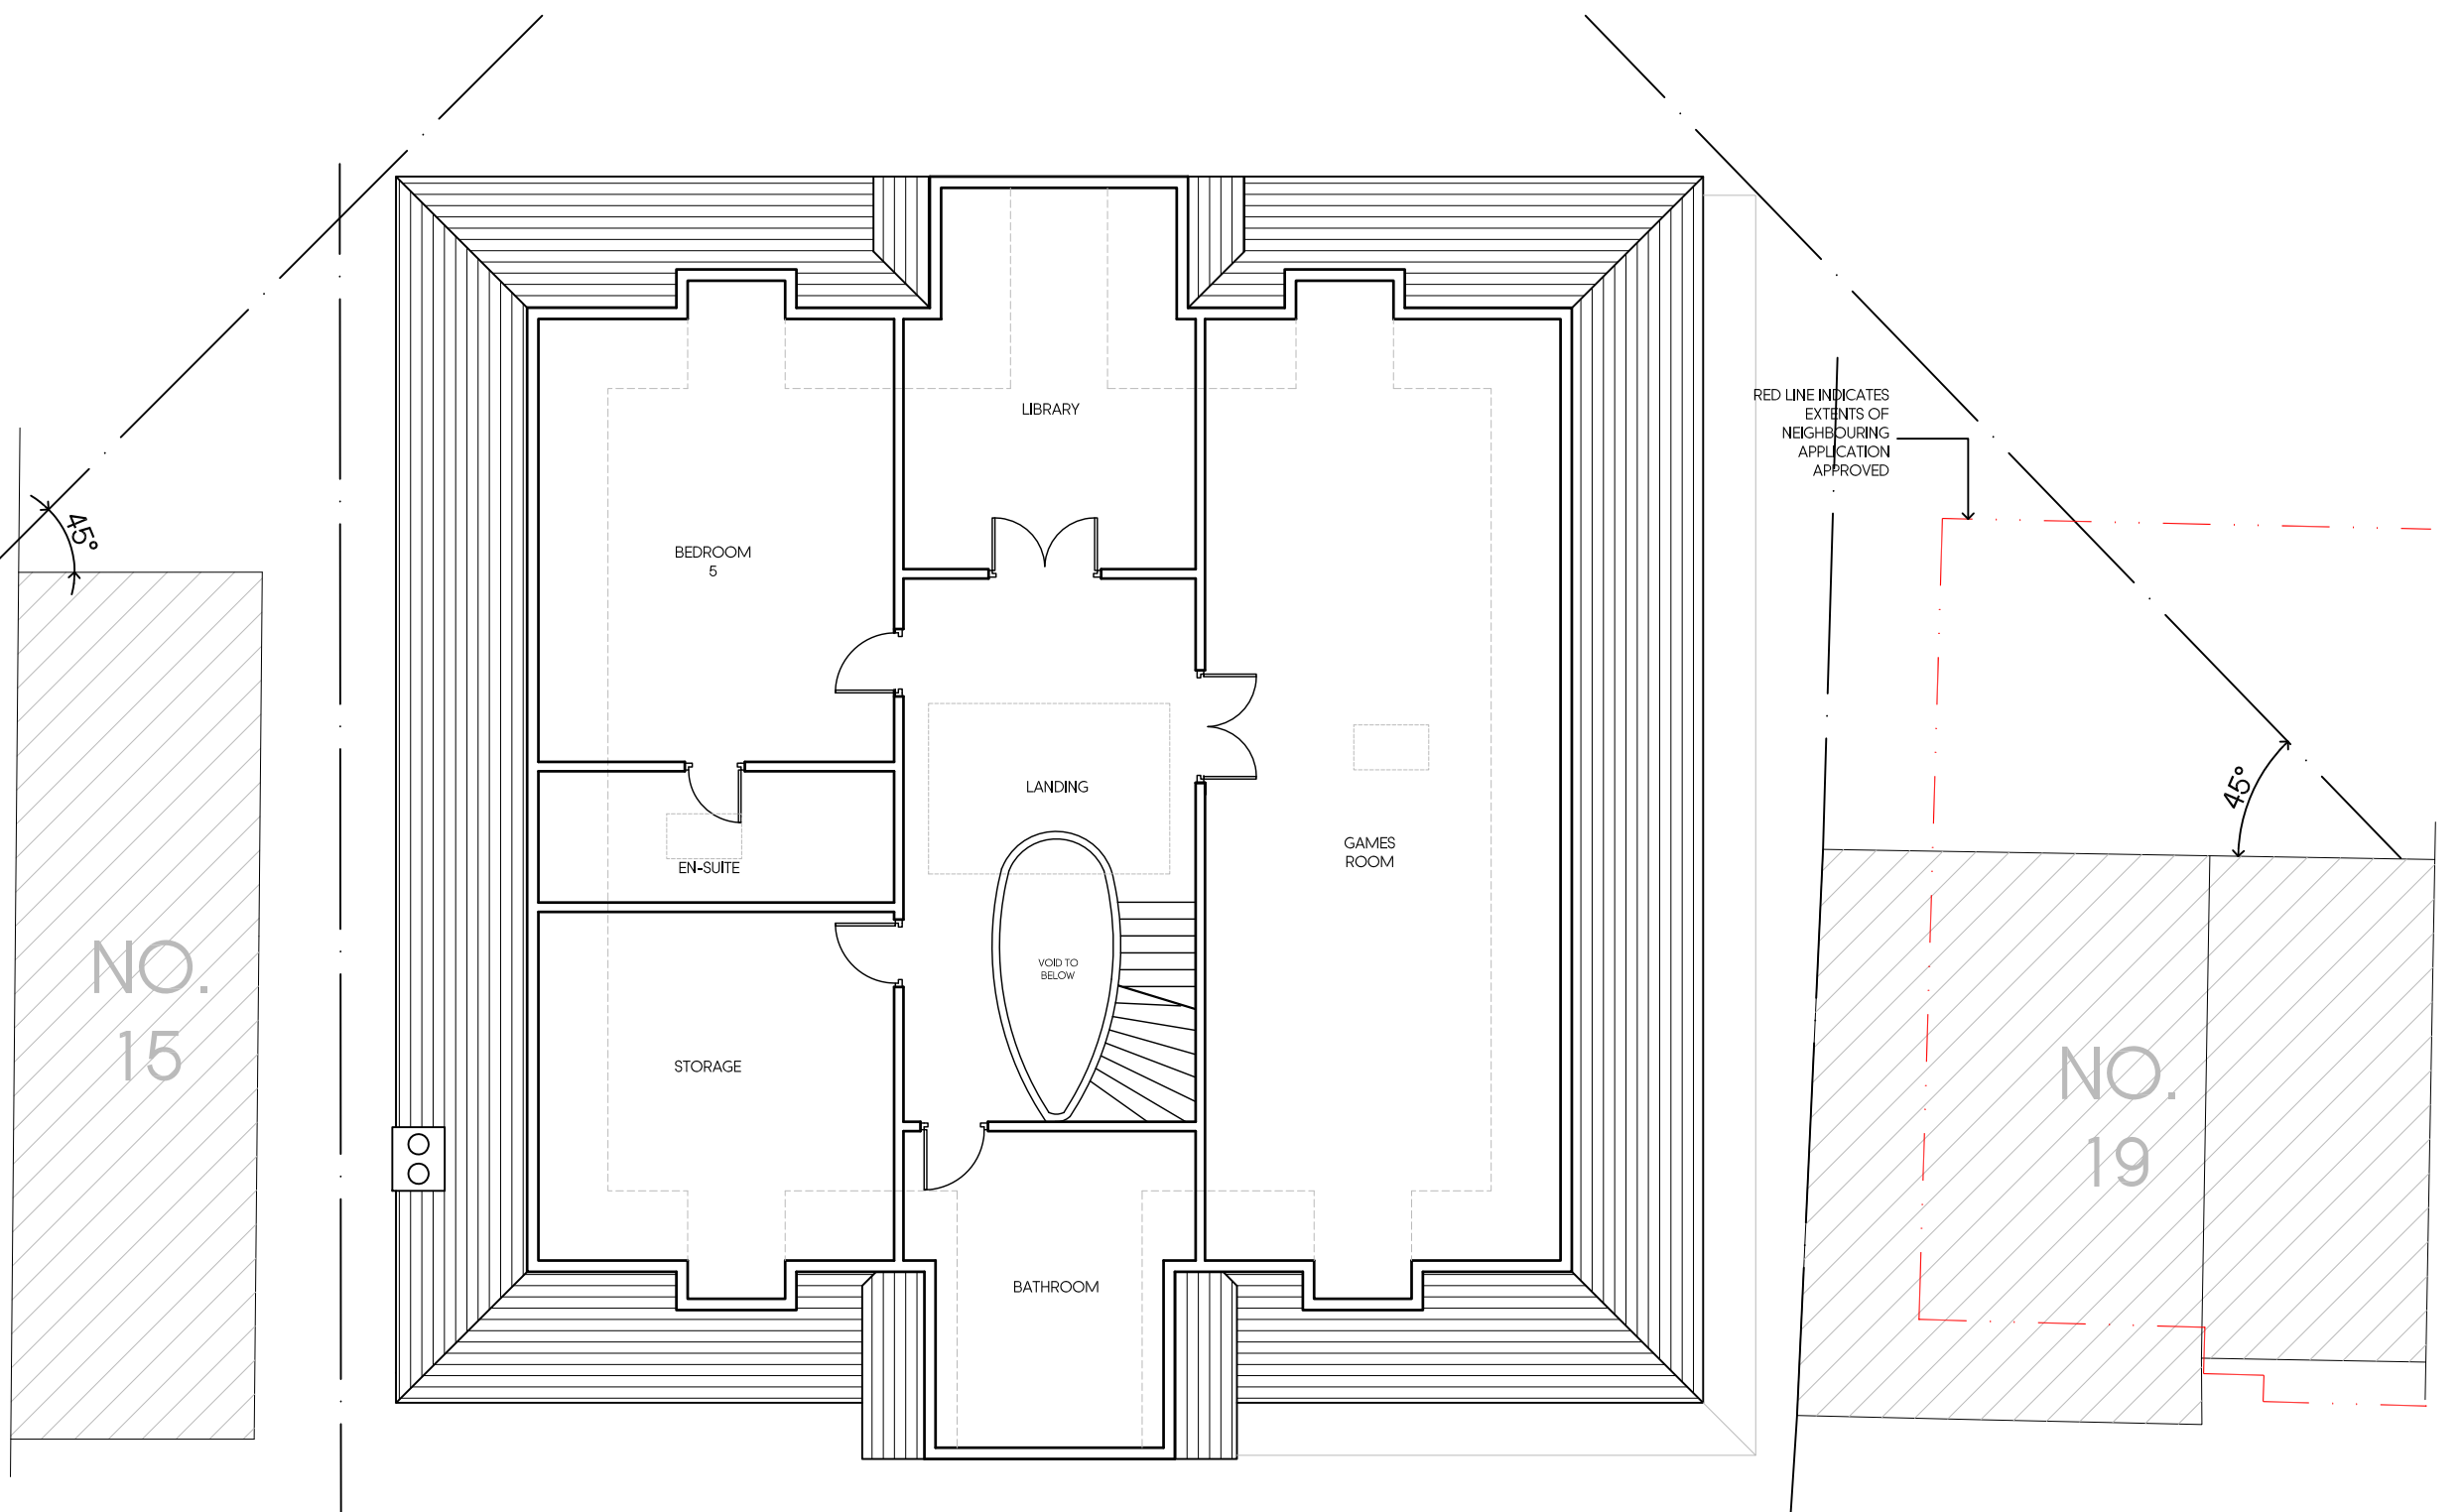

PROPOSED FIRST FLOOR PLAN

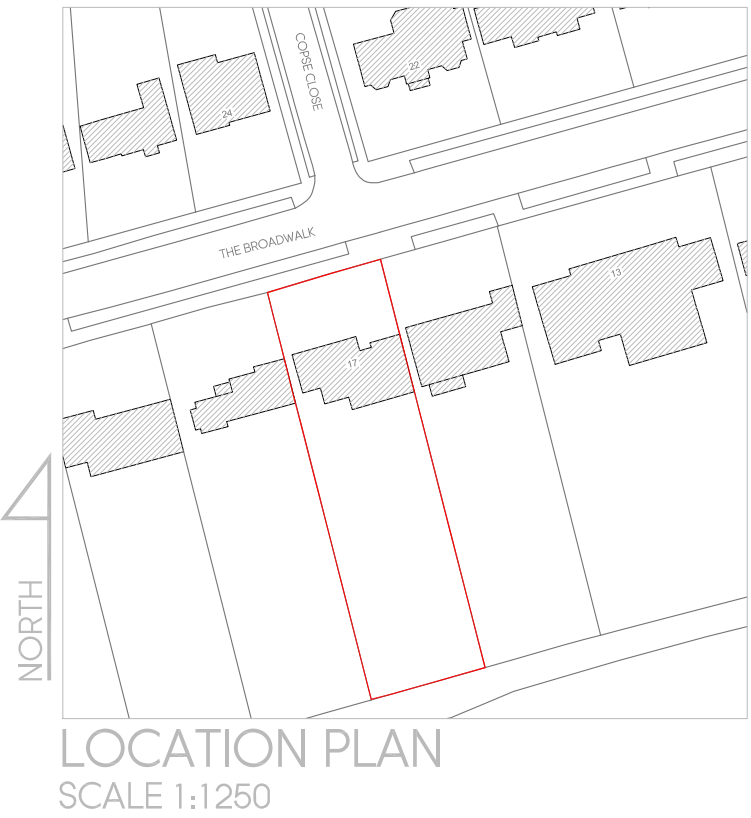

PROPOSED LOFT PLAN

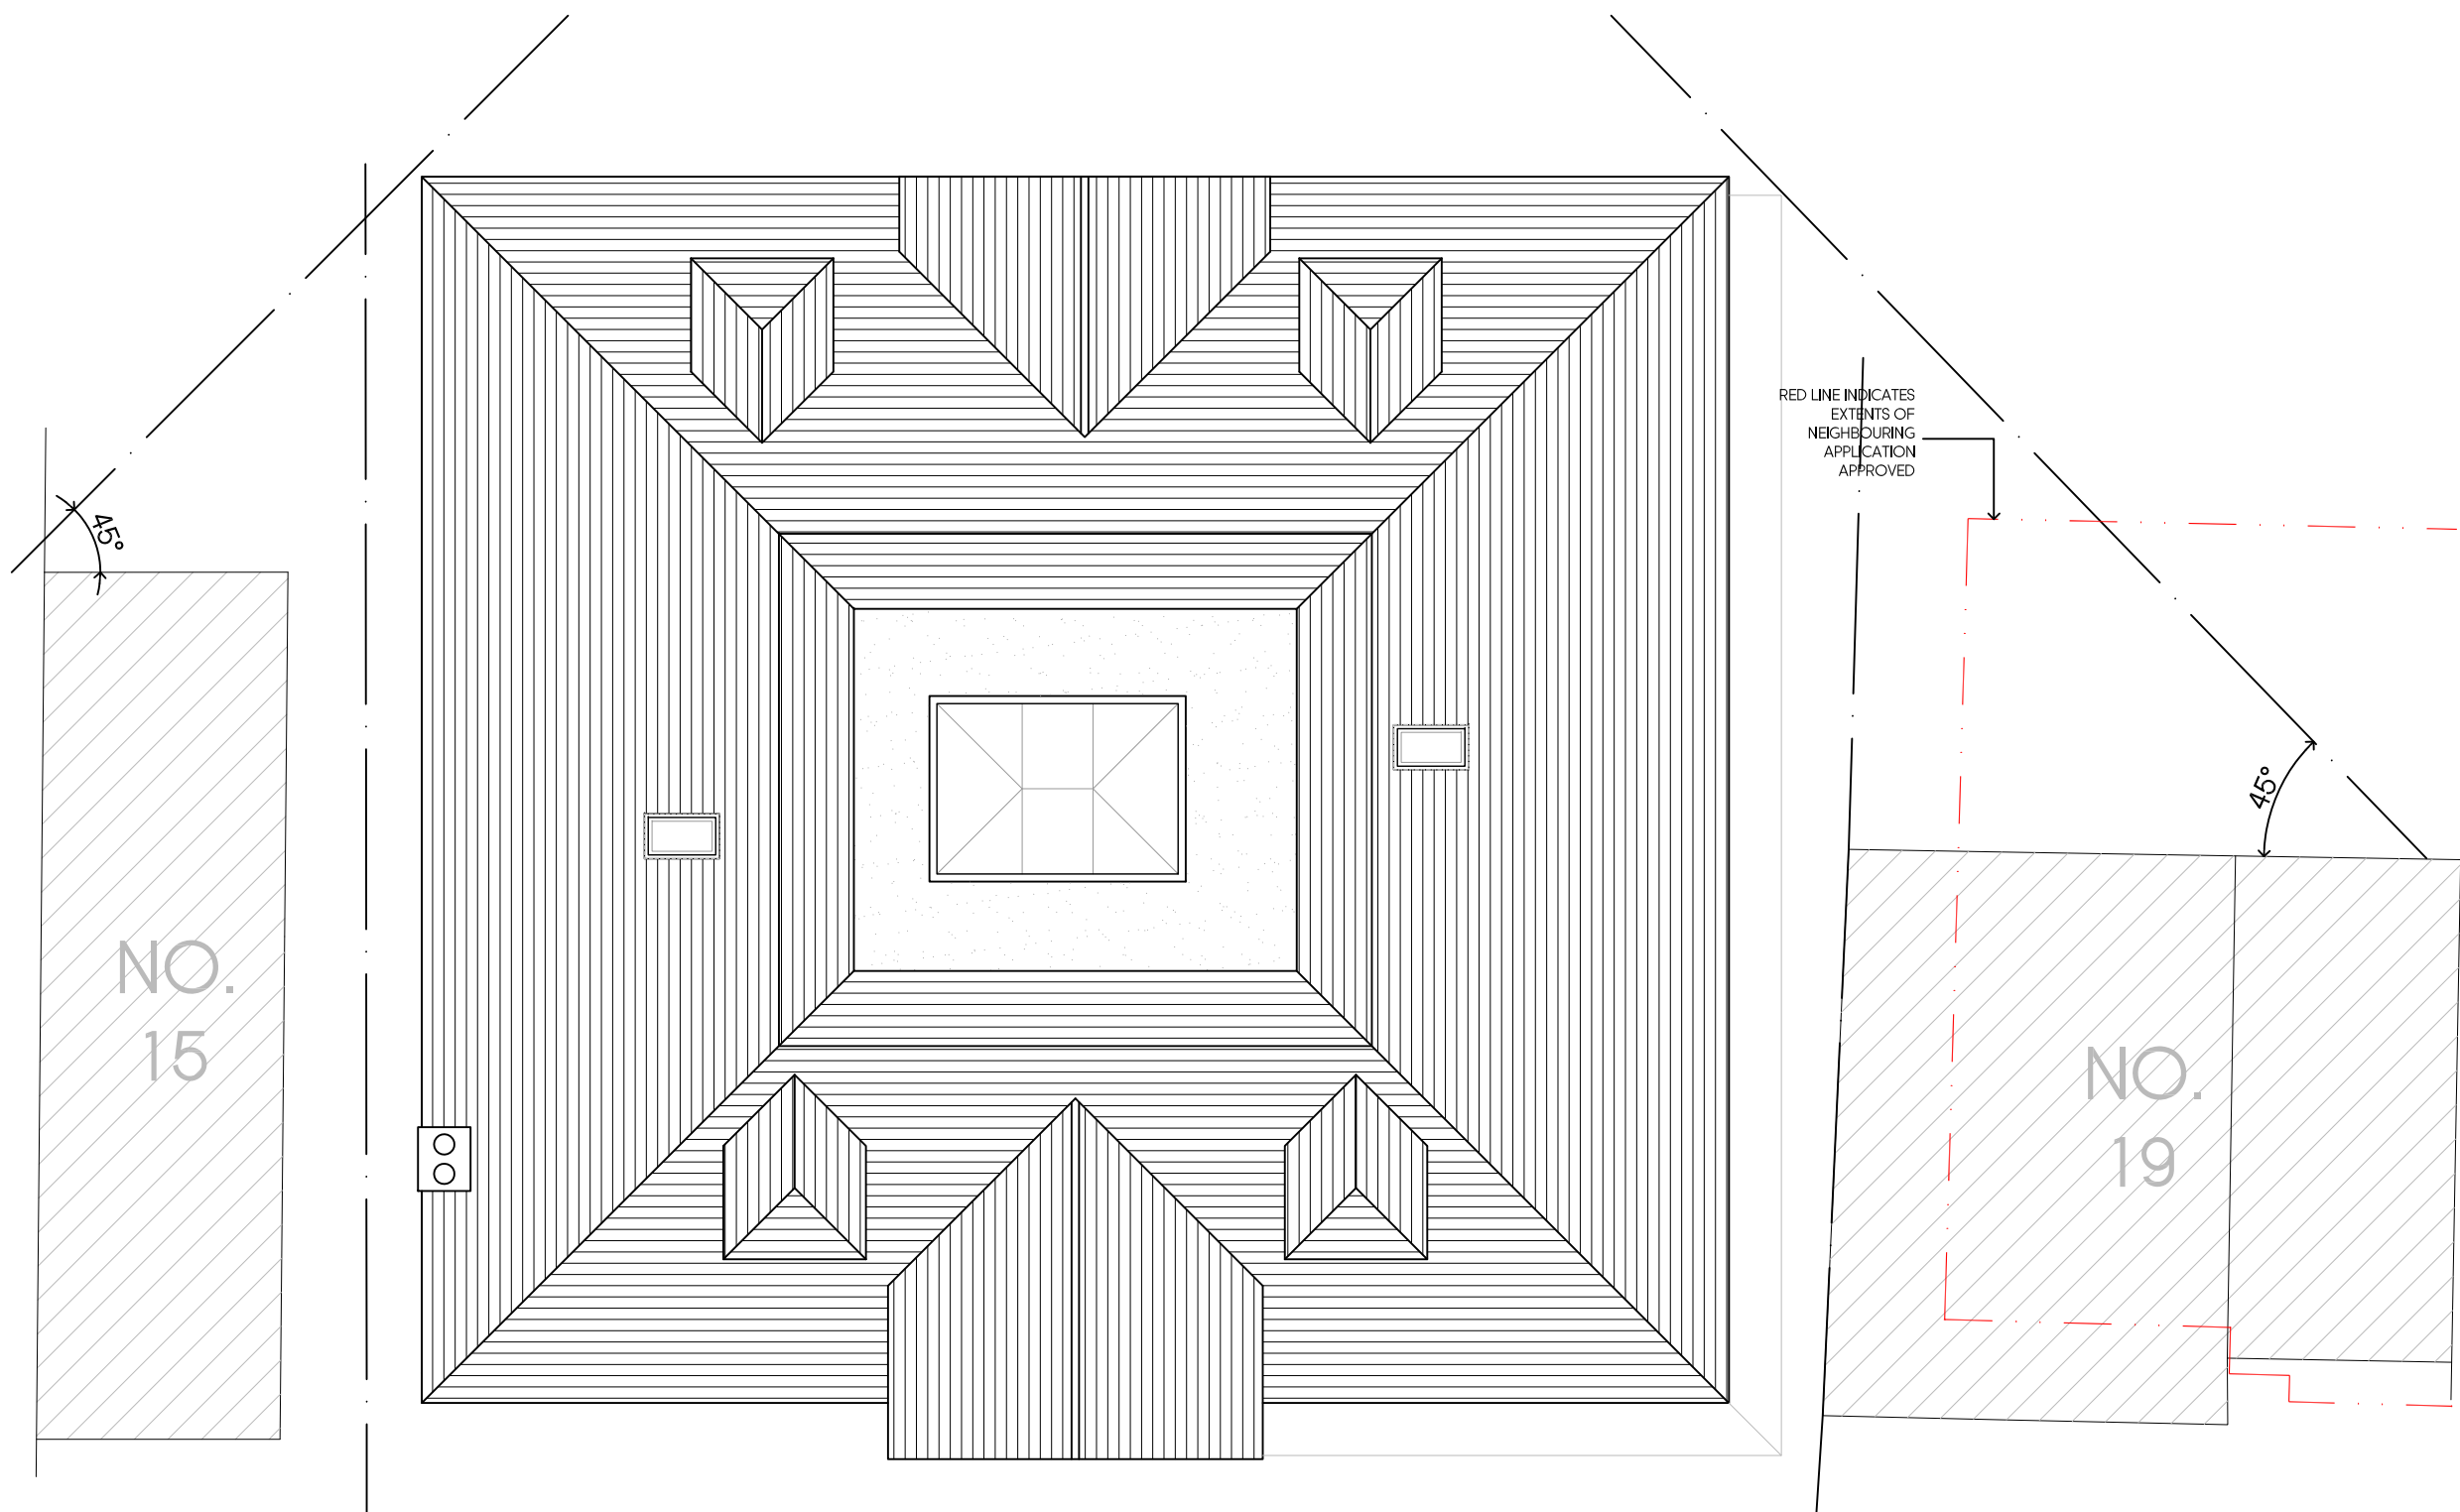

PROPOSED ROOF PLAN

Rev	Date	Description	Init.
Client			

MR. & MRS. MORJARIA

Project Title
PROPOSED EXTENSIONS & REMODEL OF PROPERTY

17 THE BROADWALK, NORTHWOOD, HA6 2XF

Drawing Title

PROPOSED PLANS

Cad File	Sheet Size	Scale
P005	A1	1:100
Drawn by	Drawing Date	Approved by
BR	NOV 2018	NJ
Project No.	Drawing No.	Revision
1615	P202	-



Argyle House, Joel Street,
Northwood Hill, Middlesex, HA6 1NW
t 01923 840077 f 01923 840078
info@jutla-architects.com
jutla-architects.com

This drawing is property of Jutla Architects Ltd © and must not be
copied or otherwise reproduced. All dimensions must be checked on
site before commencing work. No dimensions to be scaled from this
drawing. This drawing was produced using AutoCad 2016.

PLANNING ISSUE