
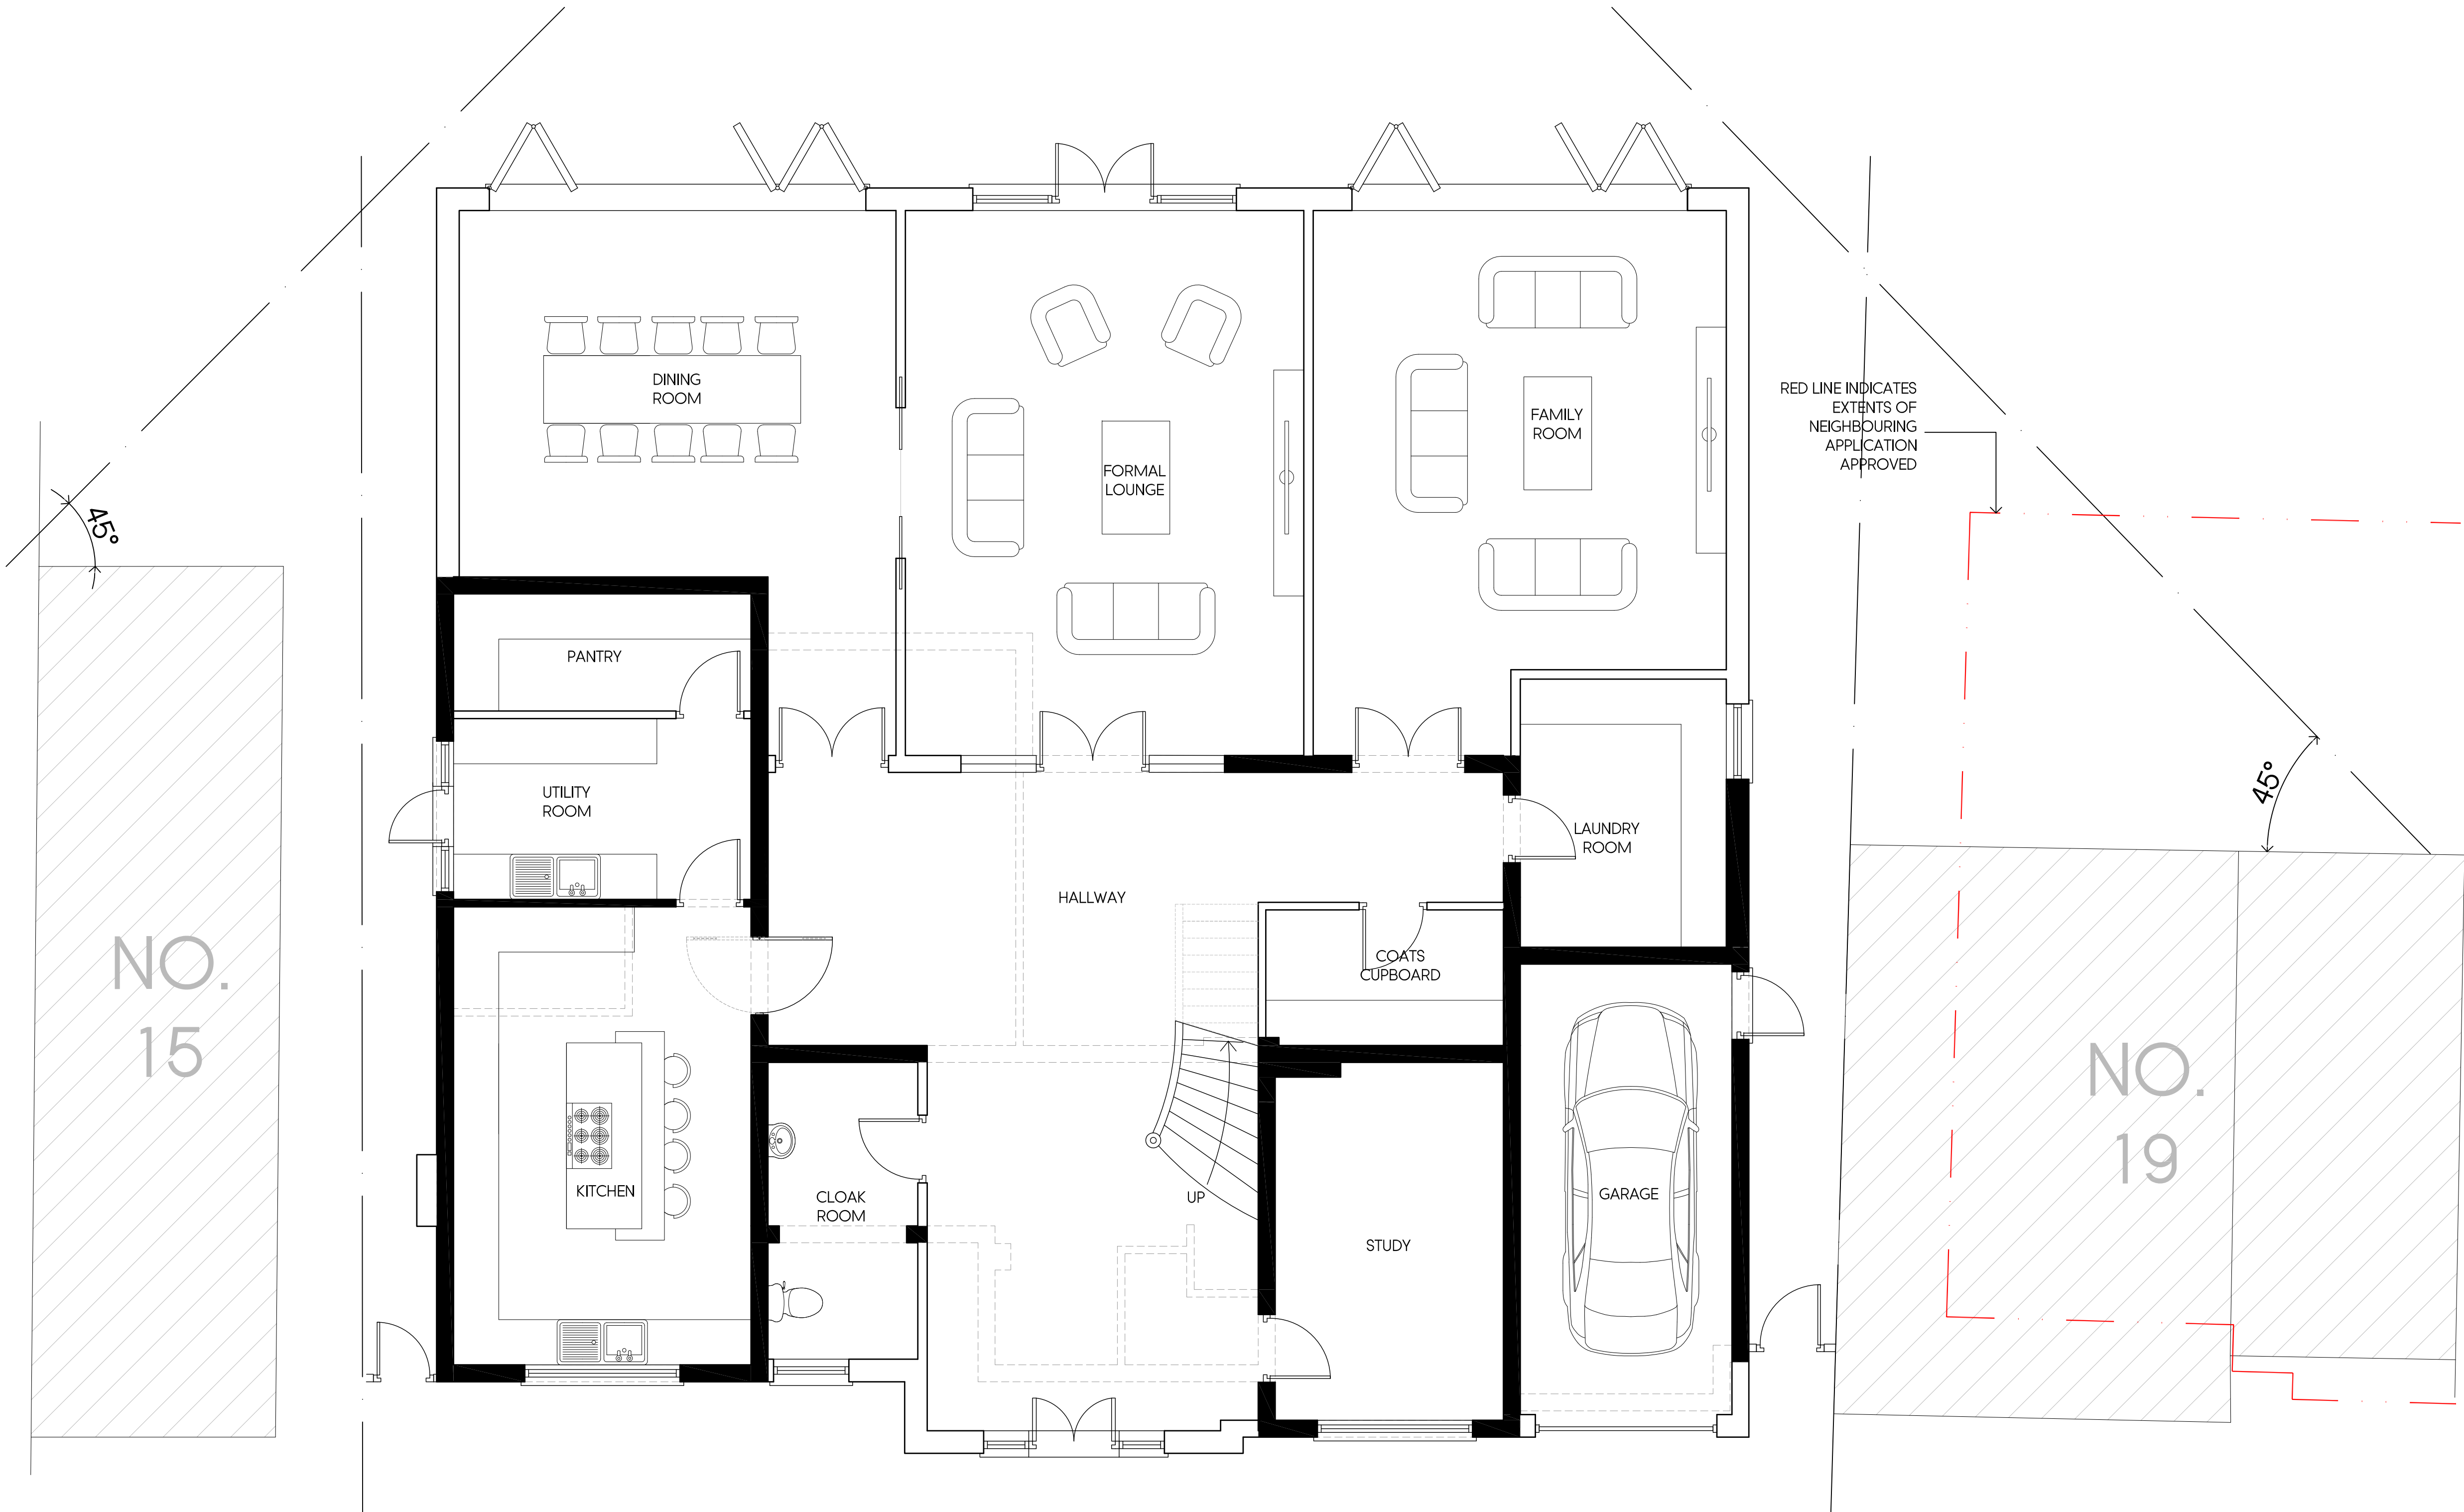
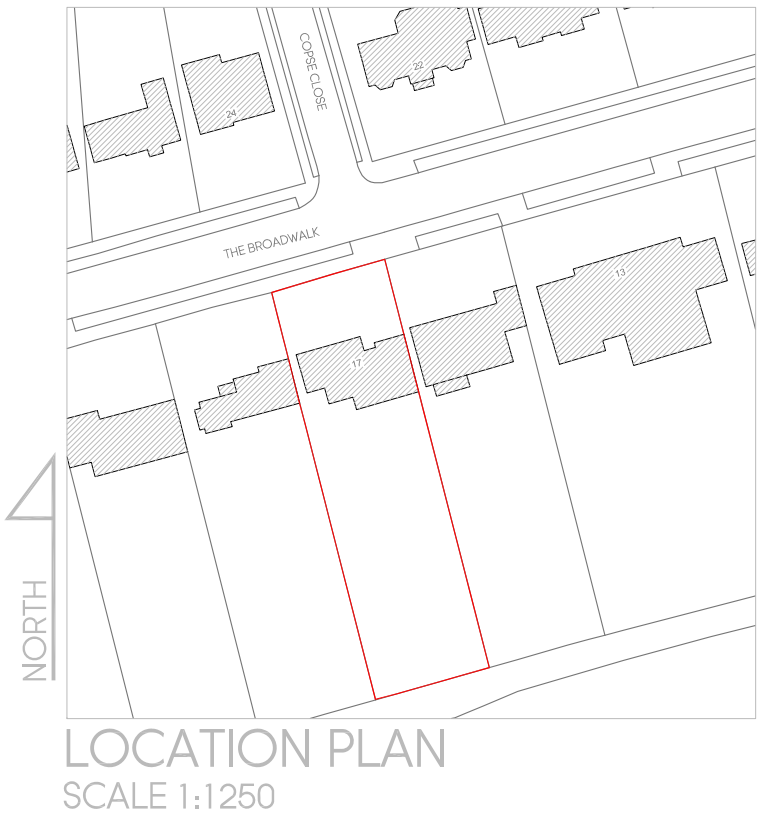


 

PROPOSED GROUND FLOOR PLAN

Rev	Date	Description	Init.
Client			

MR. & MRS. MORJARIA

Project Title
PROPOSED EXTENSIONS & REMODEL OF PROPERTY

17 THE BROADWALK, NORTHWOOD, HA6 2XF

Drawing Title
PROPOSED GROUND FLOOR PLAN

Cad File	Sheet Size	Scale
P005	A1	1:50
Drawn by	Drawn Date	Approved by
BR	NOV 2018	NJ
Project No.	Drawing No.	Revision
1615	P301	-



Argyle House, Joel Street,
Northwood Hills, Middlesex, HA6 1NW
t 01923 840077 f 01923 840078
info@juttla-architects.com
juttla-architects.com

This drawing is property of Juttla Architects Ltd © and must not be
copied or otherwise reproduced. All dimensions must be checked on
site before commencing work. No dimensions to be scaled from this
drawing. This drawing was produced using AutoCad 2016.

PLANNING ISSUE