
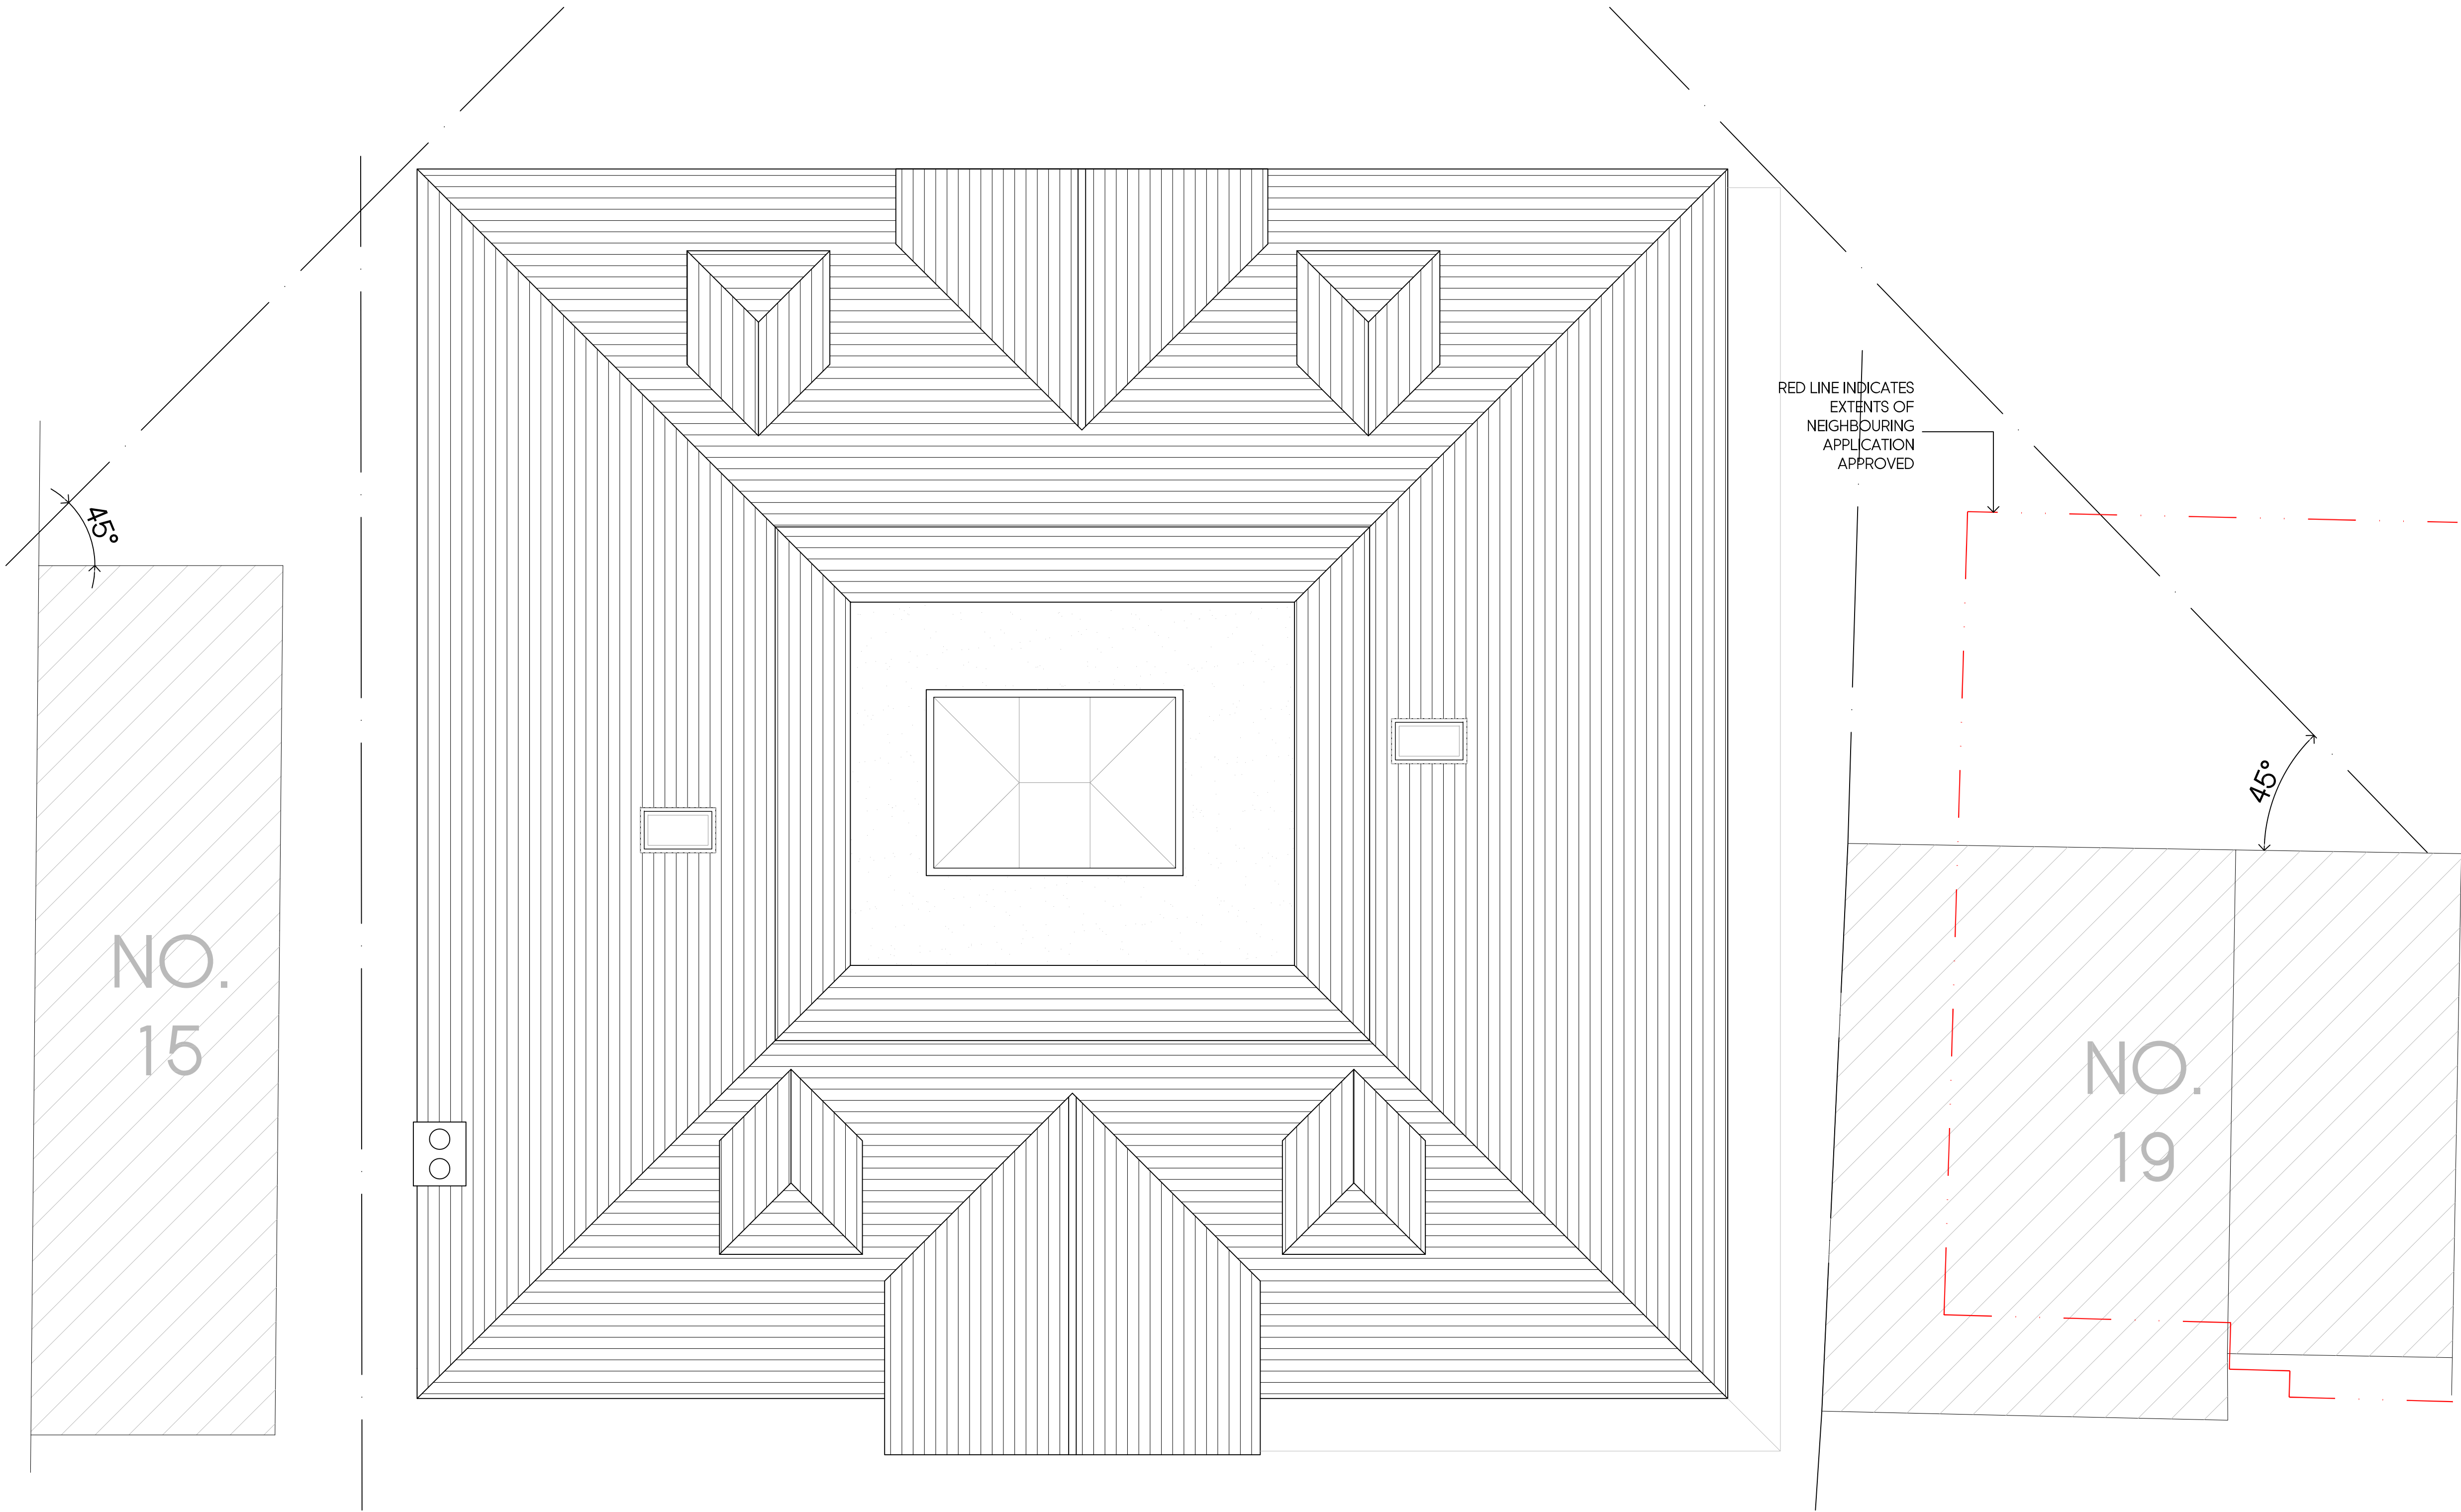


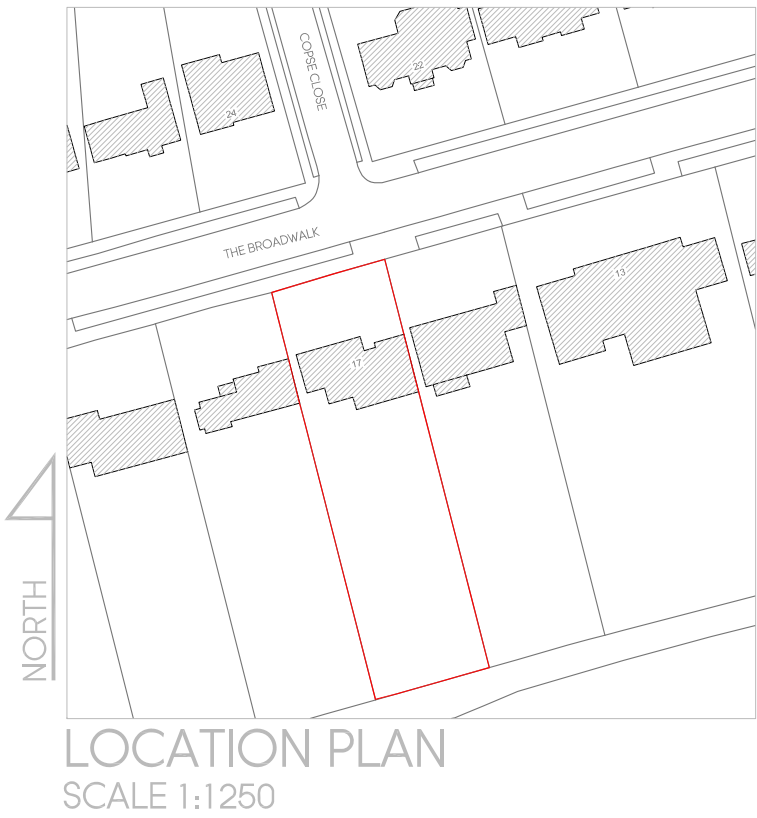

PROPOSED ROOF PLAN

Rev	Date	Description	Init.
Client			
MR. & MRS. MORJARIA			
Project Title			
PROPOSED EXTENSIONS & REMODEL OF PROPERTY			
17 THE BROADWALK, NORTHWOOD, HA6 2XF			
Drawing Title			
PROPOSED ROOF PLAN			
Cad File		Sheet Size	Scale
P005		A1	1:50
Drawn by		Drawing Date	Approved by
BR		NOV 2018	NJ
Project No.		Drawing No.	Revision
1615		P304	-