




Gross Area of Unit : 89.706m2

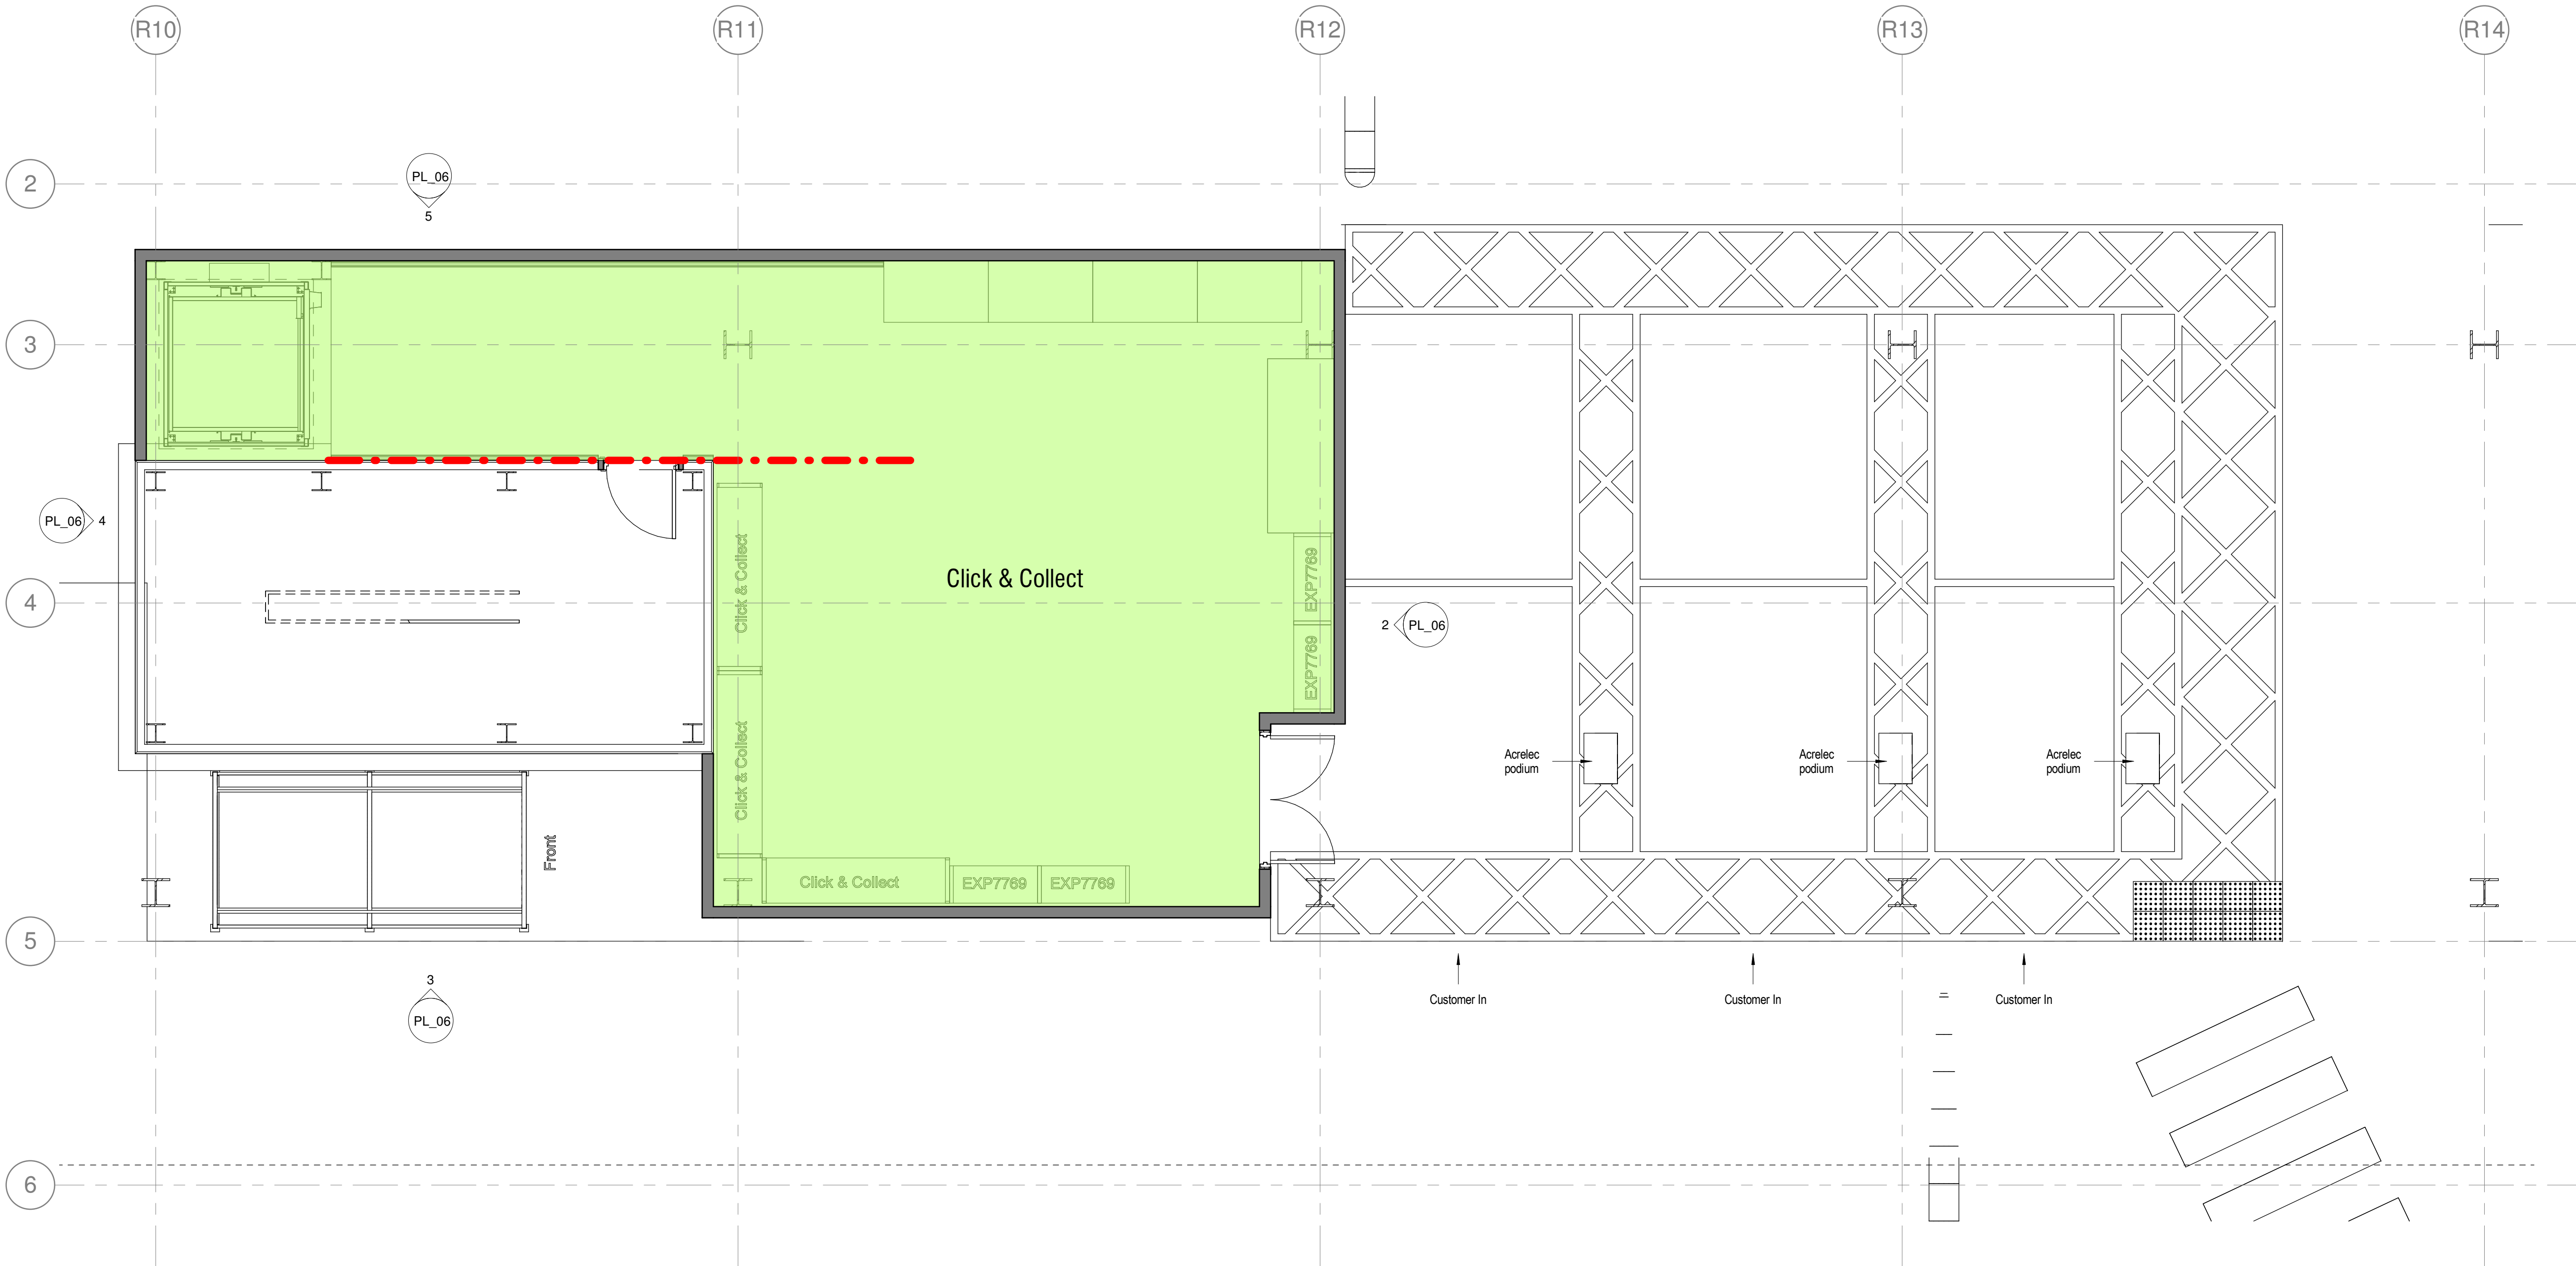


1 C&C Pod Detailed Plan
1 : 50

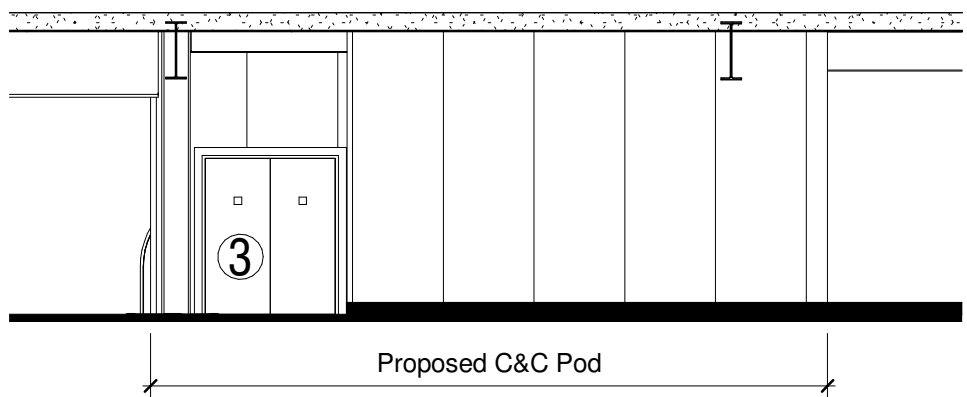


2 North Elevation
1 : 100

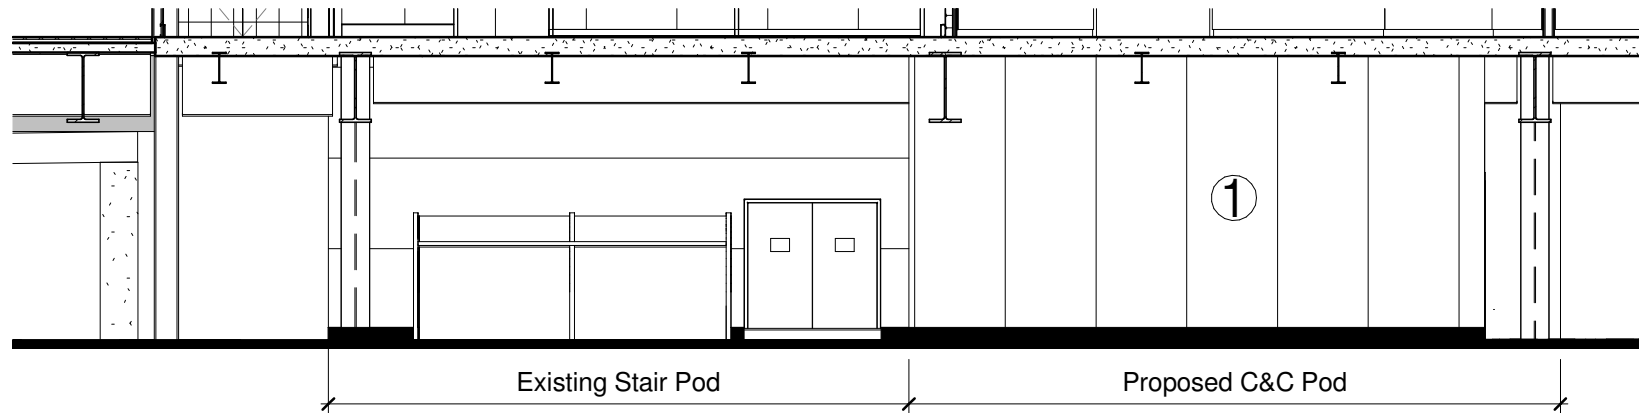

3 East Elevation
1 : 100

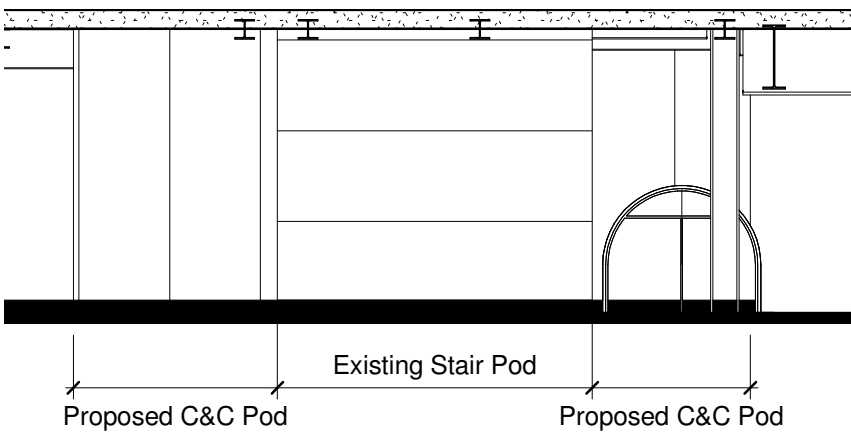

4 South Elevation
1 : 100

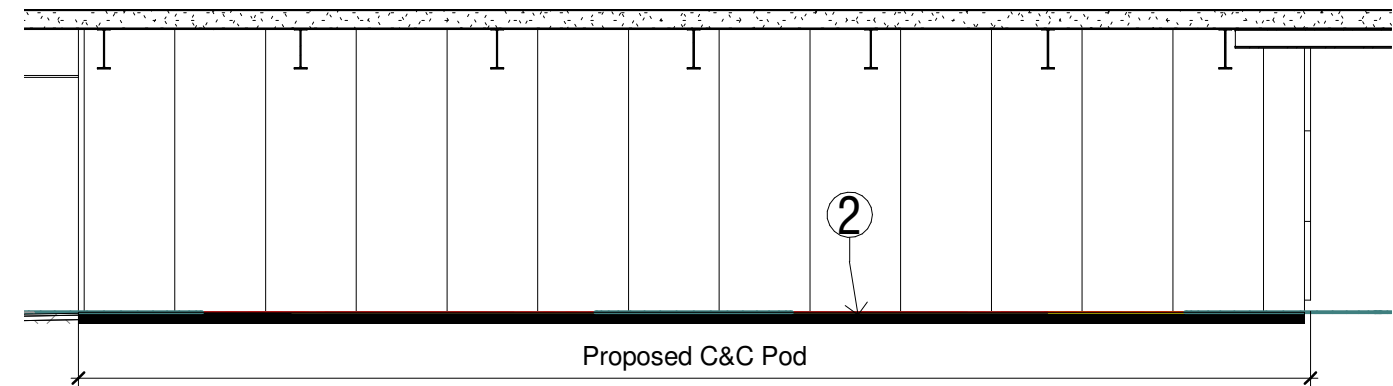

5 West Elevation
1 : 100

Materials

1. Eurobond cladding panels colour white RAL 9010
2. Conect Upstand
3. Steel door colour White

No	Date	Description	By	Ckd
CLIENT				

PROJECT
Asda Hayes, Fit out

TITLE
Proposed C&C Pod Details

DRAWING STATUS	
Planning	
DRAWN	GN
CHECKED	RE
SCALE	As indicated @ A1
DATE	20.04.15

wcecarchitects
Carrwood Court, Carrwood Road
Sheepbridge, Chesterfield, S41 9QB
t: 01246 260261, e: email@wcec.co.uk, www.wcec.co.uk

JOB NO.	DRAWING NO.	REV
13-216	PL_06	