


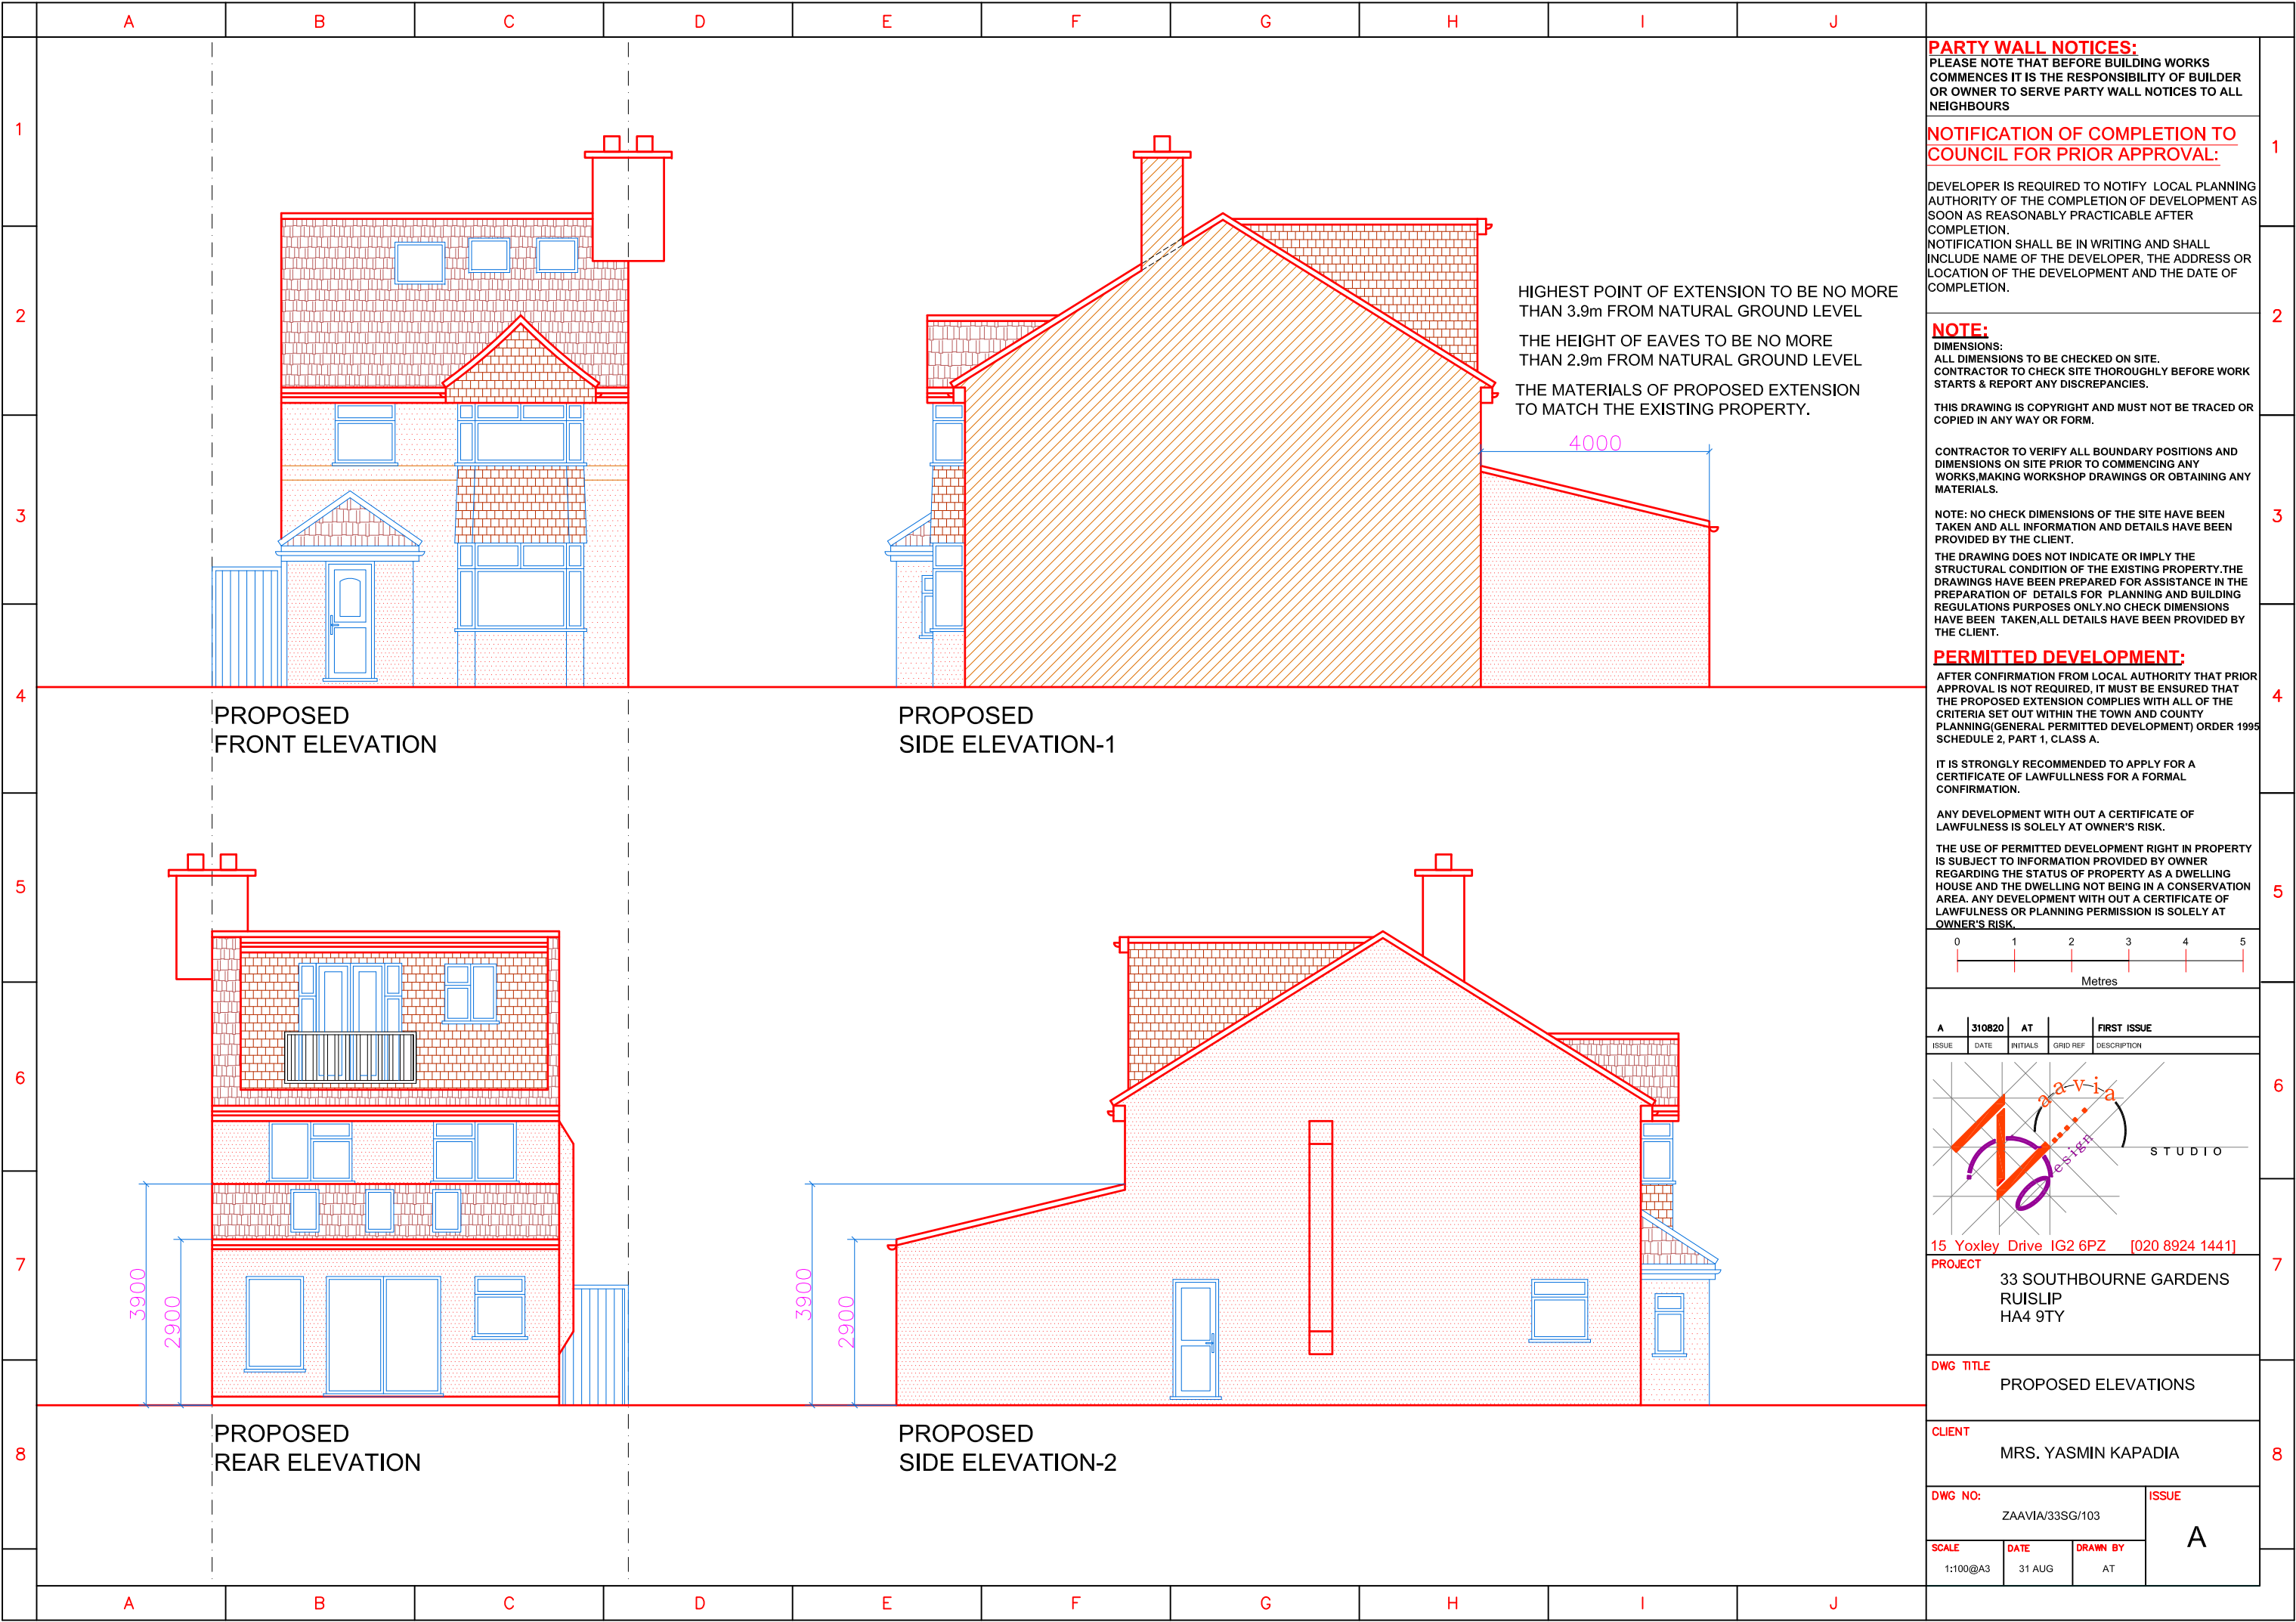


PROPOSED FRONT ELEVATION


PROPOSED SIDE ELEVATION-1

PROPOSED REAR ELEVATION

PROPOSED SIDE ELEVATION-2

 

|       |        |          |          |             |
|-------|--------|----------|----------|-------------|
| A     | 310820 | AT       |          | FIRST ISSUE |
| ISSUE | DATE   | INITIALS | GRID REF | DESCRIPTION |

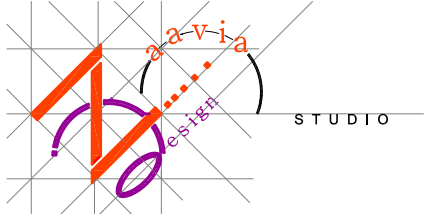

15 Yoxley Drive IG2 6PZ [020 8924 1441]

PROJECT 33 SOUTHBOURNE GARDENS  
RUISLIP  
HA4 9TY

DWG TITLE  
PROPOSED ELEVATIONS

CLIENT  
MRS. YASMIN KAPADIA

DWG NO: ZAAVIA/33SG/103

SCALE: 1:100@A3  
DATE: 31 AUG  
DRAWN BY: AT

ISSUE  
A