


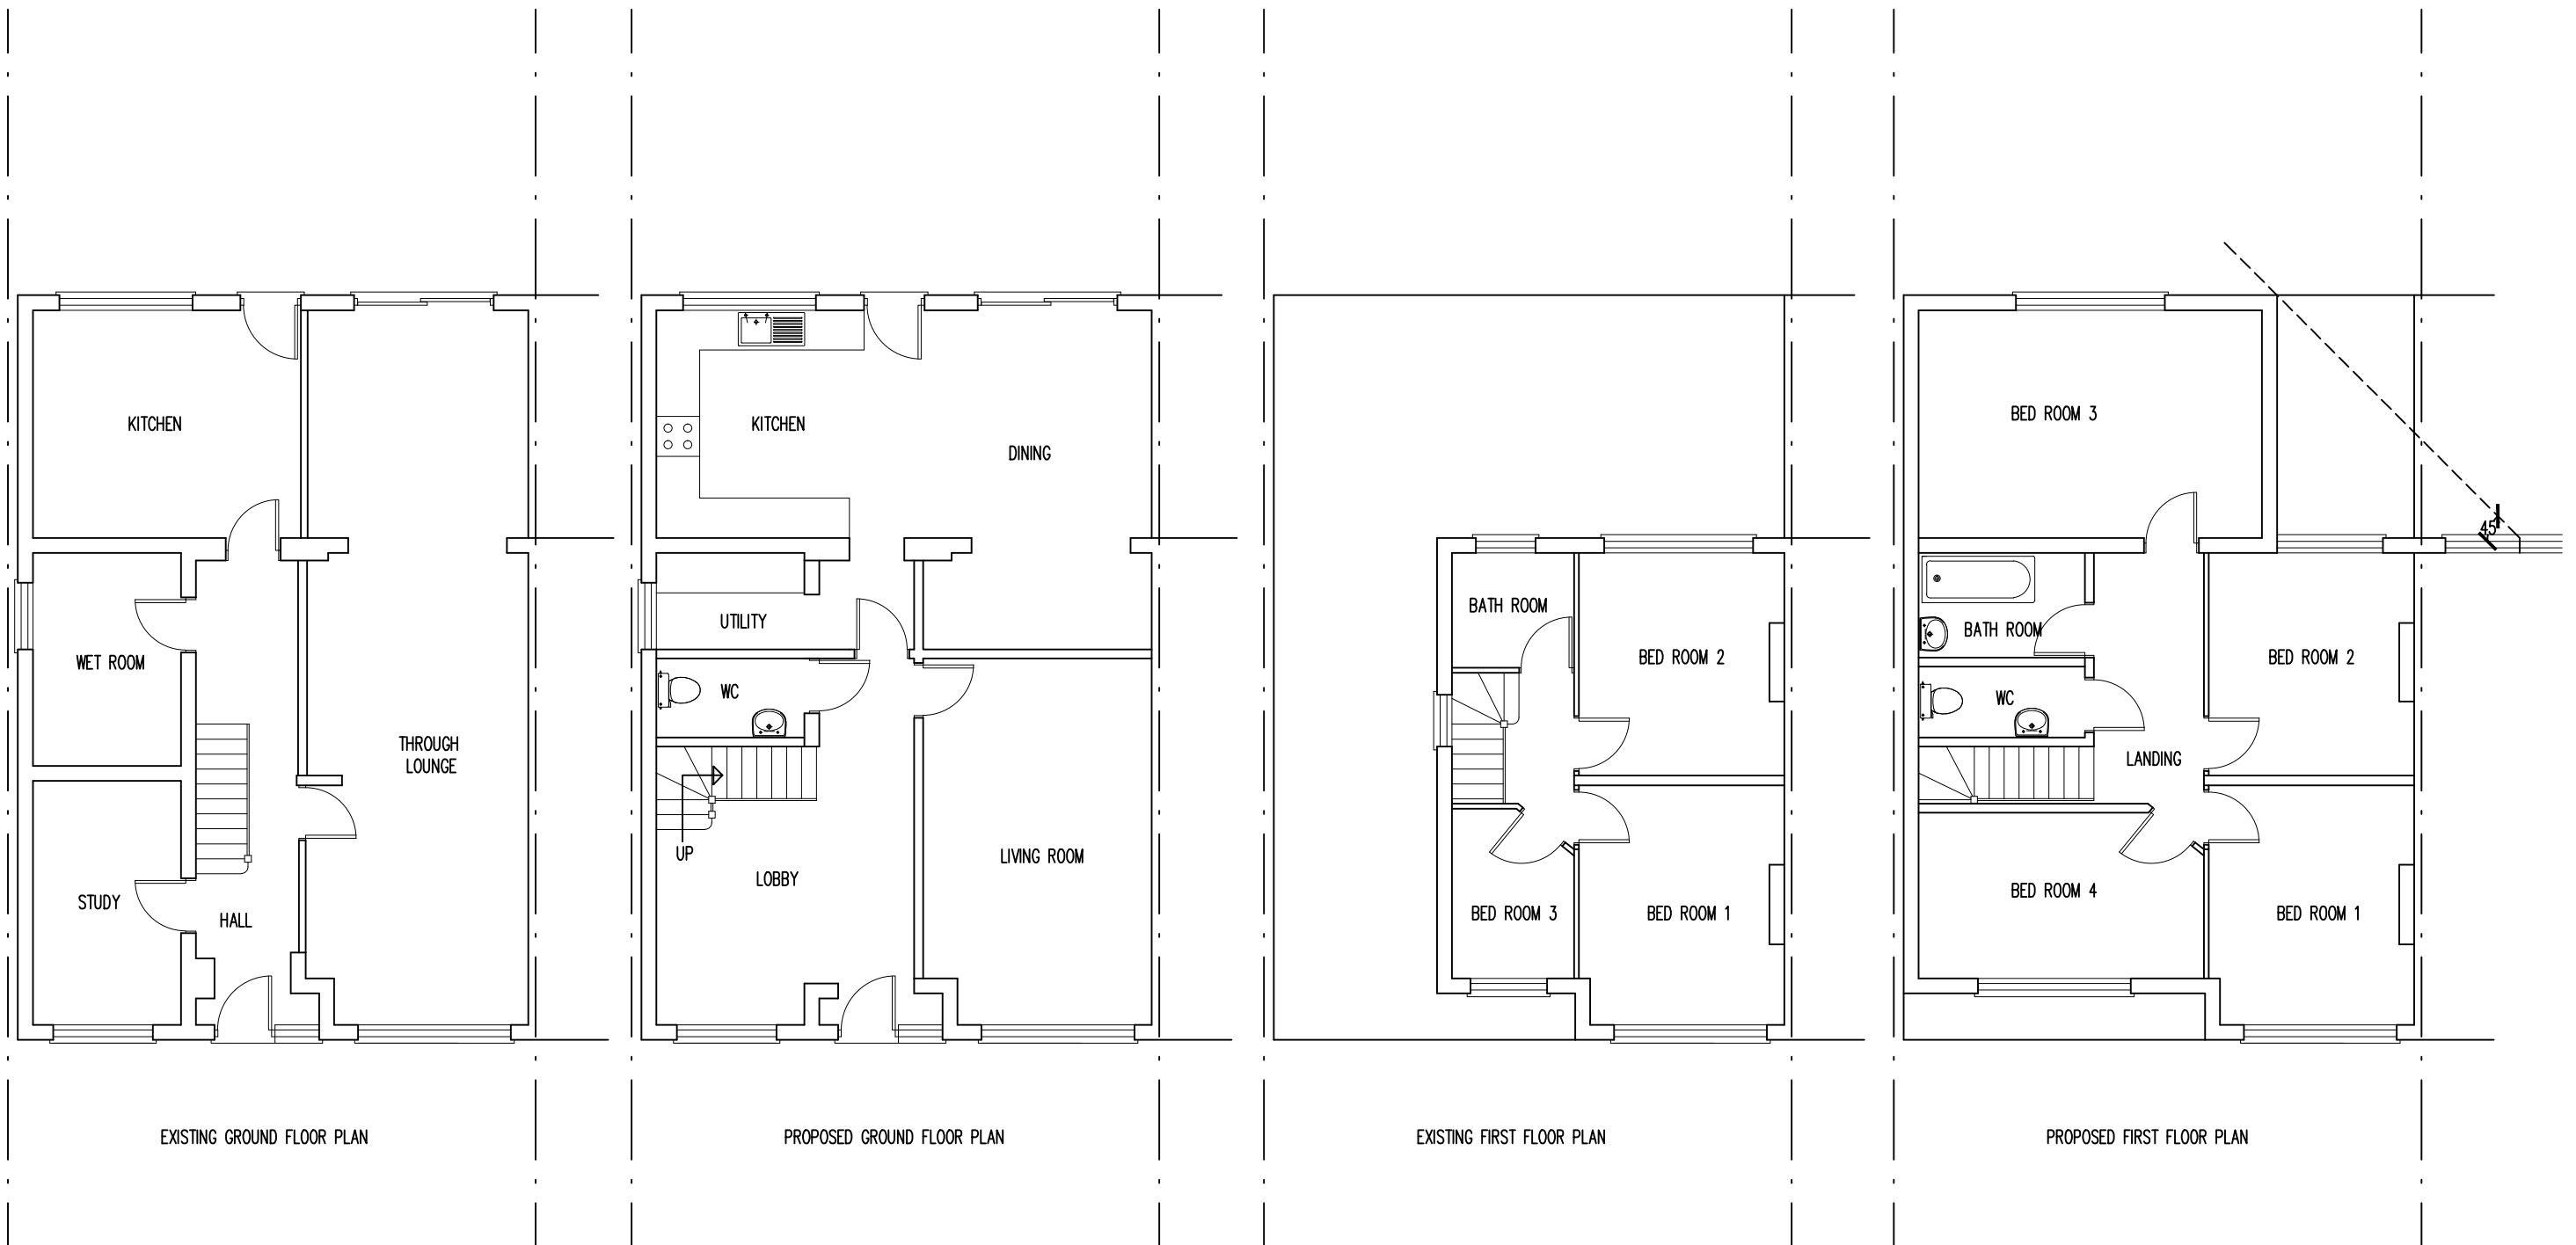

PROPOSED FIRST FLOOR SIDE AND REAR EXTENSION AND
INTERNAL STRUCTURAL ALTERATIONS

AT

13 MILDRED AVENUE, HAYES UB3 1TN

APPLICANT: MR SARWAN SEERHA

SCALE: 1:100

DATE: JUNE, 2019

REF: 13MA/HI/P1

TITLE: EXISTING AND PROPOSED FLOOR PLANS

PAPER: A3