




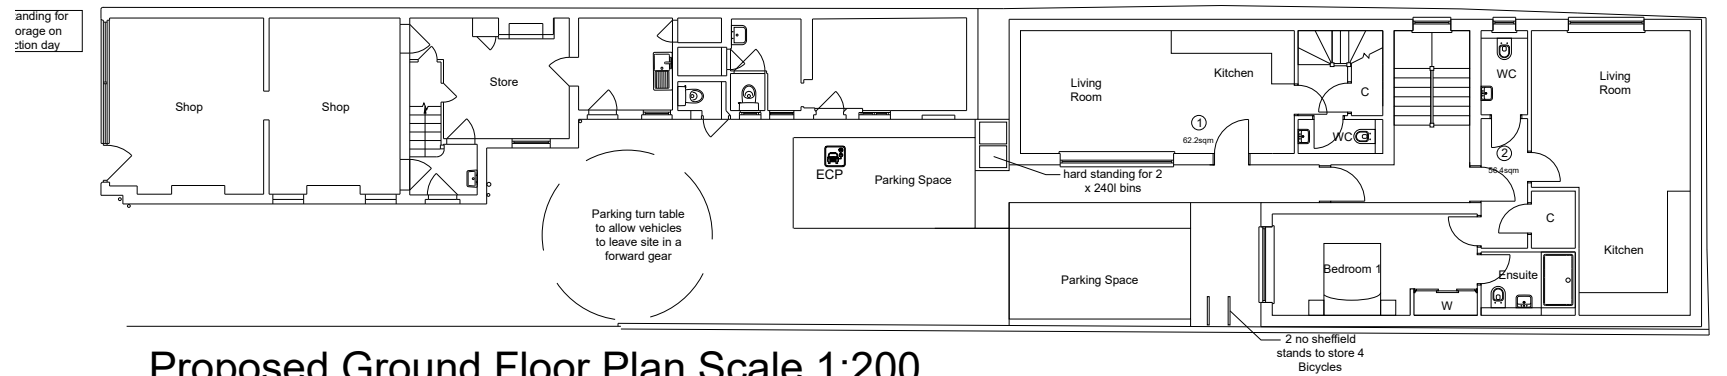

Proposed Ground Floor Plan Scale 1:200

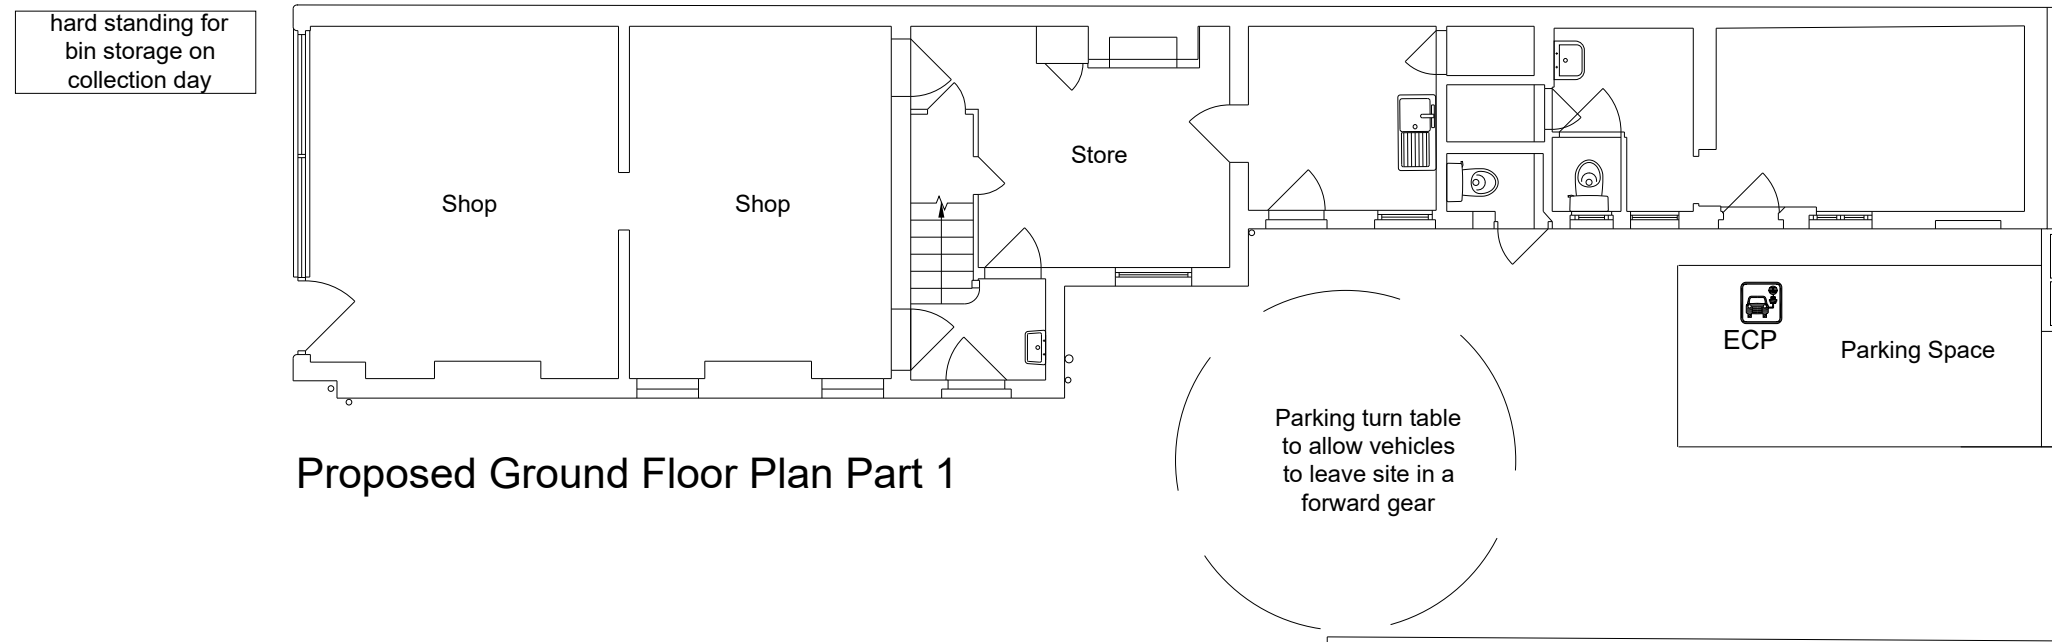

Proposed Ground Floor Plan Part 1

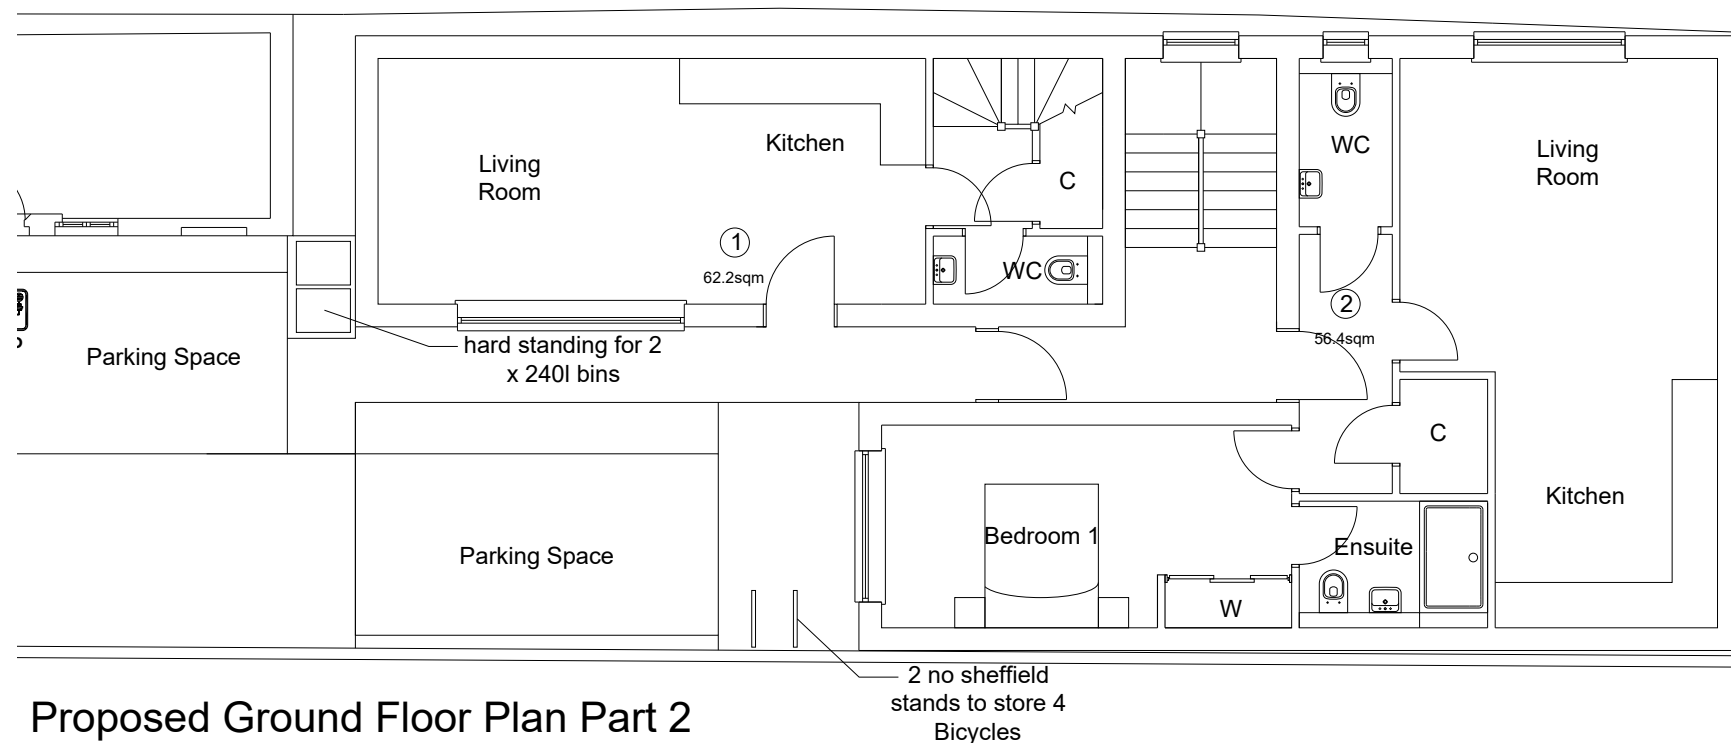

Proposed Ground Floor Plan Part 2

Rev	Date	Description



FLUENT
ARCHITECTURAL DESIGN SERVICES
69-71 WINDMILL ROAD, SUNBURY,
MIDDLESEX, TW16 7DT
TEL: 0800 0438838
E-MAIL: INFO@FLUENT-ADS.CO.UK
WEB: FLUENT-ADS.CO.UK

78 High Street, Northwood

Proposed Ground Floor Plan

1:100 @ A3 0 1 2 3

Scale 1:100 @ A3	Dwg No. FLU.1441.2.04
Date 05.03.21	Rev C
Drawn N.Millin	