



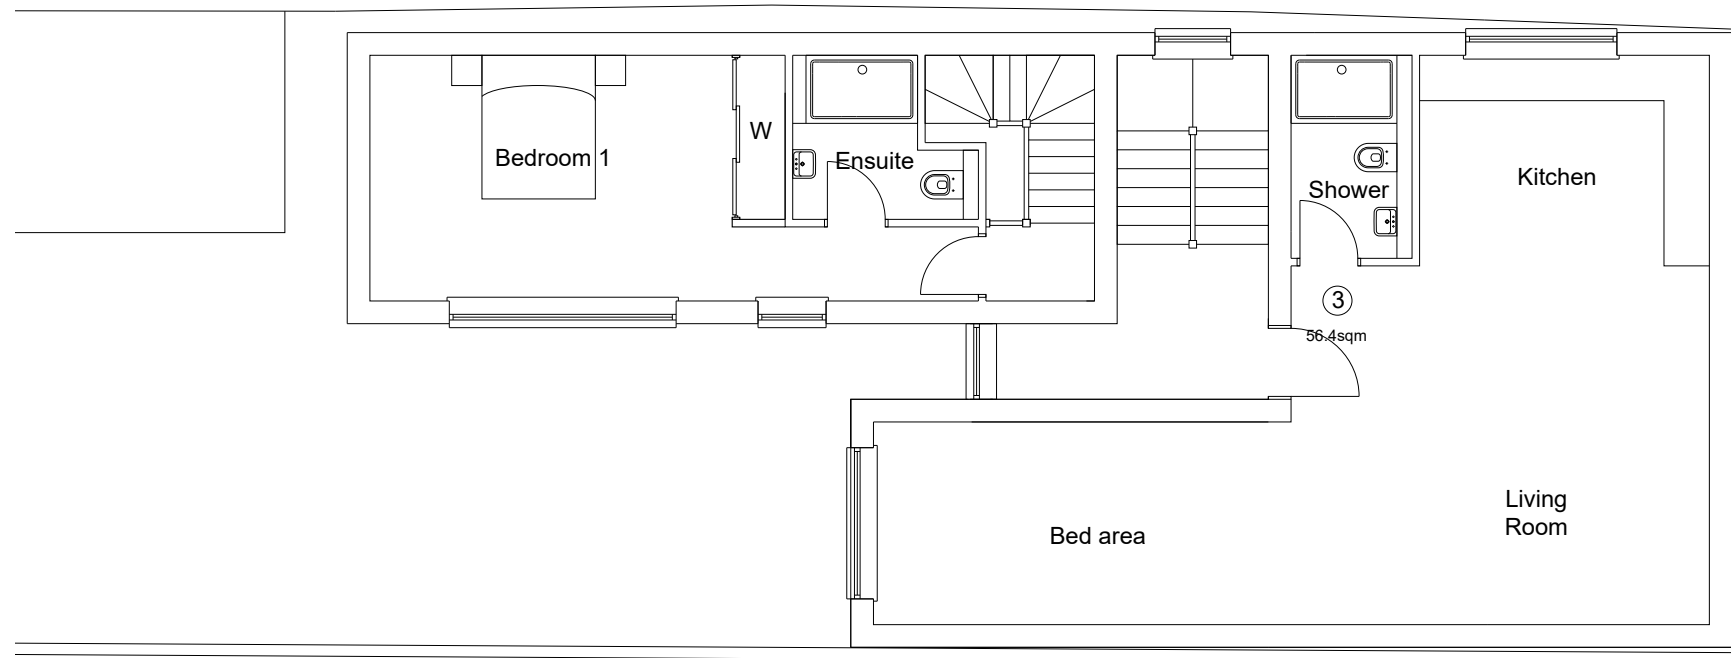

Proposed First Floor Plan

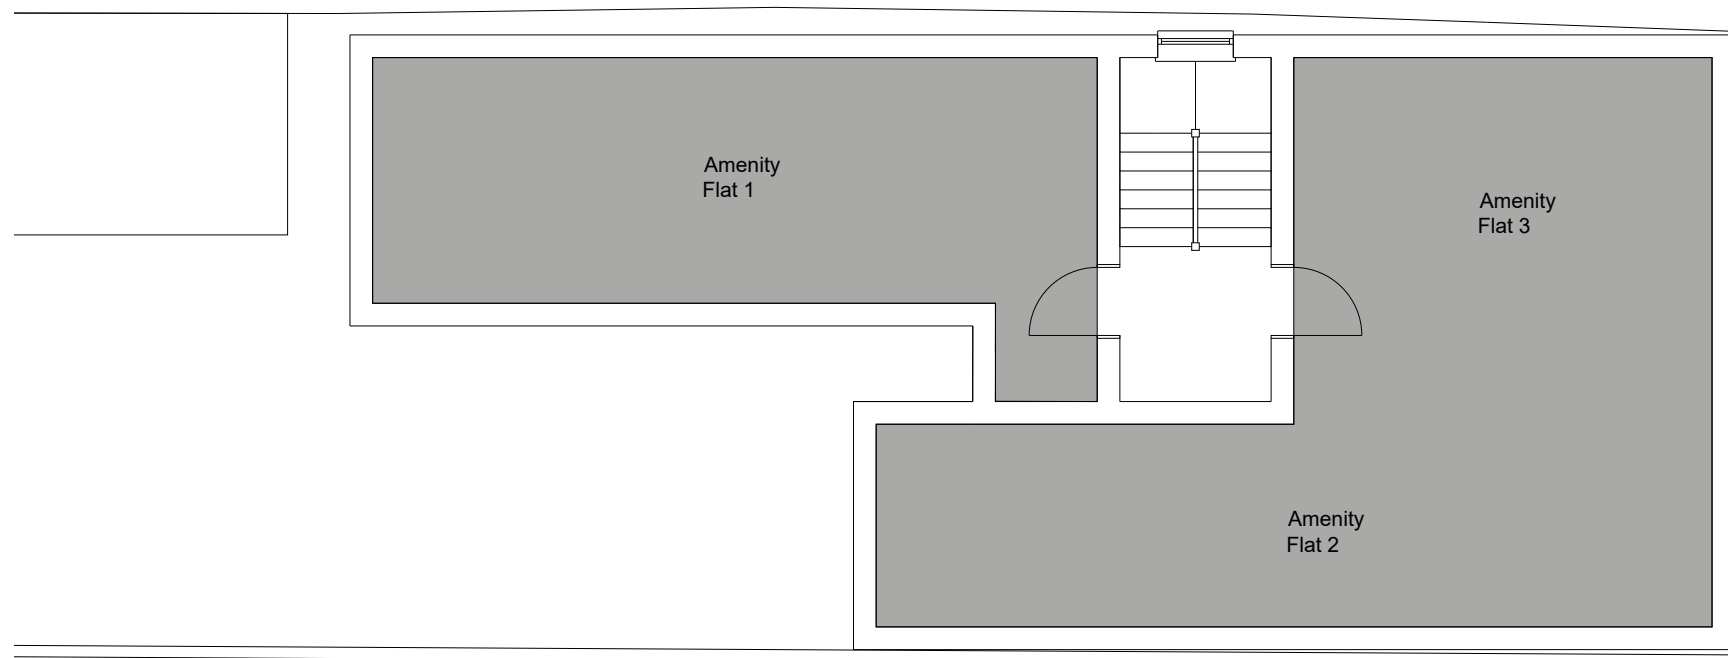

Proposed Roof Plan

Rev	Date	Description


Fluent[®]
 ARCHITECTURAL DESIGN SERVICES

FLUENT
 ARCHITECTURAL DESIGN SERVICES
 69-71 WINDMILL ROAD, SUNBURY,
 MIDDLESEX, TW16 7DT
 TEL: 0800 0438838
 E-MAIL: INFO@FLUENT-ADS.CO.UK
 WEB: FLUENT-ADS.CO.UK

78 High Street, Northwood

Proposed First Floor & Roof Plans



Scale	1:100 @ A3	Dwg No.	FLU.1441.2.05
Date	05.03.21	Rev	
Drawn	N.Millin		B