



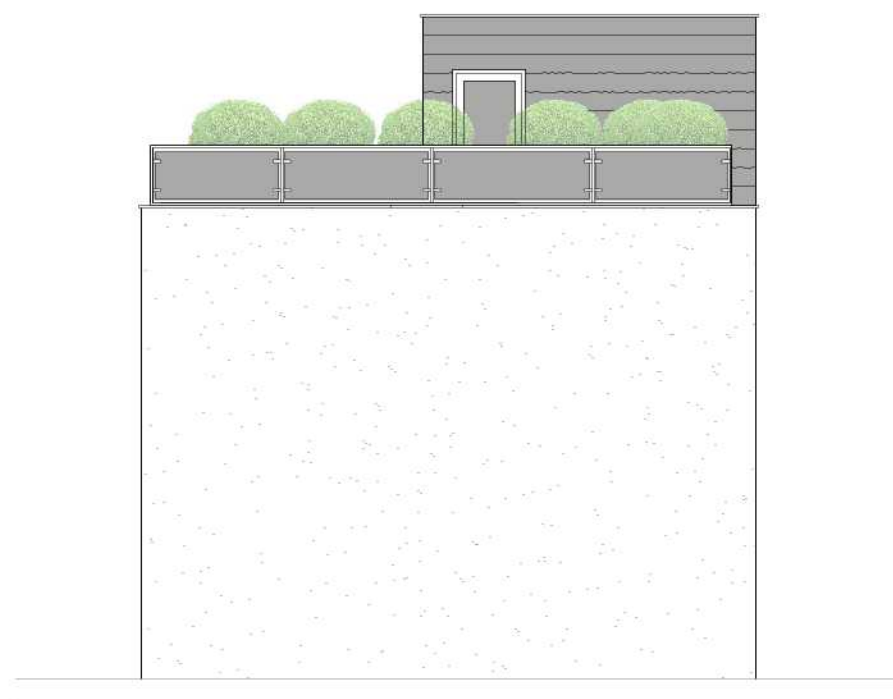

Proposed Front Elevation



Proposed Rear Elevation

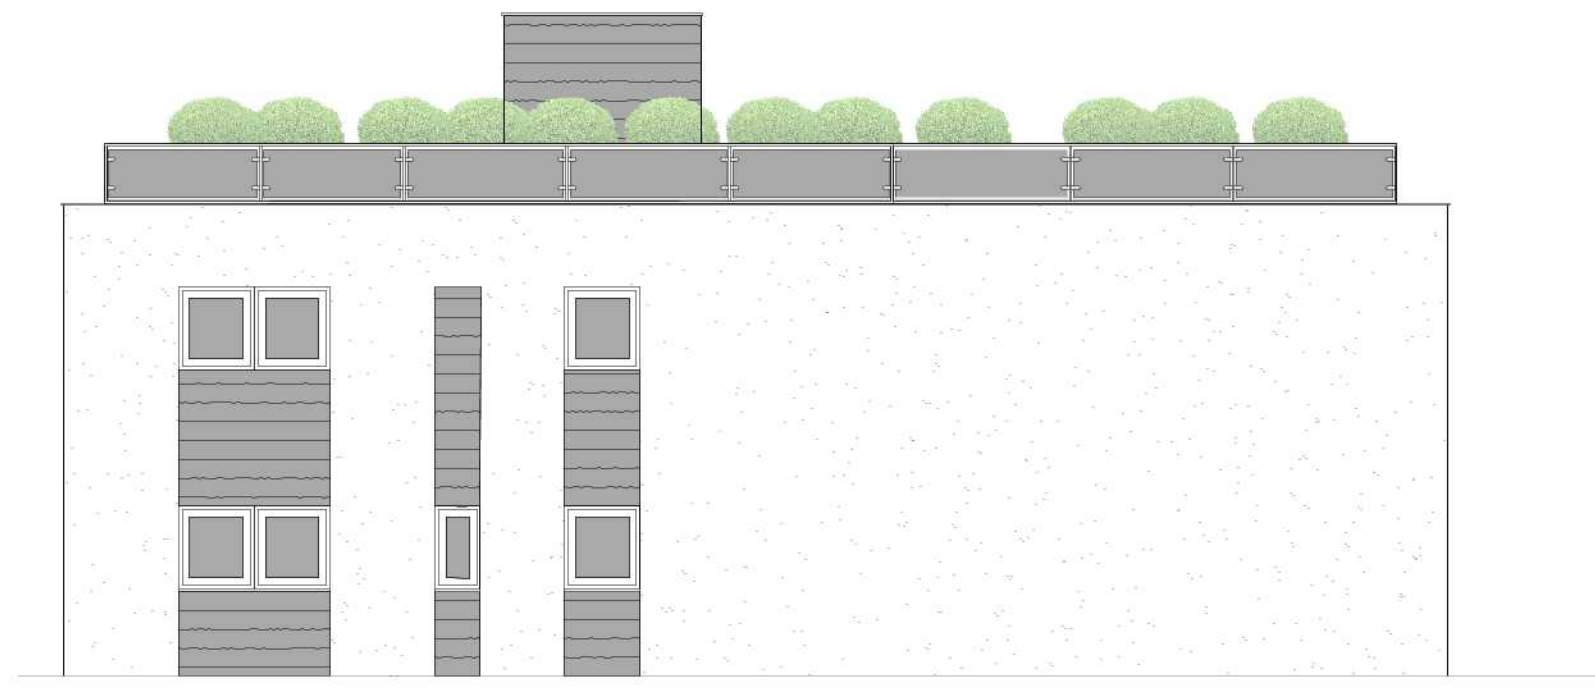

Proposed Side Elevation

Rev	Date	Description




FLUENT
ARCHITECTURAL DESIGN SERVICES

69-71 WINDMILL ROAD, SUNBURY,
MIDDLESEX, TW16 7DT
TEL: 0800 0438838
E-MAIL: INFO@FLUENT-ADS.CO.UK
WEB: FLUENT-ADS.CO.UK

78 High Street, Northwood

Proposed Elevations

1 : 100 @ A3

 

Scale 1:100 @ A3	Dwg No. FLU.1441.2.06
Date 05.03.21	Rev B
Drawn N.Millin	