


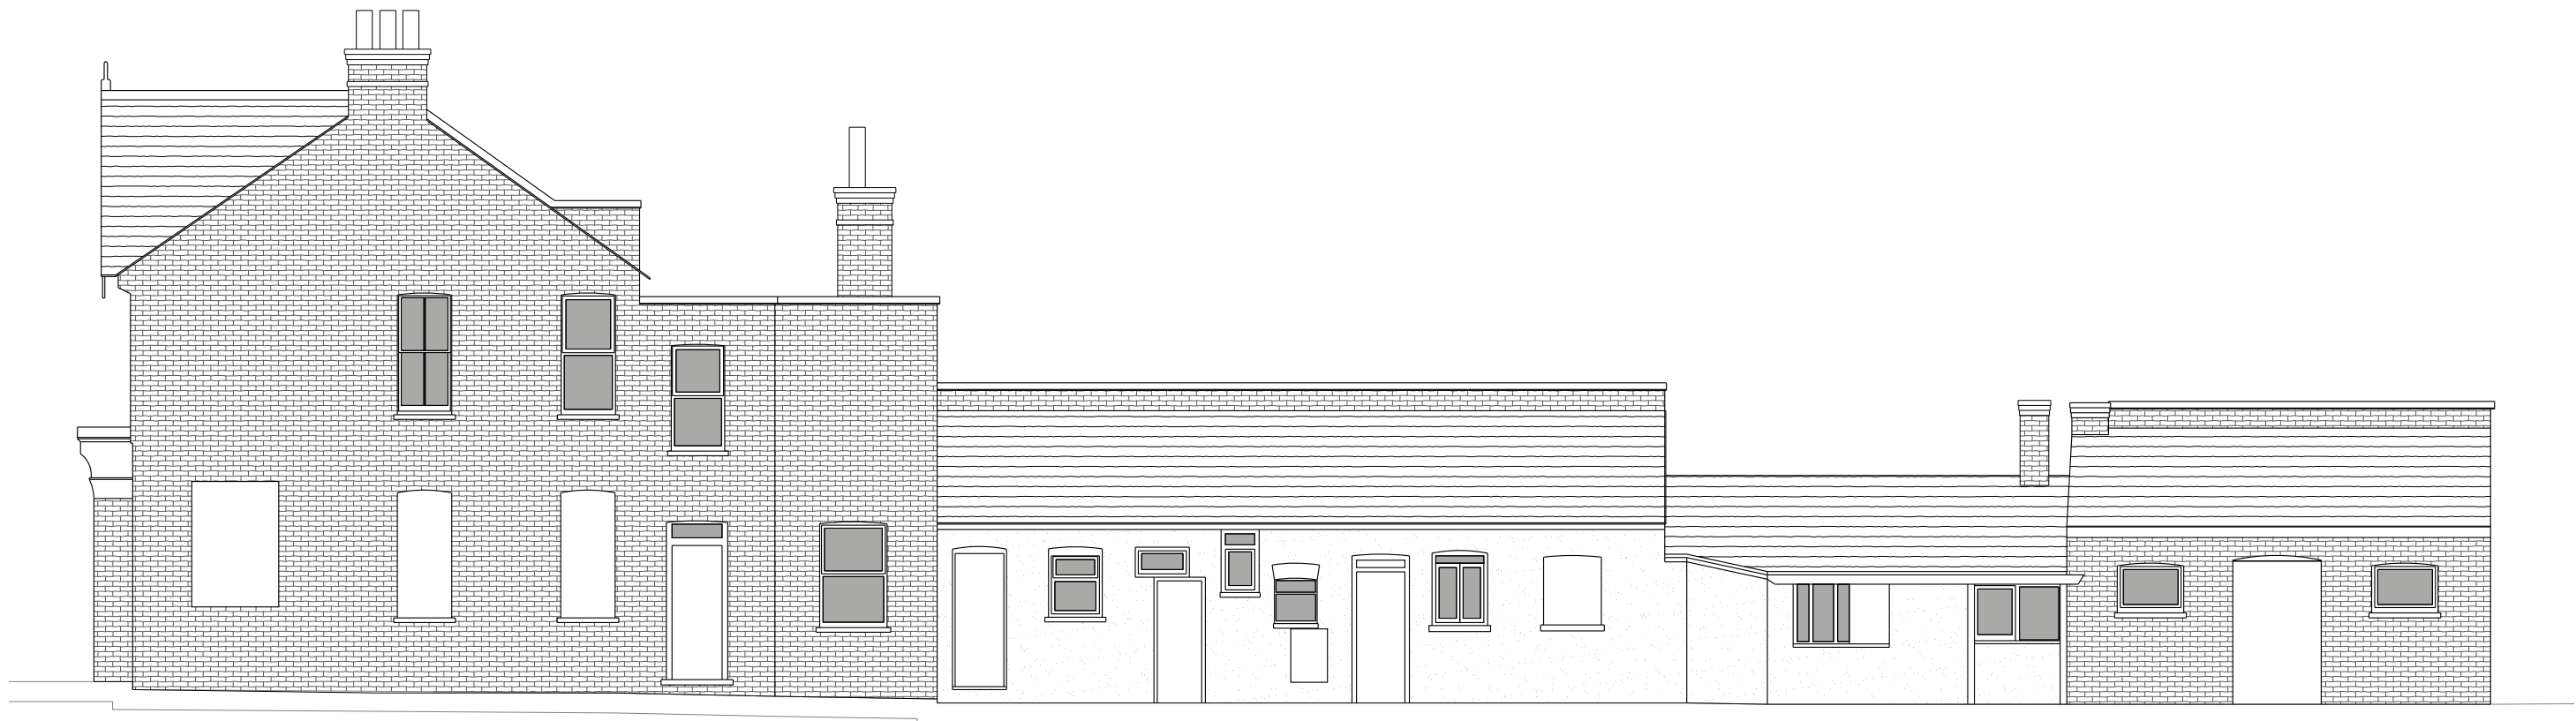


Existing Side Elevation

Rev	Date	Description



Existing Front Elevation

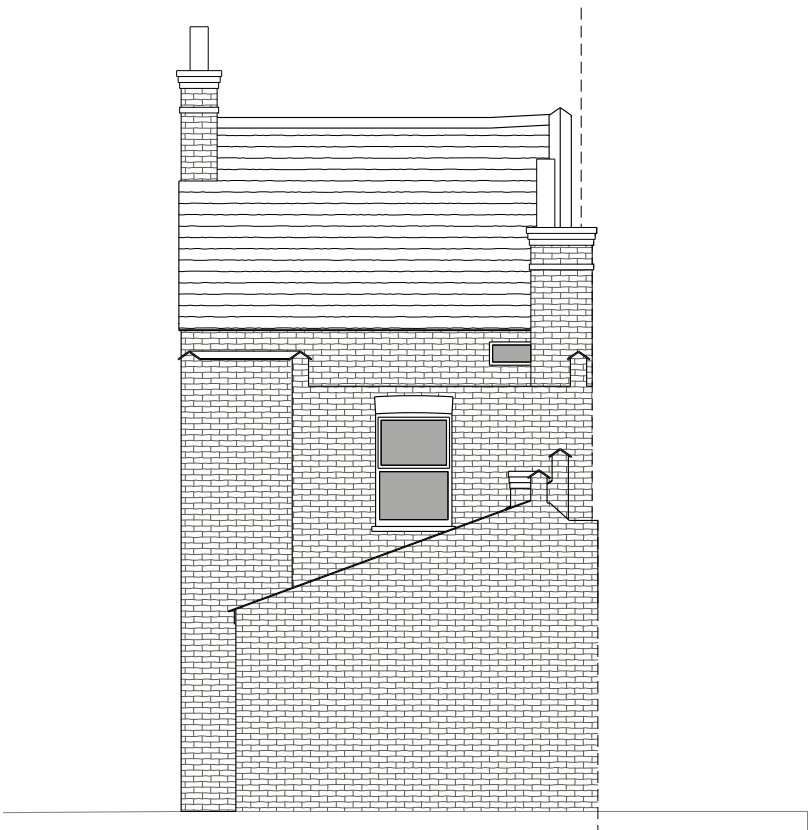

Existing Rear Elevation




FLUENT
ARCHITECTURAL DESIGN SERVICES

69-71 WINDMILL ROAD, SUNBURY,
MIDDLESEX, TW16 7DT
TEL: 0800 0438838
E-MAIL: INFO@FLUENT-ADS.CO.UK
WEB: FLUENT-ADS.CO.UK

78 High Street, Northwood

Existing Elevations

 1 : 100 @ A3 

Scale	Dwg No.
1:100 @ A3	FLU.1441.2.03
Date	Rev
05.03.21	
Drawn	
N.Millin	