


Proposed Ground Floor Plan

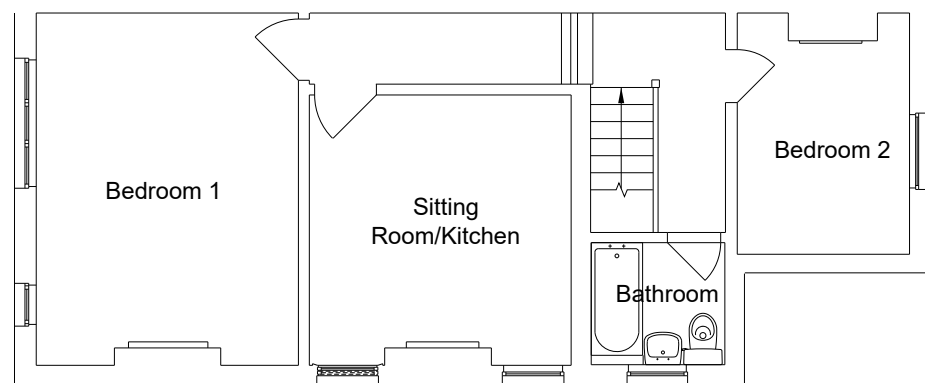

Proposed First Floor Plan

Rev	Date	Description



FLUENT
ARCHITECTURAL DESIGN SERVICES
69-71 WINDMILL ROAD, SUNBURY,
MIDDLESEX, TW16 7DT
TEL: 0800 0438838
E-MAIL: INFO@FLUENT-ADS.CO.UK
WEB: FLUENT-ADS.CO.UK

78 High Street, Northwood

Proposed Floor Plans

1 : 100 @ A3

Scale 1:100 @ A3	Dwg No. FLU.1441.04
Date 06.02.21	Rev
Drawn N.Millin	