


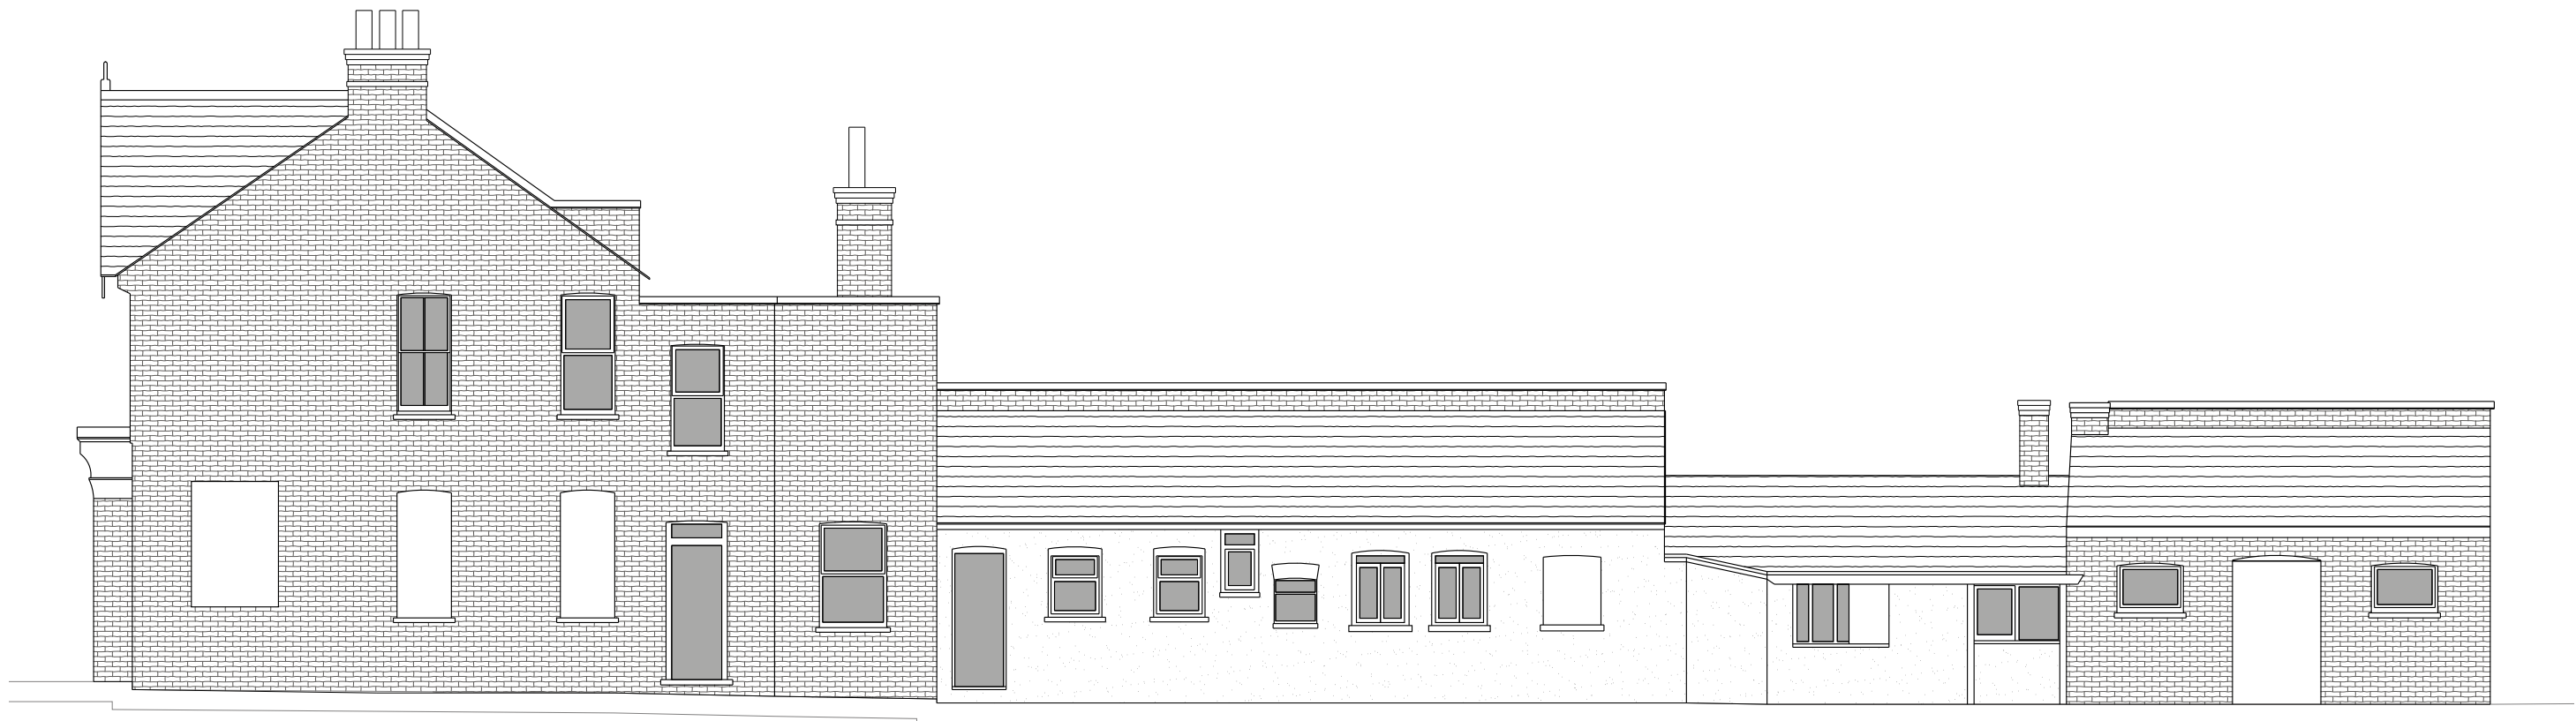


Proposed Side Elevation

Rev	Date	Description



Proposed Front Elevation

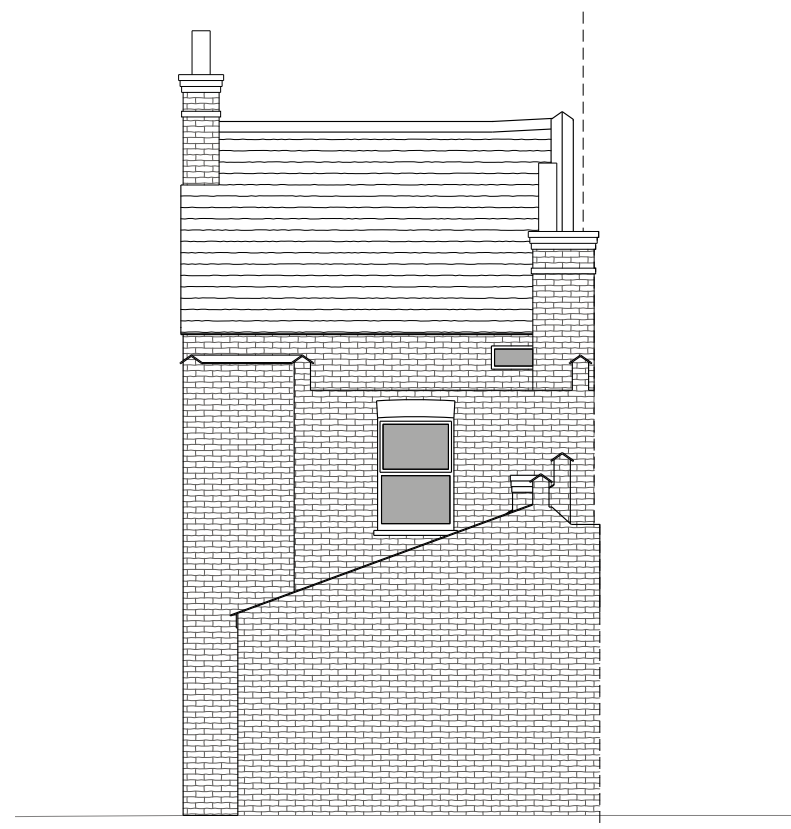

Proposed Rear Elevation




FLUENT
ARCHITECTURAL DESIGN SERVICES

69-71 WINDMILL ROAD, SUNBURY,
MIDDLESEX, TW16 7DT
TEL: 0800 0438838
E-MAIL: INFO@FLUENT-ADS.CO.UK
WEB: FLUENT-ADS.CO.UK

78 High Street, Northwood

Proposed Elevations

 1 : 100 @ A3  0 1 2 3

Scale	Dwg No.
1:100 @ A3	FLU.1441.05
Date	Rev
06.02.21	
Drawn	
N.Millin	