

Contact:
Email: info@bluearchdesign.co.uk,
Cell: 044 + 078 3293 8374

Notes:
© 2020 Blue Architecture Limited.
All rights reserved.
All drawings are for the purpose of gaining
Planning Permission approval only.
All written dimensions to be taken in
preferences to scaled dimensions.

Our Building:
Carpet Area: 41.36 Sq.M

Rev.	Description	By	Ckd	Date

Client:
Mrs. Sunita Rani.

Project:
Single storey Detached Out Building for
Physical fitness and storage.

Location:
48 Highfield Dr, Ickenham,
Middlesex, UB10 8AN.


Status:
PLANNING

Title:
Proposed Floor Plans and Elevations.

Drawn by: **L.p** Str. Efr. **R.k** Checked by:


Project no: **BAL-1420** Sheet Size **A3** Sheet no.

Date: 24/10/2020 Scale: 1:100

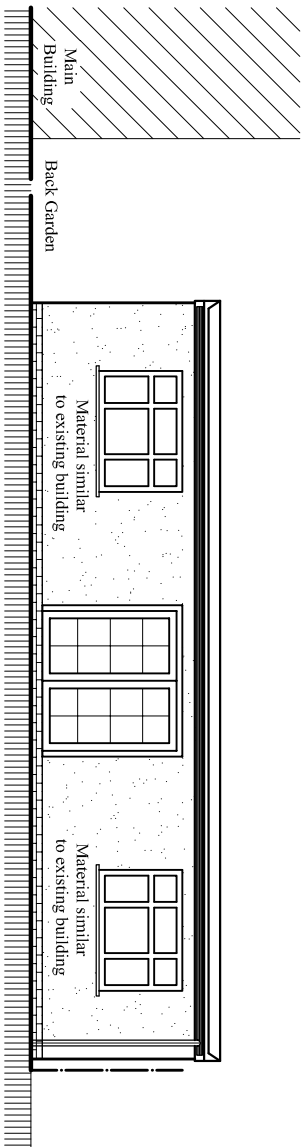


Proposed North Elevation

Scale: 1:100

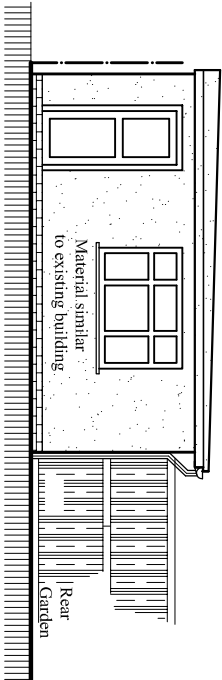

Proposed East Elevation

Scale: 1:100

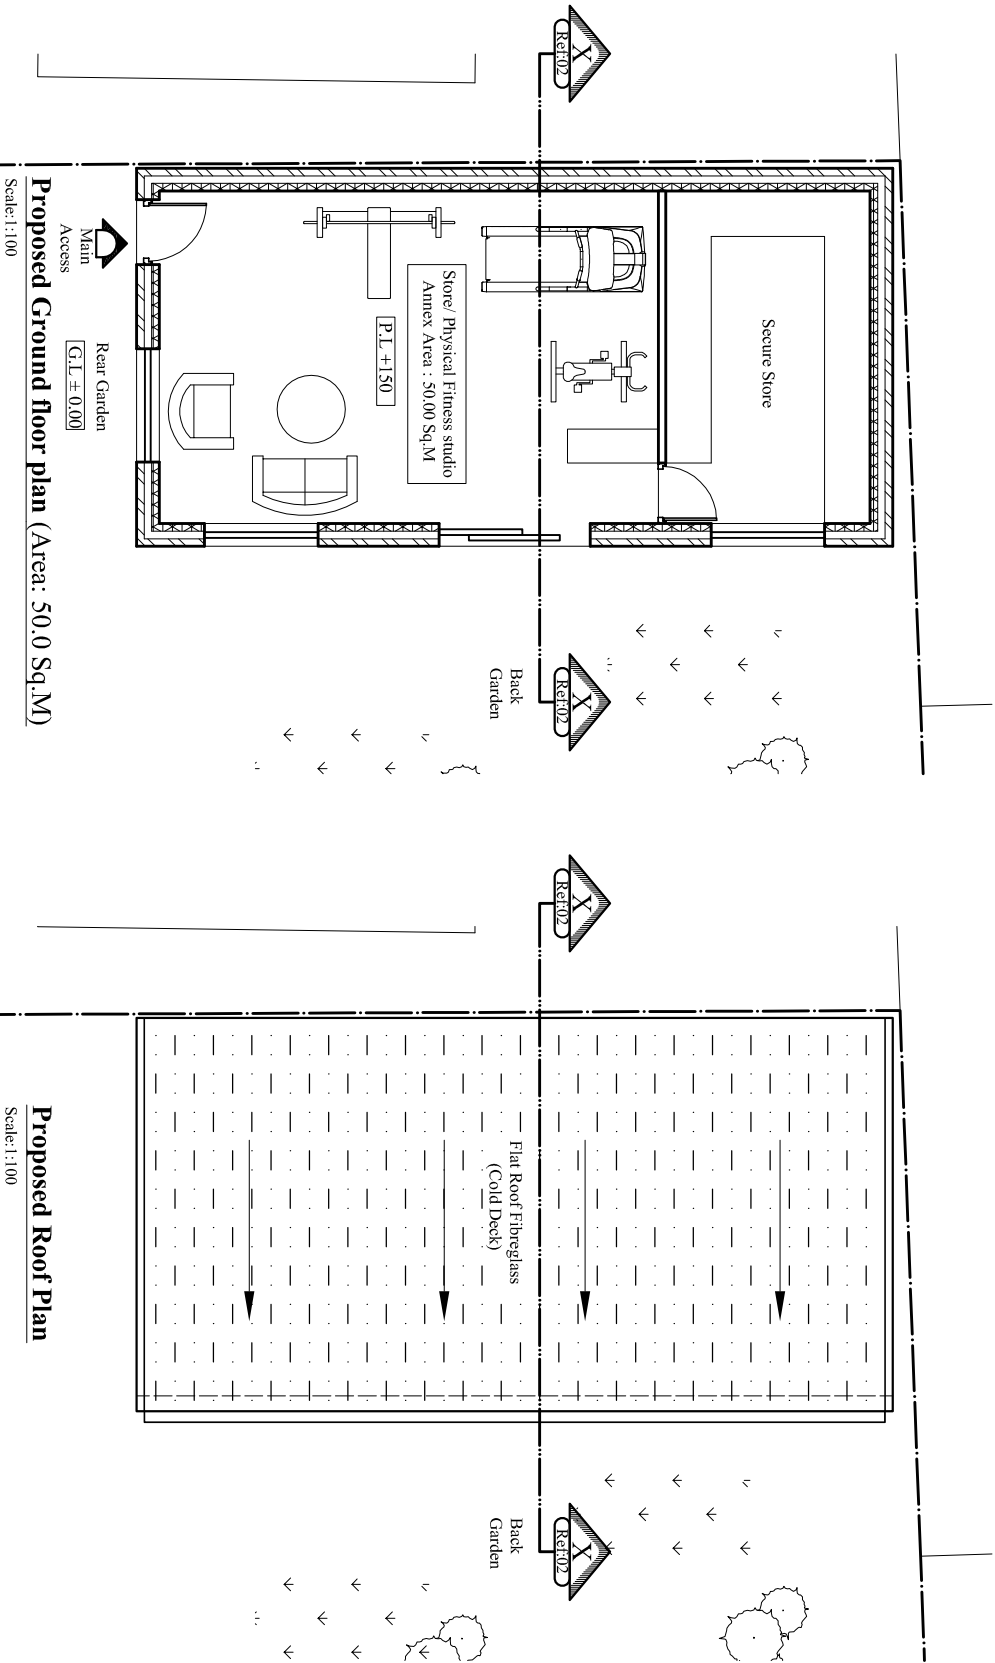


Proposed Ground floor plan (Area: 50.0 Sq.M)

Scale: 1:100

Proposed Roof Plan

Scale: 1:100

 

Openings Schedule				
Sn.	Description	Nos.	Size	Lintel type
1	Window at Cavity wall (W)	2	1600 x1200	CG 90/100 standard duty cantile lintel
2	Patio Door at Cavity wall (PD)	1	2000 x1800	CG 90/100 standard duty cantile lintel
3	Slide Door at Cavity wall (SD)	1	860 x1800	CG 90/100 standard duty cantile lintel

