

Contact:
Email: info@bluearchdesign.co.uk,
Cell: 044 + 078 3293 8374

Notes:
© 2020 Blue Architecture Limited.
All rights reserved.
All drawings are for the purpose of gaining
Planning Permission approval only.
All written dimensions to be taken in
preferences to scaled dimensions.

Our Building:
Carpet Area: 41.36 Sq.M

Rev.	Description	By	Ckd	Date

Client:
Mrs. Sunita Rani.


Project:
Single storey Detached Out Building for
Physical fitness and storage.

Location:
48 Highfield Dr, Ickenham,
Middlesex, UB10 8AN.


Status:
PLANNING

Title:
Proposed Elevations, Section And Block Plan.


Drawn by:	Str. Fr.	Checked by:
L.p	---	R.k
Project no:	Sheet Size	Sheet no.
BAL-1420	A3	
Date:	Scale:	
24/10/2020	1:100,500	02

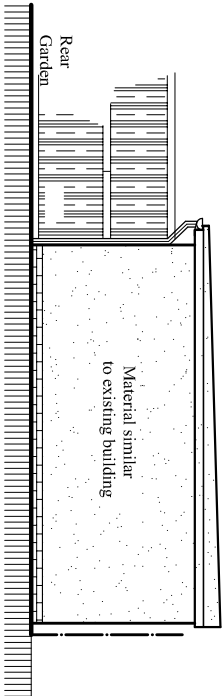


Proposed West Elevation
Scale:1:100

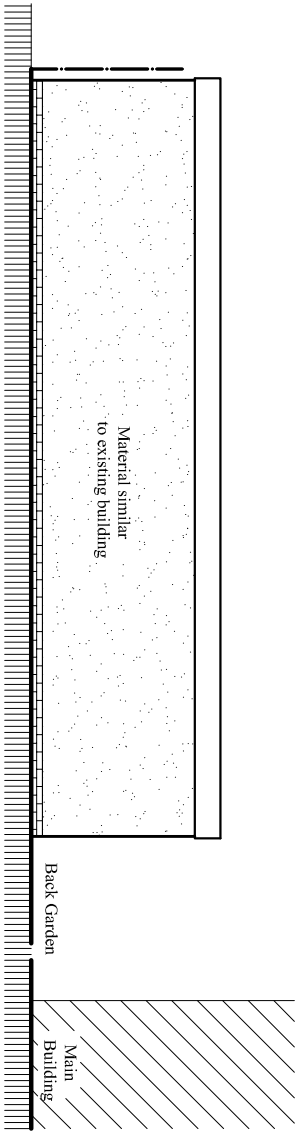

Proposed South Elevation
Scale:1:100

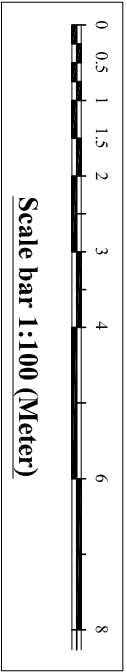


Scale bar 1:100 (Meter)

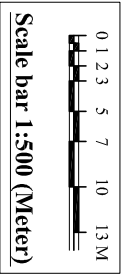


Scale bar 1:500 (Meter)

Site Area Calculation
Total Rear garden Area
around the buidng: **684.56** Sq.M
Attached Garage: 30.24 Sq.M
Conservatory : 18.00 Sq.M
Proposed Out building : 50.00 Sq.M
Total build up : 98.24 Sq.M

So, Total area covered by new build
is less than 50 % of total rear garden.

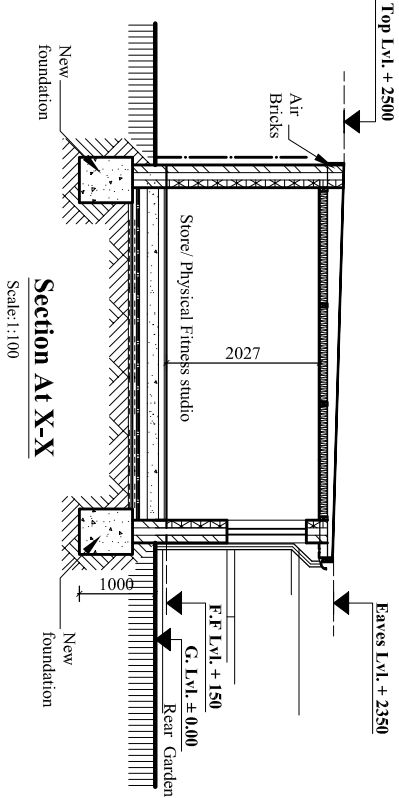

Section At X-X
Scale:1:100

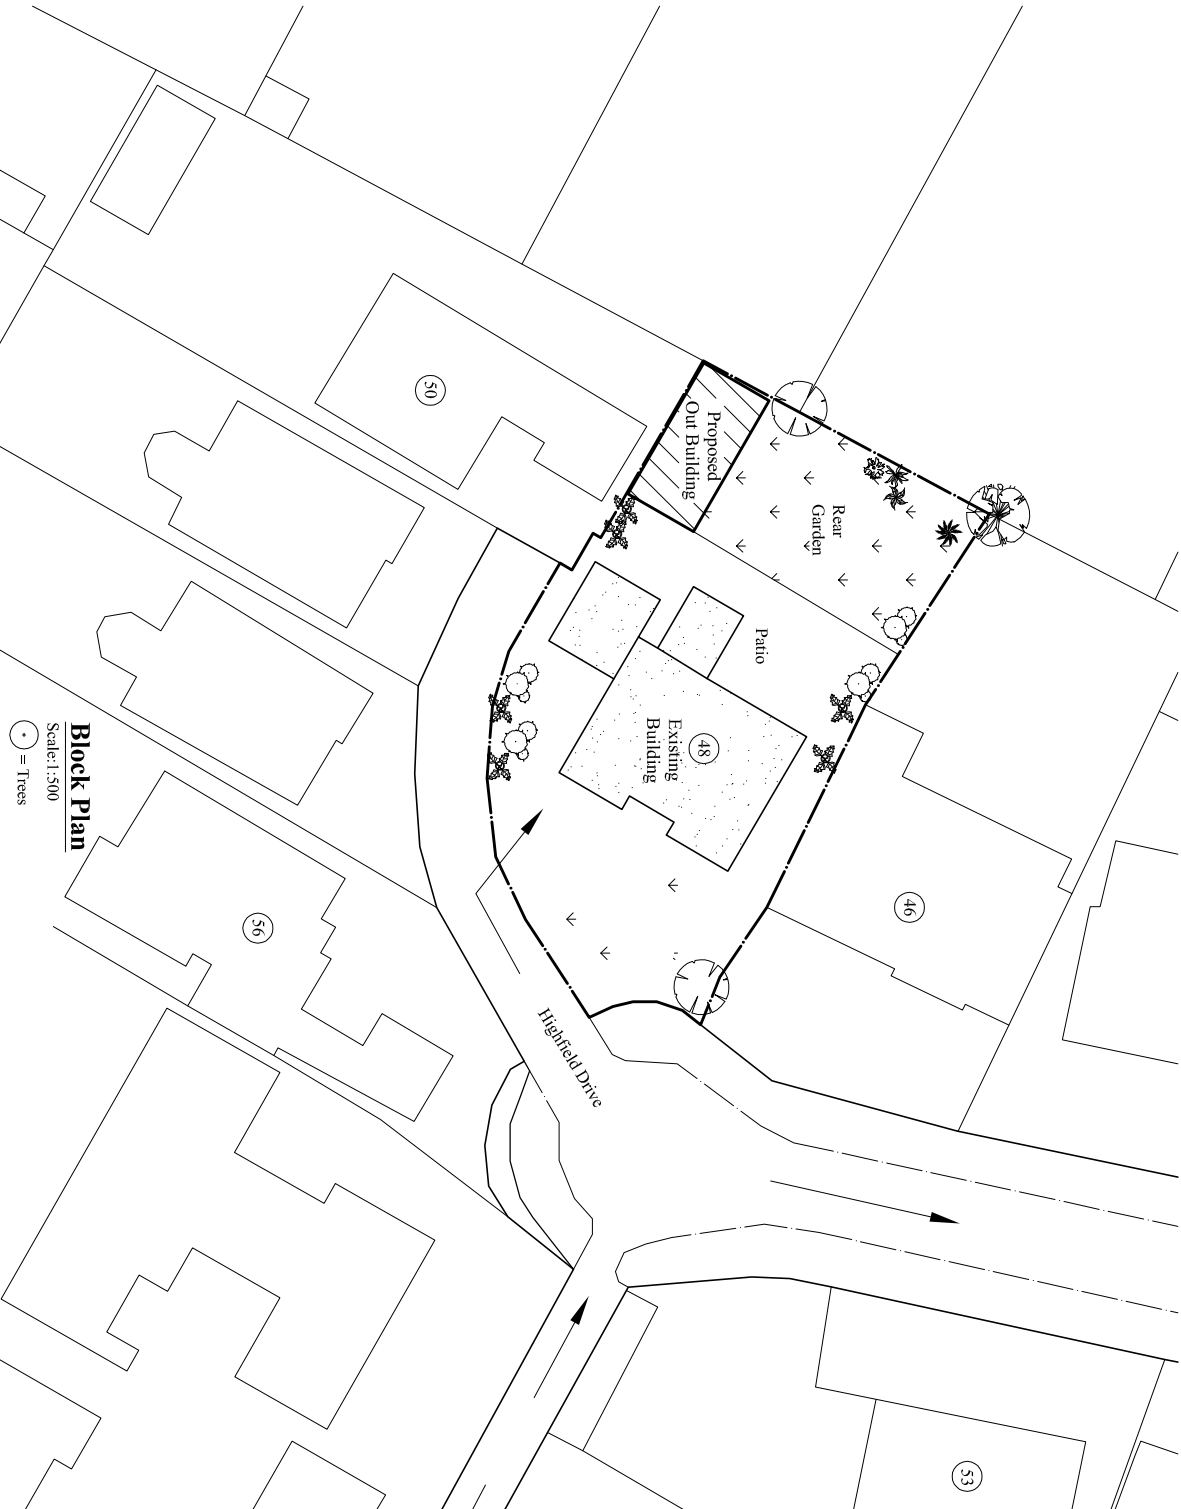

Block Plan
Scale:1:500
● = Trees