



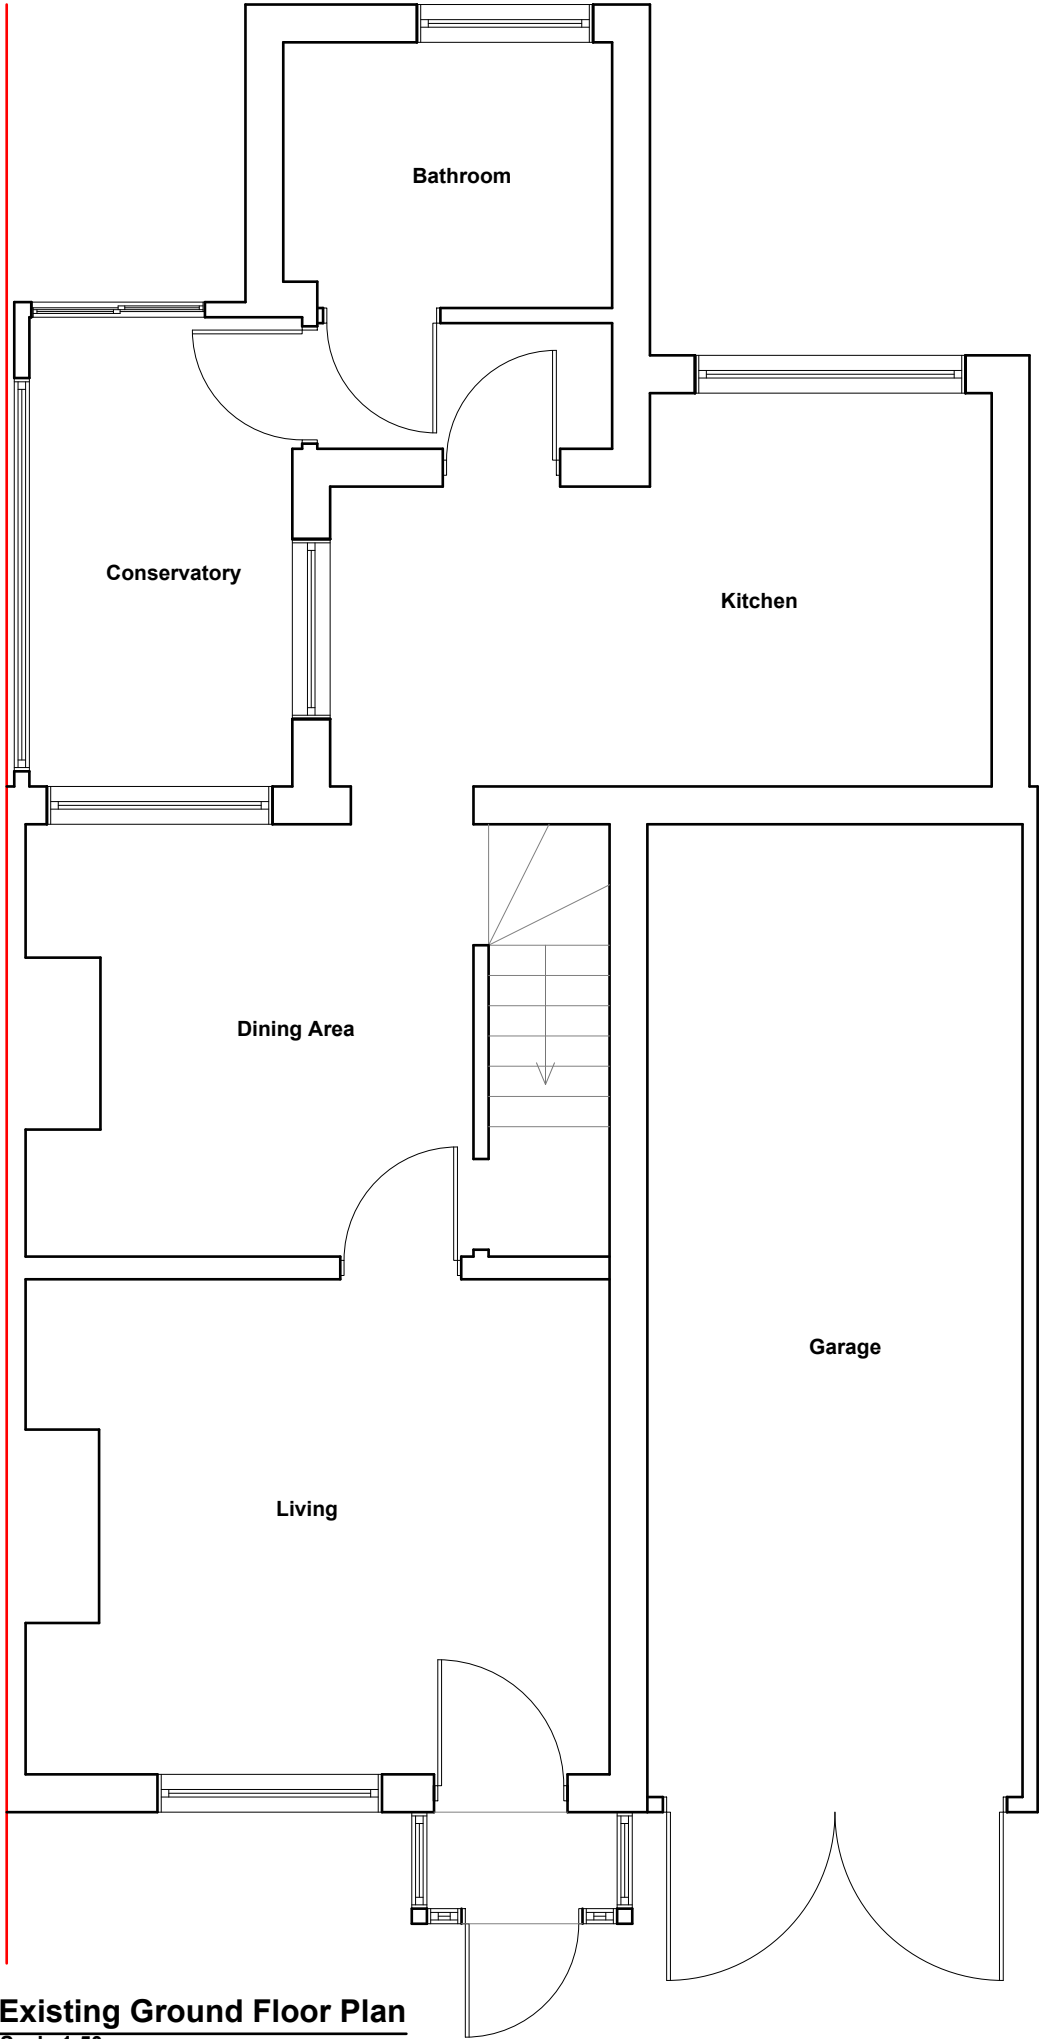

Existing Ground Floor Plan
Scale 1:50

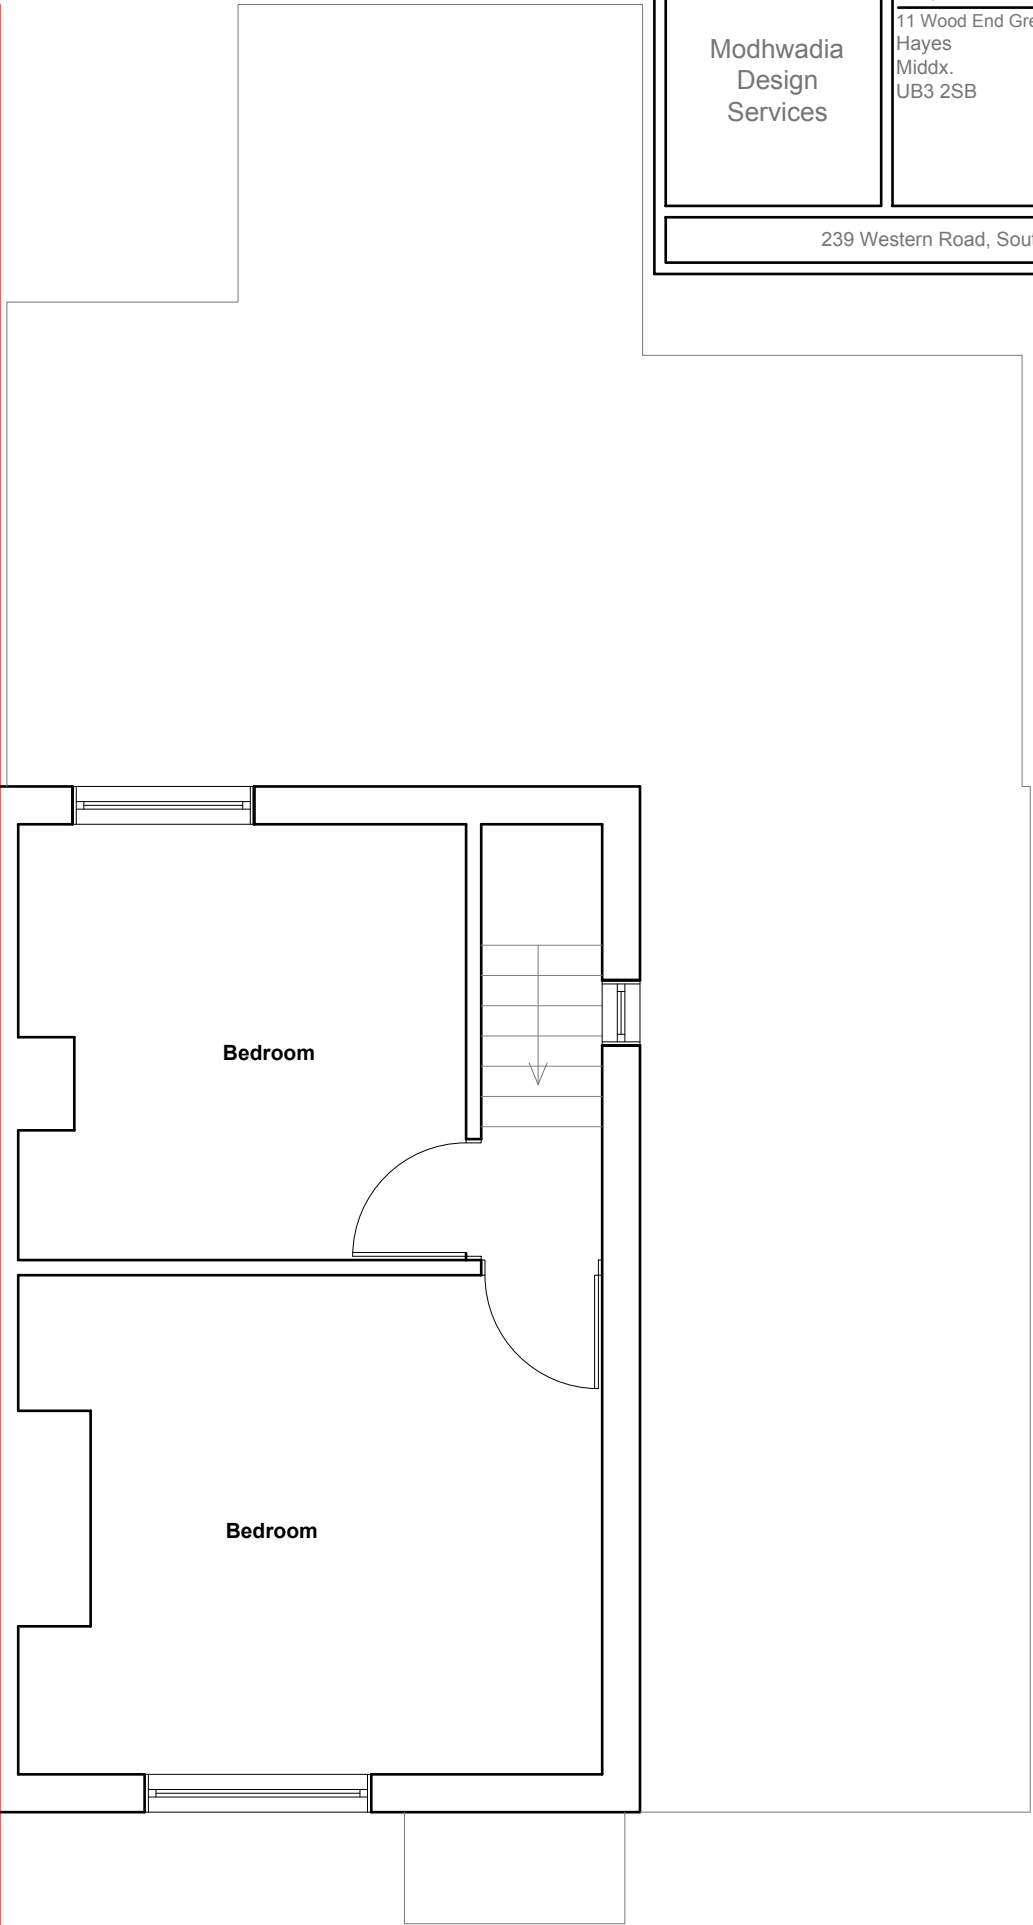

Existing First Floor Plan
Scale 1:50

Modhwadia Design Services	Project:	Title:	Scale: 1:50 @ A3
	11 Wood End Green Road Hayes Middx. UB3 2SB	Existing Ground Floor Plan	Date: 04.2018
		Existing First Floor Plan	Drawing No.: MD/5008 - 01/BK
		Revision	
239 Western Road, Southall, Middlesex, UB2 5HS 020 8571 1369			




All work to comply with current building regulations and codes of practice

Do not scale from drawings
all dimensions to be checked on site before the start of any work

Proposed External Finish Materials to Match Existing External Finish Materials




Existing Front Elevation
Scale:1:100

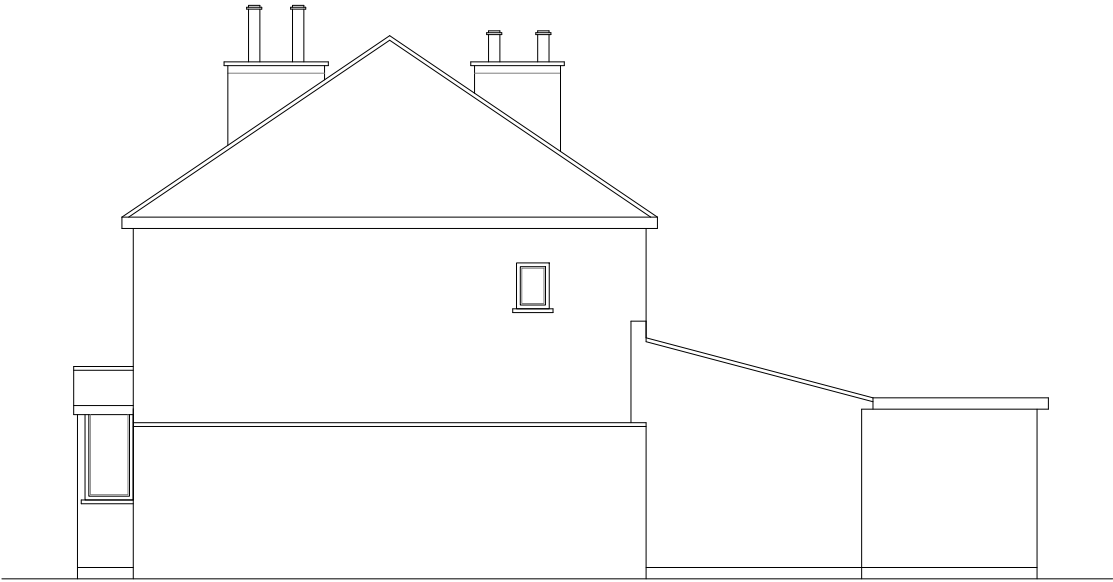

Existing Side Elevation
Scale:1:100




Existing Rear Elevation
Scale:1:100

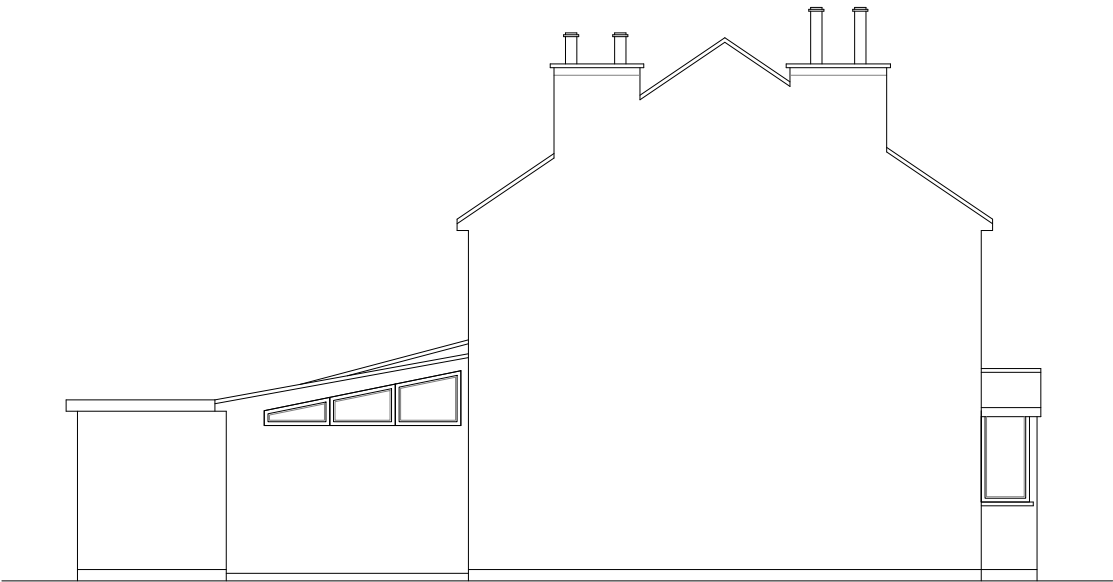


Existing Side Elevation
Scale:1:100



Modhwadia Design Services	Project: 11 Wood End Green Road Hayes Middx. UB3 2SB	Title: Existing Elevations	Scale: 1:100 @ A3
			Date: 04.2018
			Drawing No.: MD/5008 - 02/BK
			Revision
239 Western Road, Southall, Middlesex, UB2 5HS 020 8571 1369			

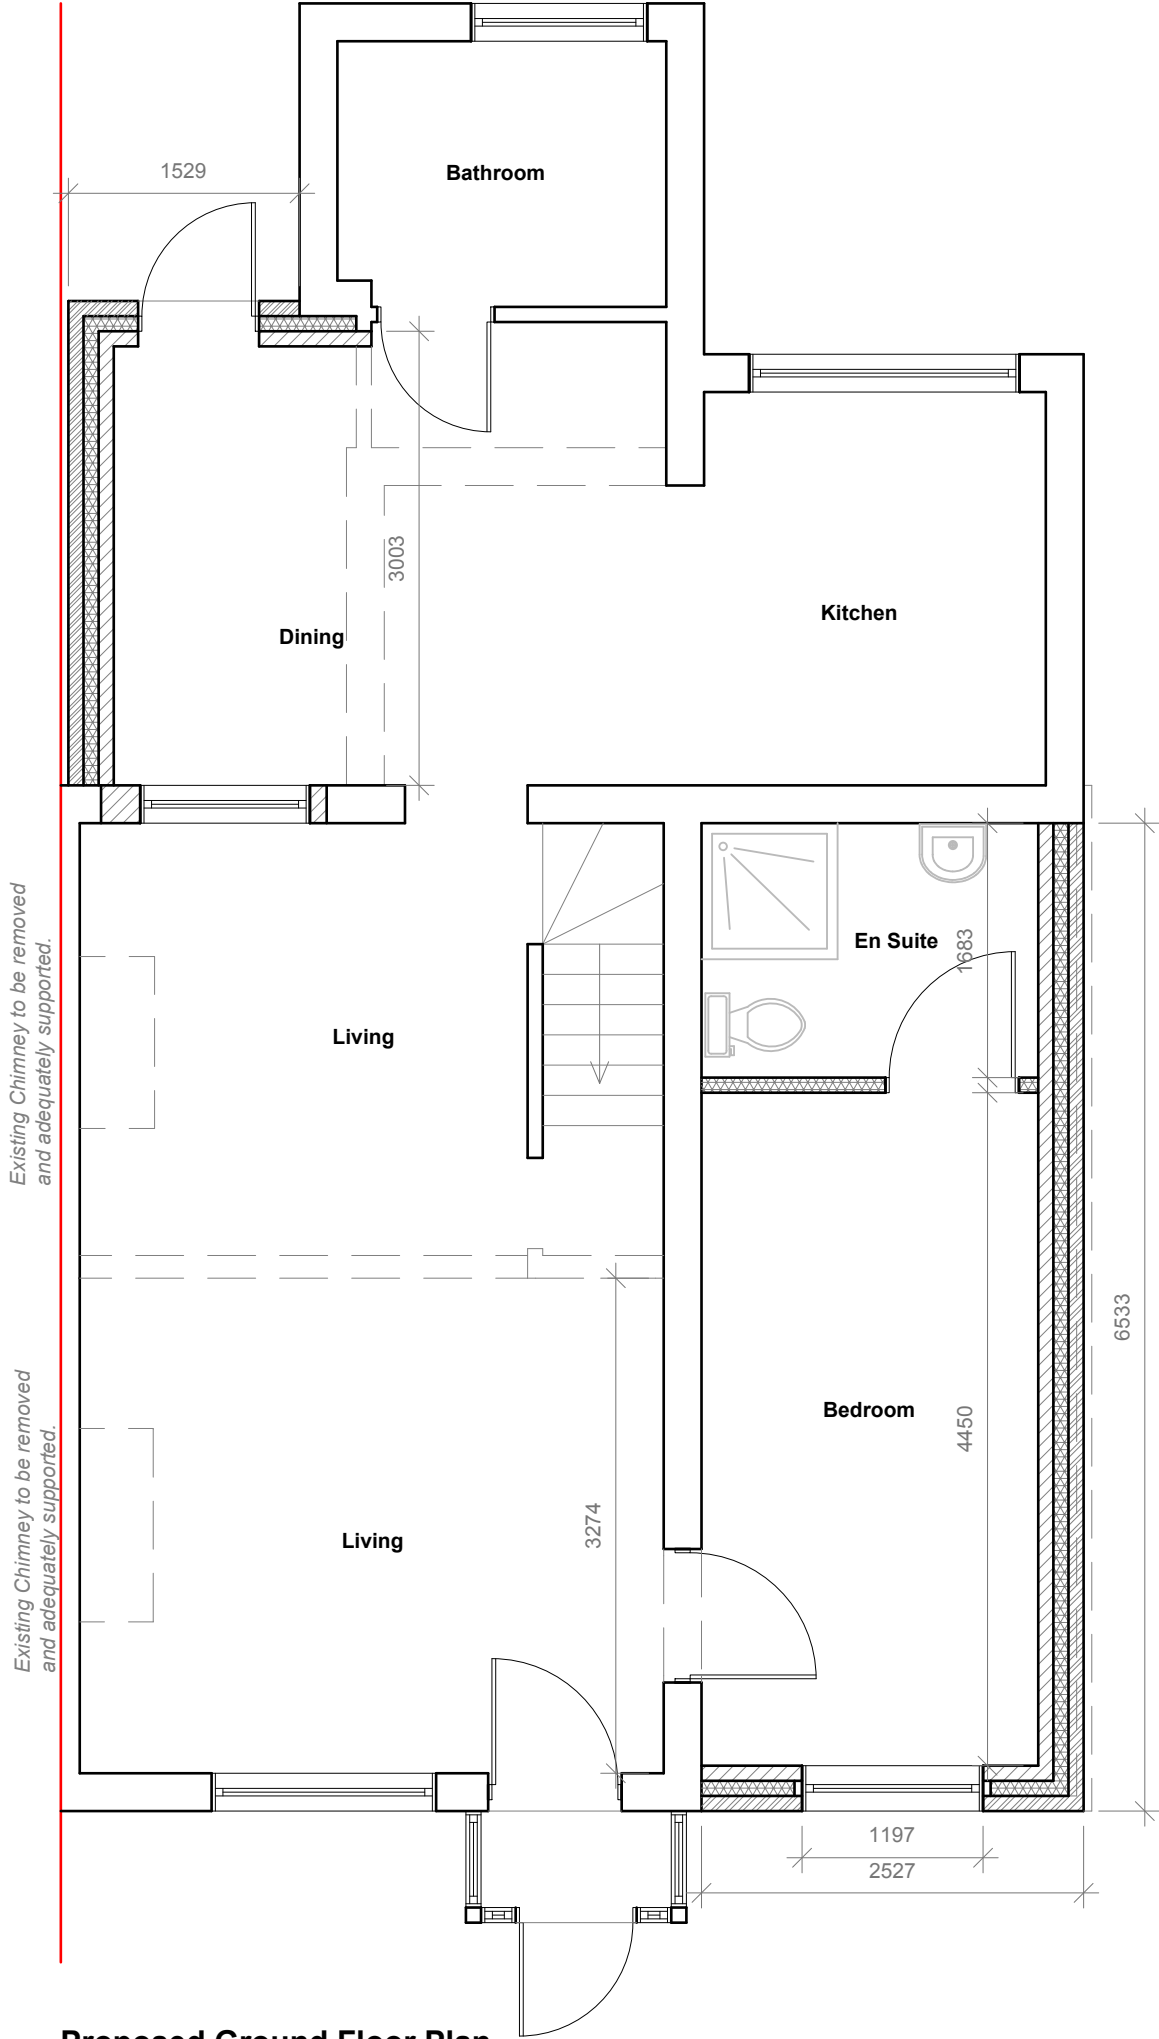

Proposed Ground Floor Plan
Scale 1:50

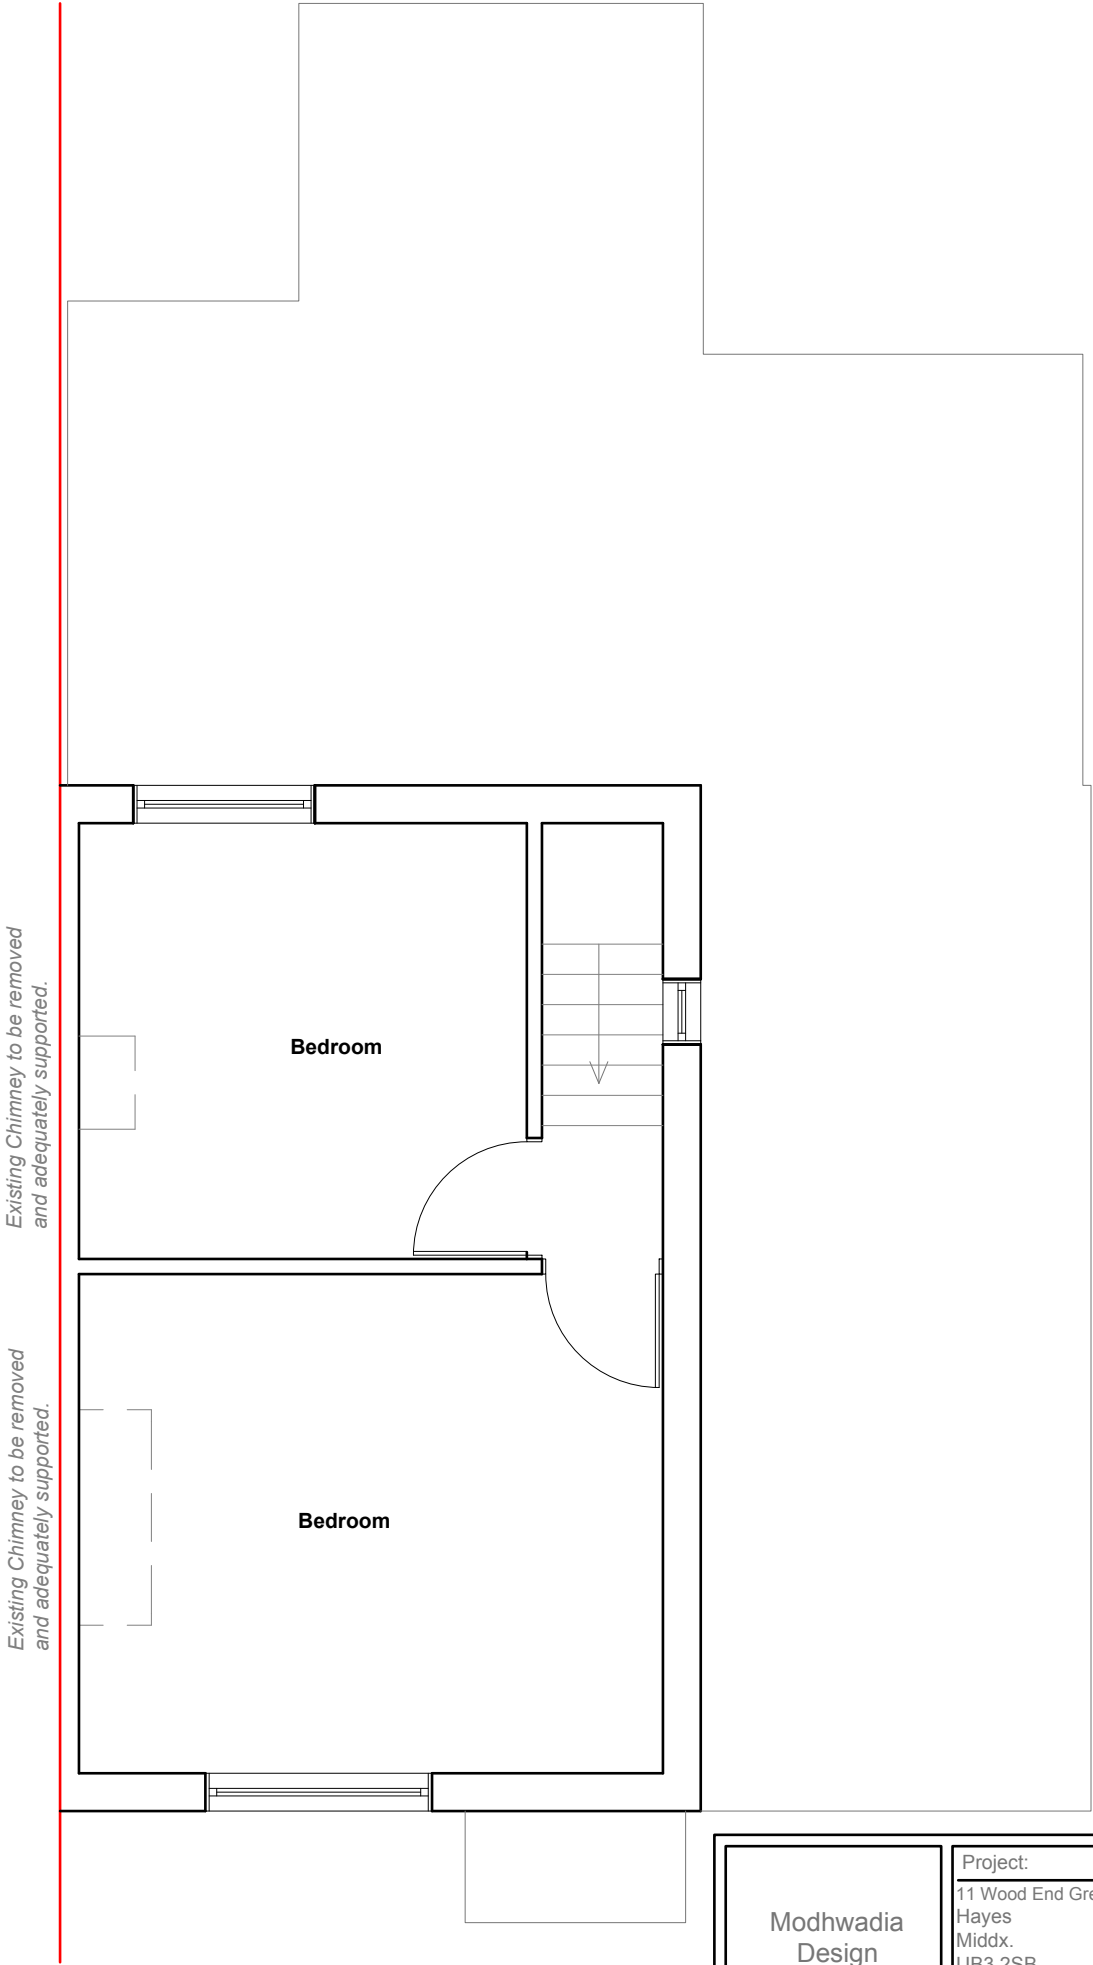

Proposed First Floor Plan
Scale 1:50

All work to comply with current building regulations and codes of practice

Do not scale from drawings all dimensions to be checked on site before the start of any work

Proposed External Finish Materials to Match Existing External Finish Materials



Modhwadia Design Services	Project: 11 Wood End Green Road Hayes Middx. UB3 2SB	Title: Proposed Ground Floor Plan Proposed First Floor Plan	Scale: 1:50 @ A3
			Date: 04.2018
			Drawing No.: MD/5008 - 03/BK
			Revision
239 Western Road, Southall, Middlesex, UB2 5HS 020 8571 1369			


All work to comply with current building regulations and codes of practice

Do not scale from drawings
all dimensions to be checked on site before the start of any work

Proposed External Finish Materials to Match Existing External Finish Materials




Proposed Front Elevation
Scale:1:100

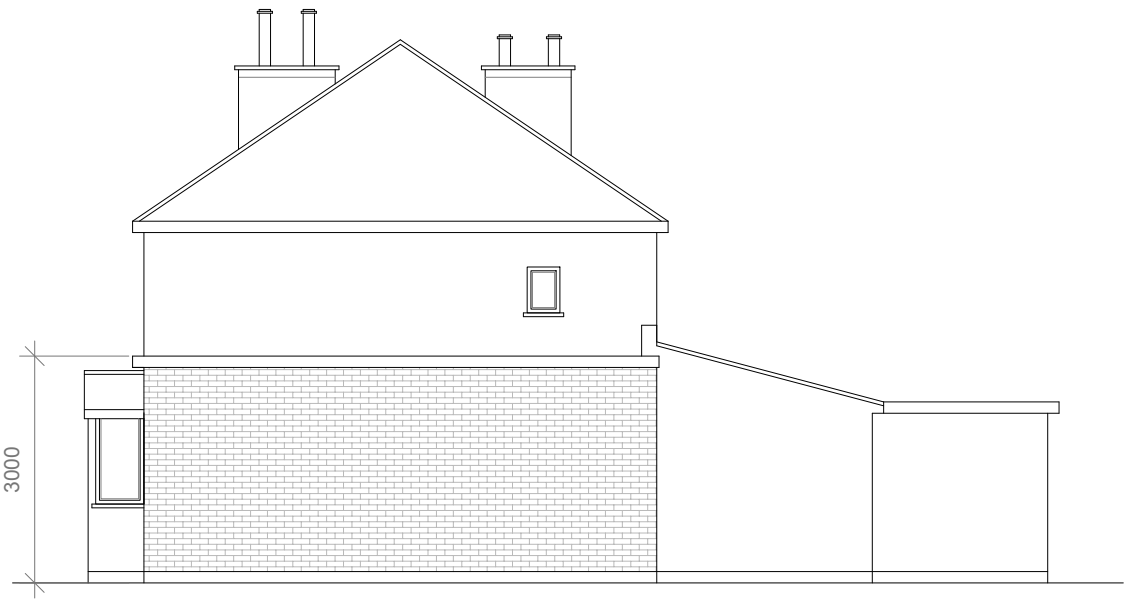

Proposed Side Elevation
Scale:1:100



Proposed Rear Elevation
Scale:1:100

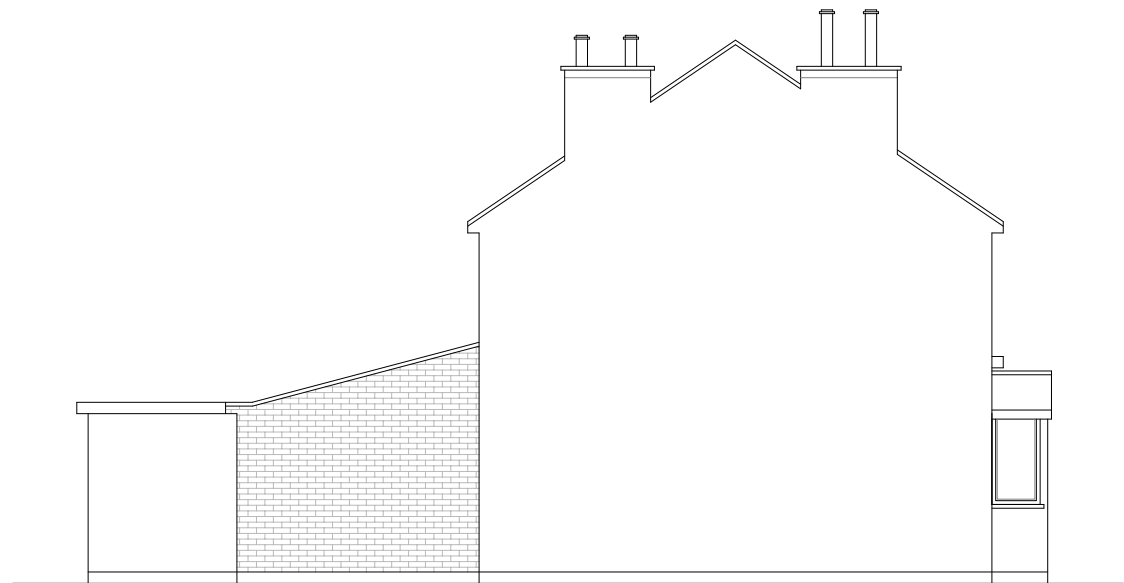

Proposed Side Elevation
Scale:1:100



Modhwadia Design Services	Project: 11 Wood End Green Road Hayes Middx. UB3 2SB	Title: Proposed Elevations	Scale: 1:100 @ A3
			Date: 04.2018
			Drawing No.: MD/5008 - 04/BK
			Revision
239 Western Road, Southall, Middlesex, UB2 5HS 020 8571 1369			