



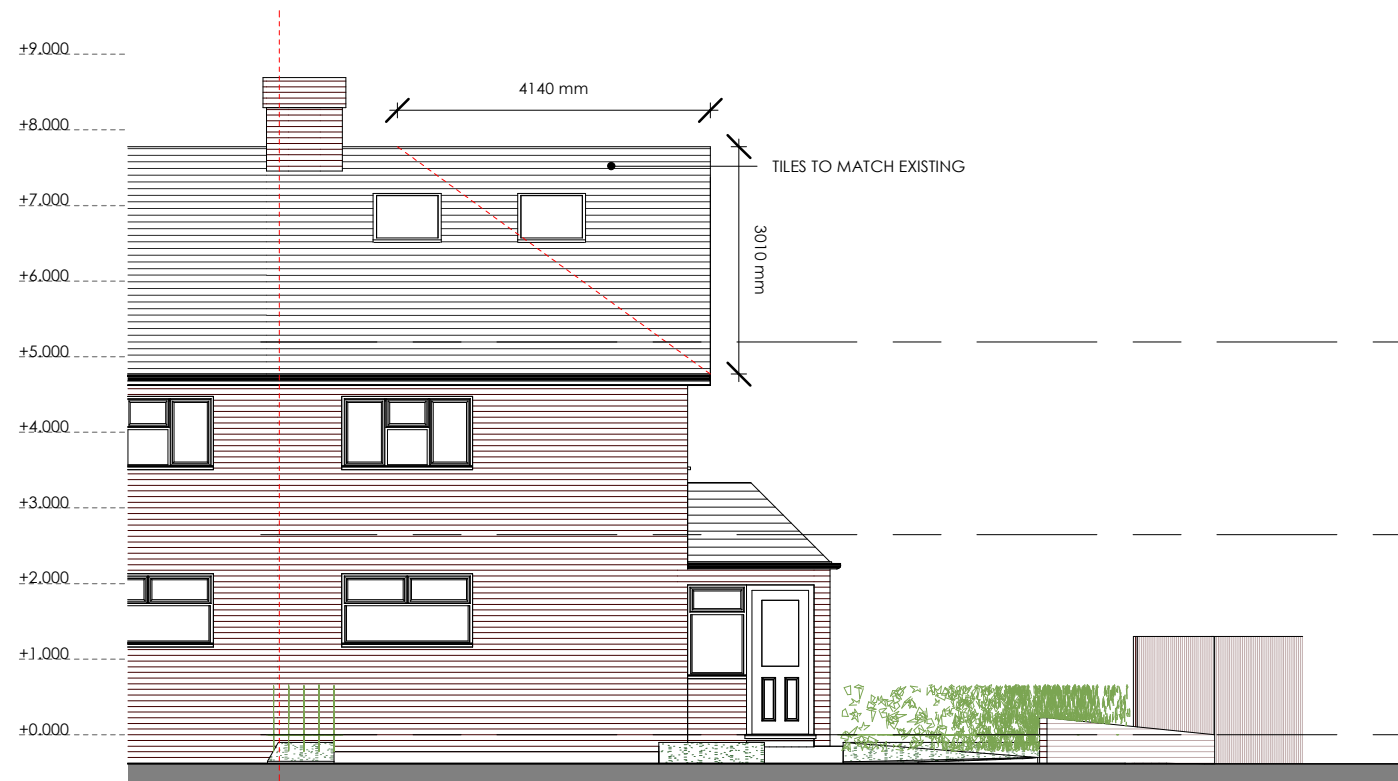

414.01 Proposed Front Elevation (Street)

27 SEYMOUR GDNS — 29 SEYMOUR GARDENS - SITE EXTENTS — CLEVES WAY

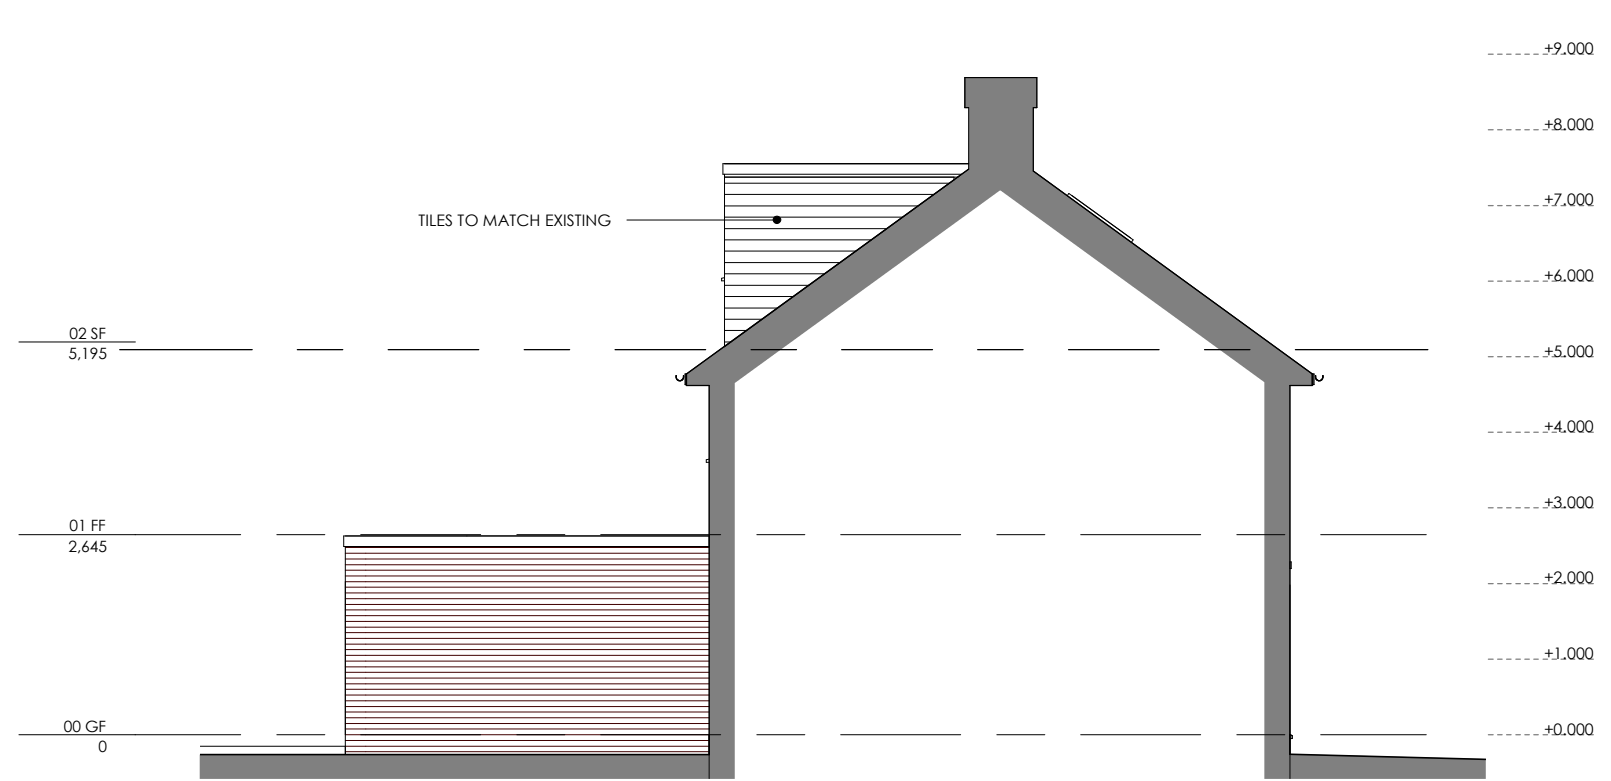


414.03 Proposed Flank Elevation (No.27 Seymour Gardens)



414.02 Proposed Rear Elevation (Garden)

CLEVES WAY — 29 SEYMOUR GARDENS - SITE EXTENTS — 27 SEYMOUR GDNS

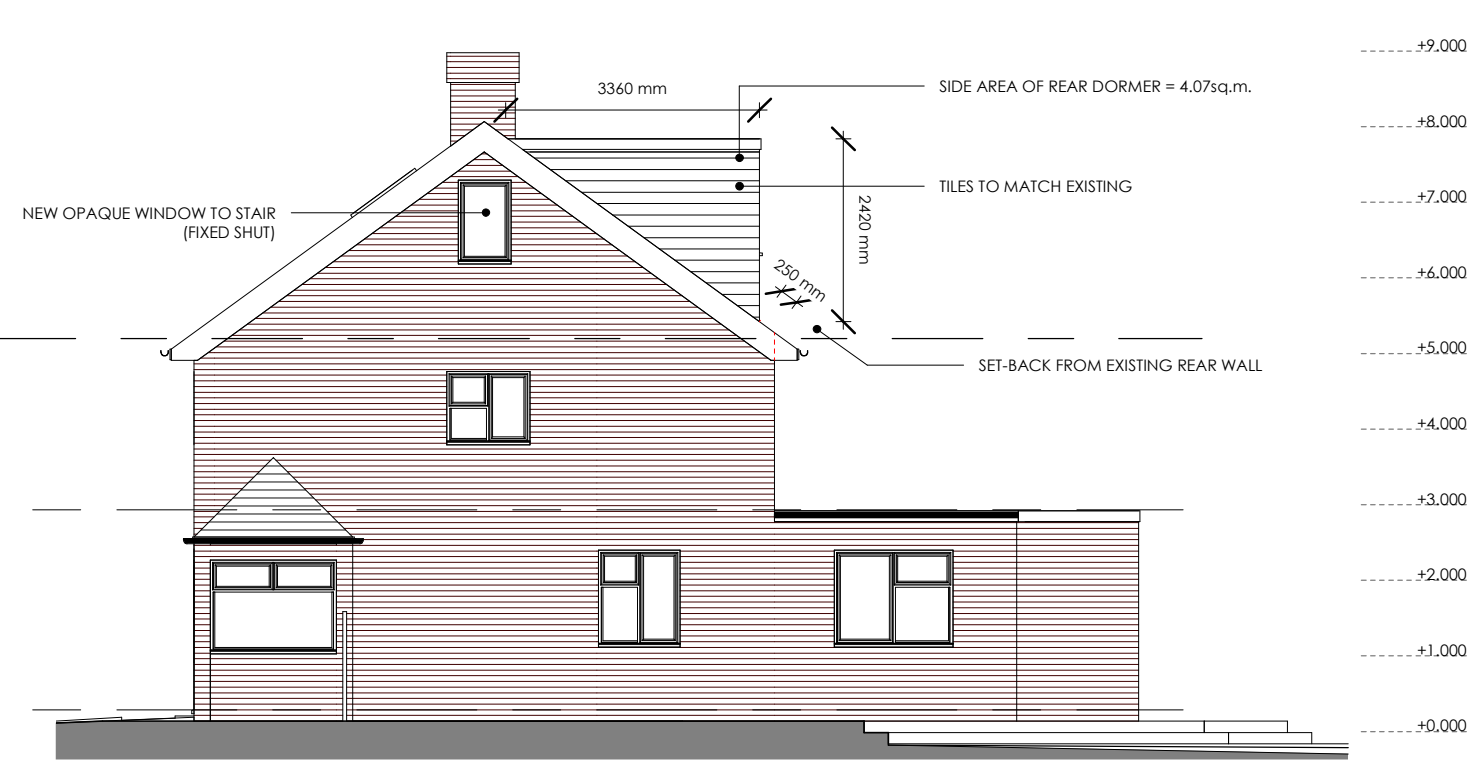

414.04 Proposed Side Elevation (Cleves Way)

C235-414 Proposed Elevations (Rev A)

THE CONTRACTOR SHOULD CHECK ALL DIMENSIONS ON SITE.

NO DIMENSIONS TO BE SCALED FROM THIS DRAWING (EXCEPT FOR PLANNING PURPOSES).

NO PART OF THIS DRAWING IS TO BE COPIED OR REPRODUCED WITHOUT THE PRIOR CONSENT OF THE ARCHITECT.


IT IS THE CONTRACTORS RESPONSIBILITY TO ENSURE COMPLIANCE WITH THE BUILDING REGULATIONS.

ALL RIGHTS DESCRIBED IN CHAPTER IV OF THE COPYRIGHT, DESIGNS AND PATENTS ACT 1988 HAVE GENERALLY BEEN ASSERTED. ©

REV	DATE	NOTE
Rev A	01-NOV-16	CERTIFICATE OF LAWFUL DEVELOPMENT

PROPOSED DRAWINGS

scale 1:100 @ A3

 

Project: No.29 Seymour Gardens, Ruislip, HA4 9PZ

C235-414 Proposed Elevations (Rev A)

Client: Mr & Mrs Di Virgilio

Scale @ A3: 1 : 100 Date: OCTOBER 2015

TENPOINTIVE architecture 184 WHITTINGTON WAY, PINNER, HA5 5JY T: 020 8429 9206 E: MAIL@TENPOINTFIVE.CO.UK