


EXISTING & PROPOSED GROUND FLOOR PLAN (1:50)

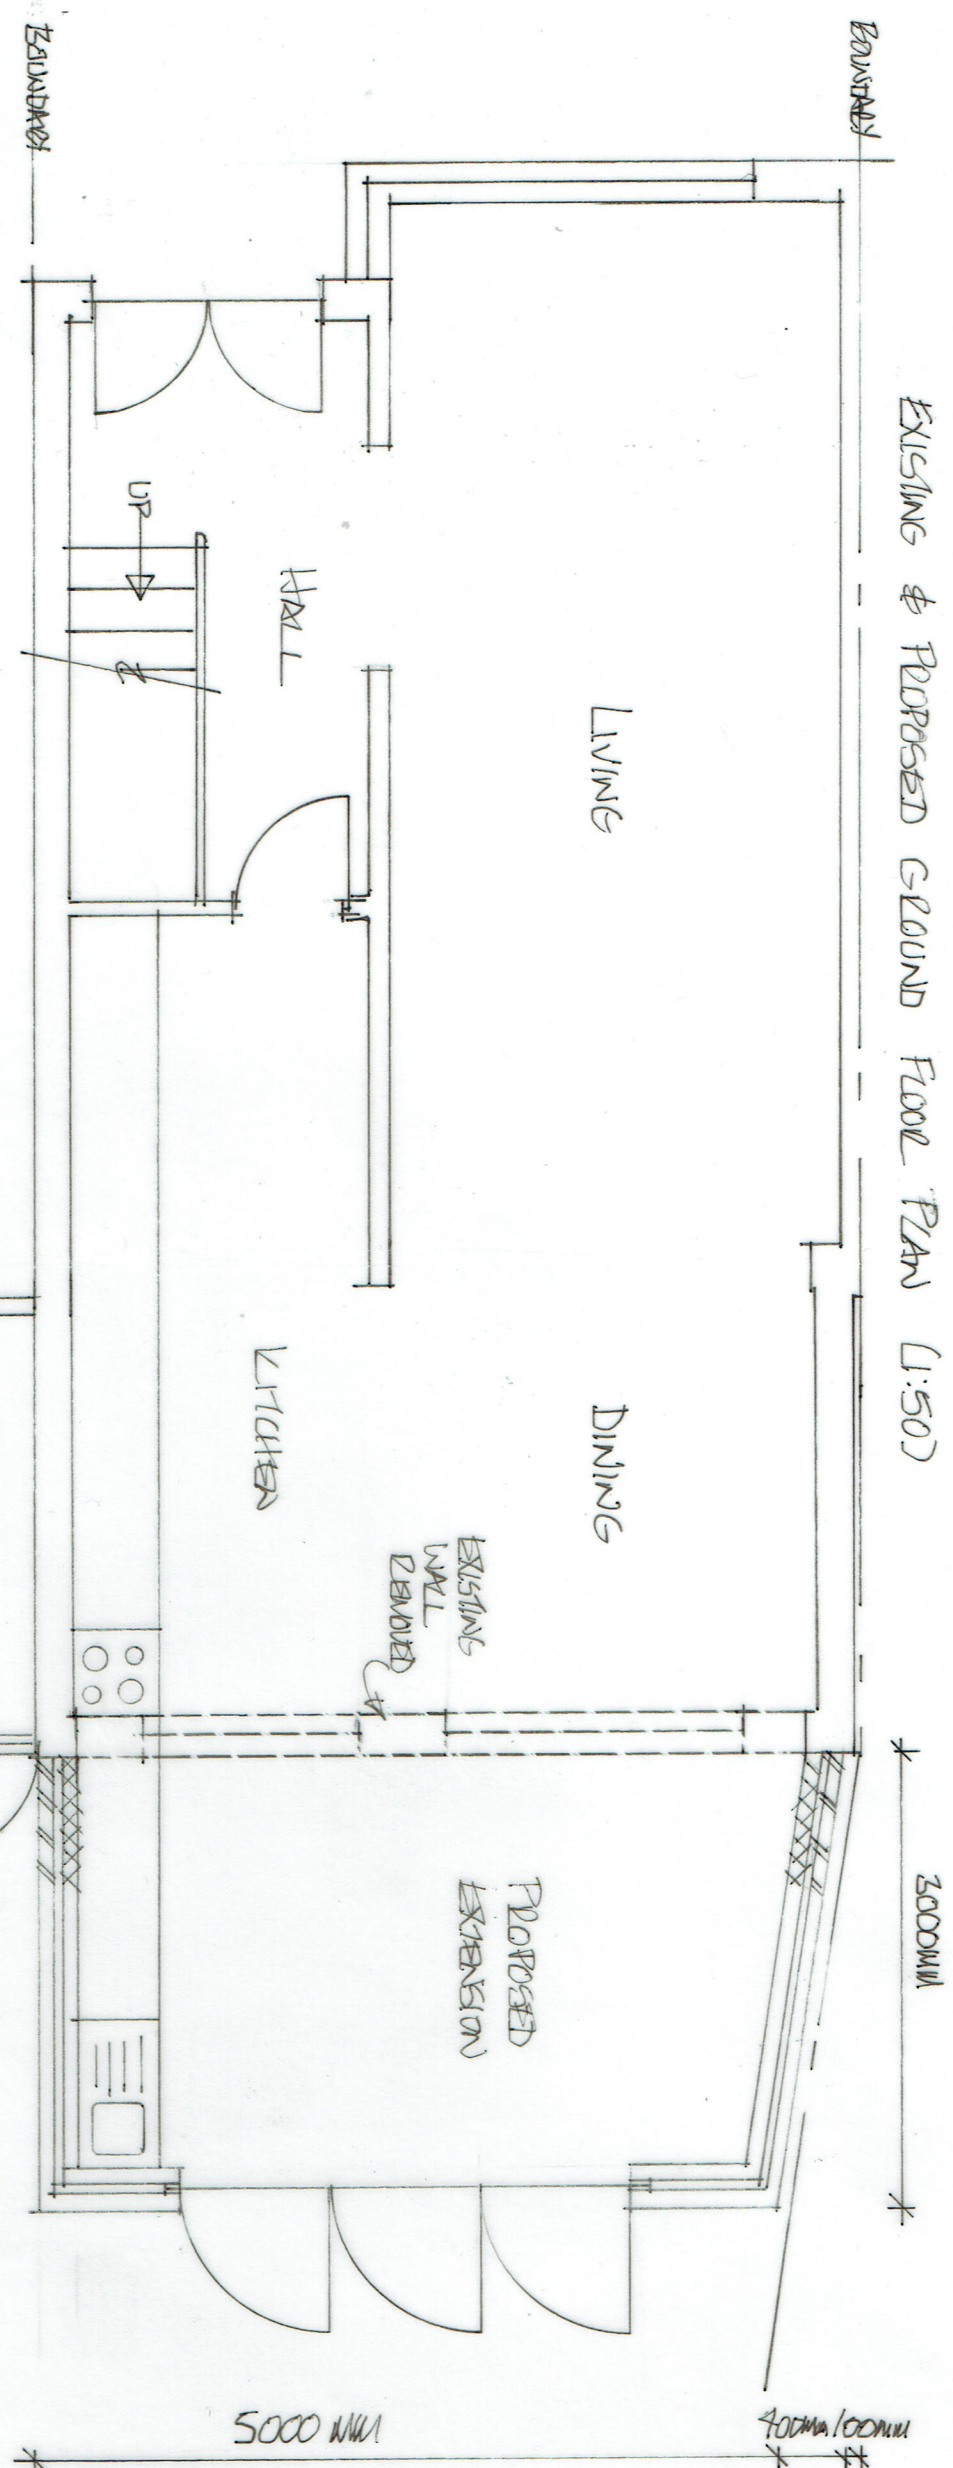


SHRUB DRIVE

PROPOSED SINGLE STOREY REAR EXTENSION
@:- 48 SELAN GARDENS, HAYES UB4 0EB


SCALE:- 1:100 & 1:50 @ A3

DWG NO:- SEP/18/01

REVISIONS:-

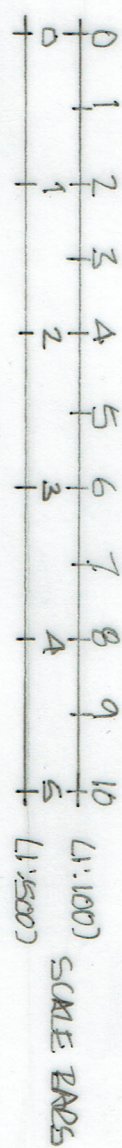


LEAD FLASHINGS

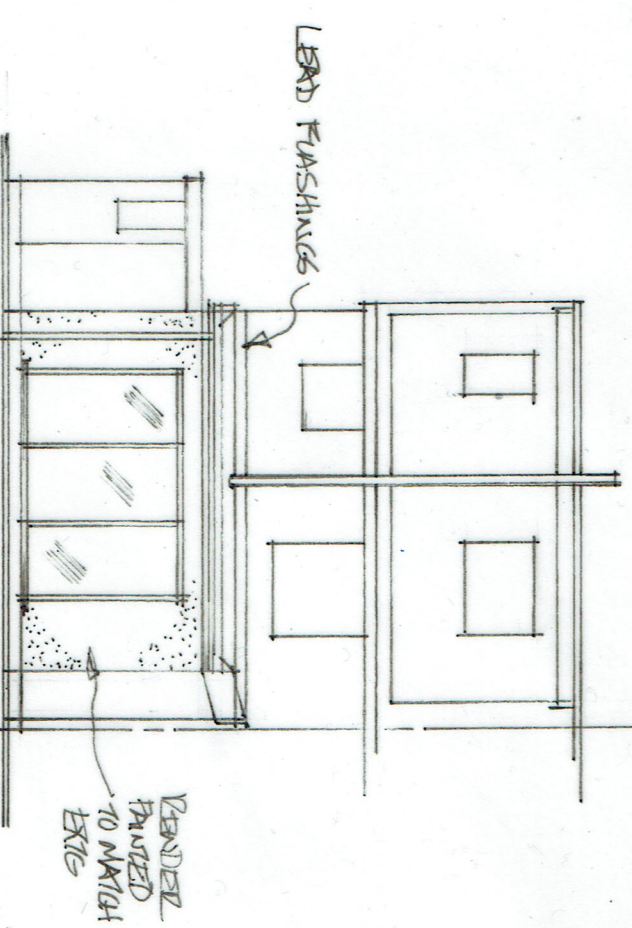

EXISTING & PROPOSED REAR ELEVATION (1:100)

EXISTING & PROPOSED SIDE ELEVATION (1:100)

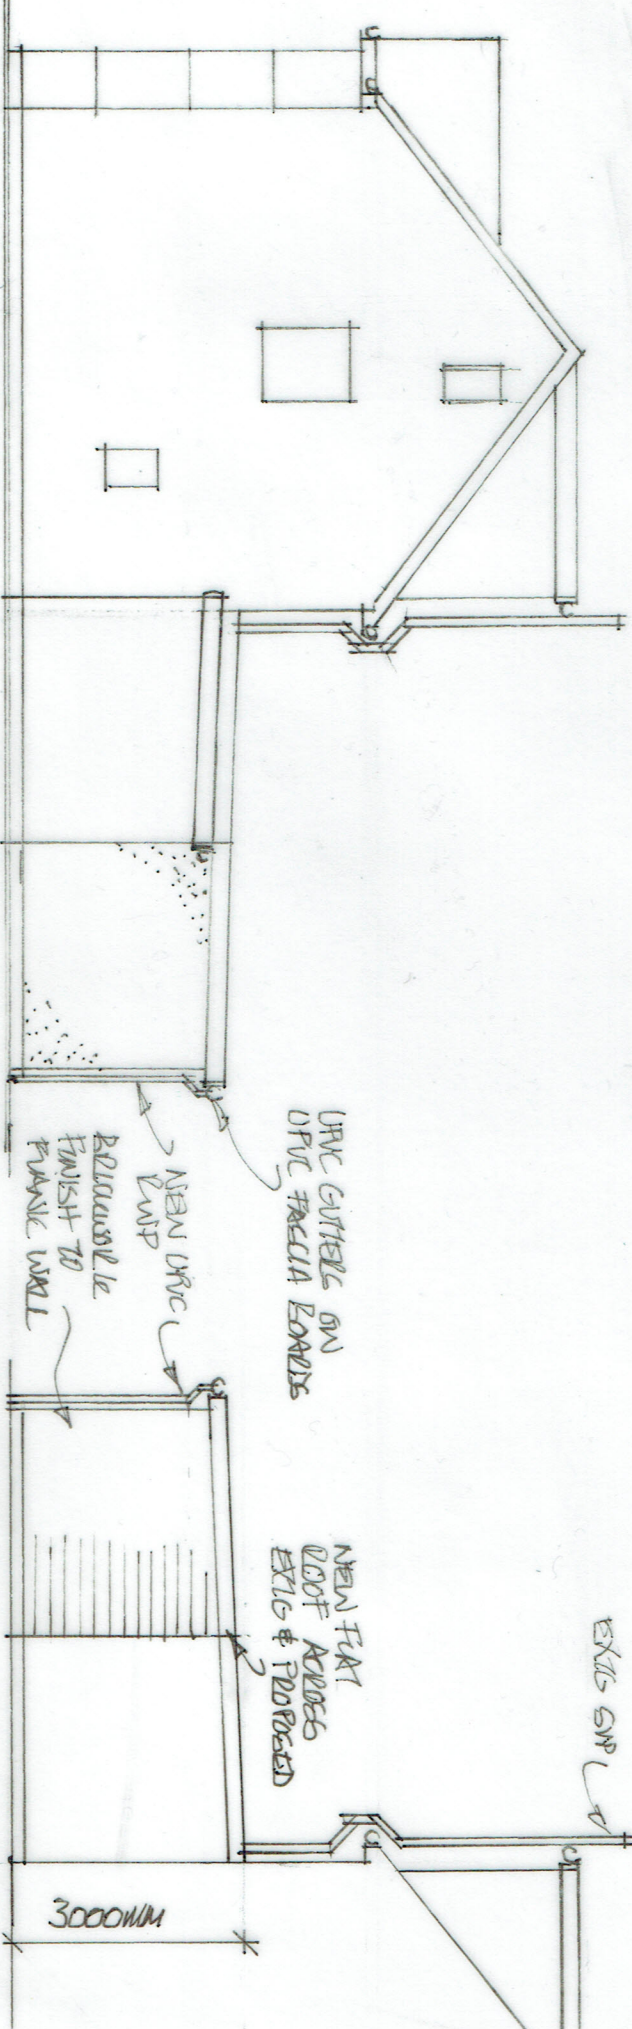

PROPOSED PART SIDE ELEVATION (1:100)