


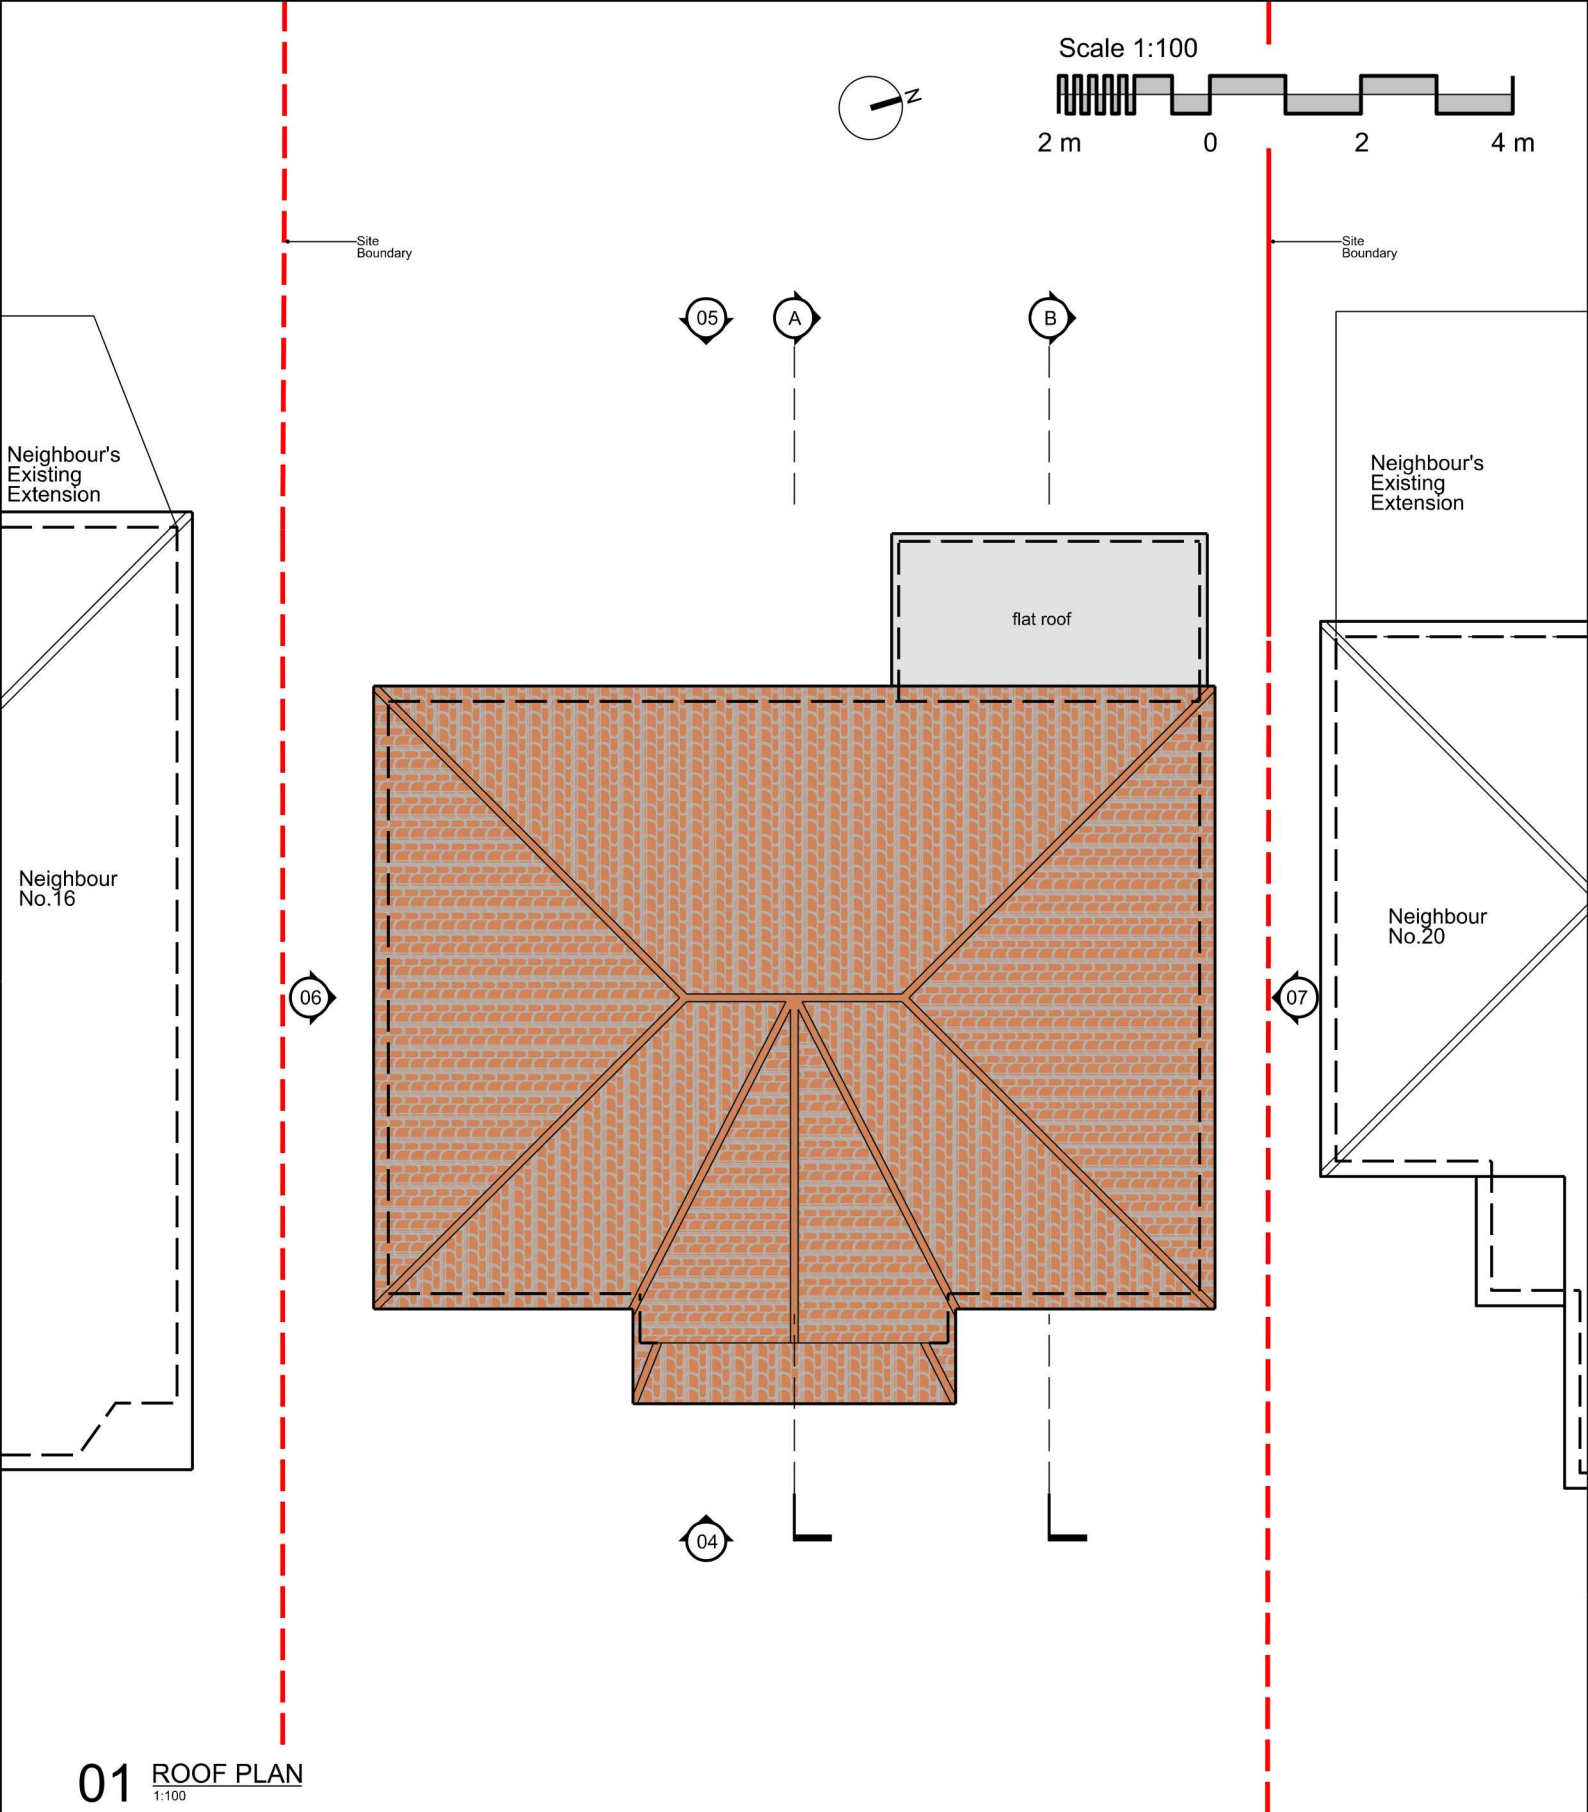

01 ROOF PLAN

1:100

Disclaimer:
Do not scale from this drawing.
Check all dimensions on site before fabrication or setting out.
This document is copyright and may not be reproduced without
permission of the owner.

Notes:
All dimensions in millimeters.

KEY:

SITE BOUNDARY ———

Rev.	Notes	Date	Dwn	Iss
*00	Planning Submission	16.11.2020	MG	MG

Client:
Mr Sam & Mrs Rachel Blake
18 St Edmunds Avenue
Ruislip
Hillingdon
Middlesex
HA4 7XW

Author:
Maria Golasowska
M Eng, Dip Arch, BA (Hons)
ARB no. 077808G
Director, MGDC Ltd.
M: 077 3138 7952

MG LTD
[Architecture] [Interior Design]
246 Watson Heights
Chelmsford CM1 1AP
United Kingdom
T: +44 (0) 20 3715 7751 E: office@mgdc.info

Maria Golasowska Design Consultancy
MGDC LTD

Project: Private Detached Residential Dwelling
18 St Edmunds Avenue, Ruislip
Hillingdon, Middlesex HA4 7XW



Drawing Title:
EXISTING LAYOUT
First Floor Plan

Drawn By: MG **Issued By:** MG **Date of First Issue:** 16.11.2020


Project No: EX-HA-A-018D **Scale @ A4:** 1:100

Drawing No: A-HA-018D-PL-101 **Revision:** 00

Scale 1:100

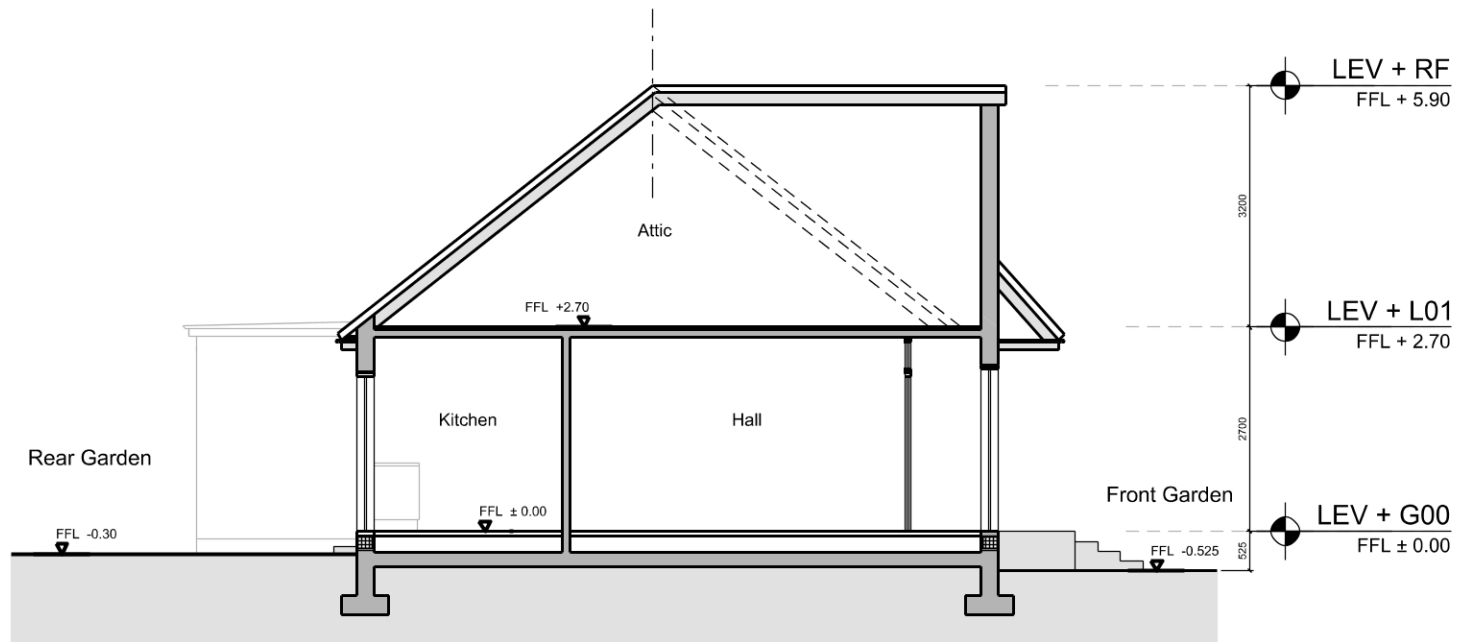 

02 SECTION A-A
1:100

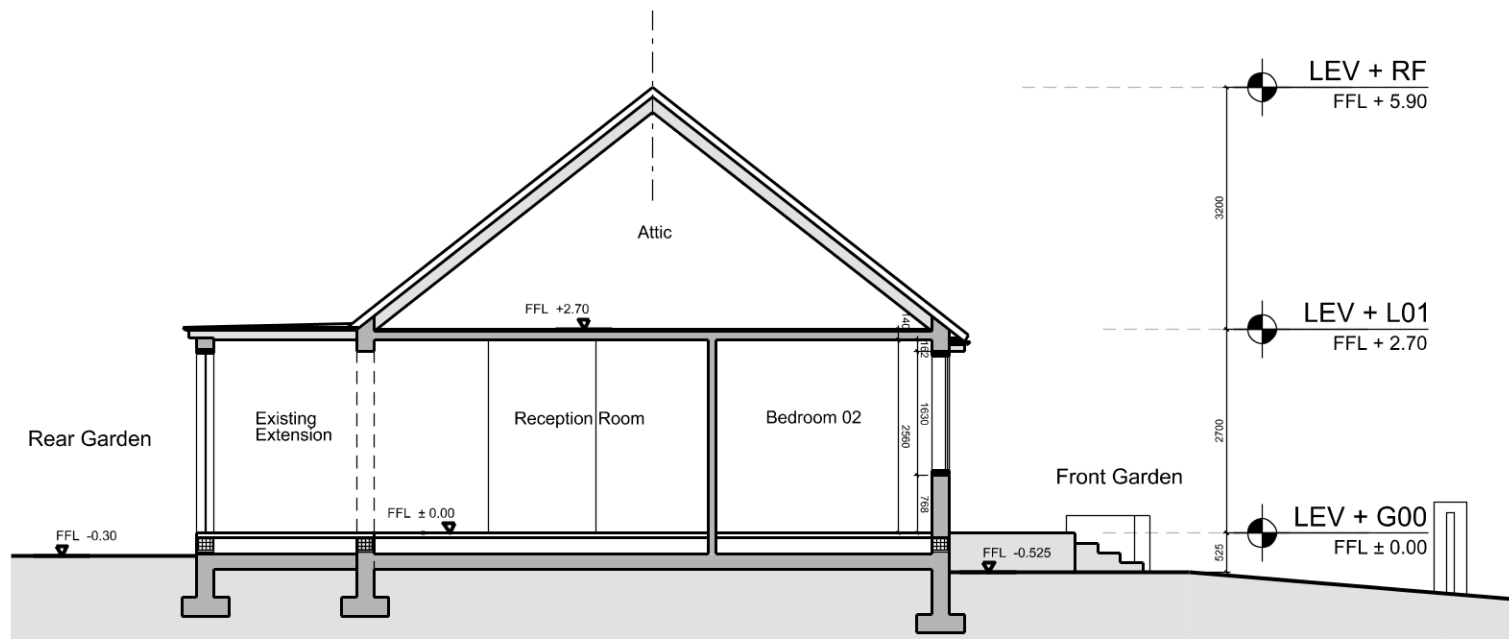



03 SECTION B-B
1:100

Disclaimer:
Do not scale from this drawing. Check all dimensions on site before fabrication or setting out. This document is copyright and may not be reproduced without permission of the owner.
Notes:
All dimensions in millimeters.
KEY:


Rev:	Notes:	Date:	Dwn:	Iss:	Author:
'00	Planning Submission	16.11.2020	MG	MG	Maria Golasowska M Eng, Dip Arch, BA (Hons) ARB no. 077808G Director, MGDC Ltd. M: 077 3138 7952
Client:					 [Architecture] [Interior Design] 246 Watson Heights Chelmsford CM1 1AP United Kingdom T: +44 (0) 20 3715 7751 E: office@mgdc.info
Mr Sam & Mrs Rachel Blake 18 St Edmunds Avenue Ruislip Hillingdon Middlesex HA4 7XW					

Project: Private Detached Residential Dwelling 18 St Edmunds Avenue, Ruislip Hillingdon, Middlesex HA4 7XW		
Drawing Title EXISTING LAYOUT Sections A-A & B-B		
Drawn By: MG	Issued By: MG	Date of First Issue: 16.11.2020
Project No: EX-HA-A-018D	Scale @ A4: 1:100	
Drawing No: A-HA-018D-S-200	Revision: 00	

Scale 1:100

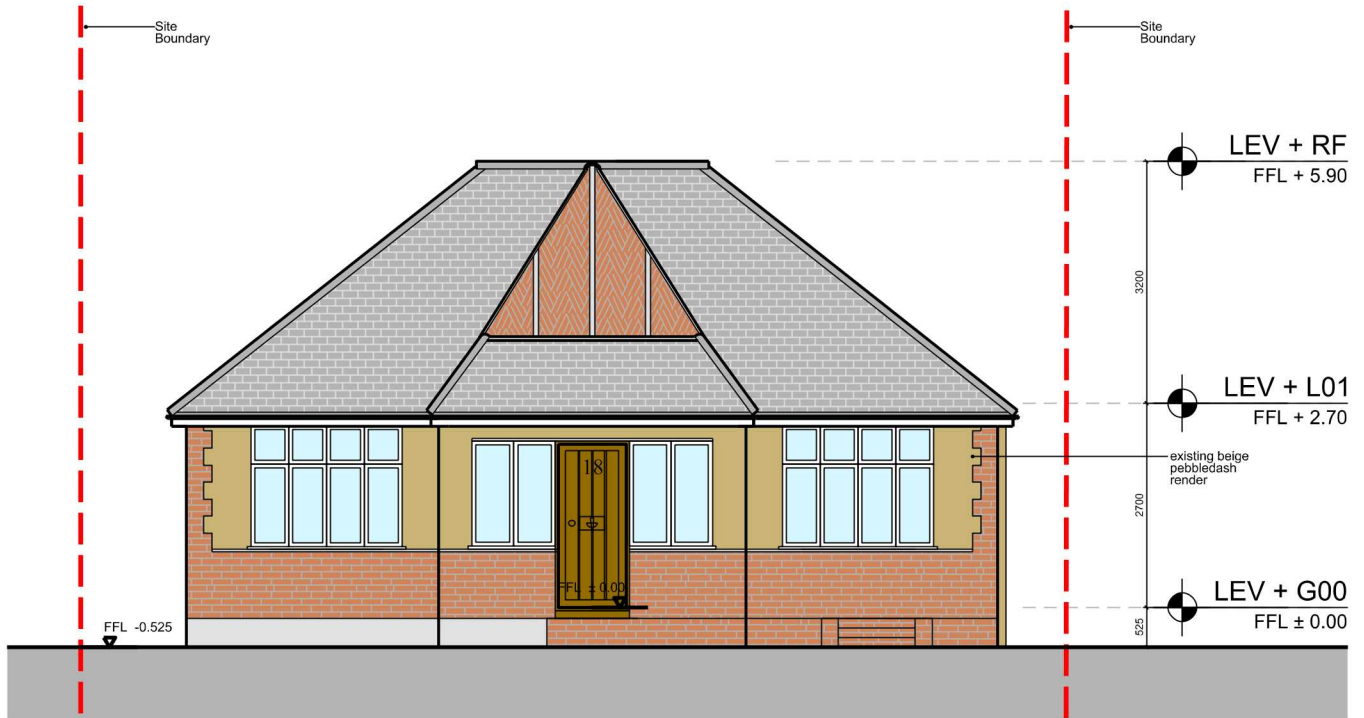 

04 FRONT ELEVATION
1:100

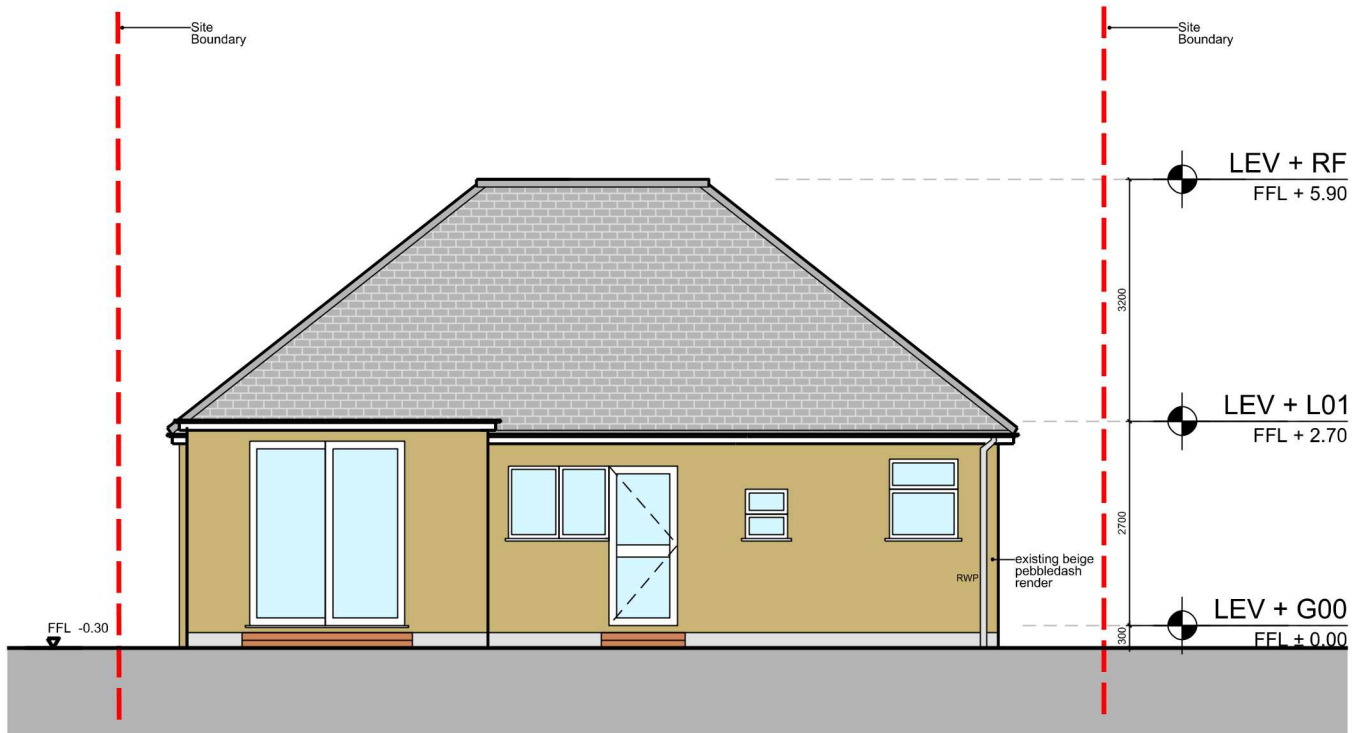



05 REAR ELEVATION
1:100

Disclaimer: Do not scale from this drawing. Check all dimensions on site before fabrication or setting out. This document is copyright and may not be reproduced without permission of the owner.
Notes: All dimensions in millimeters.
KEY: SITE BOUNDARY —

Rev: 00 Notes: Planning Submission Date: 16.11.2020 Dwn: MG Iss: MG	Author: Maria Golasowska M Eng, Dip Arch, BA (Hons) ARB no. 077808G Director, MGDC Ltd. M: 077 3138 7952
Client: Mr Sam & Mrs Rachel Blake 18 St Edmunds Avenue Ruislip Hillingdon Middlesex HA4 7XW	MG LTD [Architecture] [Interior Design] 246 Watson Heights Chelmsford CM1 1AP United Kingdom T: +44 (0) 20 3715 7751 E: office@mgdc.info Maria Golasowska Design Consultancy MGDC LTD


Project: Private Detached Residential Dwelling 18 St Edmunds Avenue, Ruislip Hillingdon, Middlesex HA4 7XW
Drawing Title: EXISTING LAYOUT Front and Rear Elevations
Drawn By: MG Issued By: MG Date of First Issue: 16.11.2020
Project No: EX-HA-A-018D Scale @ A4: 1:100
Drawing No: A-HA-018D-EL-300 Revision: 00

Scale 1:100

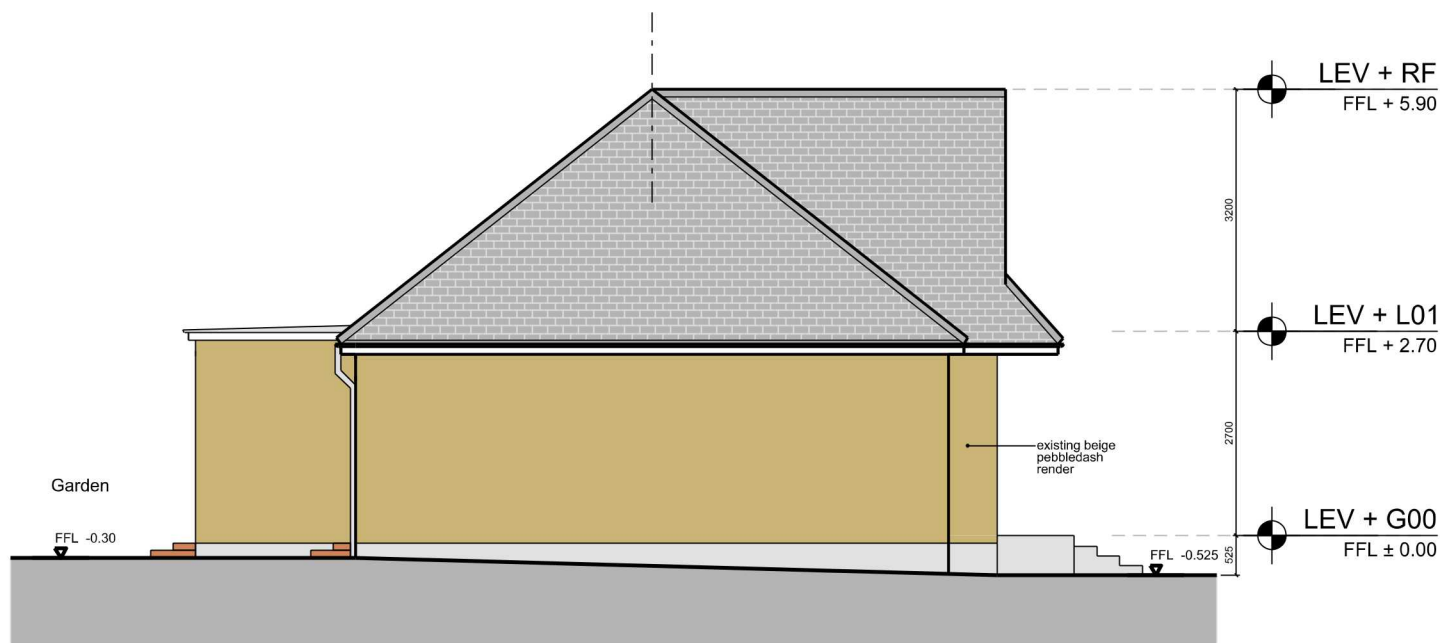 

06 SIDE ELEVATION 01

1:100

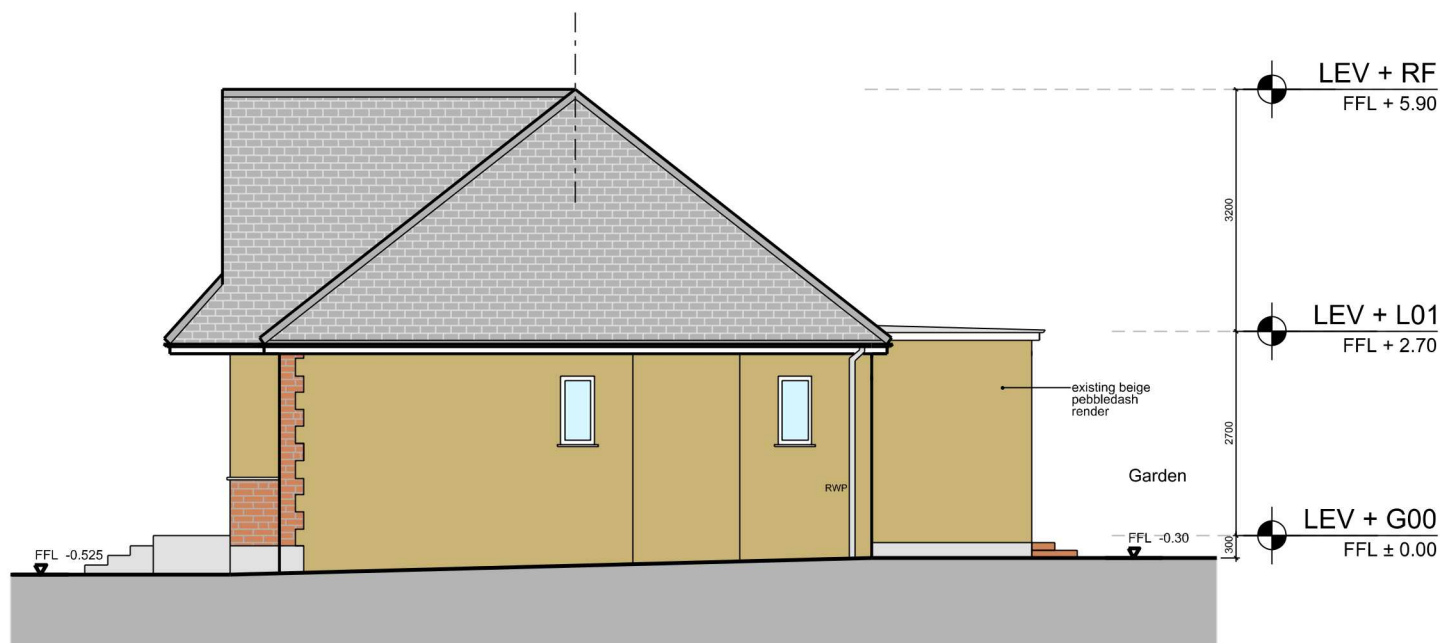

07 SIDE ELEVATION 02

1:100

Disclaimer: Do not scale from this drawing. Check all dimensions on site before fabrication or setting out. This document is copyright and may not be reproduced without permission of the owner.
Notes: All dimensions in millimeters.
KEY:

Rev.	Notes:	Date:	Dwn:	Iss:	Author:
* 00	Planning Submission	16.11.2020	MG	MG	Maria Golasowska M Eng, Dip Arch, BA (Hons) ARB no. 077808G Director, MGDC Ltd. M: 077 3138 7952
Client:					 [Architecture] [Interior Design] 246 Watson Heights Chelmsford CM1 1AP United Kingdom T: +44 (0) 20 3715 7751 E: office@mgdc.info
Mr Sam & Mrs Rachel Blake					
18 St Edmunds Avenue					
Ruislip					
Hillingdon					Maria Golasowska Design Consultancy MGDC LTD
Middlesex					
HA4 7XW					

Project: Private Detached Residential Dwelling 18 St Edmunds Avenue, Ruislip Hillingdon, Middlesex HA4 7XW		
Drawing Title: EXISTING LAYOUT Side Elevations		
Drawn By: MG	Issued By: MG	Date of First Issue: 16.11.2020
Project No: EX-HA-A-018D	Scale @ A4: 1:100	
Drawing No: A-HA-018D-EL-301	Revision: 00	