

Scale 1:100




2 m

0

2

4 m

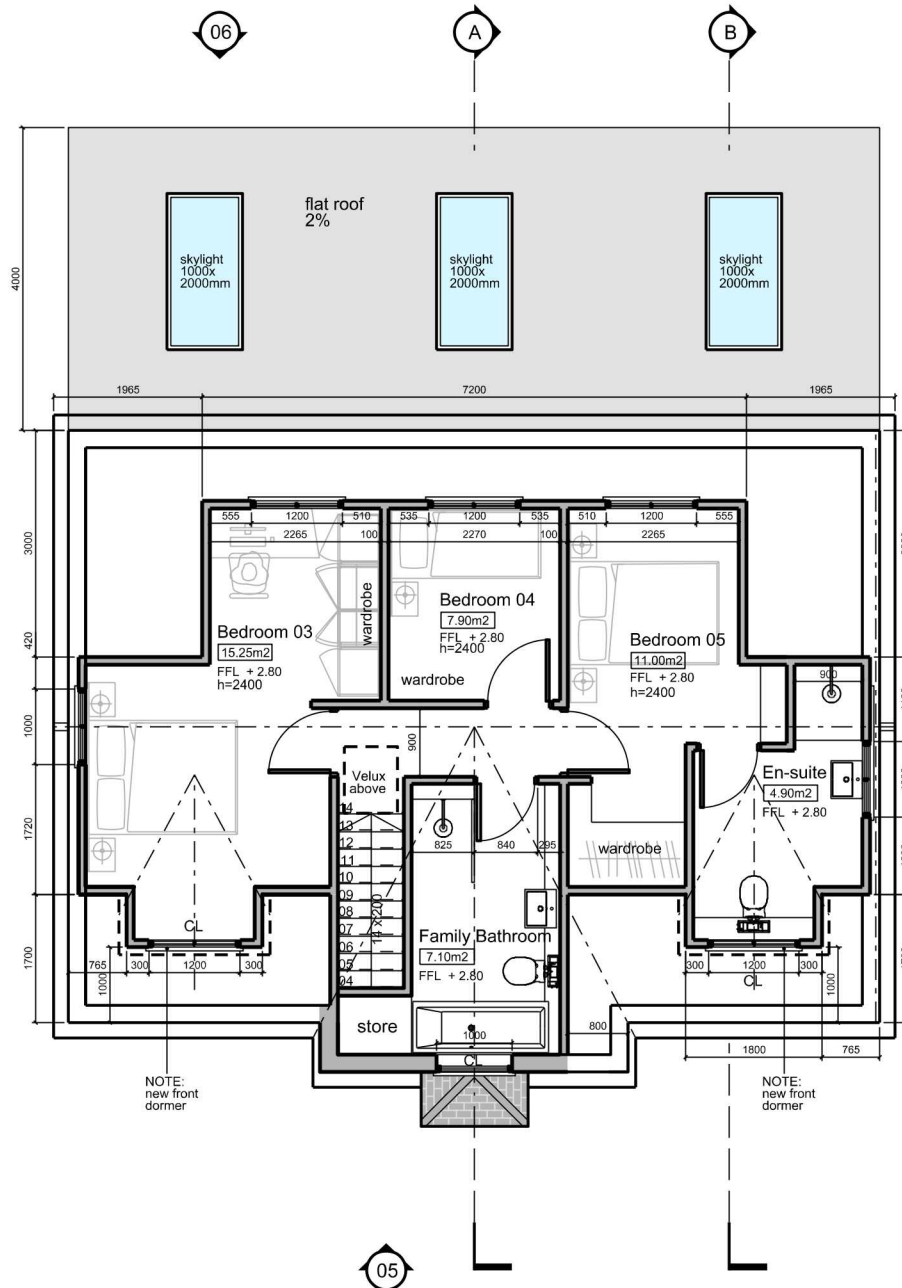Site
BoundarySite
BoundaryNeighbour's
Existing
ExtensionNeighbour's
Existing
ExtensionNeighbour
No.16Neighbour
No.20NOTE:
new front
dormerNOTE:
new front
dormer

01 FIRST FLOOR PLAN

1:100

Disclaimer:
Do not scale from this drawing.
Check all dimensions on site before fabrication or setting out.
This document is copyright and may not be reproduced without
permission of the owner.

Notes:
All dimensions in millimeters.



KEY:

SITE BOUNDARY ———

Rev.	Notes	Date	Dwn:	Iss:	Author:
*00	Planning Submission	16.11.2020	MG	MG	Maria Golasowska M Eng, Dip Arch, BA (Hons) ARB no. 077808G Director, MGDC Ltd. M: 077 3138 7952
Client: Mr Sam & Mrs Rachel Blake 18 St Edmunds Avenue Ruislip Hillingdon Middlesex HA4 7XW					 [Architecture] [Interior Design] 246 Watson Heights Chelmsford CM1 1AP United Kingdom T: +44 (0) 20 3715 7751 E: office@mgdc.info
					Maria Golasowska Design Consultancy MGDC LTD

Project: Private Detached Residential Dwelling 18 St Edmunds Avenue, Ruislip Hillingdon, Middlesex HA4 7XW		
Drawing Title: PROPOSED DESIGN First Floor Plan		
Drawn By: MG	Issued By: MG	Date of First Issue: 16.11.2020
Project No: EX-HA-A-018D	Scale @ A4: 1:100	
Drawing No: A-HA-018D-PL-111	Revision: 00	

Scale 1:100

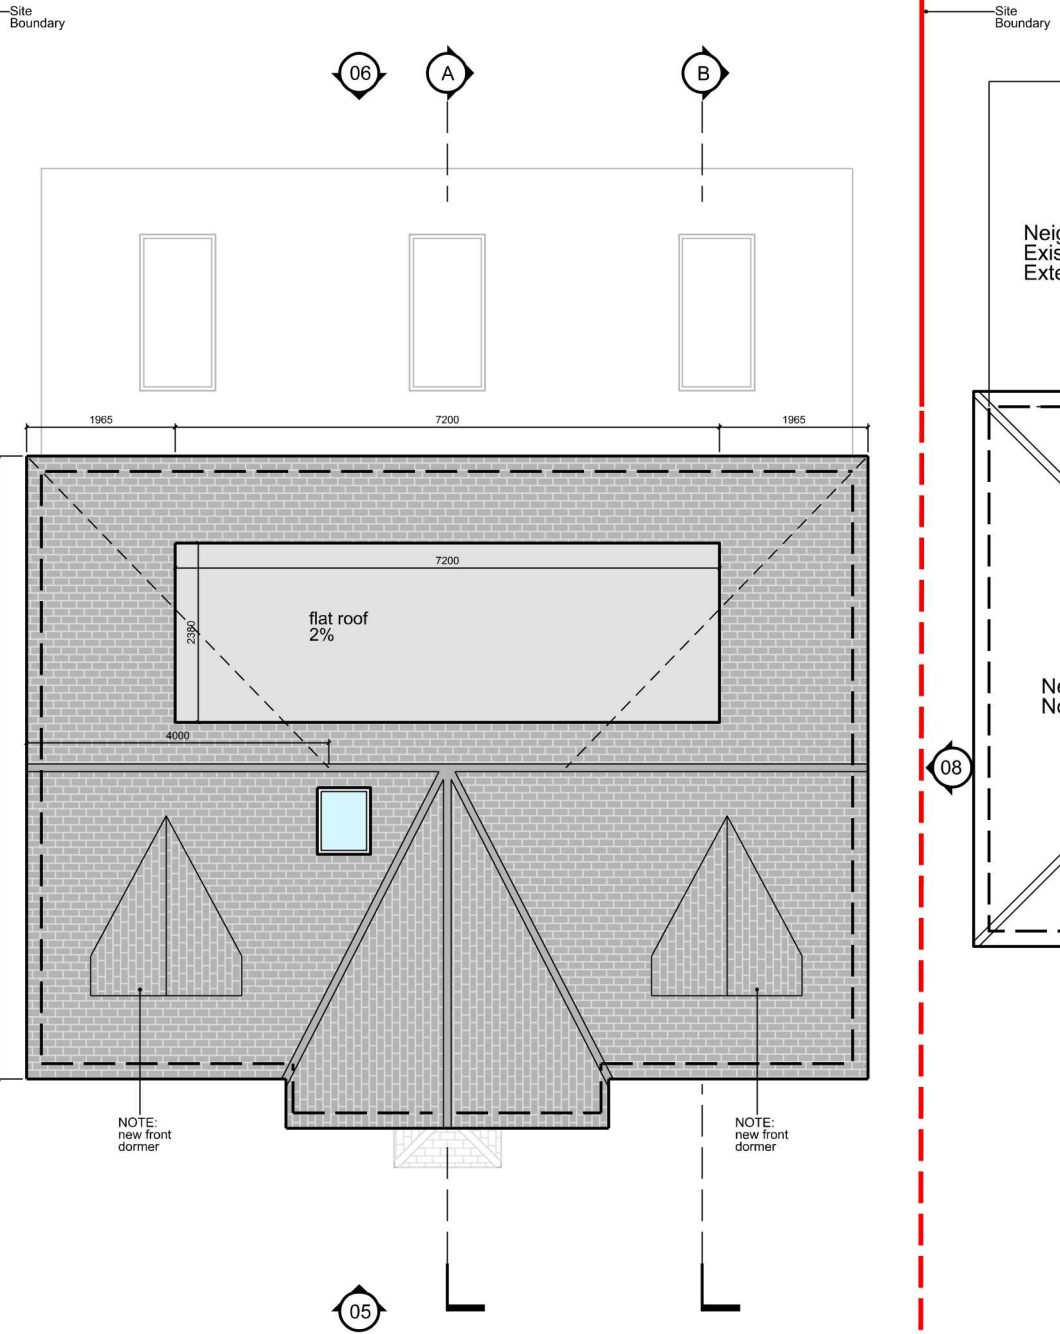 

02 ROOF PLAN

1:100

Disclaimer:
Do not scale from this drawing.
Check all dimensions on site before fabrication or setting out.
This document is copyright and may not be reproduced without
permission of the owner.


Notes:
All dimensions in millimeters.

KEY:
SITE BOUNDARY ———


Rev.	Notes:	Date:	Dwn:	Iss:	Author:
*00	Planning Submission	16.11.2020	MG	MG	Maria Golasowska M Eng, Dip Arch, BA (Hons) ARB no. 077808G Director, MGDC Ltd. M: 077 3138 7952
Client:					 [Architecture] [Interior Design] 246 Watson Heights Chelmsford CM1 1AP United Kingdom T: +44 (0) 20 3715 7751 E: office@mgdc.info
Mr Sam & Mrs Rachel Blake					
18 St Edmunds Avenue					
Ruislip					
Hillingdon					
Middlesex					
HA4 7XW					

Project: Private Detached Residential Dwelling 18 St Edmunds Avenue, Ruislip Hillingdon, Middlesex HA4 7XW		
Drawing Title: PROPOSED DESIGN Roof Plan		
Drawn By: MG	Issued By: MG	Date of First Issue: 16.11.2020
Project No: EX-HA-A-018D	Scale @ A4: 1:100	
Drawing No: A-HA-018D-PL-112	Revision: 00	

Scale 1:100

 

2 m 0 2 4 m

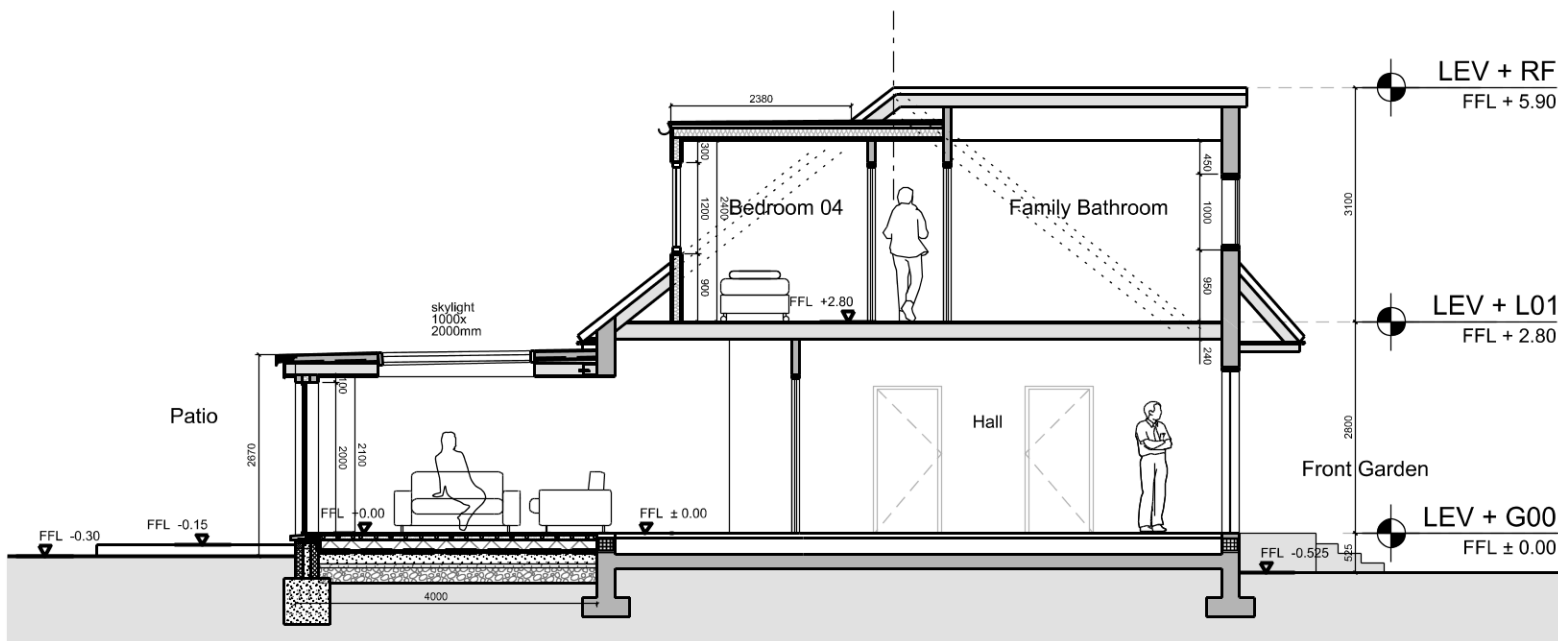

03 SECTION A-A

1:100


Volume Calculation Hip to Gable End

$$1/6 \times 2 \times (8.240 \times 4.000 \times 3.140) \text{m}^3 = 34.50 \text{m}^3$$

Volume Calculation of proposed Rear Dormer

$$1/2 \times (2.380 \times 7.200 \times 1.800) = 15.42$$

Total volume: 49.92 cubic metres
(is less than 50 cubic metres
for detached house).

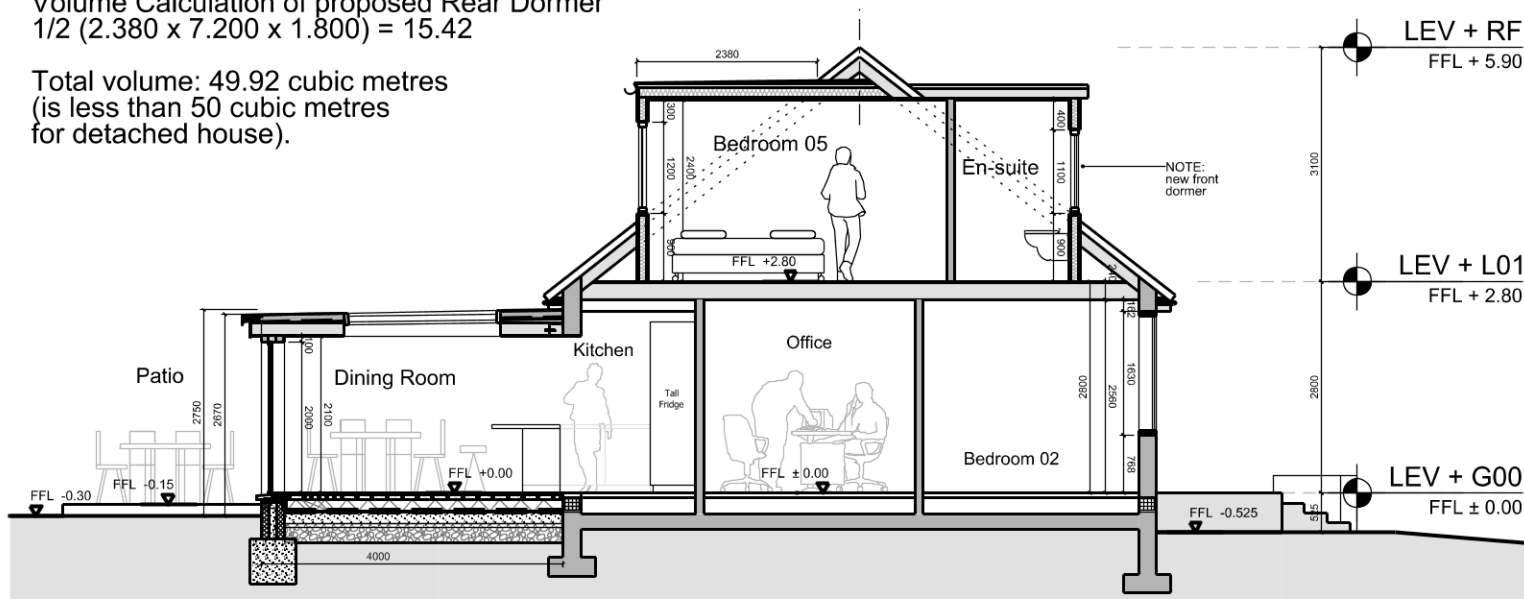

04 SECTION B-B

1:100

Disclaimer:
Do not scale from this drawing.
Check all dimensions on site before fabrication or setting out.
This document is copyright and may not be reproduced without
permission of the owner.

Notes:
All dimensions in millimeters.

KEY:

Rev.	Notes	Date	Drawn	Issued
00	Planning Submission	16.11.2020	MG	MG

Client:
Mr Sam & Mrs Rachel Blake
18 St Edmunds Avenue
Ruislip
Hillingdon
Middlesex
HA4 7XW

Author:
Maria Golasowska
M Eng, Dip Arch, BA (Hons)
ARB no. 077808G
Director, MGDC Ltd.
M: 077 3138 7952

MG LTD
[Architecture] [Interior Design]
246 Watson Heights
Chelmsford CM1 1AP
United Kingdom
T: +44 (0) 20 3715 7751 E: office@mgdc.info

Maria Golasowska
Design
Consultancy
MGDC LTD

Project: Private Detached Residential Dwelling
18 St Edmunds Avenue, Ruislip
Hillingdon, Middlesex HA4 7XW


Drawing Title
PROPOSED DESIGN
Sections A-A & B-B
Volume Calculation

Drawn By:	Issued By:	Date of First Issue:
MG	MG	16.11.2020

Project No:	Scale @ A4:
EX-HA-A-018D	1:100

Drawing No:	Revision:
A-HA-018D-S-210	00


Scale 1:100

 

2 m 0 2 4 m



05 FRONT ELEVATION
1:100

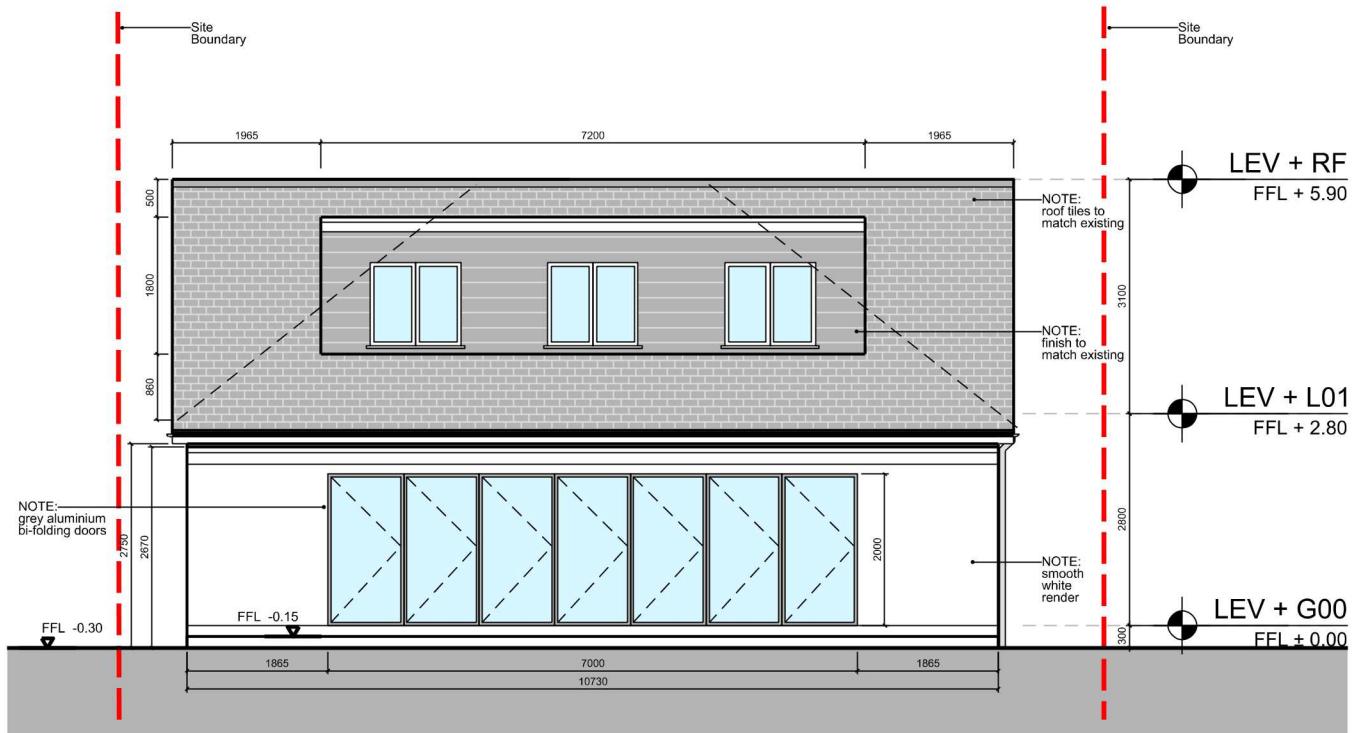

06 REAR ELEVATION
1:100



Disclaimer: Do not scale from this drawing. Check all dimensions on site before fabrication or setting out. This document is copyright and may not be reproduced without permission of the owner.
Notes: All dimensions in millimeters.
KEY: SITE BOUNDARY —

Rev:	Notes:	Date:	Dwn:	Iss:	Author:
*00	Planning Submission	16.11.2020	MG	MG	Maria Golasowska M Eng, Dip Arch, BA (Hons) ARB no. 077808G Director, MGDC Ltd. M: 077 3138 7952

Client:	
Mr Sam & Mrs Rachel Blake 18 St Edmunds Avenue Ruislip Hillingdon Middlesex HA4 7XW	 [Architecture] [Interior Design] 246 Watson Heights Chelmsford CM1 1AP United Kingdom T +44 (0) 20 3715 7751 E office@mgdc.info Maria Golasowska Design Consultancy MGDC LTD


Project: Private Detached Residential Dwelling 18 St Edmunds Avenue, Ruislip Hillingdon, Middlesex HA4 7XW
Drawing Title: PROPOSED DESIGN Front and Rear Elevations
Drawn By: MG Issued By: MG Date of First Issue: 16.11.2020
Project No: EX-HA-A-018D Scale @ A4: 1:100
Drawing No: A-HA-018D-EL-310 Revision: 00

Scale 1:100

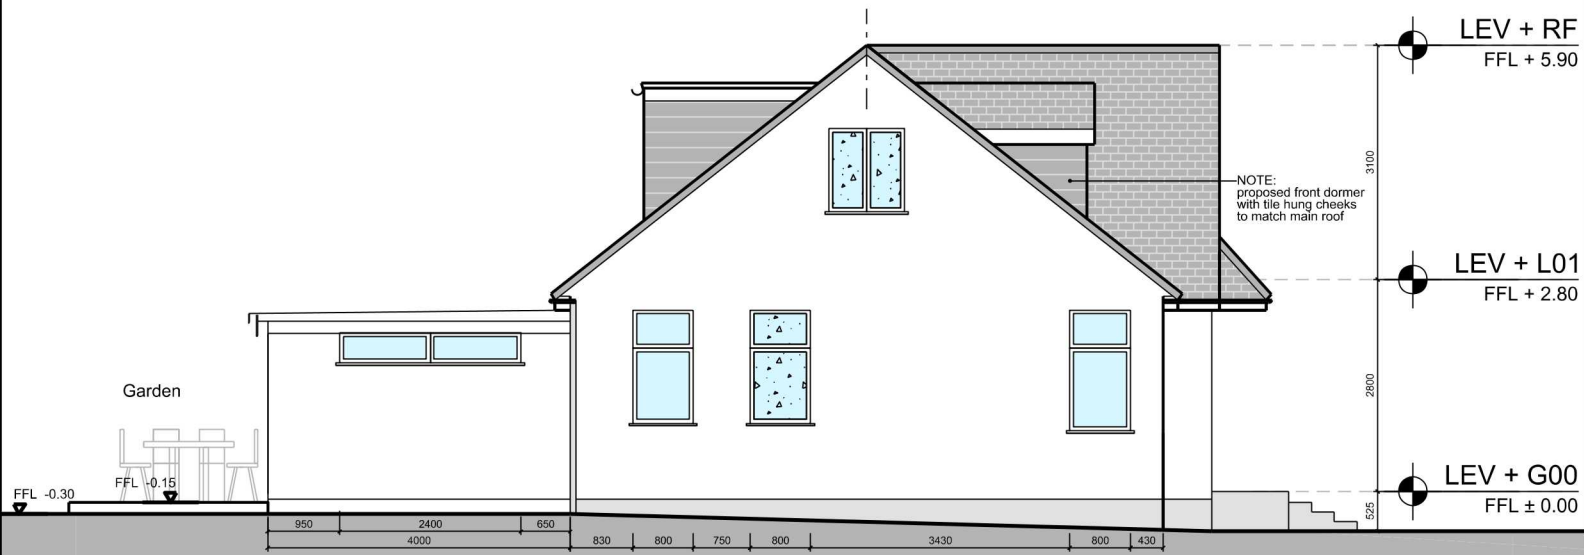 

07 SIDE ELEVATION 01

1:100

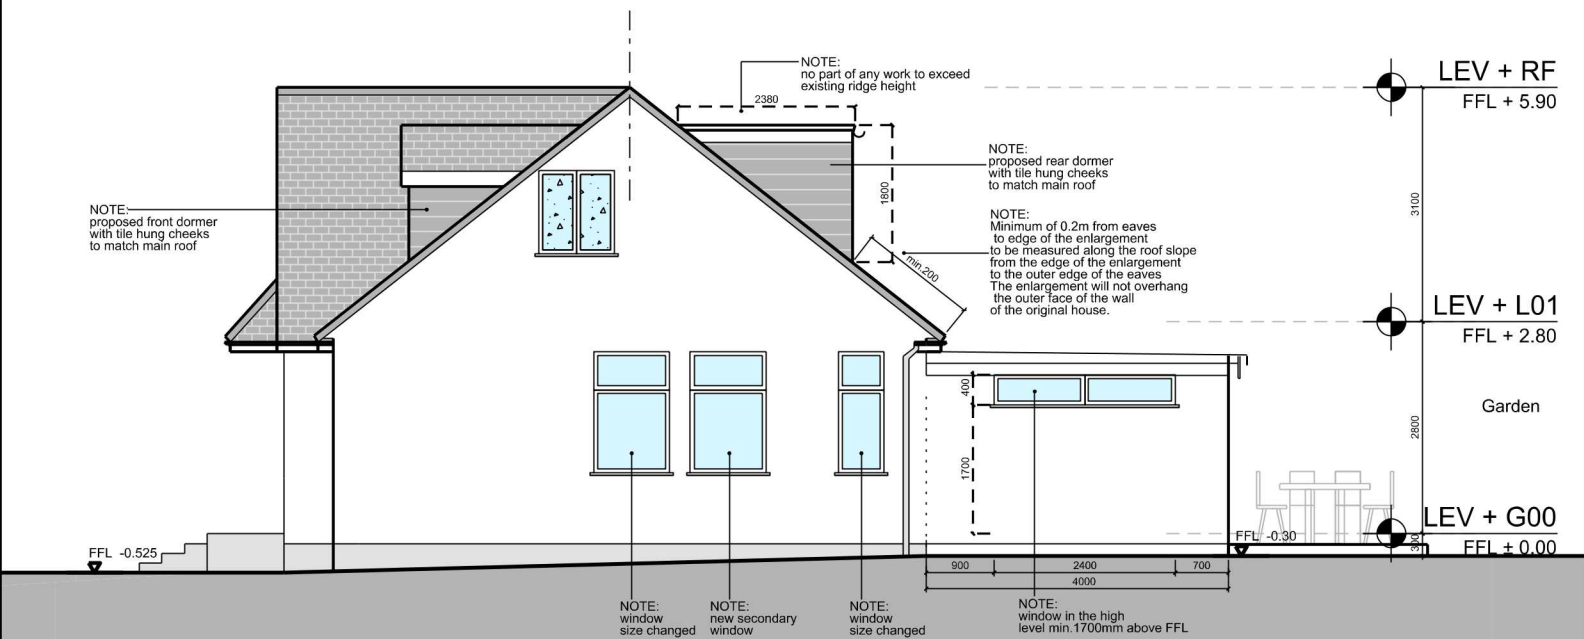

08 SIDE ELEVATION 02

1:100

Disclaimer:
Do not scale from this drawing.
Check all dimensions on site before fabrication or setting out.
This document is copyright and may not be reproduced without permission of the owner.

Notes:
All dimensions in millimeters.

KEY:

Rev:	Notes:	Date:	Dwn:	Iss:	Author:
*00	Planning Submission	16.11.2020	MG	MG	Maria Golasowska M Eng, Dip Arch, BA (Hons) ARB no. 077808G Director, MGDC Ltd. M: 077 3138 7952
Client:					 [Architecture] [Interior Design] 246 Watson Heights Chelmsford CM1 1AP United Kingdom T +44 (0) 20 3715 7751 E office@mgdc.info
Mr Sam & Mrs Rachel Blake 18 St Edmunds Avenue Ruislip Hillingdon Middlesex HA4 7XW					

Project: Private Detached Residential Dwelling 18 St Edmunds Avenue, Ruislip Hillingdon, Middlesex HA4 7XW		
Drawing Title: PROPOSED DESIGN Side Elevation		
Drawn By: MG	Issued By: MG	Date of First Issue: 16.11.2020
Project No: EX-HA-A-018D	Scale @ A4: 1:100	
Drawing No: A-HA-018D-EL-311	Revision: 00	