


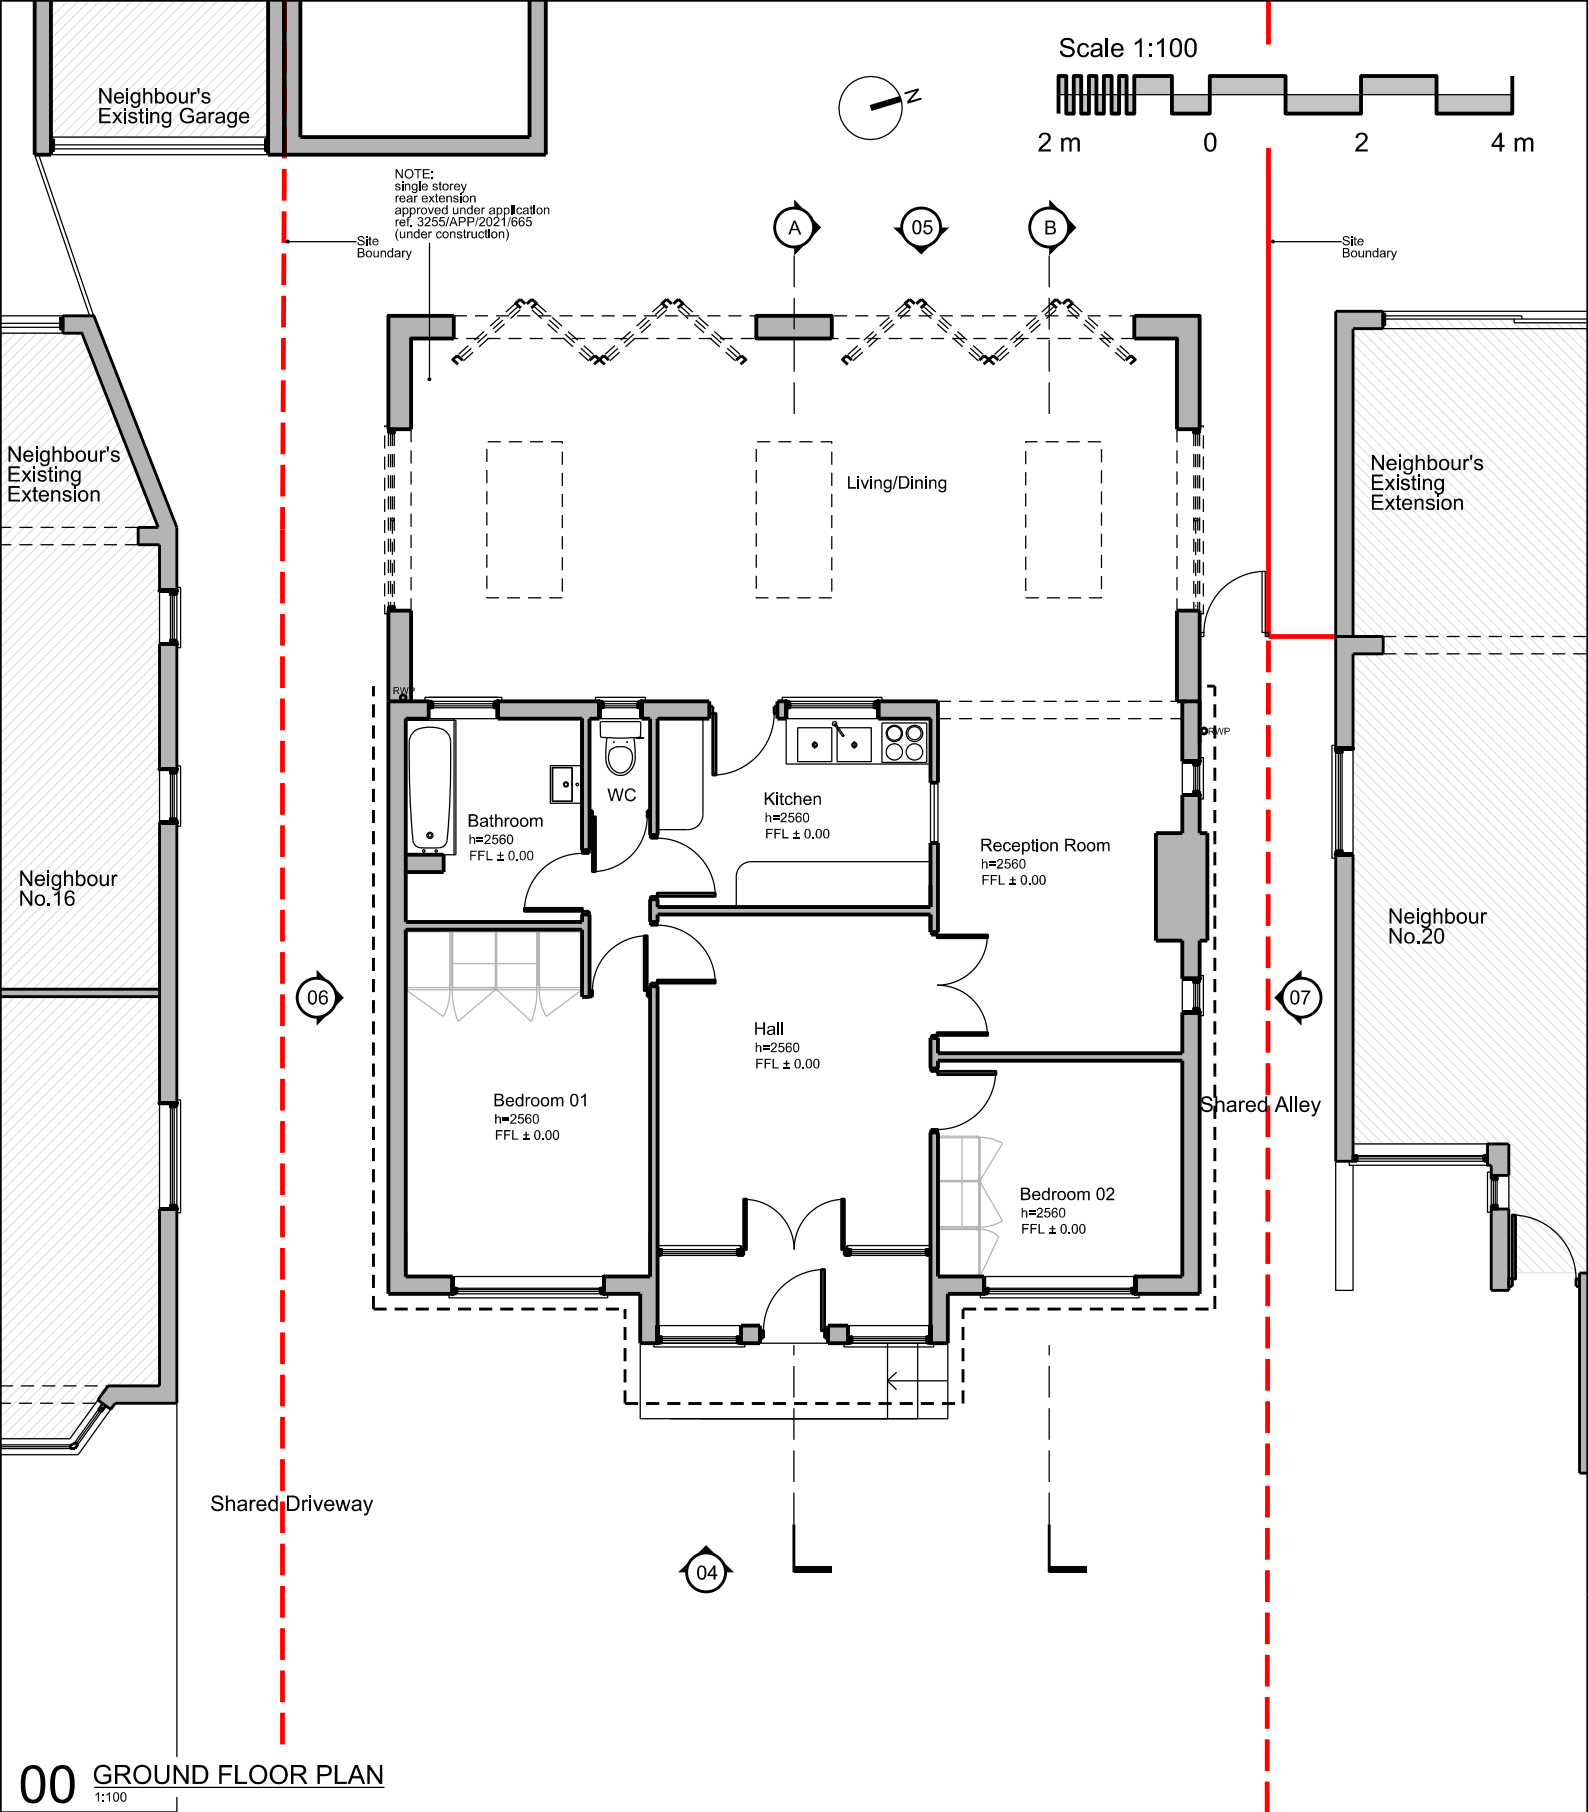

00 GROUND FLOOR PLAN

1:100

Disclaimer:
Do not scale from this drawing.
Check all dimensions on site before fabrication or setting out.
This document is copyright and may not be reproduced without permission of the owner.

Notes:
All dimensions in millimeters.


KEY:

SITE BOUNDARY

DRAIN

Rev:	Notes:	Date:	Dwn:	Iss:	Author:
00	Planning Submission	01.05.2020	MG	MG	Maria Golasowska
01	Application Resubmission	08.08.2020	MG	MG	M Eng, Dip Arch, BA (Hons)
02	Drawing Amended	18.01.2022	MG	MG	ARB no. 077808G
	Application Submission				Director, MGDC Ltd.
					M: 077 3138 7952
Client:					 Maria Golasowska Design Consultancy MGDC LTD
Mr Sam & Mrs Rachel Blake					
18 St Edmunds Avenue					
Ruislip					
Hillingdon					
Middlesex					
HA4 7XW					246 Watson Heights Chelmsford CM1 1AP United Kingdom T: +44 (0) 20 3715 7751 E: office@mgdc.info

Project: Private Detached Residential Dwelling		
18 St Edmunds Avenue, Ruislip		
Hillingdon, Middlesex HA4 7XW		
Drawing Title: SURVEY AS EXISTING		
Ground Floor Plan		
Drawn By: MG	Issued By: MG	Date of First Issue: 01.05.2020
Project No: EX-HA-A-018C	Scale @ A4: 1:100	
Drawing No: A-HA-018C-PL-100	Revision: 02	

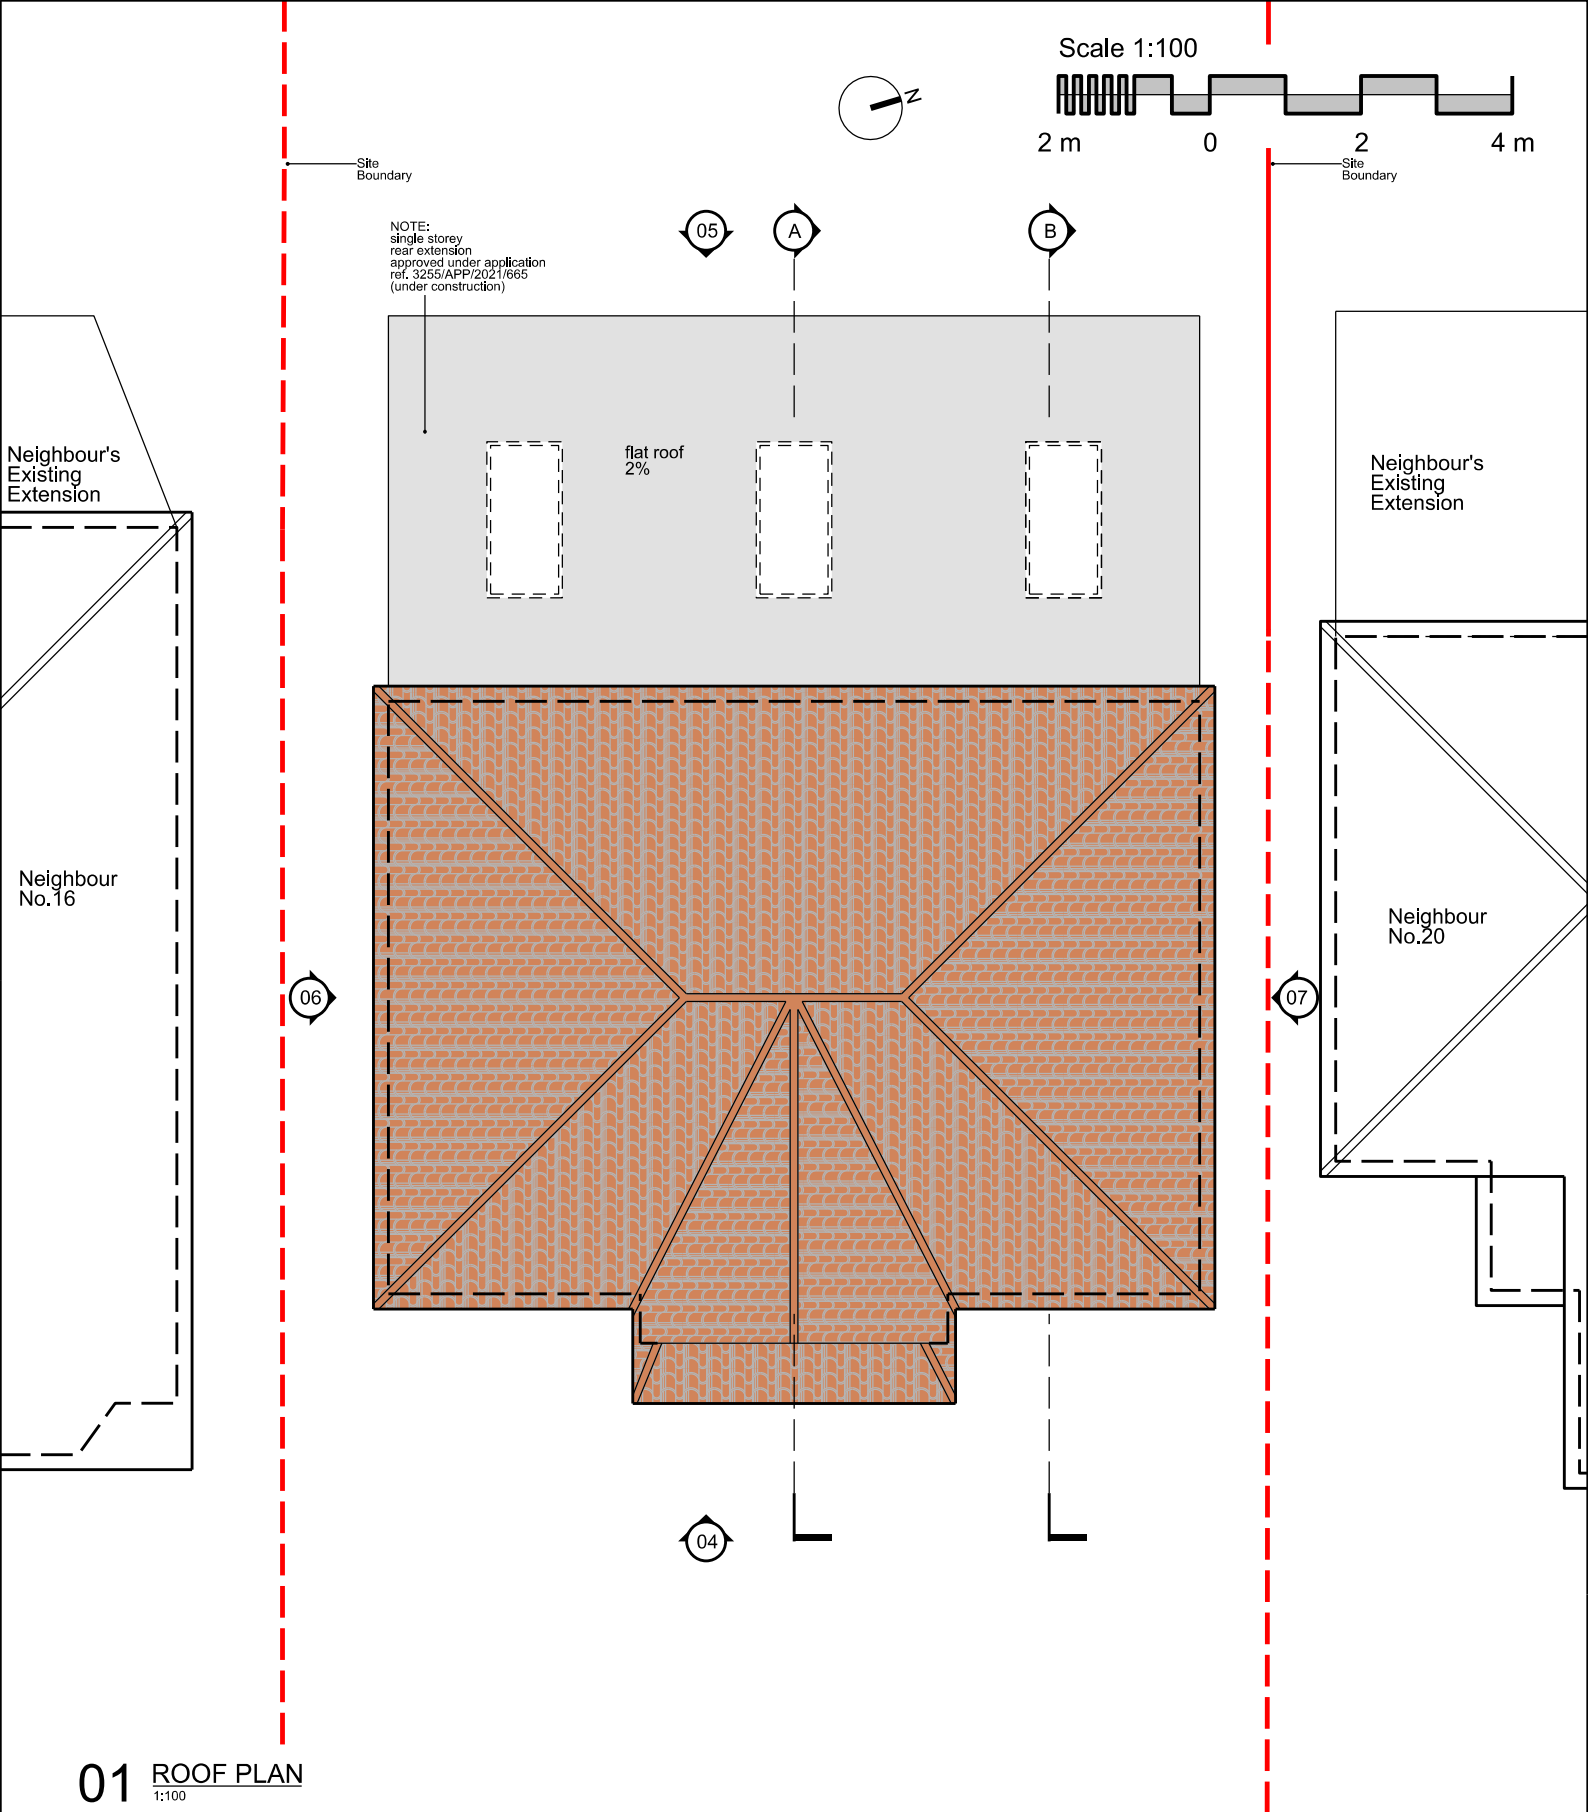

01 ROOF PLAN


1:100

Disclaimer:
Do not scale from this drawing. Check all dimensions on site before fabrication or setting out. This document is copyright and may not be reproduced without permission of the owner.
Notes:
All dimensions in millimeters.
KEY:
SITE BOUNDARY —

Rev:	Notes:	Date:	Dwn:	Iss:	Author:
00	Planning Submission	01.05.2020	MG	MG	Maria Golasowska M Eng, Dip Arch, BA (Hons) ARB no. 077808G Director, MGDC Ltd. M: 077 3138 7952
01	Application Resubmission	08.08.2020	MG	MG	
02	Drawing Amended Application Submission	18.01.2022	MG	MG	
Client:					 [Architecture] [Interior Design] 246 Watson Heights Chelmsford CM1 1AP United Kingdom T: +44 (0) 20 3715 7751 E: office@mgdc.info
Mr Sam & Mrs Rachel Blake					
18 St Edmunds Avenue					
Ruislip					
Hillingdon					
Middlesex					
HA4 7XW					
					Maria Golasowska Design Consultancy MGDC LTD


Project:	Private Detached Residential Dwelling 18 St Edmunds Avenue, Ruislip Hillingdon, Middlesex HA4 7XW		
Drawing Title:	SURVEY AS EXISTING Roof Plan		
Drawn By:	Issued By:	Date of First Issue:	
MG	MG	01.05.2020	
Project No:	Scale @ A4:		Revisions:
EX-HA-A-018C	1:100		
Drawing No:	A-HA-018C-PL-101		02

Scale 1:100

 

2 m 0 2 4 m


NOTE:
single storey
rear extension
approved under application
ref. 3255/APP/2021/665
(under construction)

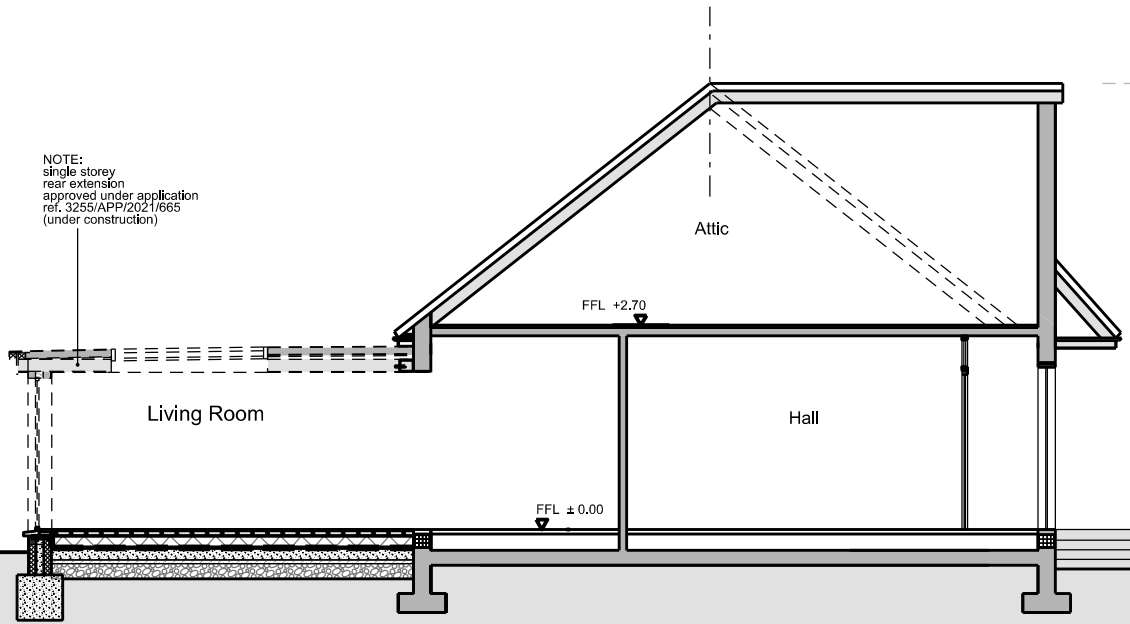

02 SECTION A-A

1:100

NOTE:
single storey
rear extension
approved under application
ref. 3255/APP/2021/665
(under construction)

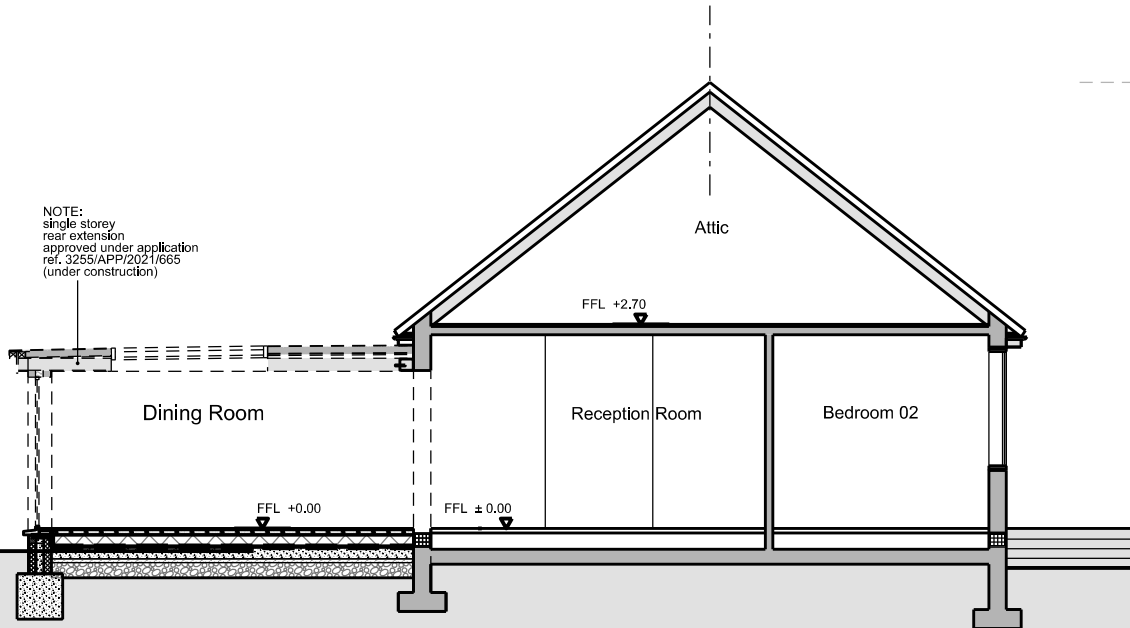

03 SECTION B-B



1:100

Disclaimer: Do not scale from this drawing. Check all dimensions on site before fabrication or setting out. This document is copyright and may not be reproduced without permission of the owner.	
Notes: All dimensions in millimeters.	
KEY:	


Rev:	Notes:	Date:	Dwn:	Iss:	Author:
00	Planning Submission	01.05.2020	MG	MG	Maria Golasowska M Eng, Dip Arch, BA (Hons) ARB no. 077808G Director, MGDC Ltd. M: 077 3138 7952
01	Application Resubmission	08.08.2020	MG	MG	
02	Drawing Amended	18.01.2022	MG	MG	
	Application Submission				
Client: Mr Sam & Mrs Rachel Blake 18 St Edmunds Avenue Ruislip Hillingdon Middlesex HA4 7XW					
 Maria Golasowska Design Consultancy MGDC LTD [Architecture] [Interior Design] 246 Watson Heights Chalfonts CM1 1AP United Kingdom T +44 (0) 20 3715 7751 E office@mgdc.info					

Project: Private Detached Residential Dwelling 18 St Edmunds Avenue, Ruislip Hillingdon, Middlesex HA4 7XW		
Drawing Title: SURVEY AS EXISTING Sections A-A & B-B		
Drawn By: MG	Issued By: MG	Date of First Issue: 01.05.2020
Project No: EX-HA-A-018C	Scale @ A4: 1:100	
Drawing No: A-HA-018C-S-200	Revision: 02	

Scale 1:100

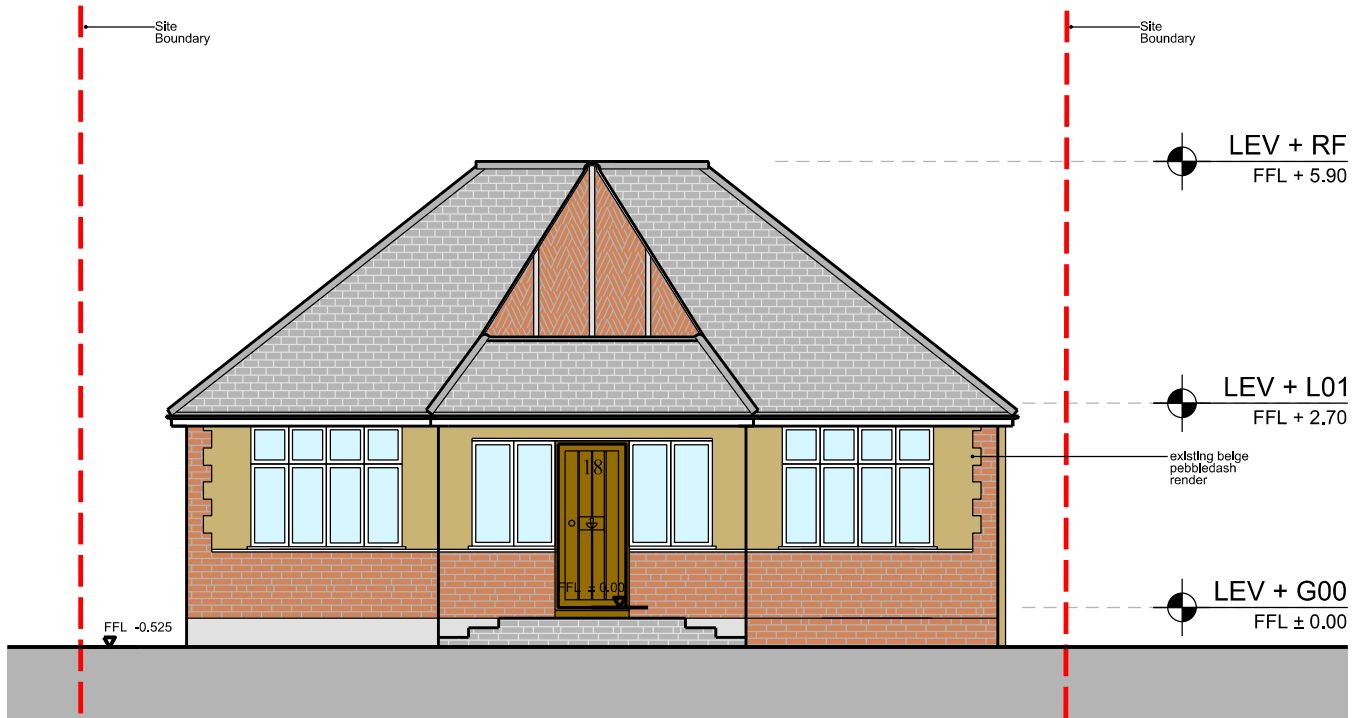 

04 FRONT ELEVATION
1:100

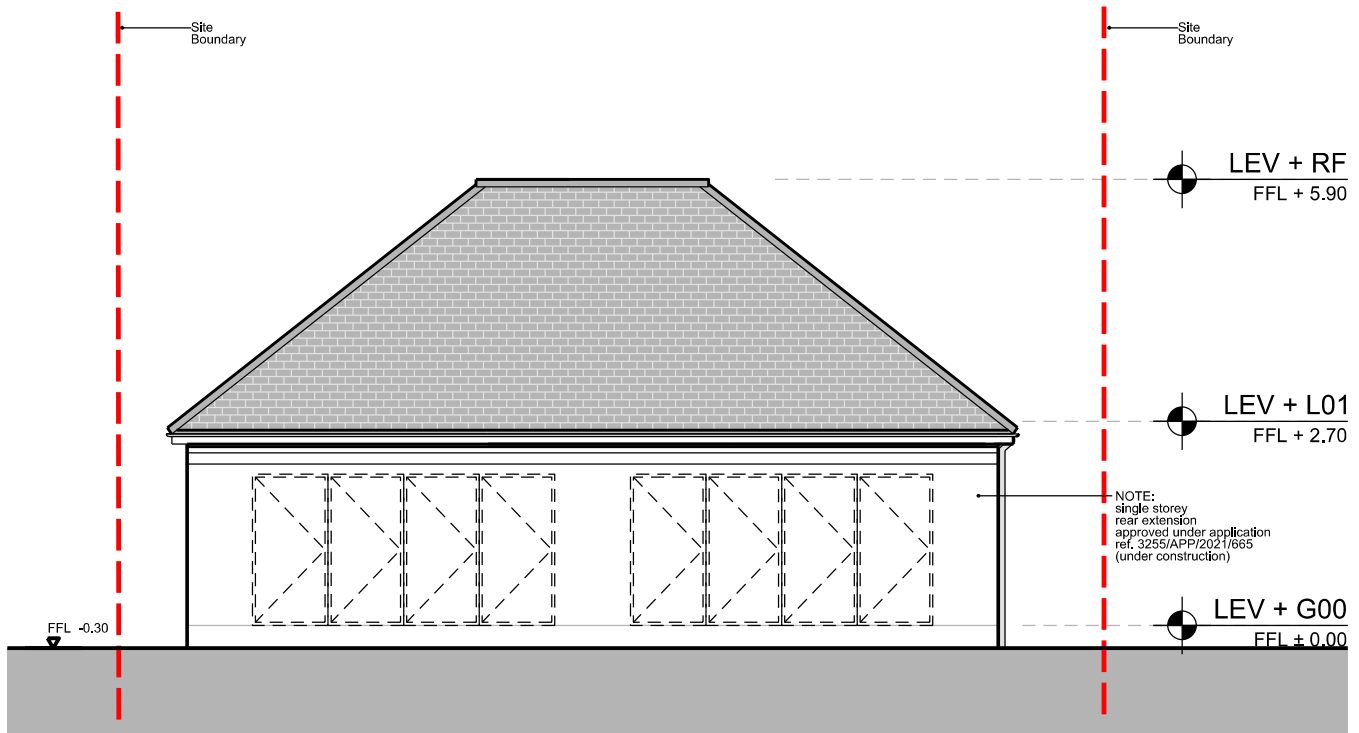



05 REAR ELEVATION
1:100

Disclaimer: Do not scale from this drawing. Check all dimensions on site before fabrication or setting out. This document is copyright and may not be reproduced without permission of the owner.
Notes: All dimensions in millimeters.
KEY: SITE BOUNDARY —


Rev	Notes	Date	Dwn	Iss	Author
00	Planning Submission	01.05.2020	MG	MG	Maria Golasowska
01	Application Resubmission	08.08.2020	MG	MG	M Eng, Dip Arch, BA (Hons)
02	Drawing Amended	18.01.2022	MG	MG	ARB no. 077808G
	Application Submission				Director, MGDC Ltd.
					M: 077 3138 7952
Client: Mr Sam & Mrs Rachel Blake 18 St Edmunds Avenue Ruislip Hillingdon Middlesex HA4 7XW					
MG LTD [Architecture] [Interior Design] 246 Watson Heights Chalfont St Giles United Kingdom T: +44 (0) 20 3715 7751 E: office@mgdc.info Maria Golasowska Design Consultancy MGDC LTD					

Project: Private Detached Residential Dwelling 18 St Edmunds Avenue, Ruislip Hillingdon, Middlesex HA4 7XW		
Drawing Title: SURVEY AS EXISTING Front and Rear Elevations		
Drawn By: MG	Issued By: MG	Date of First Issue: 01.05.2020
Project No: EX-HA-A-018C	Scale @ A4: 1:100	
Drawing No: A-HA-018C-EL-300		Revision: 02

Scale 1:100

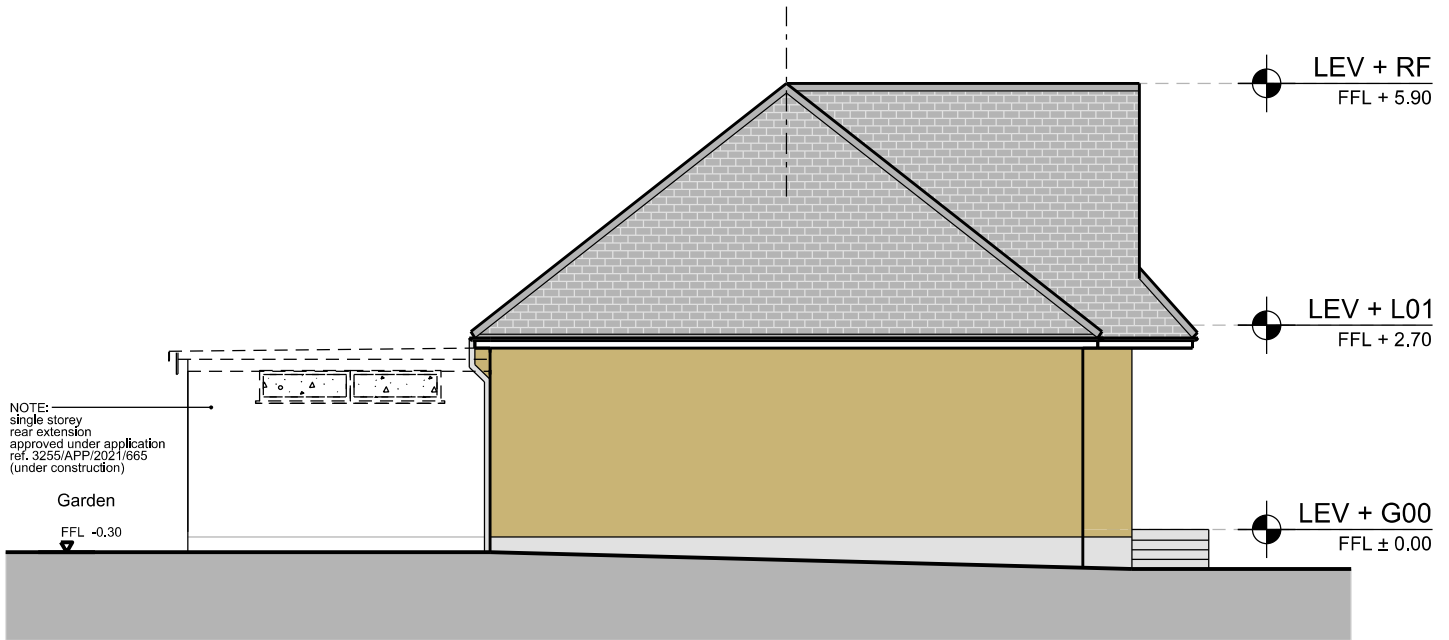 

06 SIDE ELEVATION 01
1:100

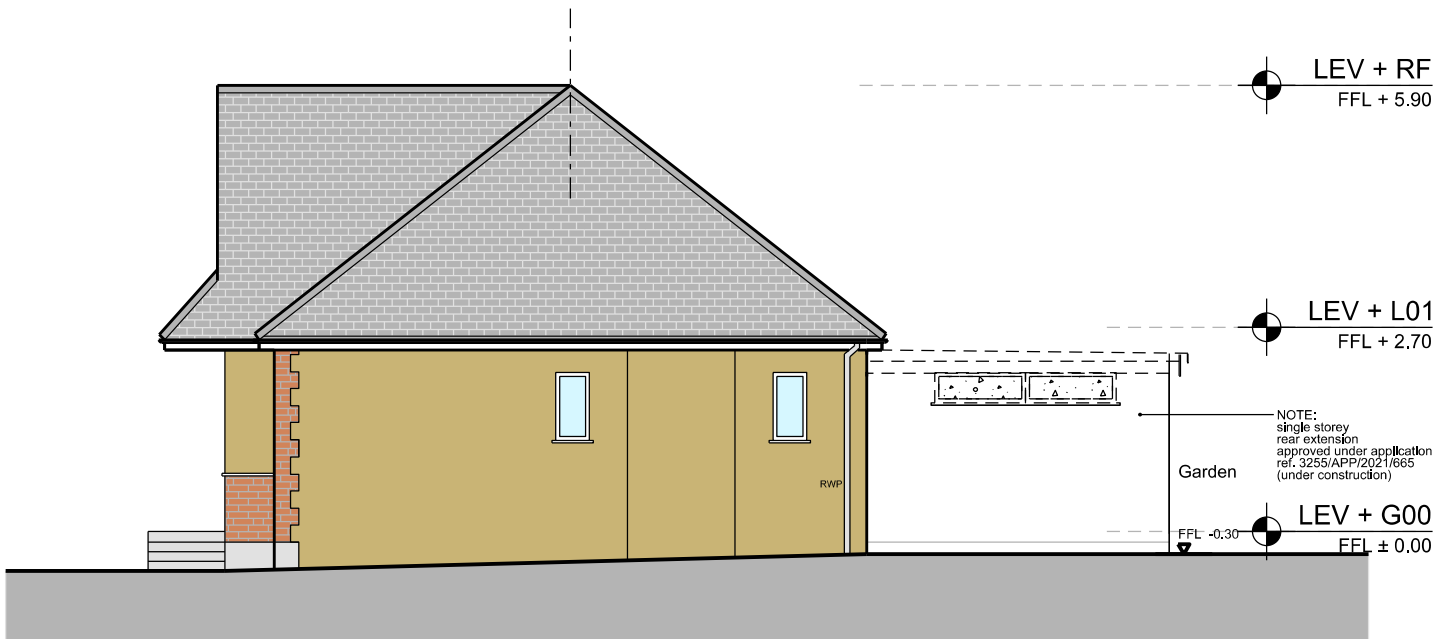

07 SIDE ELEVATION 02
1:100

Disclaimer: Do not scale from this drawing. Check all dimensions on site before fabrication or setting out. This document is copyright and may not be reproduced without permission of the owner.	
Notes: All dimensions in millimeters.	
KEY:	

Rev	Notes	Date	Drawn	Issued	Author
00	Planning Submission	01.05.2020	MG	MG	Maria Golasowska M Eng, Dip Arch, BA (Hons) ARB no. 077808G Director, MGDC Ltd. M: 077 3138 7952
01	Application Resubmission	08.08.2020	MG	MG	
02	Drawing Amended Application Submission	18.01.2022	MG	MG	
Client: Mr Sam & Mrs Rachel Blake 18 St Edmunds Avenue Ruislip Hillingdon Middlesex HA4 7XW					 [Architecture] [Interior Design] 246 Watson Heights Chelmsford CM1 1AP United Kingdom T: +44 (0) 20 3715 7751 E: office@mgdc.info

Project: Private Detached Residential Dwelling 18 St Edmunds Avenue, Ruislip Hillingdon, Middlesex HA4 7XW		
Drawing Title: SURVEY AS EXISTING Side Elevations		
Drawn By: MG	Issued By: MG	Date of First Issue: 01.05.2020
Project No: EX-HA-A-018C	Scale @ A4: 1:100	
Drawing No: A-HA-018C-EL-301	Revision: 02	