


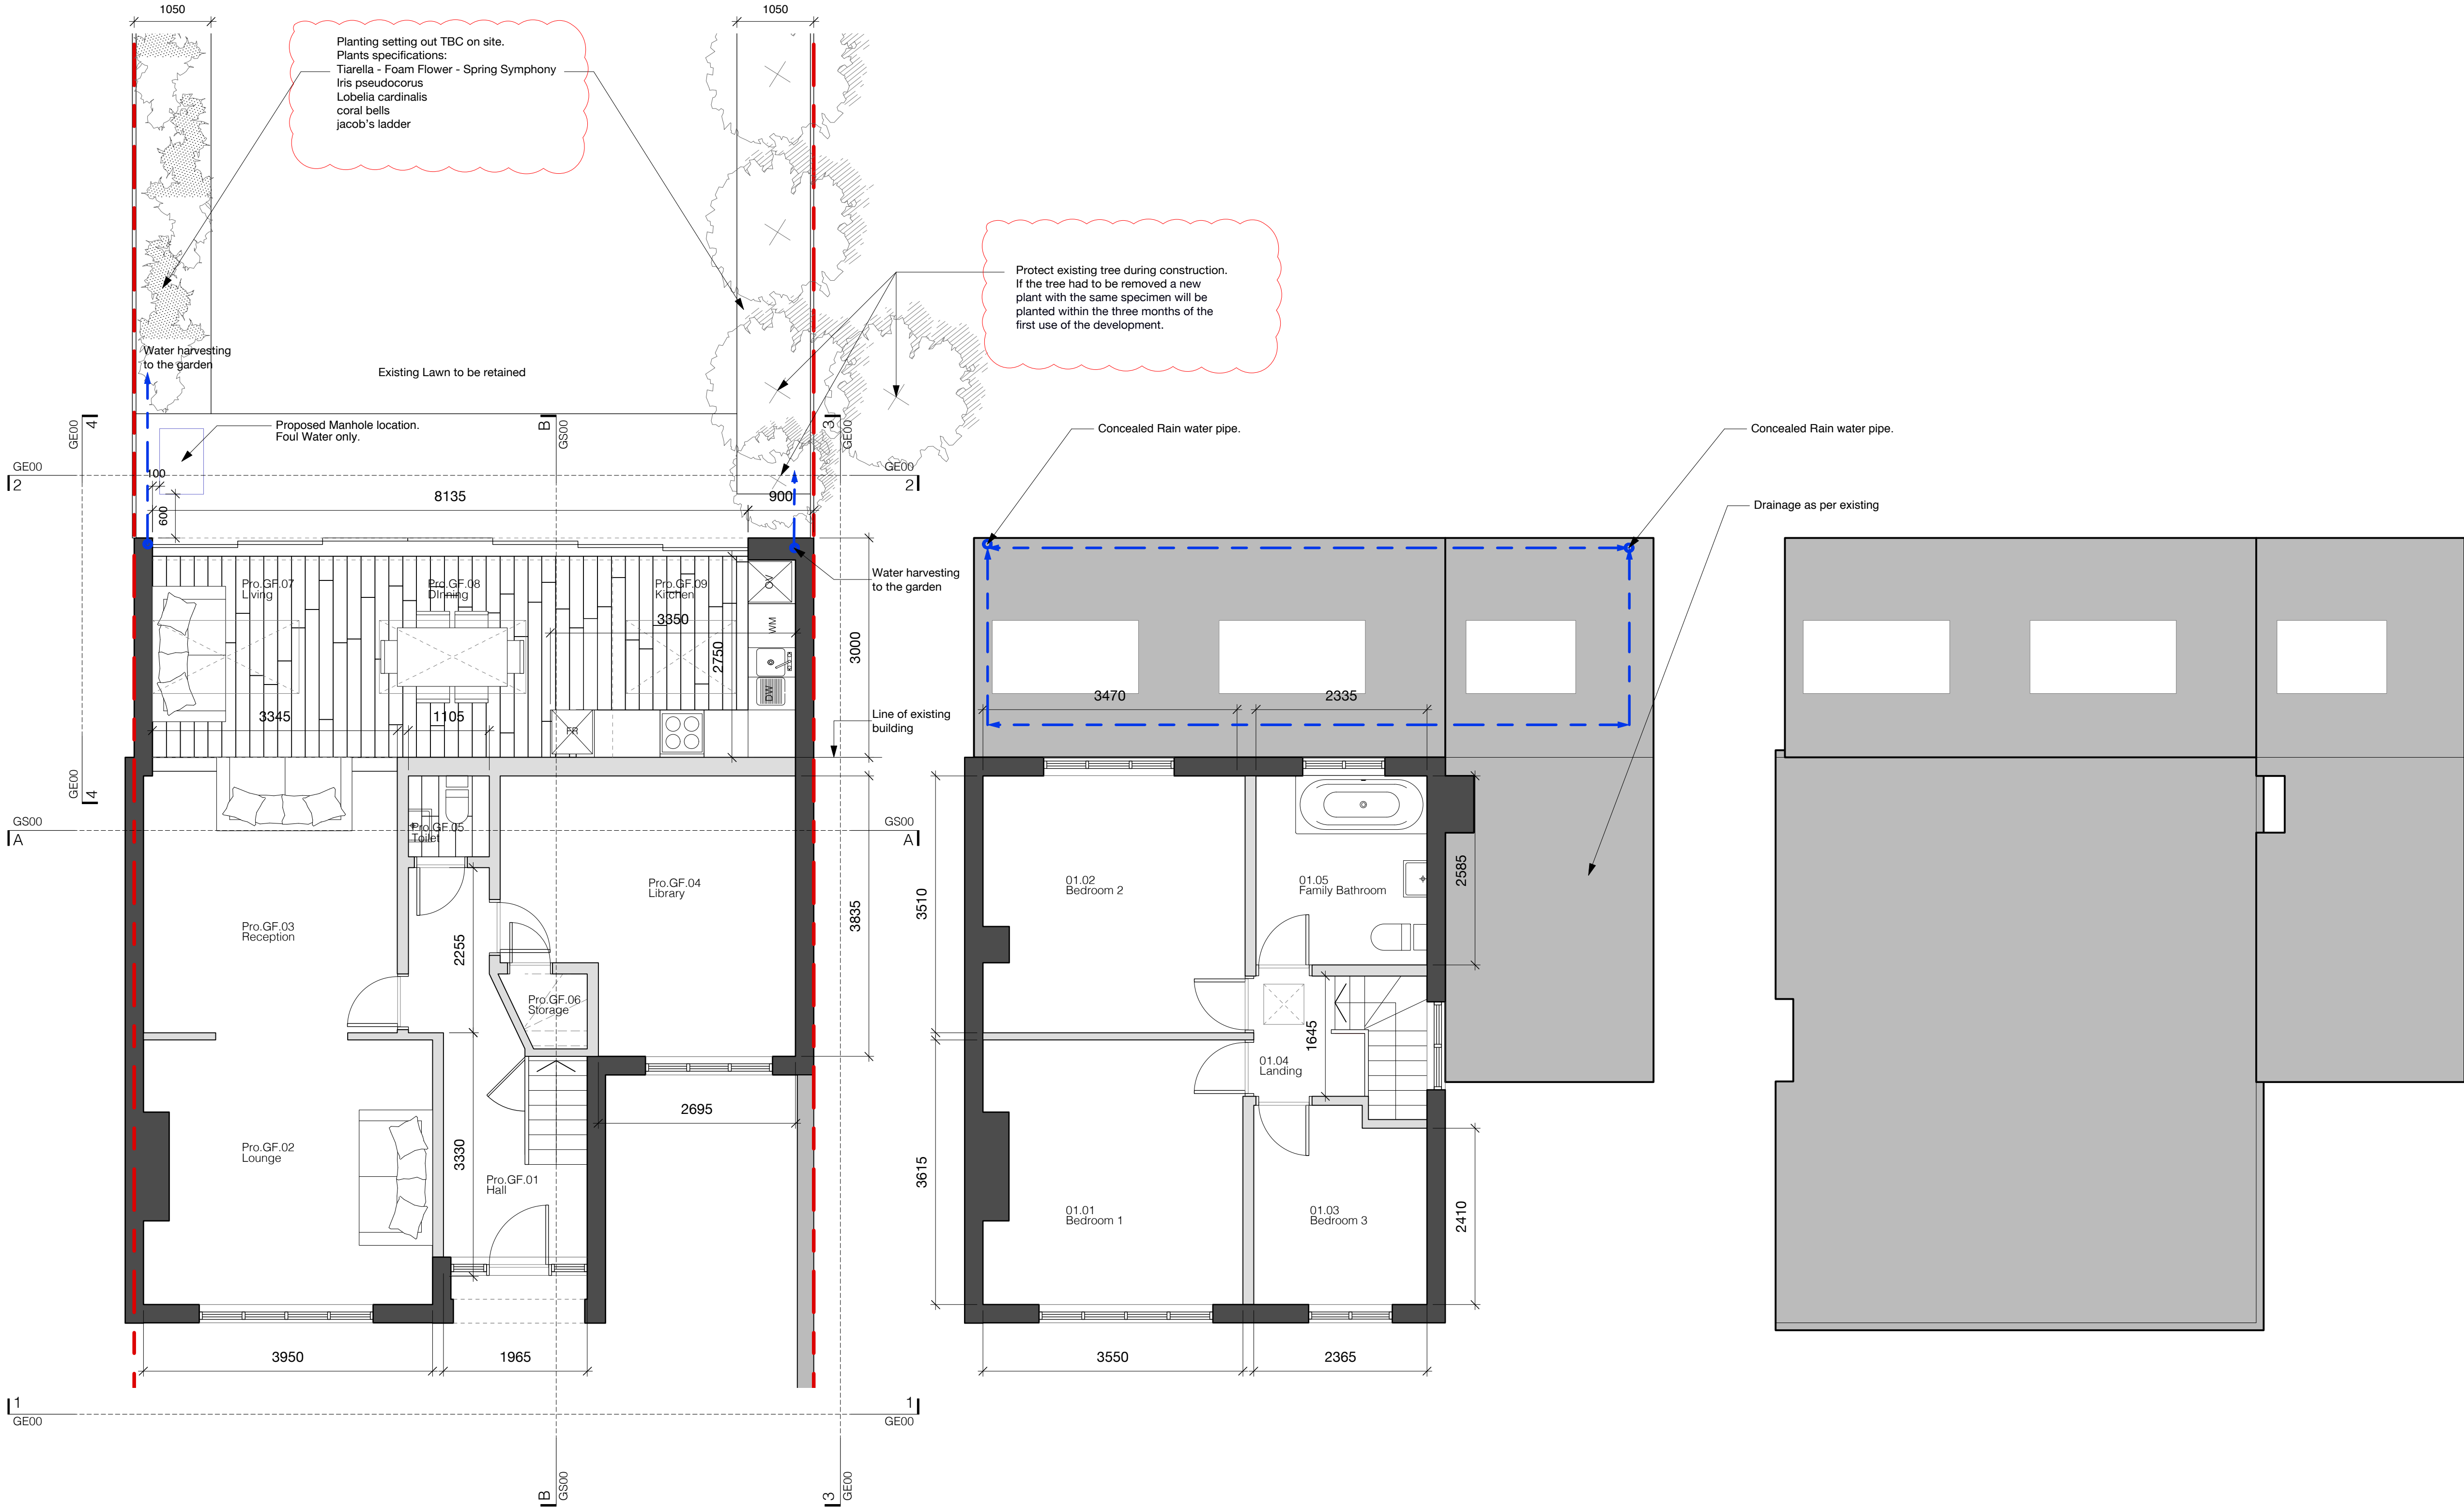

GF Proposed Ground Floor

1 Proposed First Floor Plan

RF Proposed Roof Plan

Information contained within this drawing is the sole copyright of PriceParizi LLP, and is not to be reproduced without express permission. No implied licence exists. This drawing is not to be used for land transfer or valuation purposes. Do not scale from this drawing except for planning issue. All dimensions & levels are to be checked on site by the contractor. Issued for purposes indicated only. Drawing errors and omissions to be reported to PriceParizi LLP.


Notes

All works to be planned and carried out in accordance with CDM regulations

All measurements from existing fabric will require site checking, with any anomalies notified to the architect.

Refer to structural engineers drawings and recommendations. All proposed structural works to be made good to match existing adjacent.

All wall linings are to be skimmed plaster to achieve a flat vertical surface.

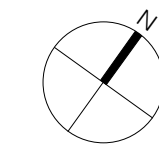

Revisions		
T1	3/9/18	Issued for Tender
C2	29/10/18	As per clouded.

PRICE | PARIZI

Unit 19, 8-20 Well Street
London, E9 7PX

studio@priceparizi.co.uk
www.priceparizi.co.uk

Client
Private

Project
1 East Mead
Ruislip, HA4 9HJ

Drawing Title
General Arrangement
Proposed Floor Plans

Status Tender	Drawn RP	Checked GP
------------------	-------------	---------------

Scale 1:50@A1, 1:100@A3	Date May 2017
----------------------------	------------------

Drwg. No. & Revision
111-Pro-GA00-P2

PriceParizi/LiveProjects/111_East Mead

