



Information contained within this drawing is the sole copyright of PriceParizi LLP, and is not to be reproduced without express permission. No implied licence exists. This drawing is not to be used for land transfer or valuation purposes. Do not scale from this drawing except for planning issue. All dimensions & levels are to be checked on site by the contractor. Issued for purposes indicated only. Drawing errors and omissions to be reported to PriceParizi LLP.

Notes


This drawing is issued for planning/ design intent purposes only. Further detailed coordination required by design team and contractor/ subcontractor to develop their detailed design proposals.

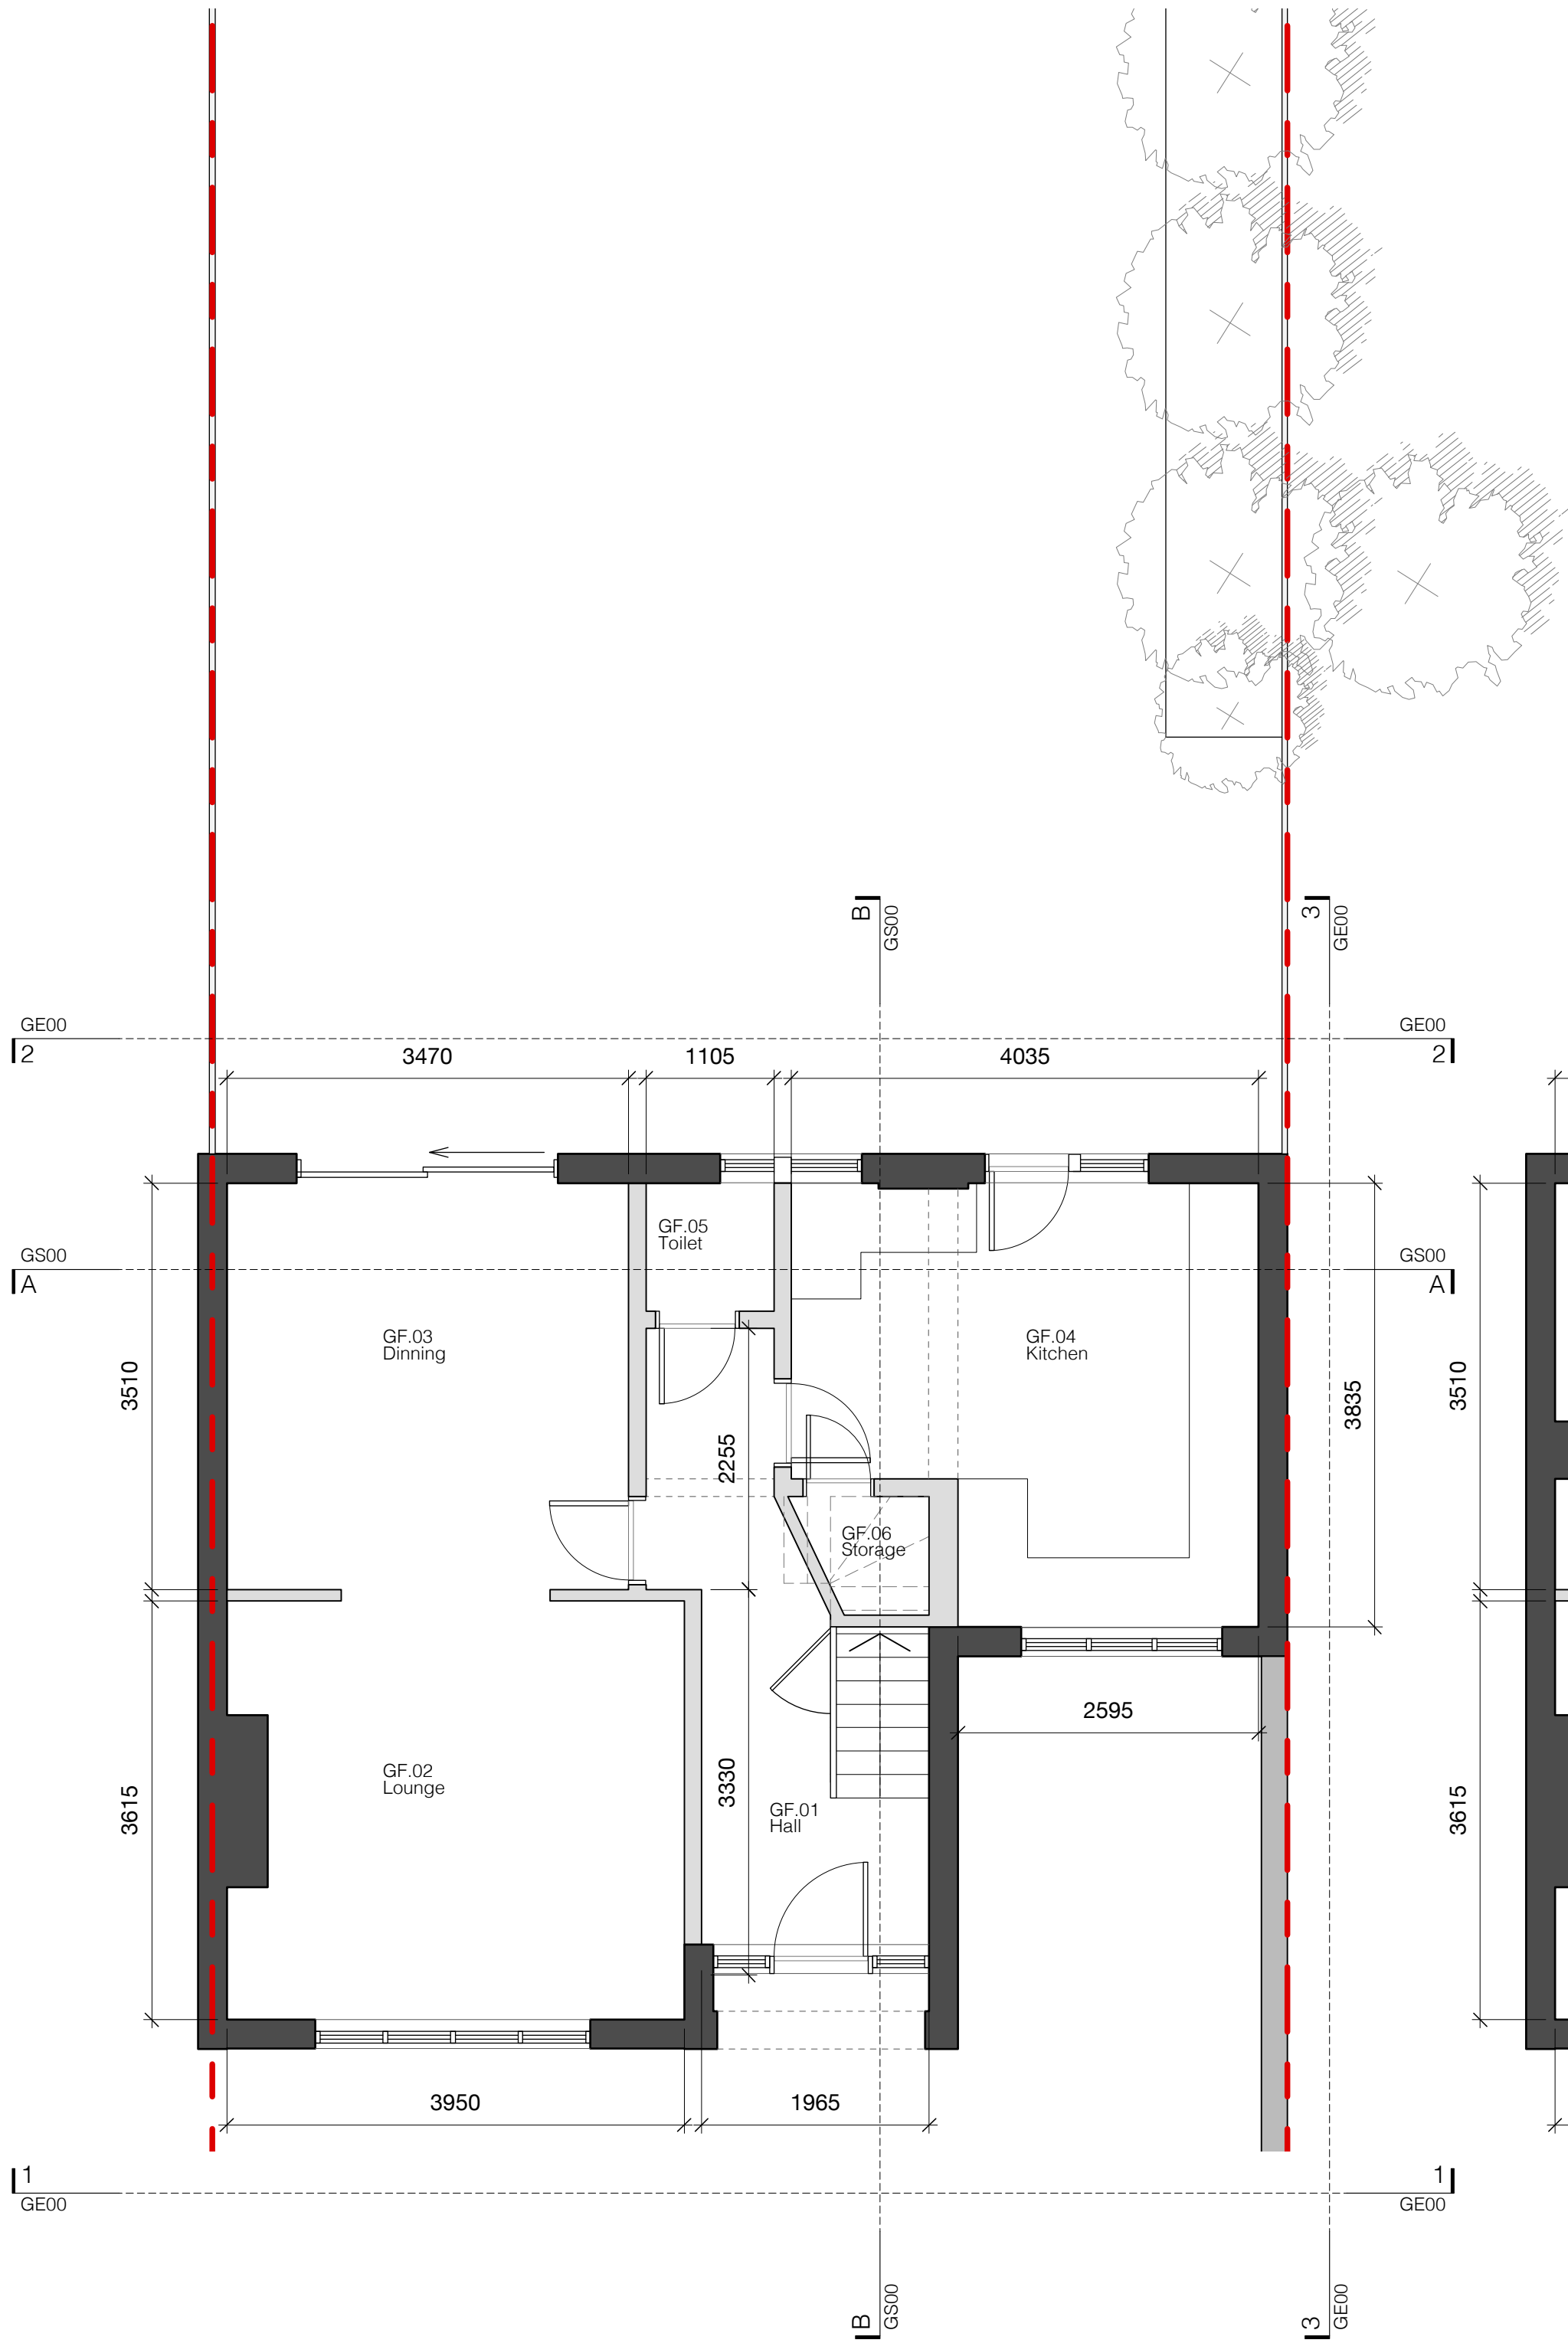


GF Existing Ground Floor

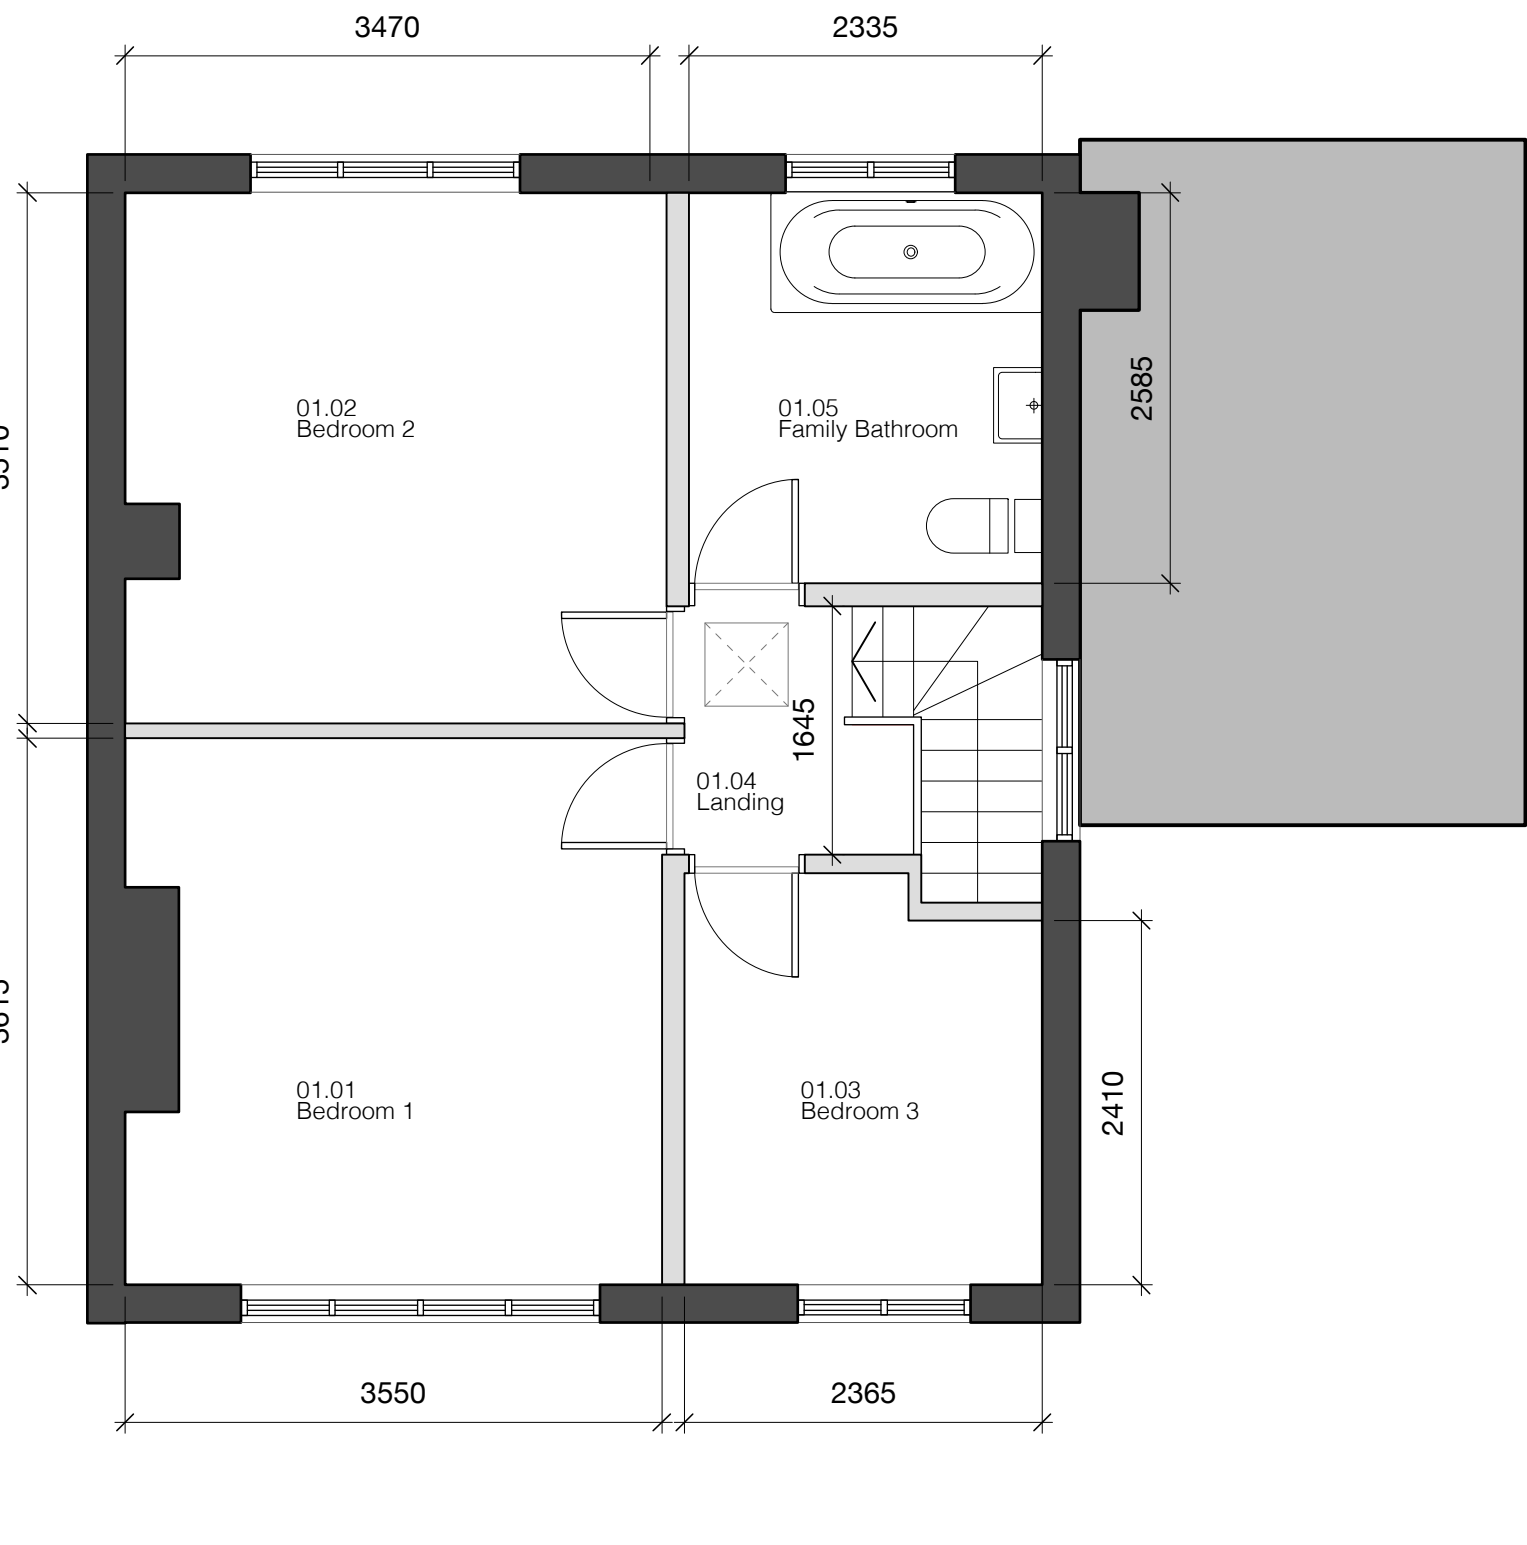

1 Existing First Floor Plan

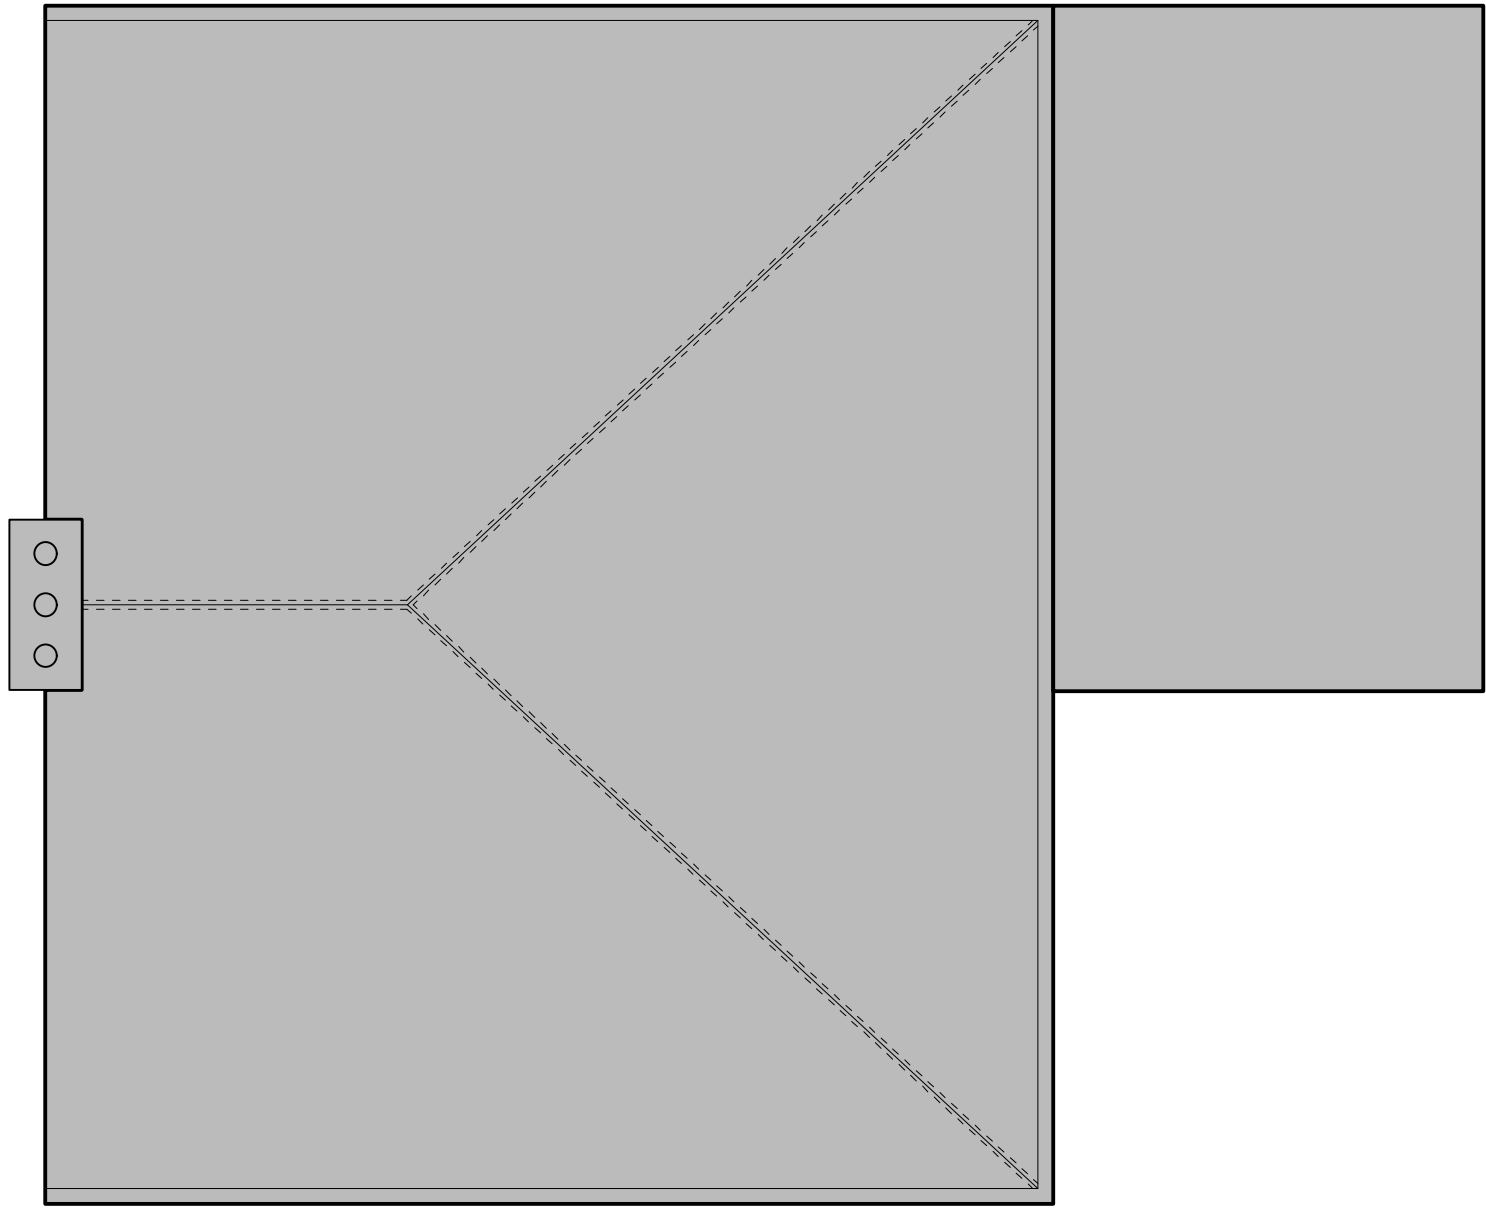

RF Existing Roof Plan

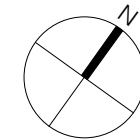

Revisions		
P1	4/7/17	Issued for planning
P2	25/7/17	Room names added
P3	9/8/18	Existing plantation added

PRICE | PARIZI

Unit 19, 8-20 Well Street
London, E9 7PX

studio@priceparizi.co.uk
www.priceparizi.co.uk

Client
Private

Project
1 East Mead
Ruislip, HA4 9HJ

Drawing Title
General Arrangement
Existing Floor Plans

Status Planning	Drawn RP	Checked RP
--------------------	-------------	---------------

Scale 1:50@A1, 1:100@A3	Date May 2017
----------------------------	------------------

Drwg. No. & Revision
111-EX-GA00-P3

PriceParizi/LiveProjects/111_East Mead

