

Notes

All works to be planned and carried out in accordance with CDM regulations

All measurements from existing fabric will require site checking, with any anomalies notified to the architect.

Refer to structural engineers drawings and recommendations. All proposed structural works to be made good to match existing adjacent.

All wall linings are to be skimmed plaster to achieve a flat vertical surface.

Revisions

T1	3/9/18	Issued for Tender.
P2	6/11/18	As per clouded.

PRICE | PARIZI

Unit 19, 8-20 Well Street
London, E9 7PX

studio@priceparizi.co.uk
www.priceparizi.co.uk

Client

Private

Project

1 East Mead
Ruislip, HA4 9HJ

Drawing Title

General Arrangement
Proposed General Elevation

Status

Tender

Drawn

RP

Checked

GP

Scale

1:50@A1, 1:100@A3

Date

June 2017


Drwg. No. & Revision

111-Pro-GE00-P2


PriceParizi/LiveProjects/111_East Mead




01 Proposed Front Elevation
East Mead Elevation

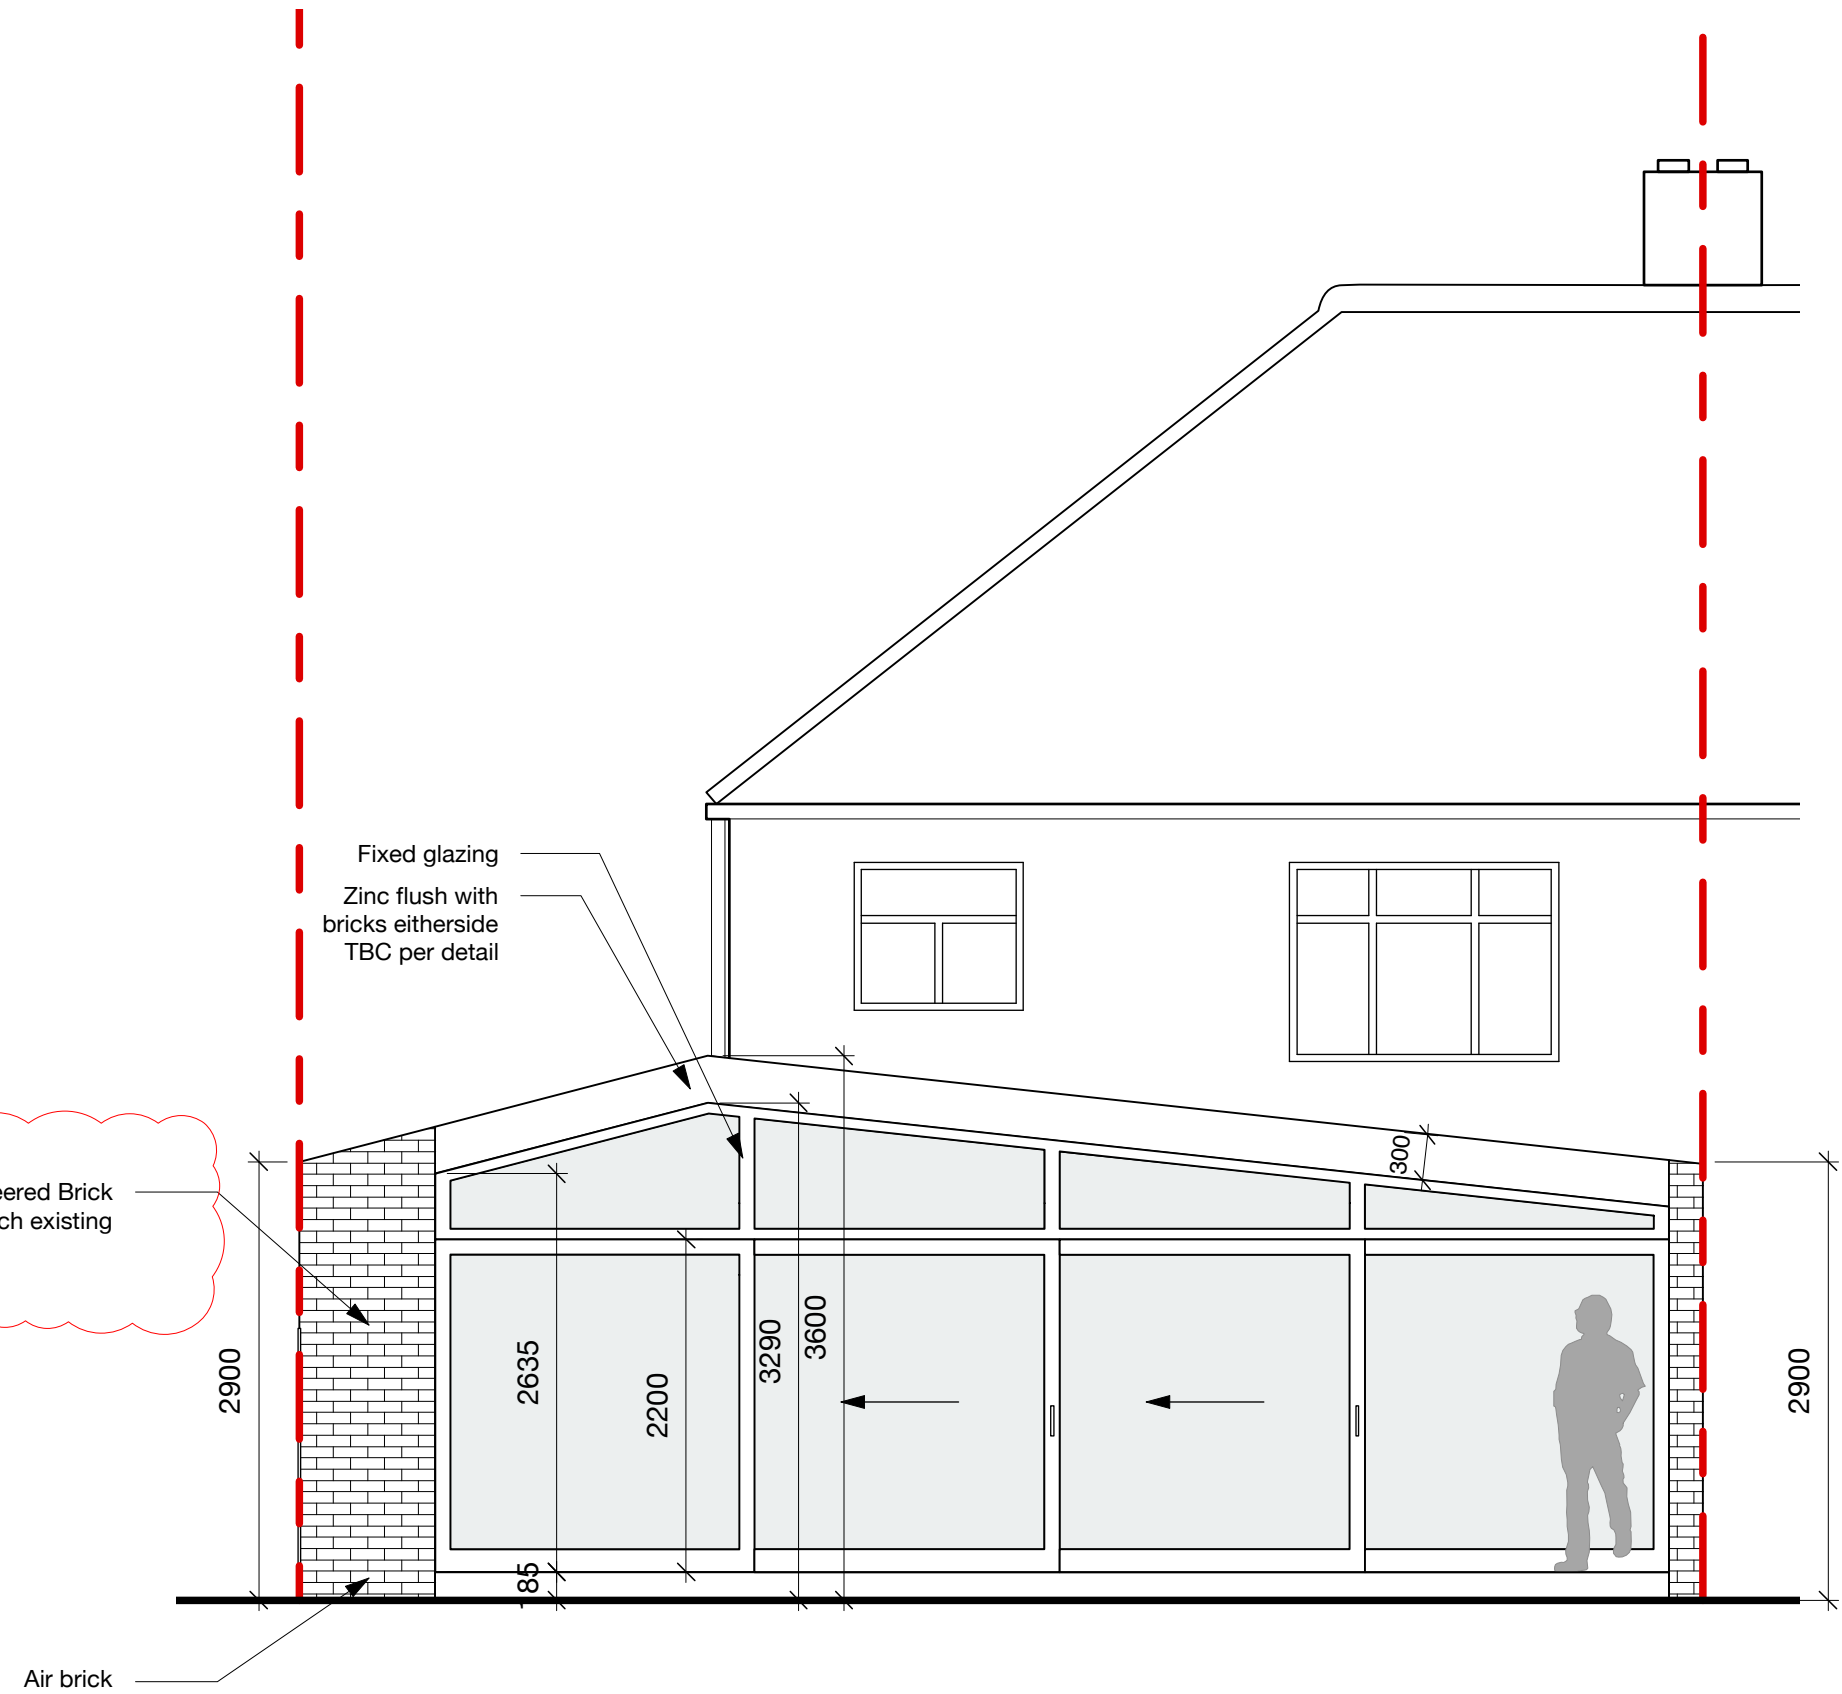

02 Proposed Rear Elevation

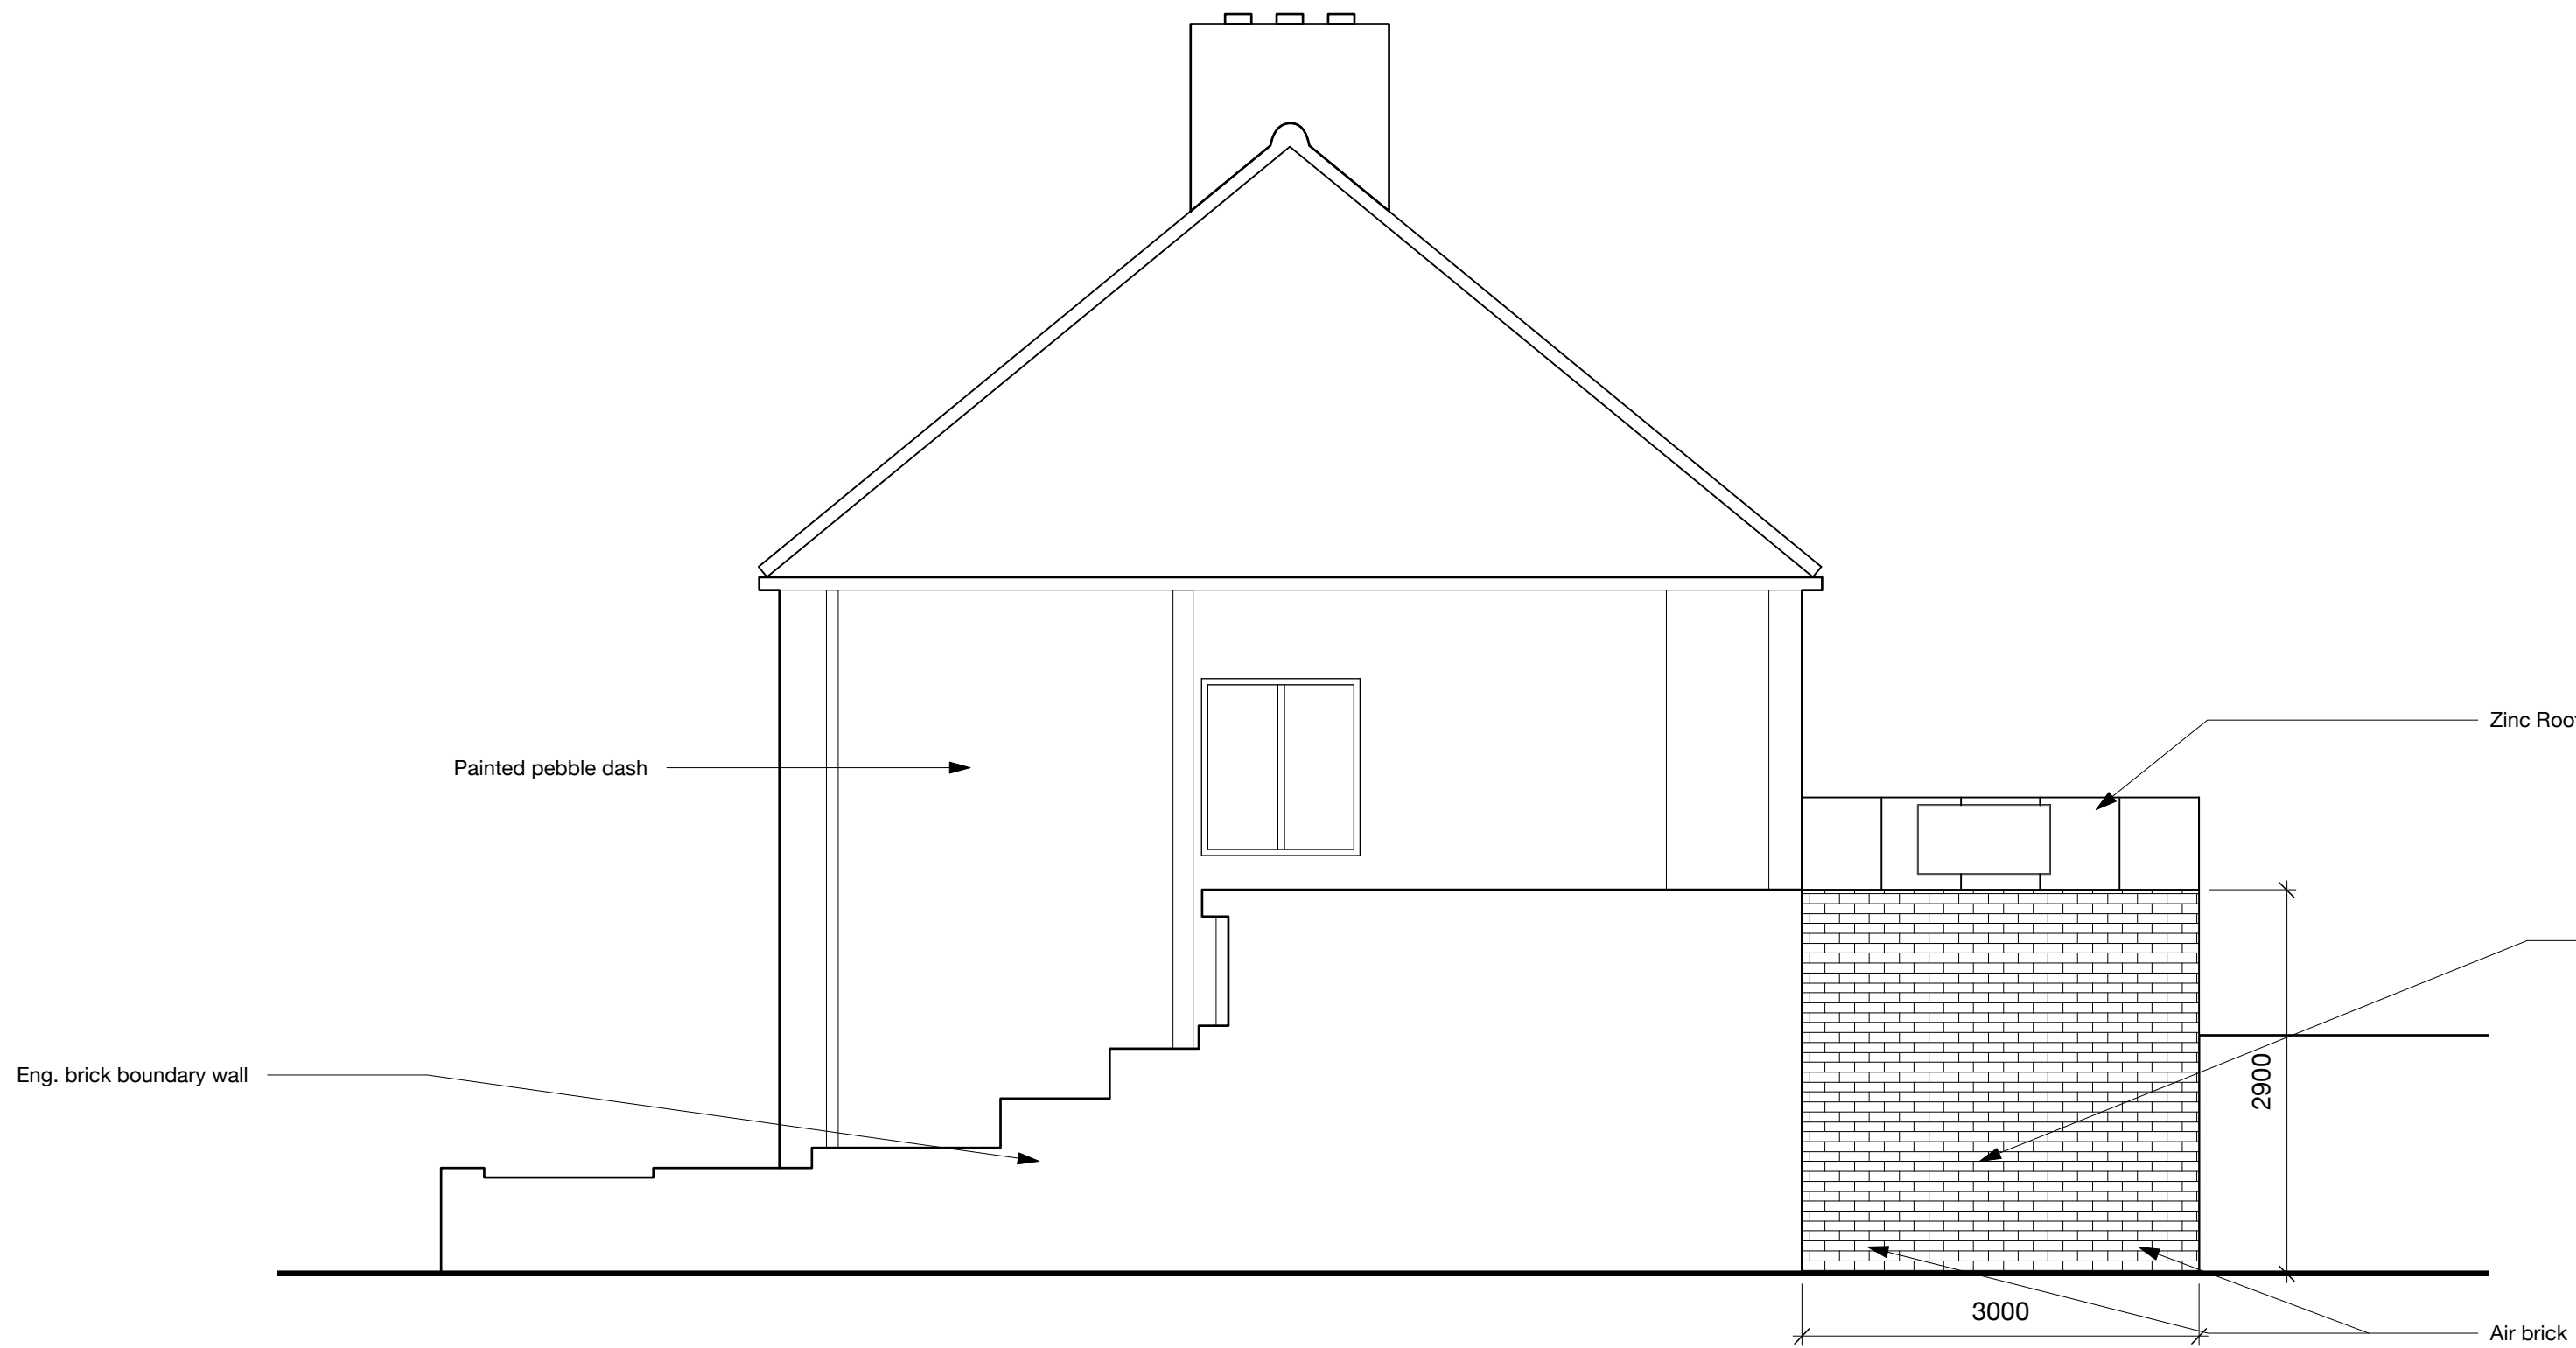

03 Proposed Side Elevation
Hillcroft Cres Elevation

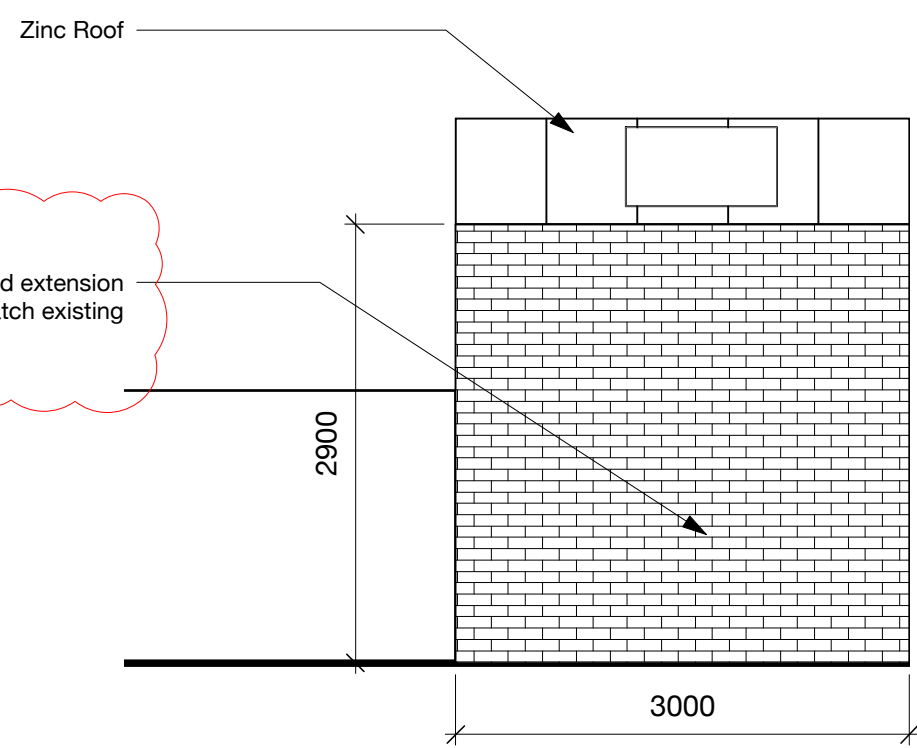

04 Proposed Side Elevation