
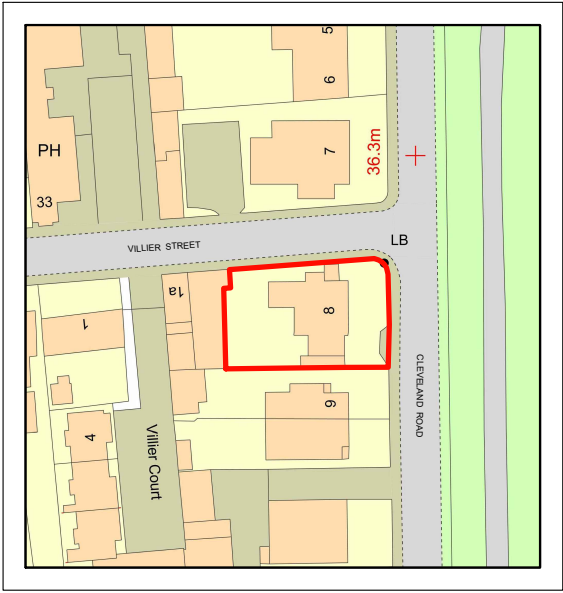


LOCATION PLAN

 

Written dimensions to be taken in preferences to scaled dimensions. The Contractor is responsible for checking all dimensions before work starts.

All work is to be carried out to the requirements, and to the satisfaction of the Local Authority.
These drawings are for planning purposes only

Any discrepancies to be brought to the attention of 4D Planning Consultants immediately.

Rev	Date	Description	by	chk

4D PLANNING™




Architecture | Town Planning

T: 0203 1500 183 www.GetMePlanning.com

www.GetMePlanning.com®

Client	4D PLANNING	
Project	8, 8a, 8b Cleveland Road, Uxbridge, UB8 2DW	
Title	Location Plan	
Date: Aug. 2026	Rev:	
Scale: 1:1250 @ A3		
Drawing No. CU01		

EXISTING BLOCK PLAN

 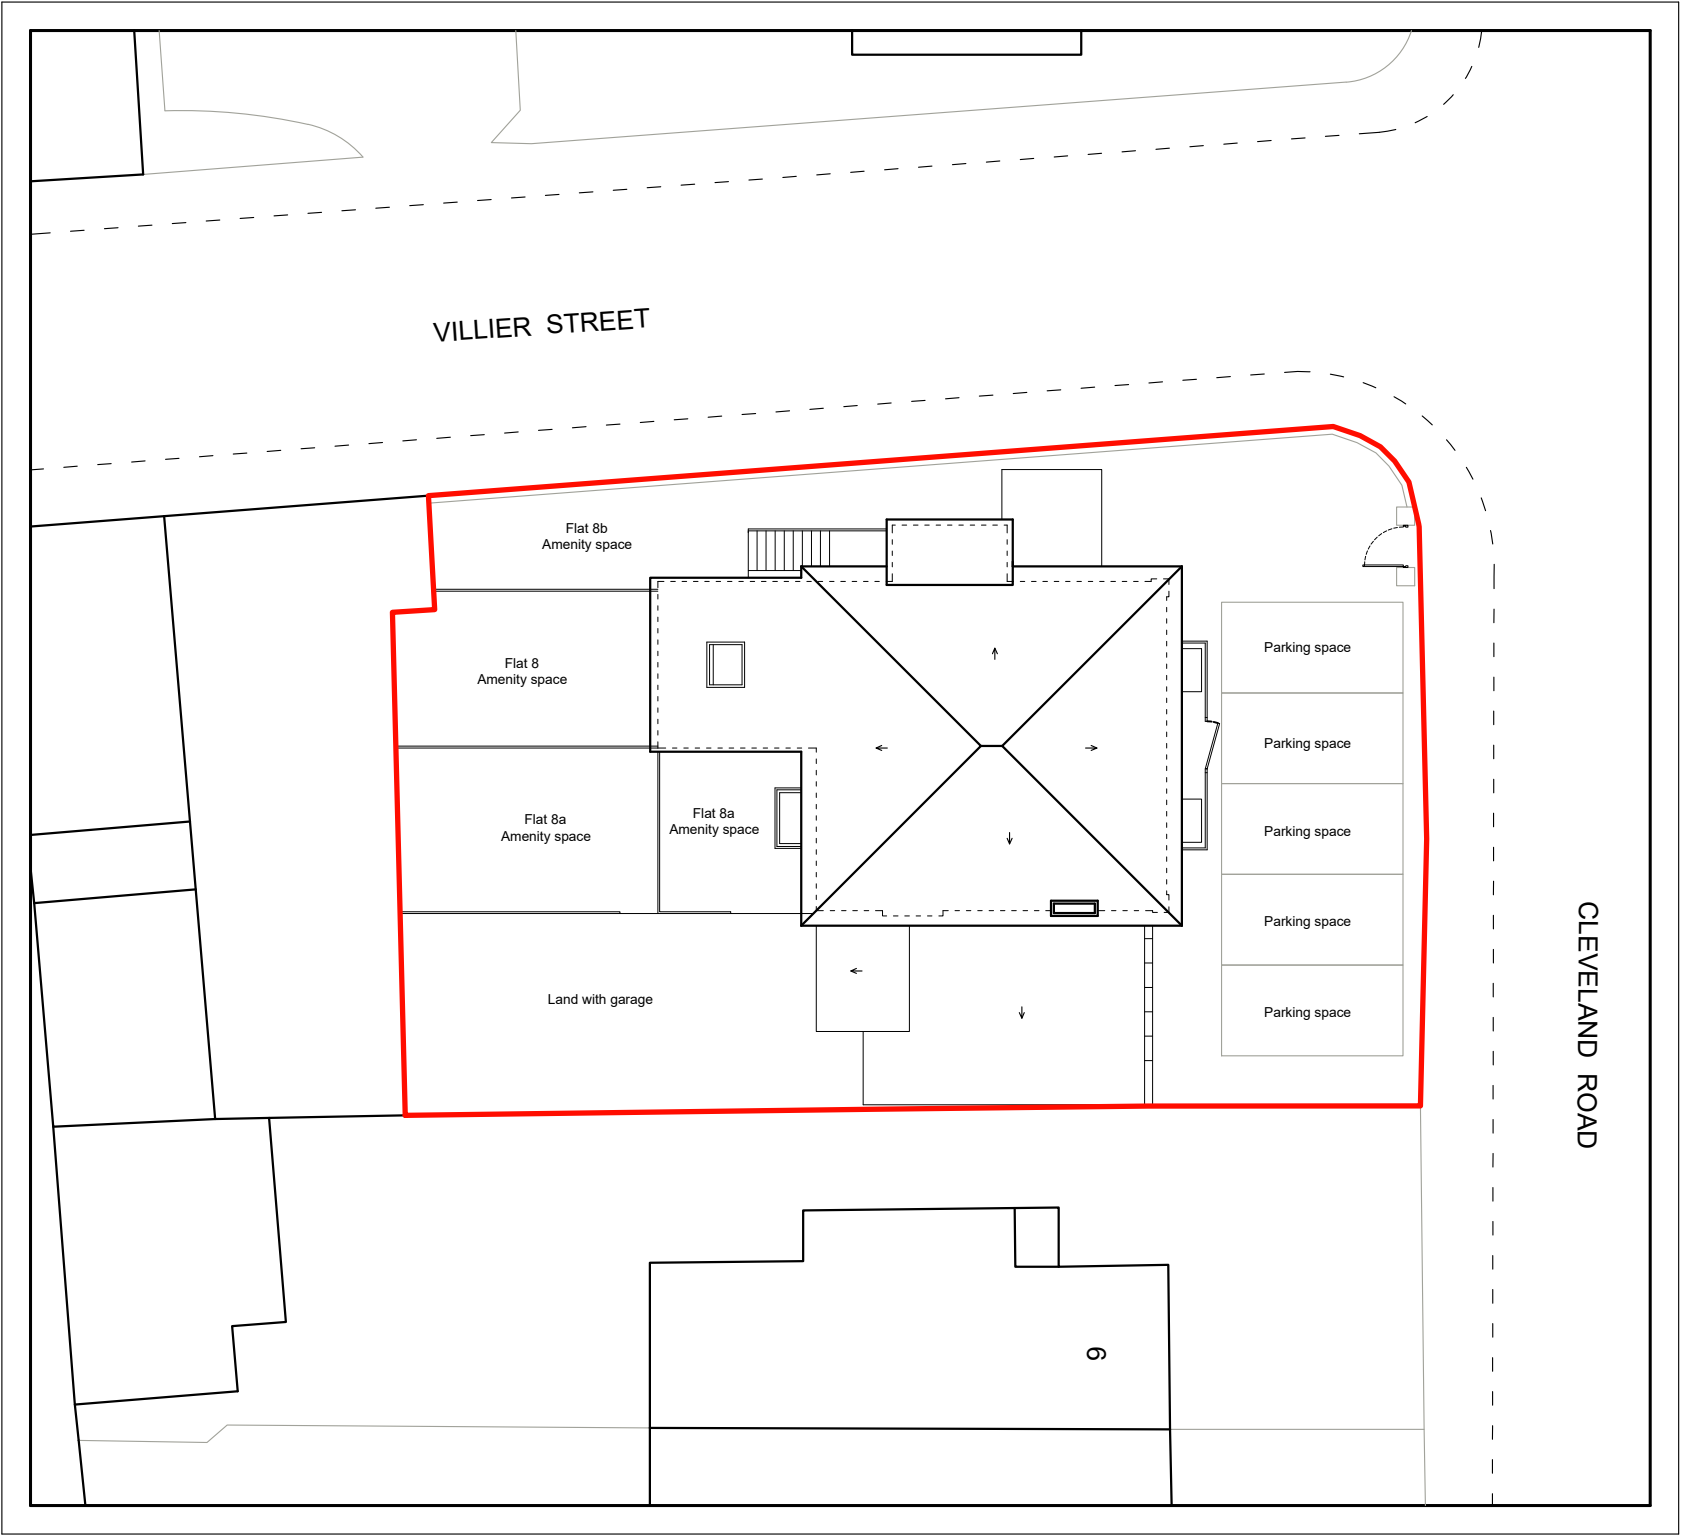 

Written dimensions to be taken in preferences to scaled dimensions. The Contractor is responsible for checking all dimensions before work starts.

All work is to be carried out to the requirements, and to the satisfaction of the Local Authority. These drawings are for planning purposes only

Any discrepancies to be brought to the attention of 4D Planning Consultants immediately.

Rev	Date	Description	by	chk

4D PLANNING™




Architecture | Town Planning

T: 0203 1500 183 www.GetMePlanning.com

www.GetMePlanning.com®

Client	4D PLANNING
Project	8, 8a, 8b Cleveland Road, Uxbridge, UB8 2DW
Title	Existing Block Plan
Date: Aug. 2026	Rev:
Scale: 1:200 @ A3	
Drawing No. CU02	

PROPOSED BLOCK PLAN

 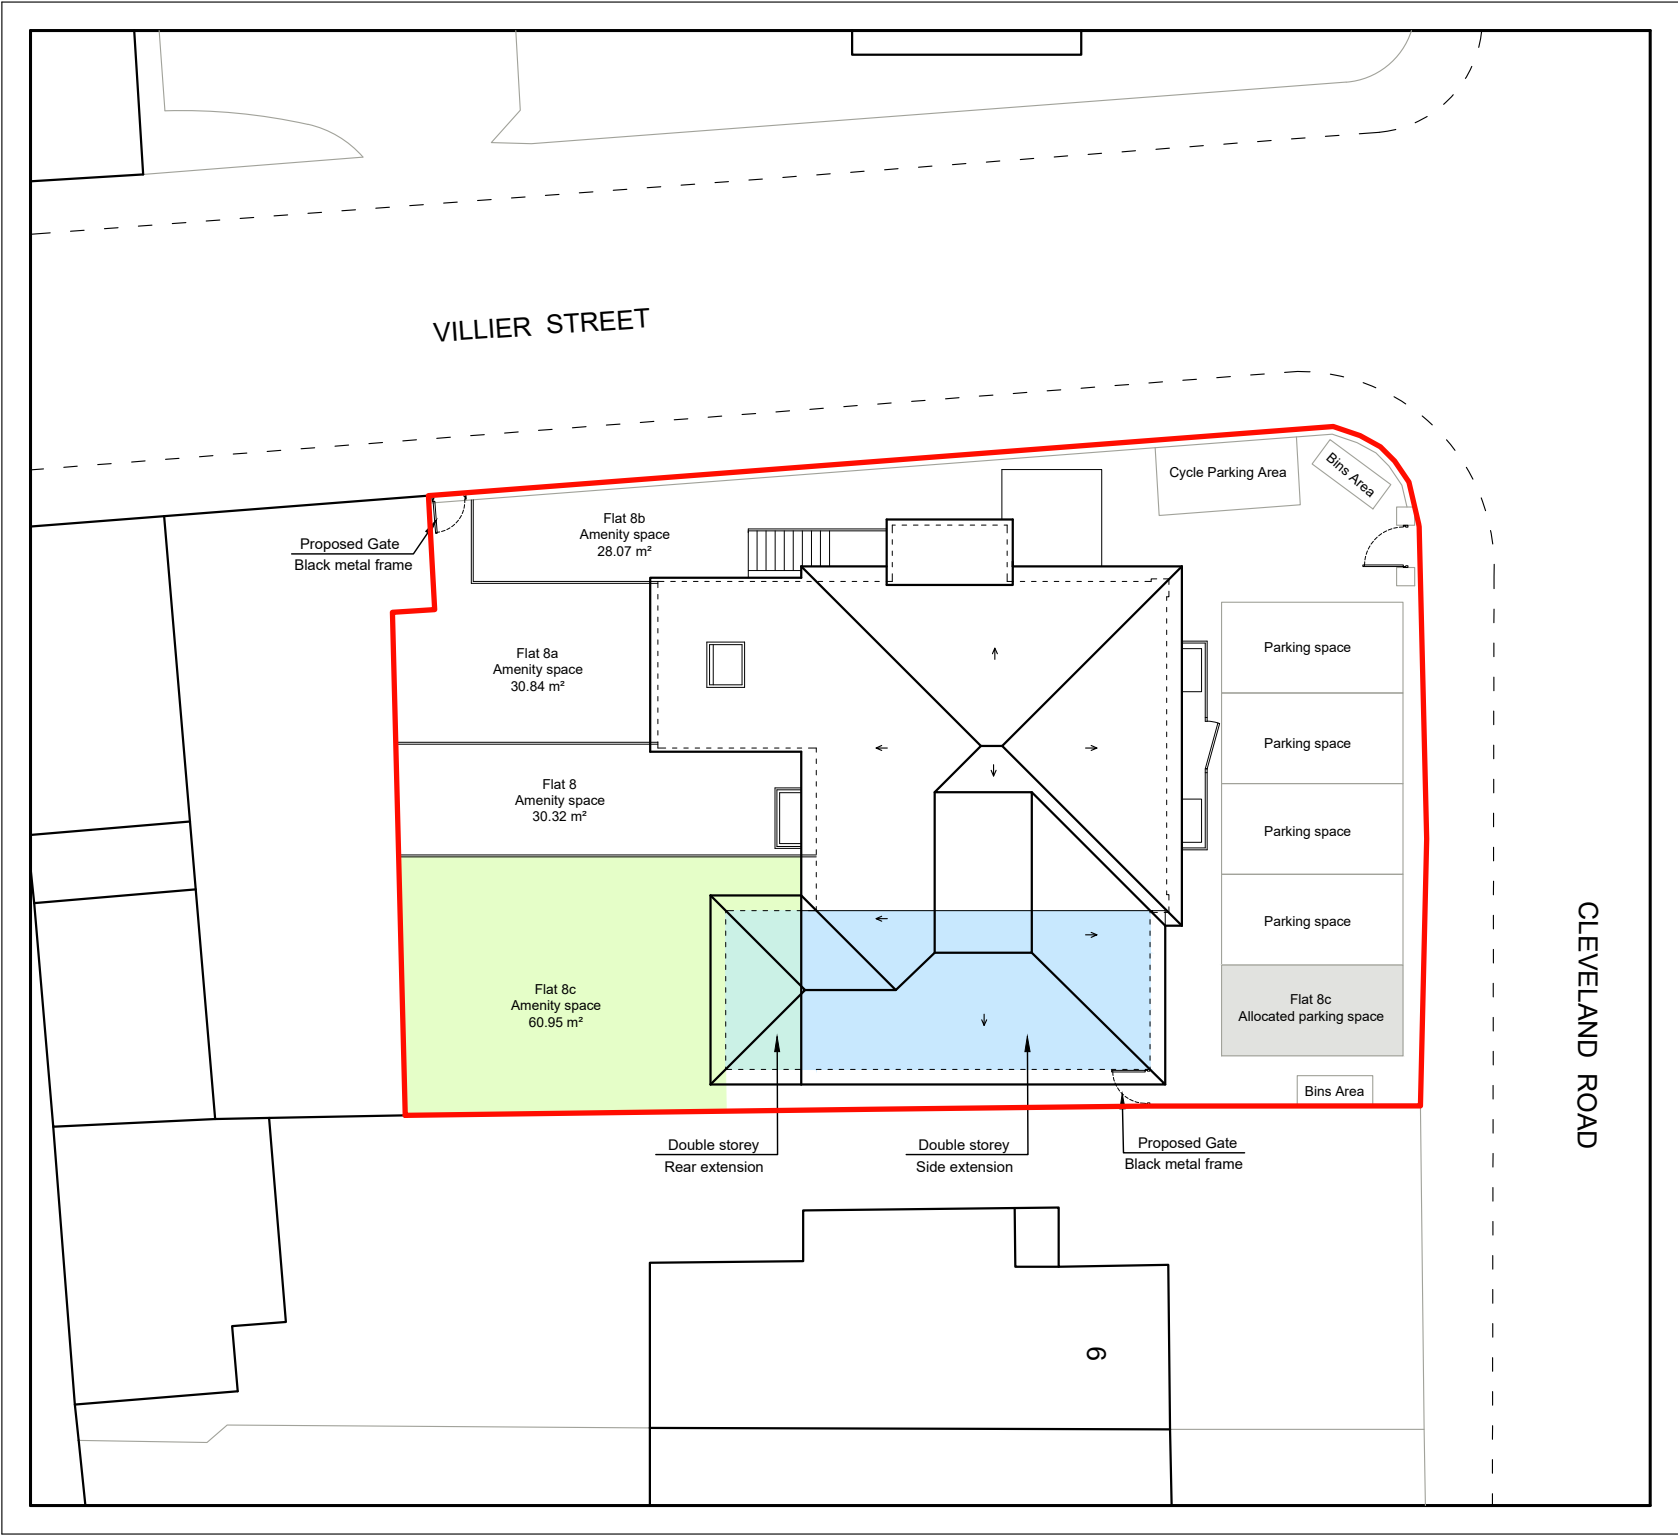 

Written dimensions to be taken in preferences to scaled dimensions. The Contractor is responsible for checking all dimensions before work starts.

All work is to be carried out to the requirements, and to the satisfaction of the Local Authority. These drawings are for planning purposes only

Any discrepancies to be brought to the attention of 4D Planning Consultants immediately.

Rev	Date	Description	by	chk



4D PLANNING™

Architecture | Town Planning


T: 0203 1500 183 www.GetMePlanning.com

www.GetMePlanning.com®

Client	4D PLANNING	
Project	8, 8a, 8b Cleveland Road, Uxbridge, UB8 2DW	
Title	Proposed Block Plan	
Date: Aug. 2026	Rev:	
Scale: 1:200 @ A3		
Drawing No. CU03		

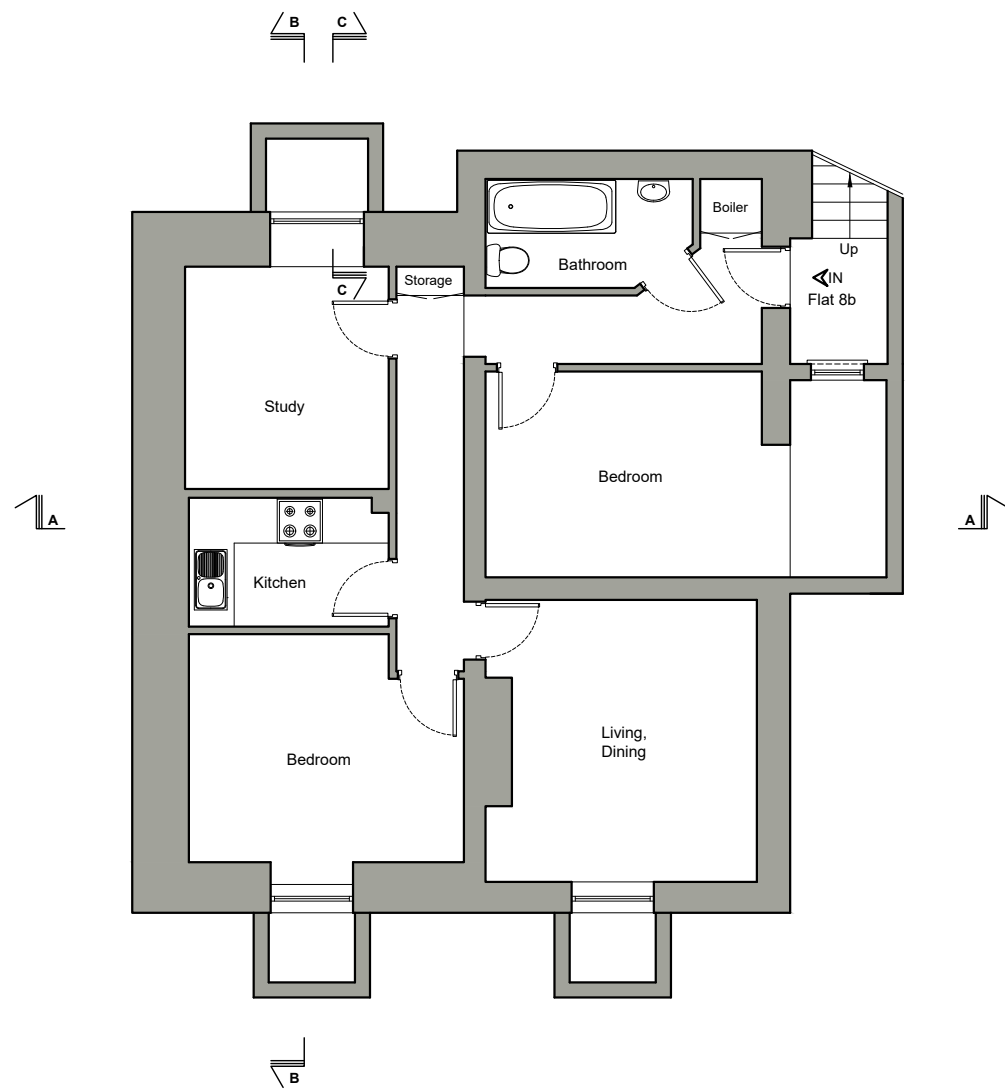 

EXISTING BASEMENT FLOOR PLAN

 

Written dimensions to be taken in preferences to scaled dimensions. The Contractor is responsible for checking all dimensions before work starts.

All work is to be carried out to the requirements, and to the satisfaction of the Local Authority.
These drawings are for planning purposes only

Any discrepancies to be brought to the attention of 4D Planning Consultants immediately.

Rev	Date	Description	by	chk



4D PLANNING™

Architecture | Town Planning


T: 0203 1500 183 www.GetMePlanning.com

www.GetMePlanning.com®

Client		4D PLANNING
Project		8, 8a, 8b Cleveland Road, Uxbridge, UB8 2DW
Title		Existing Basement Floor Plan
Date:	Aug. 2026	Rev:
Scale:	1:100 @ A3, 1:50 @ A1	
Drawing No. CU04		

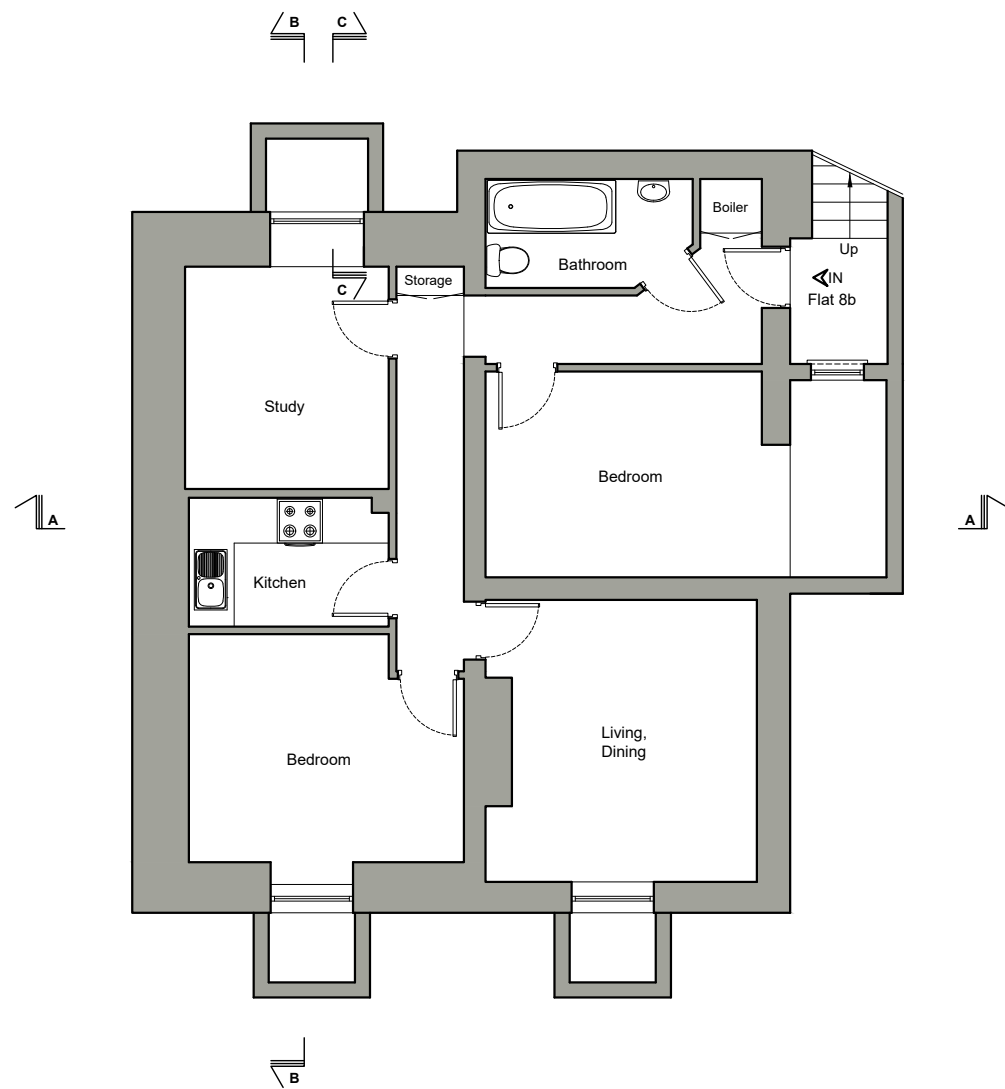 

**PROPOSED BASEMENT FLOOR PLAN
(NO CHANGE PROPOSED)**

 

Written dimensions to be taken in preferences to scaled dimensions. The Contractor is responsible for checking all dimensions before work starts.

All work is to be carried out to the requirements, and to the satisfaction of the Local Authority.
These drawings are for planning purposes only

Any discrepancies to be brought to the attention of 4D Planning Consultants immediately.

Rev	Date	Description	by	chk

4D PLANNING™

Architecture | Town Planning


T: 0203 1500 183 www.GetMePlanning.com

www.GetMePlanning.com®

Client		4D PLANNING
Project		8, 8a, 8b Cleveland Road, Uxbridge, UB8 2DW
Title		Proposed Basement Floor Plan
Date: Aug. 2026	Rev:	
Scale: 1:100 @ A3, 1:50 @ A1		
Drawing No. CU05		



EXISTING GROUND FLOOR PLAN

 

Written dimensions to be taken in preferences to scaled dimensions. The Contractor is responsible for checking all dimensions before work starts.

All work is to be carried out to the requirements, and to the satisfaction of the Local Authority. These drawings are for planning purposes only

Any discrepancies to be brought to the attention of 4D Planning Consultants immediately.

Rev	Date	Description	by	chk

4D PLANNING™

Architecture | Town Planning

T: 0203 1500 183 www.GetMePlanning.com


www.GetMePlanning.com®

Client	4D PLANNING
Project	8, 8a, 8b Cleveland Road, Uxbridge, UB8 2DW
Title	Existing Ground Floor Plan
Date: Aug. 2026	Rev:
Scale: 1:100 @ A3, 1:50 @ A1	
Drawing No. CU06	



PROPOSED GROUND FLOOR PLAN

1:100

 

Written dimensions to be taken in preferences to scaled dimensions. The Contractor is responsible for checking all dimensions before work starts.

All work is to be carried out to the requirements, and to the satisfaction of the Local Authority. These drawings are for planning purposes only

Any discrepancies to be brought to the attention of 4D Planning Consultants immediately.

Rev	Date	Description	by	chk

4D PLANNING™

Architecture | Town Planning

T: 0203 1500 183 www.GetMePlanning.com

www.GetMePlanning.com®


Client
4D PLANNING

Project
8, 8a, 8b Cleveland Road,
Uxbridge, UB8 2DW

Title
Proposed
Ground Floor Plan

Date: Aug. 2026 Rev:
Scale: 1:100 @ A3, 1:50 @ A1

Drawing No. CU07

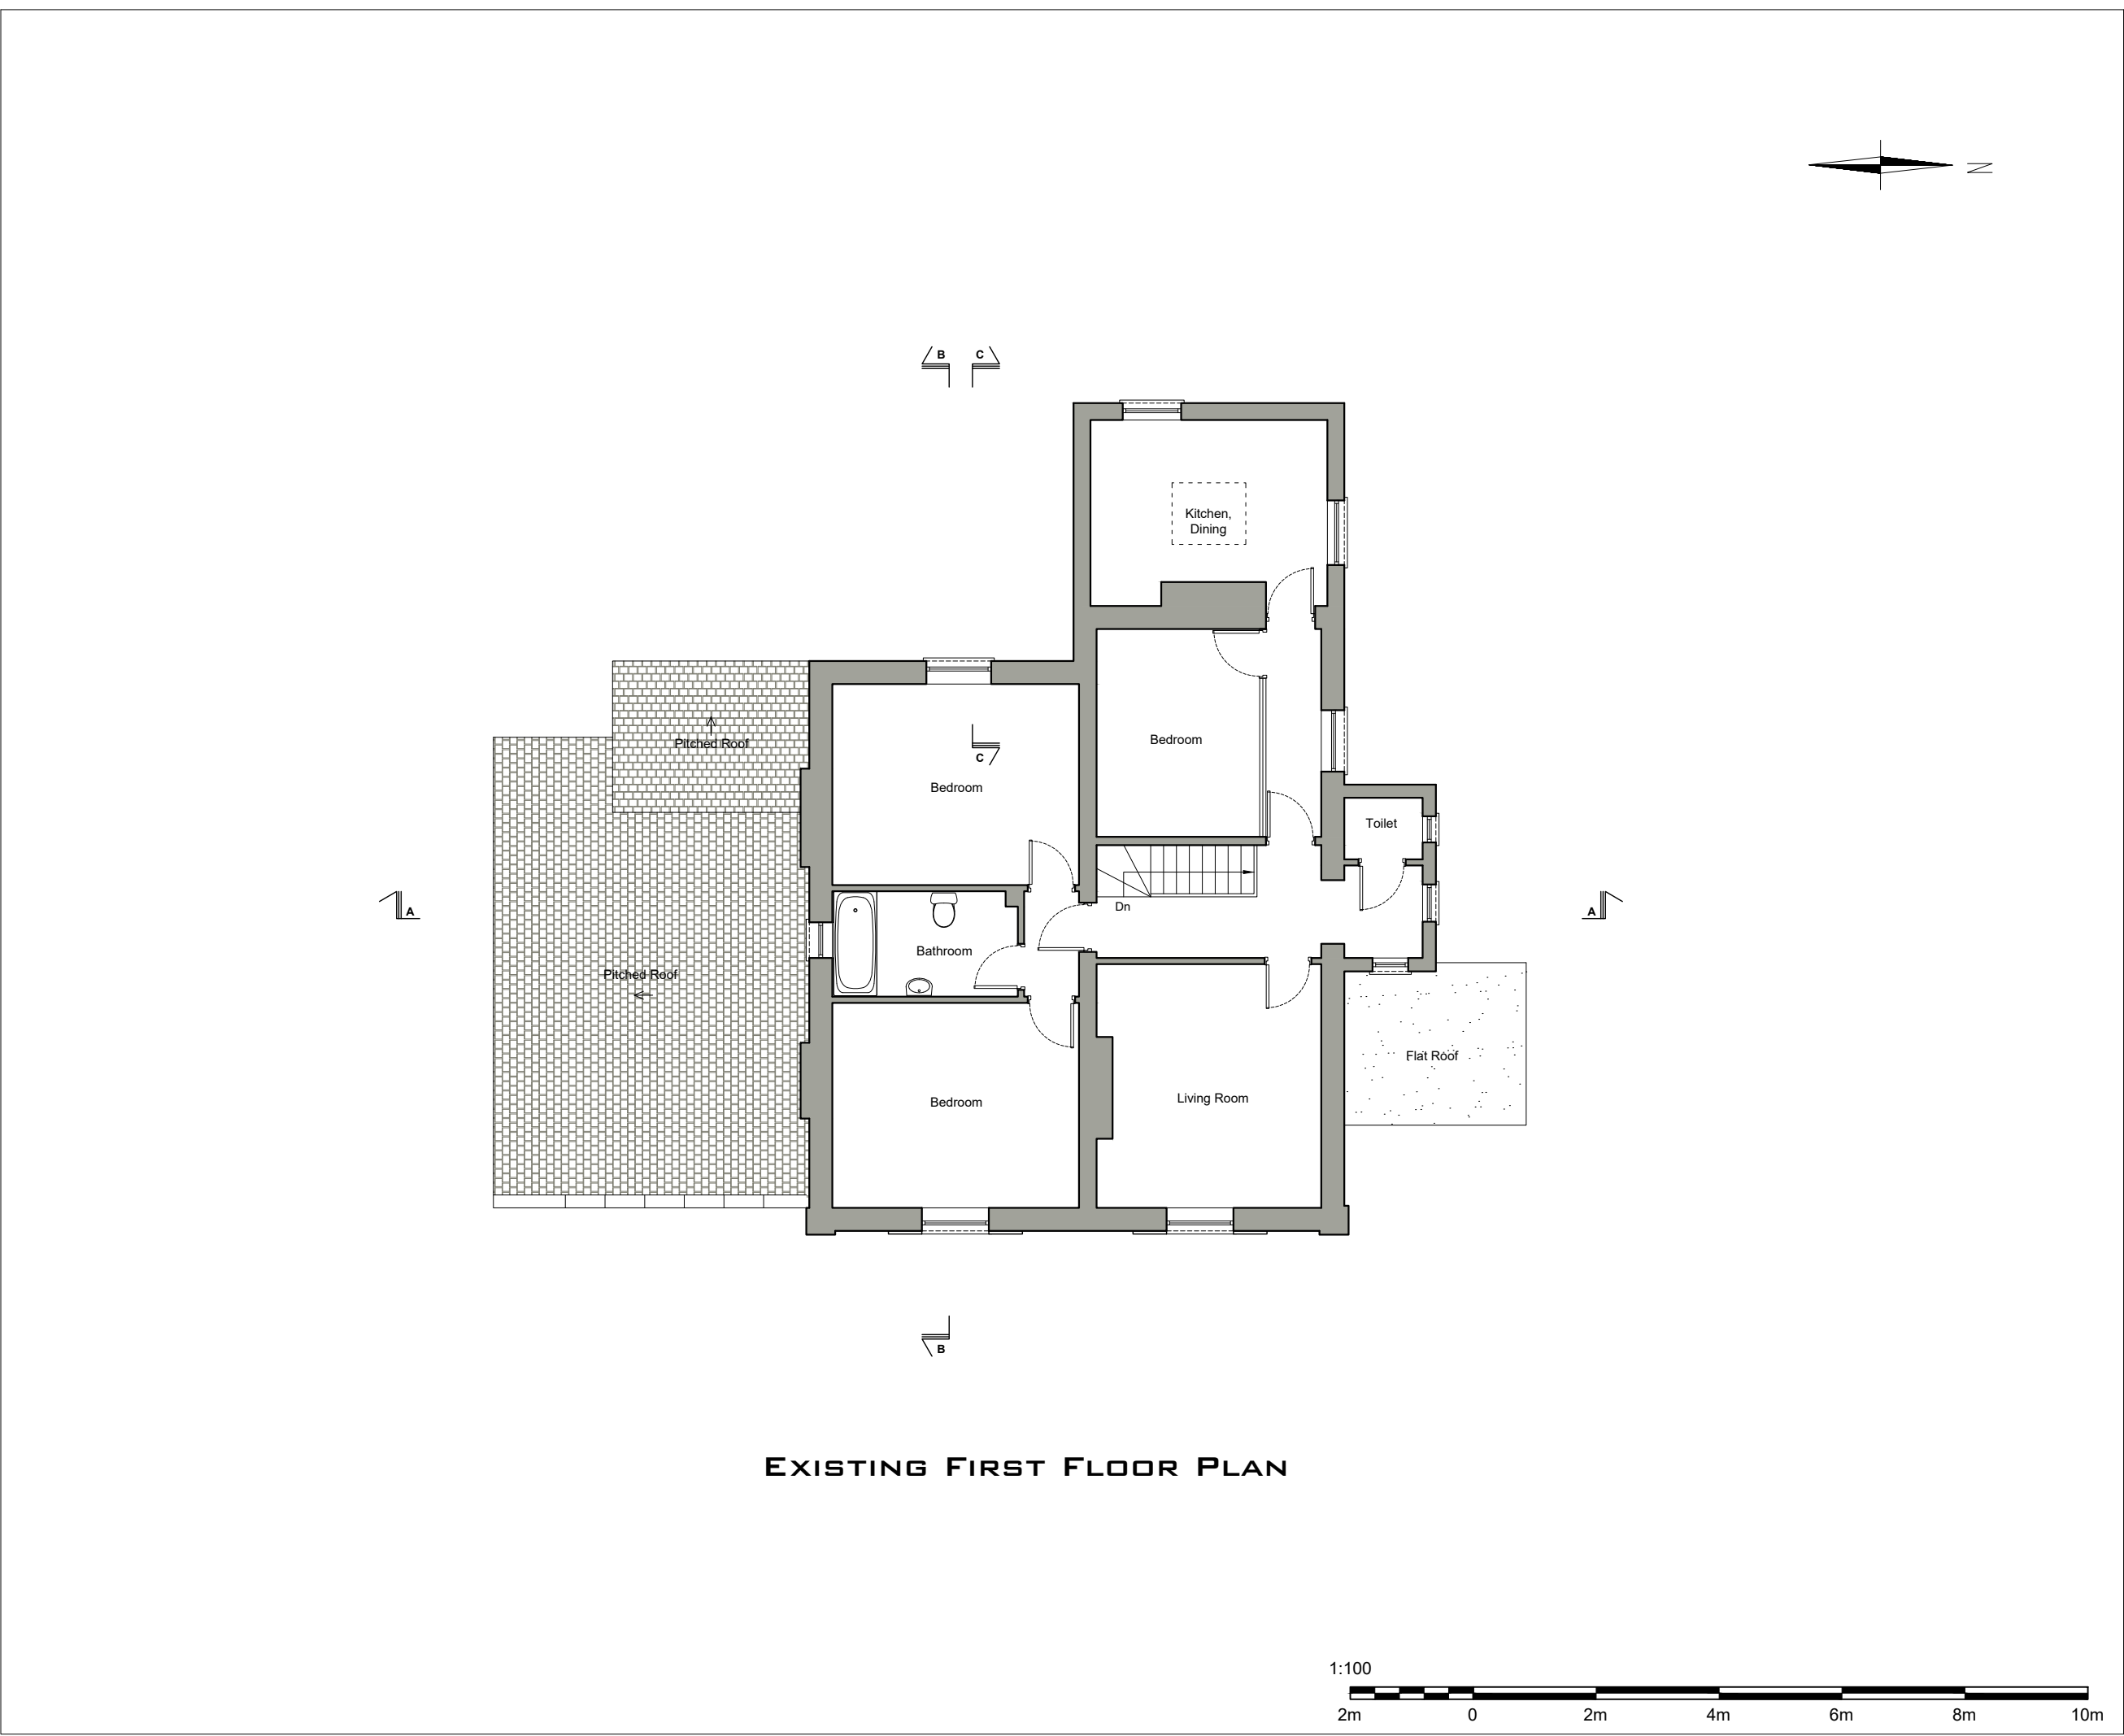

EXISTING FIRST FLOOR PLAN

Written dimensions to be taken in preferences to scaled dimensions. The Contractor is responsible for checking all dimensions before work starts.

All work is to be carried out to the requirements, and to the satisfaction of the Local Authority. These drawings are for planning purposes only

Any discrepancies to be brought to the attention of 4D Planning Consultants immediately.

Rev	Date	Description	by	chk


4D PLANNING™

Architecture | Town Planning


T: 0203 1500 183 www.GetMePlanning.com

www.GetMePlanning.com®

Client	4D PLANNING
Project	8, 8a, 8b Cleveland Road, Uxbridge, UB8 2DW
Title	Existing First Floor Plan
Date: Aug. 2026	Rev:
Scale: 1:100 @ A3, 1:50 @ A1	
Drawing No. CU08	

 

PROPOSED FIRST FLOOR PLAN

 

Written dimensions to be taken in preferences to scaled dimensions. The Contractor is responsible for checking all dimensions before work starts.

All work is to be carried out to the requirements, and to the satisfaction of the Local Authority. These drawings are for planning purposes only

Any discrepancies to be brought to the attention of 4D Planning Consultants immediately.

Rev	Date	Description	by	chk


4D PLANNING™

Architecture | Town Planning

T: 0203 1500 183 www.GetMePlanning.com

www.GetMePlanning.com®

Client	4D PLANNING
Project	8, 8a, 8b Cleveland Road, Uxbridge, UB8 2DW
Title	Proposed First Floor Plan
Date: Aug. 2026	Rev:
Scale: 1:100 @ A3, 1:50 @ A1	
Drawing No. CU09	

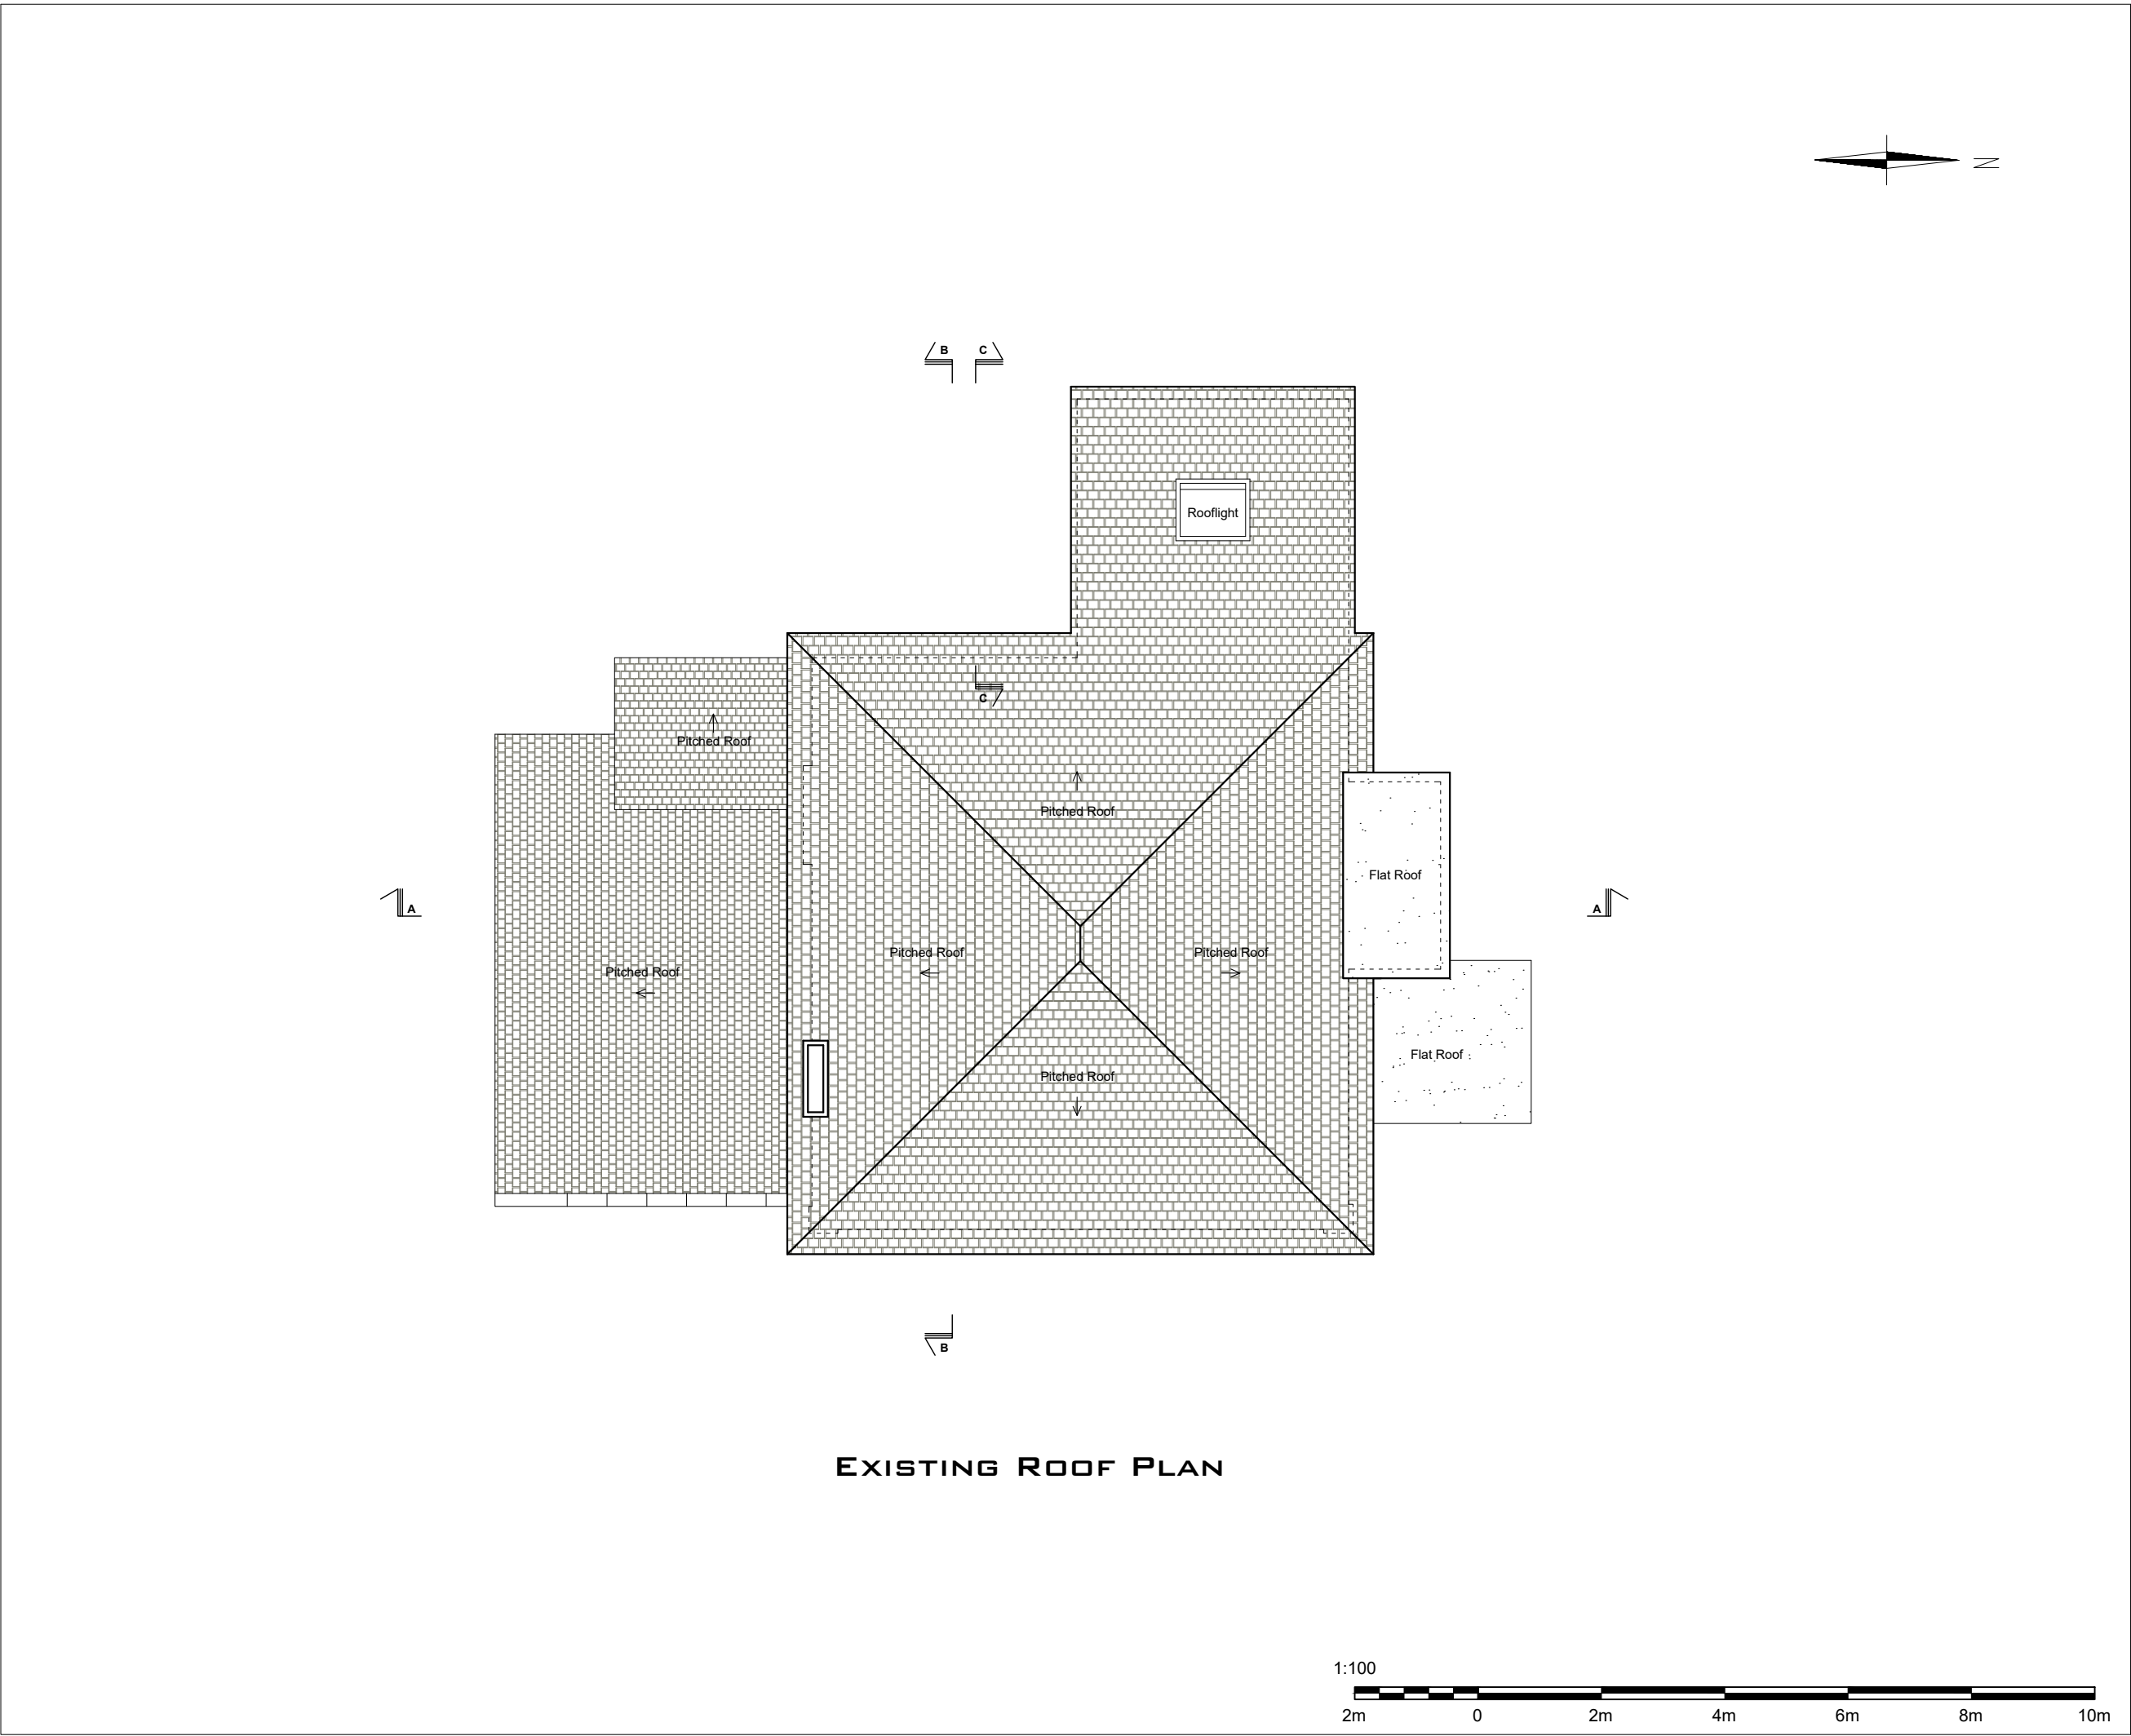

Written dimensions to be taken in preferences to scaled dimensions. The Contractor is responsible for checking all dimensions before work starts.

All work is to be carried out to the requirements, and to the satisfaction of the Local Authority. These drawings are for planning purposes only

Any discrepancies to be brought to the attention of 4D Planning Consultants immediately.

Rev	Date	Description	by	chk



4D PLANNING™

Architecture | Town Planning


T: 0203 1500 183 www.GetMePlanning.com

www.GetMePlanning.com®

Client	4D PLANNING
Project	8, 8a, 8b Cleveland Road, Uxbridge, UB8 2DW
Title	Existing Roof Plan
Date: Aug. 2026	Rev:
Scale: 1:100 @ A3, 1:50 @ A1	
Drawing No. CU10	

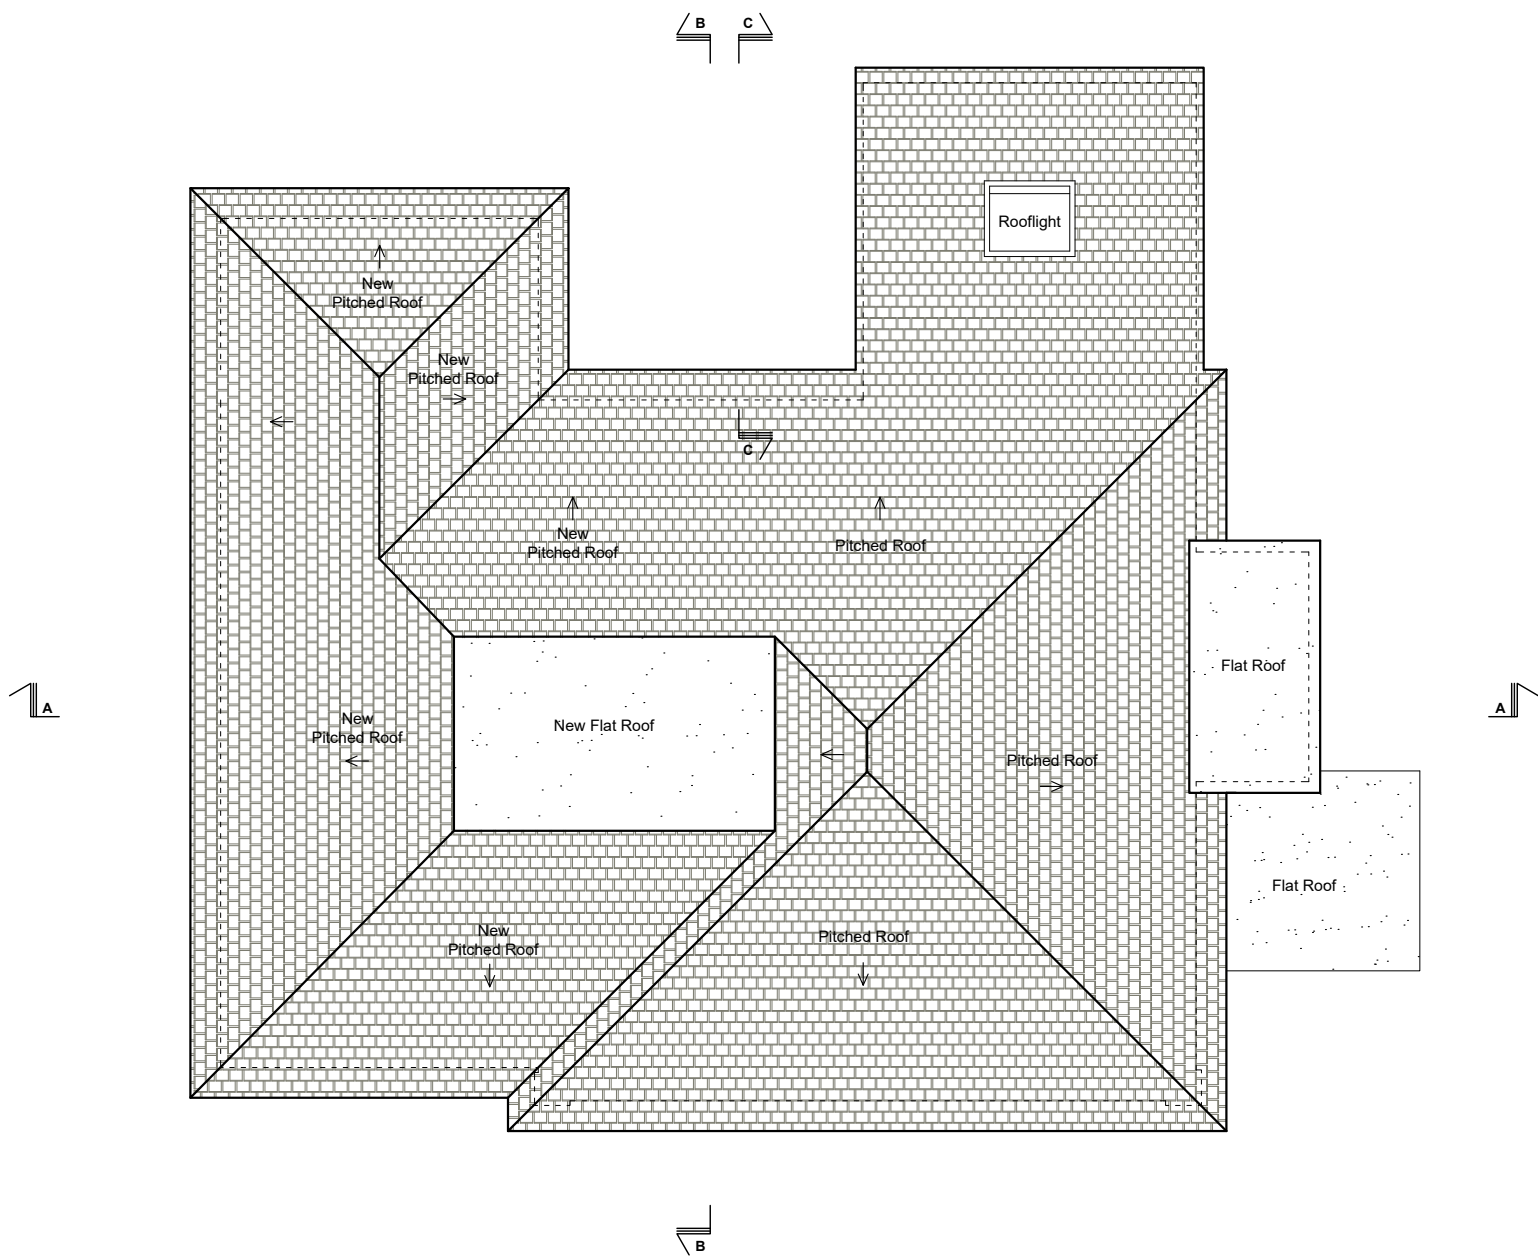 

PROPOSED ROOF PLAN

 

Written dimensions to be taken in preferences to scaled dimensions. The Contractor is responsible for checking all dimensions before work starts.

All work is to be carried out to the requirements, and to the satisfaction of the Local Authority. These drawings are for planning purposes only

Any discrepancies to be brought to the attention of 4D Planning Consultants immediately.

Rev	Date	Description	by	chk

4D PLANNING™

Architecture | Town Planning

T: 0203 1500 183 www.GetMePlanning.com

www.GetMePlanning.com®


Client		4D PLANNING
Project		8, 8a, 8b Cleveland Road, Uxbridge, UB8 2DW
Title		Proposed Roof Plan
Date:	Aug. 2026	Rev:
Scale:	1:100 @ A3, 1:50 @ A1	
Drawing No. CU11		

+7,750

±0,000


-0,410

-2,620

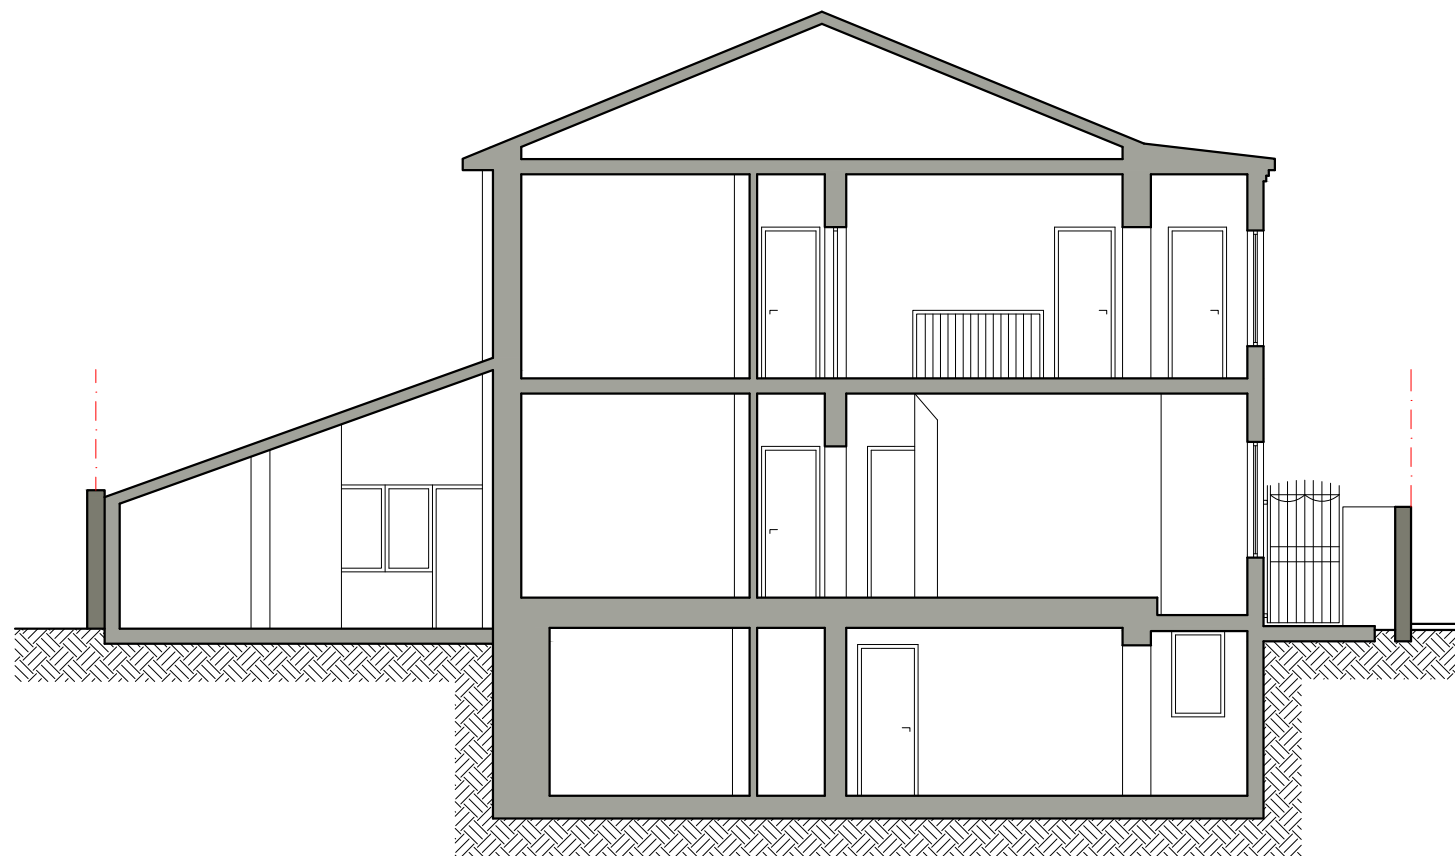

EXISTING SECTION A-A

1:100

 

Written dimensions to be taken in preferences to scaled dimensions. The Contractor is responsible for checking all dimensions before work starts.

All work is to be carried out to the requirements, and to the satisfaction of the Local Authority.
These drawings are for planning purposes only

Any discrepancies to be brought to the attention of 4D Planning Consultants immediately.

Rev	Date	Description	by	chk

4D PLANNING™

Architecture | Town Planning

T: 0203 1500 183 www.GetMePlanning.com

www.GetMePlanning.com®

Client
4D PLANNING

Project
**8, 8a, 8b Cleveland Road,
Uxbridge, UB8 2DW**

Title
Existing Section A-A


Date: Aug. 2026	Rev:
Scale: 1:100 @ A3, 1:50 @ A1	

Drawing No. CU12

+7,750
+7,250


±0,000

-2,620

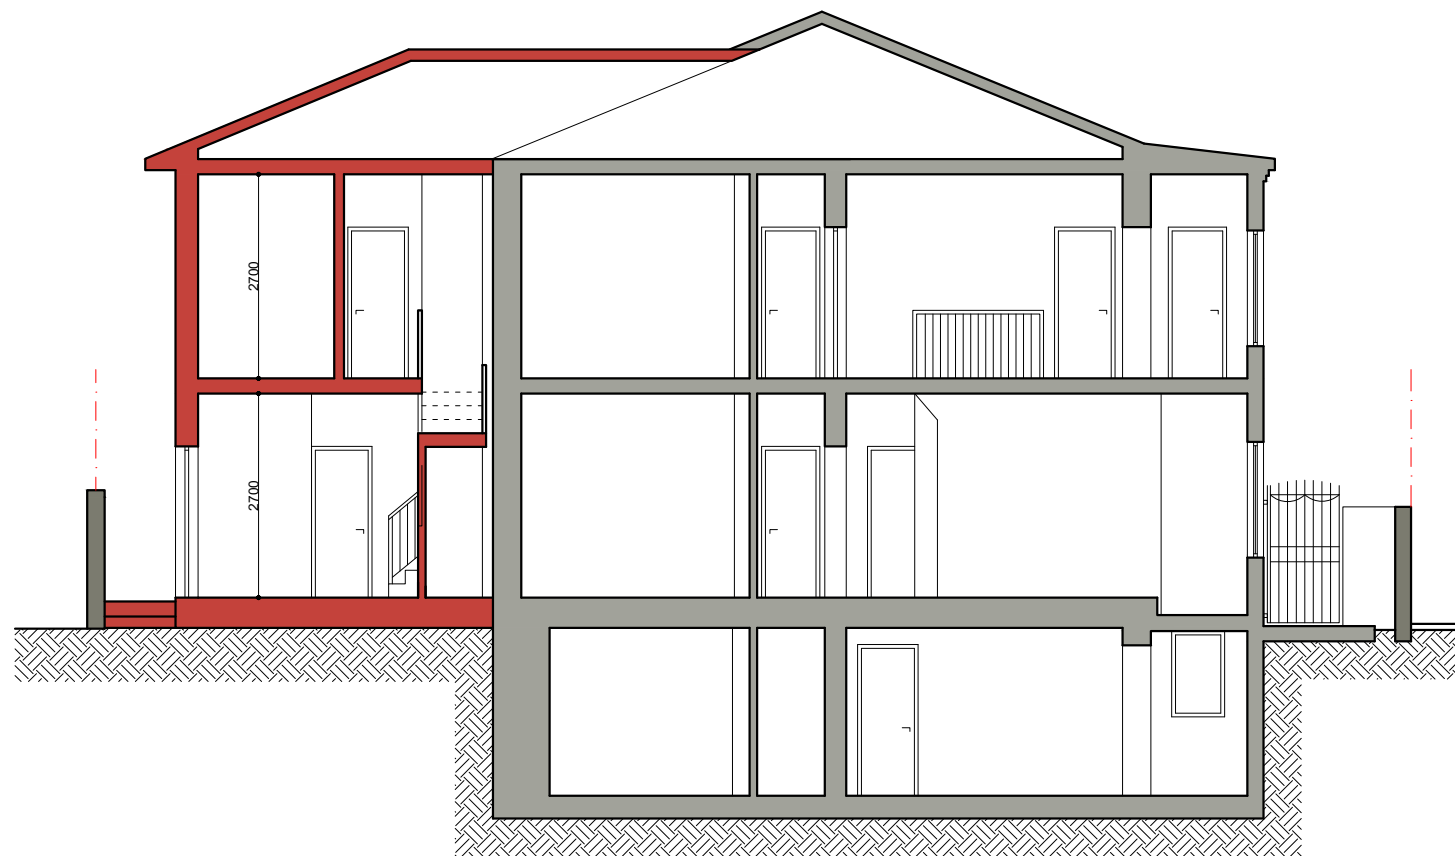

PROPOSED SECTION A-A

1:100

 

Written dimensions to be taken in preferences to scaled dimensions. The Contractor is responsible for checking all dimensions before work starts.

All work is to be carried out to the requirements, and to the satisfaction of the Local Authority.
These drawings are for planning purposes only

Any discrepancies to be brought to the attention of 4D Planning Consultants immediately.

Rev	Date	Description	by	chk

4D PLANNING™

Architecture | Town Planning

T: 0203 1500 183 www.GetMePlanning.com

www.GetMePlanning.com®


Client
4D PLANNING

Project
8, 8a, 8b Cleveland Road,
Uxbridge, UB8 2DW


Title
Proposed Section A-A

Date: Aug. 2026	Rev:
Scale: 1:100 @ A3, 1:50 @ A1	

Drawing No. CU13

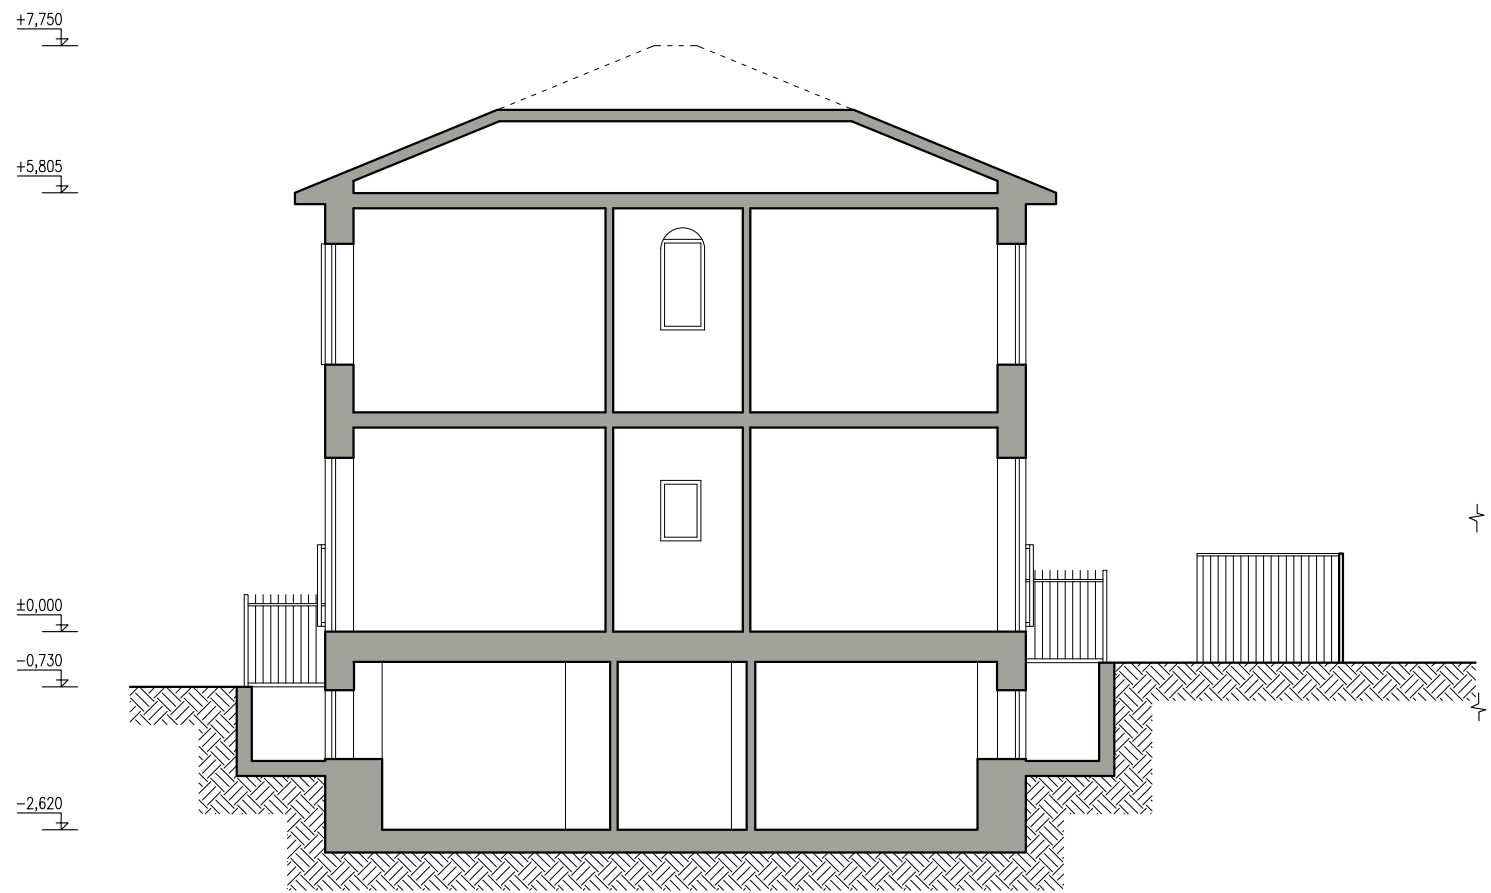

EXISTING SECTION B-B

 

Written dimensions to be taken in preferences to scaled dimensions. The Contractor is responsible for checking all dimensions before work starts.

All work is to be carried out to the requirements, and to the satisfaction of the Local Authority. These drawings are for planning purposes only

Any discrepancies to be brought to the attention of 4D Planning Consultants immediately.

Rev	Date	Description	by	chk


4D PLANNING™

Architecture | Town Planning


T: 0203 1500 183 www.GetMePlanning.com

www.GetMePlanning.com®

Client	4D PLANNING
Project	8, 8a, 8b Cleveland Road, Uxbridge, UB8 2DW
Title	Existing Section B-B
Date: Aug. 2026	Rev:
Scale: 1:50 @ A1, 1:100 @ A3	
Drawing No. CU14	

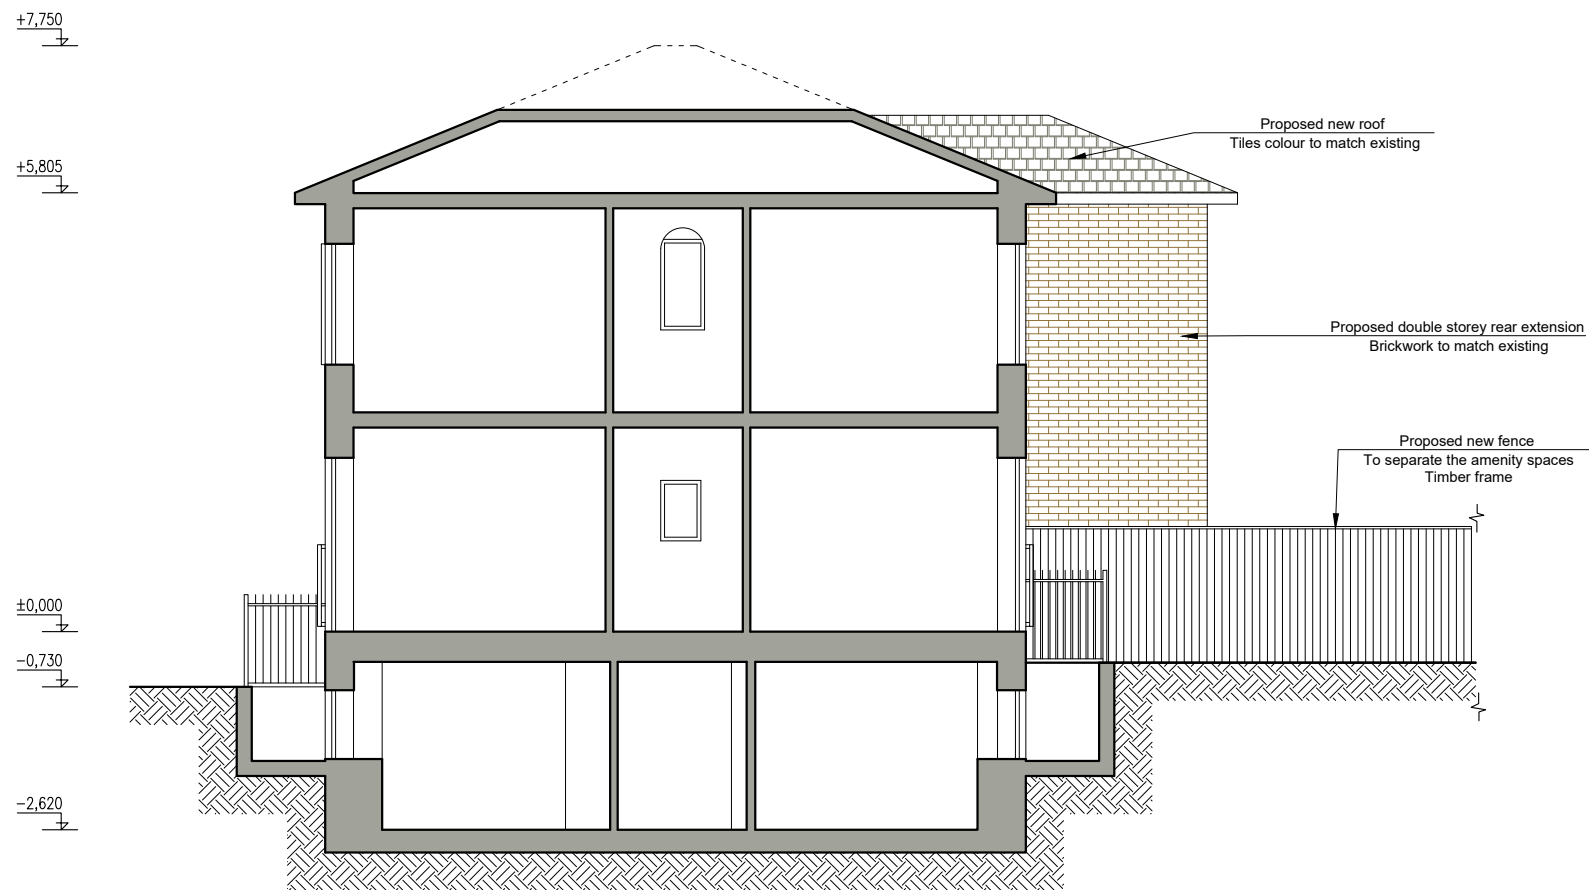

PROPOSED SECTION B-B

 

Written dimensions to be taken in preferences to scaled dimensions. The Contractor is responsible for checking all dimensions before work starts.

All work is to be carried out to the requirements, and to the satisfaction of the Local Authority. These drawings are for planning purposes only

Any discrepancies to be brought to the attention of 4D Planning Consultants immediately.

Rev	Date	Description	by	chk

4D PLANNING™

Architecture | Town Planning

T: 0203 1500 183 www.GetMePlanning.com

www.GetMePlanning.com®


Client
4D PLANNING

Project
**8, 8a, 8b Cleveland Road,
Uxbridge, UB8 2DW**

Title
Proposed Section B-B

Date: Aug. 2026	Rev:
Scale: 1:50 @ A1, 1:100 @ A3	


Drawing No. CU15

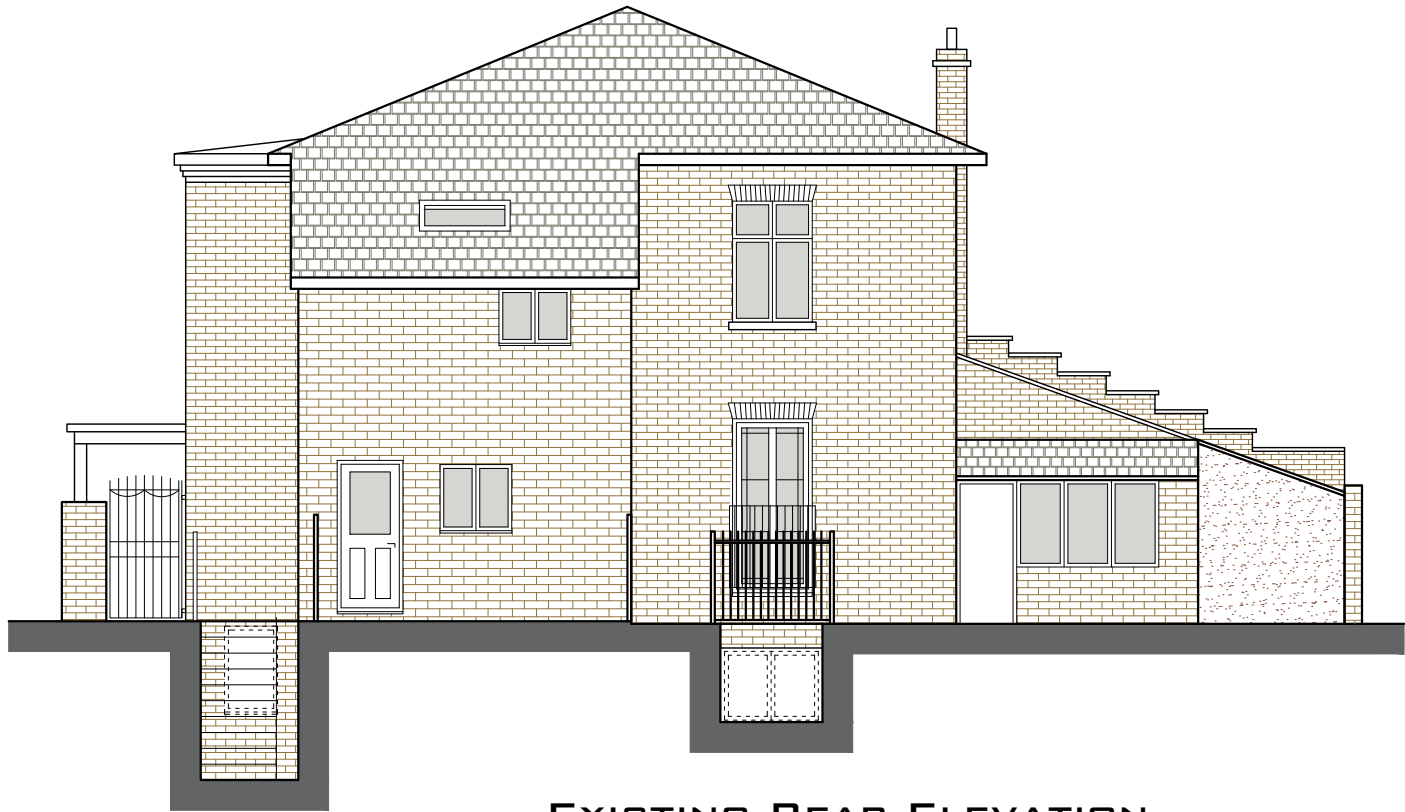

EXISTING REAR ELEVATION



EXISTING FRONT ELEVATION

 

Written dimensions to be taken in preferences to scaled dimensions. The Contractor is responsible for checking all dimensions before work starts.

All work is to be carried out to the requirements, and to the satisfaction of the Local Authority. These drawings are for planning purposes only

Any discrepancies to be brought to the attention of 4D Planning Consultants immediately.

Rev	Date	Description	by	chk


4D PLANNING™

Architecture | Town Planning

T: 0203 1500 183 www.GetMePlanning.com

www.GetMePlanning.com®

Client		4D PLANNING
Project		8, 8a, 8b Cleveland Road, Uxbridge, UB8 2DW
Title		Existing Front & Rear Elevations
Date:	Aug. 2026	Rev:
Scale:	1:100 @ A3, 1:50 @ A1	
Drawing No. CU16		

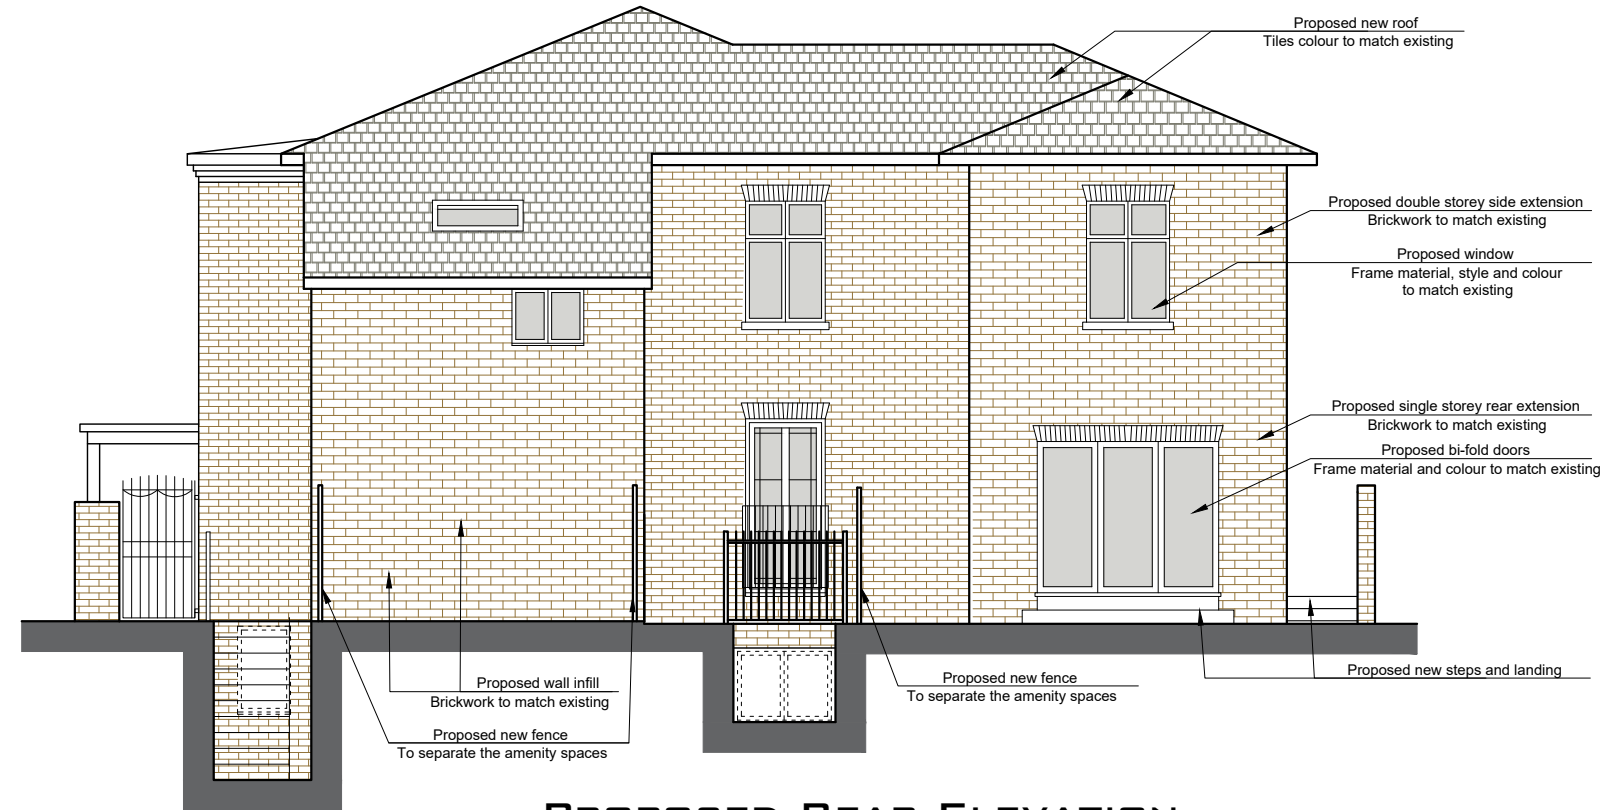

PROPOSED REAR ELEVATION



PROPOSED FRONT ELEVATION



Written dimensions to be taken in preferences to scaled dimensions. The Contractor is responsible for checking all dimensions before work starts.

All work is to be carried out to the requirements, and to the satisfaction of the Local Authority. These drawings are for planning purposes only

Any discrepancies to be brought to the attention of 4D Planning Consultants immediately.

Rev	Date	Description	by	chk


4D PLANNING™

Architecture | Town Planning


T: 0203 1500 183 www.GetMePlanning.com

www.GetMePlanning.com®


Client	4D PLANNING		
Project	8, 8a, 8b Cleveland Road, Uxbridge, UB8 2DW		
Title	Proposed Front & Rear Elevations		
Date: Aug. 2026	Scale: 1:100 @ A3, 1:50 @ A1		Rev:
Drawing No. CU17			

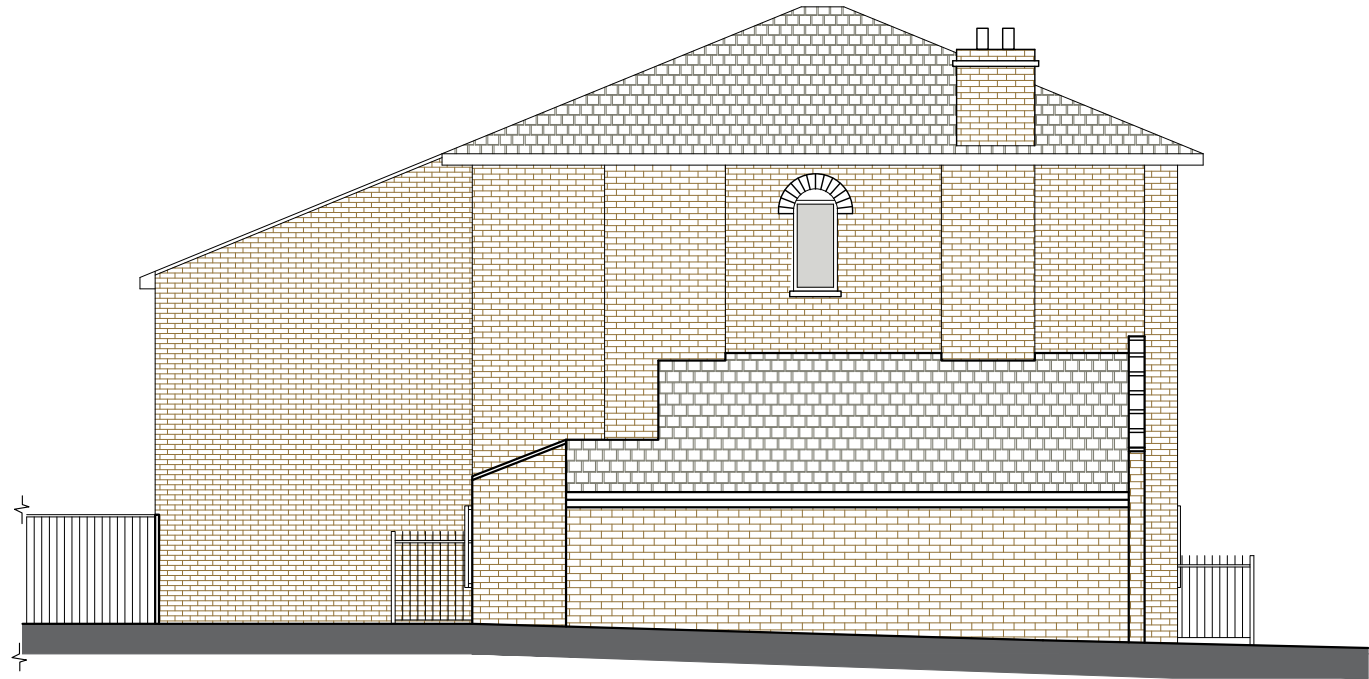

EXISTING LEFT SIDE ELEVATION

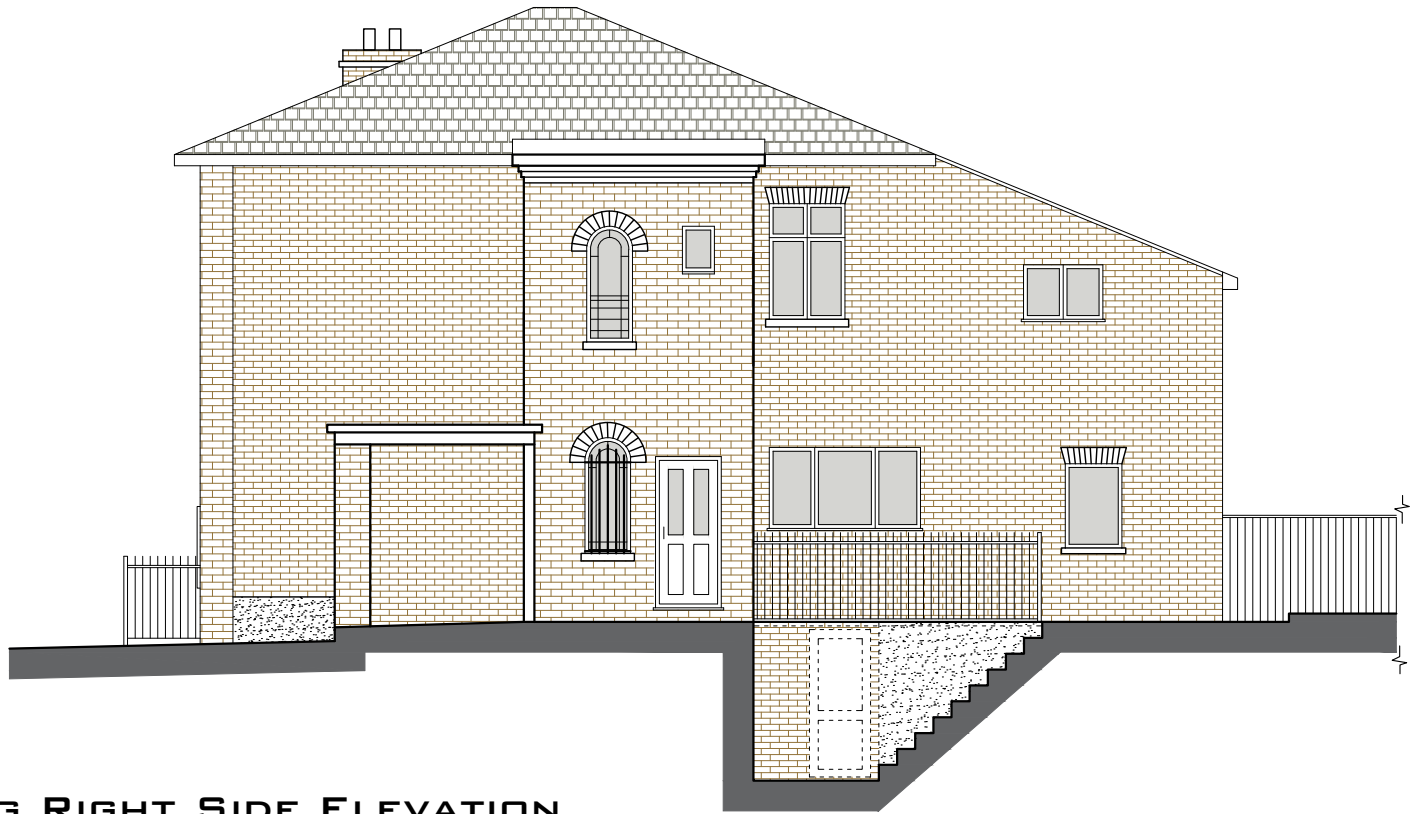

EXISTING RIGHT SIDE ELEVATION

 

Written dimensions to be taken in preferences to scaled dimensions. The Contractor is responsible for checking all dimensions before work starts.

All work is to be carried out to the requirements, and to the satisfaction of the Local Authority. These drawings are for planning purposes only

Any discrepancies to be brought to the attention of 4D Planning Consultants immediately.

Rev	Date	Description	by	chk


4D PLANNING™

Architecture | Town Planning


T: 0203 1500 183 www.GetMePlanning.com

www.GetMePlanning.com®

Client		4D PLANNING
Project		8, 8a, 8b Cleveland Road, Uxbridge, UB8 2DW
Title		Existing Side Elevations
Date:	Aug. 2026	Rev:
Scale:	1:100 @ A3, 1:50 @ A1	
Drawing No. CU18		

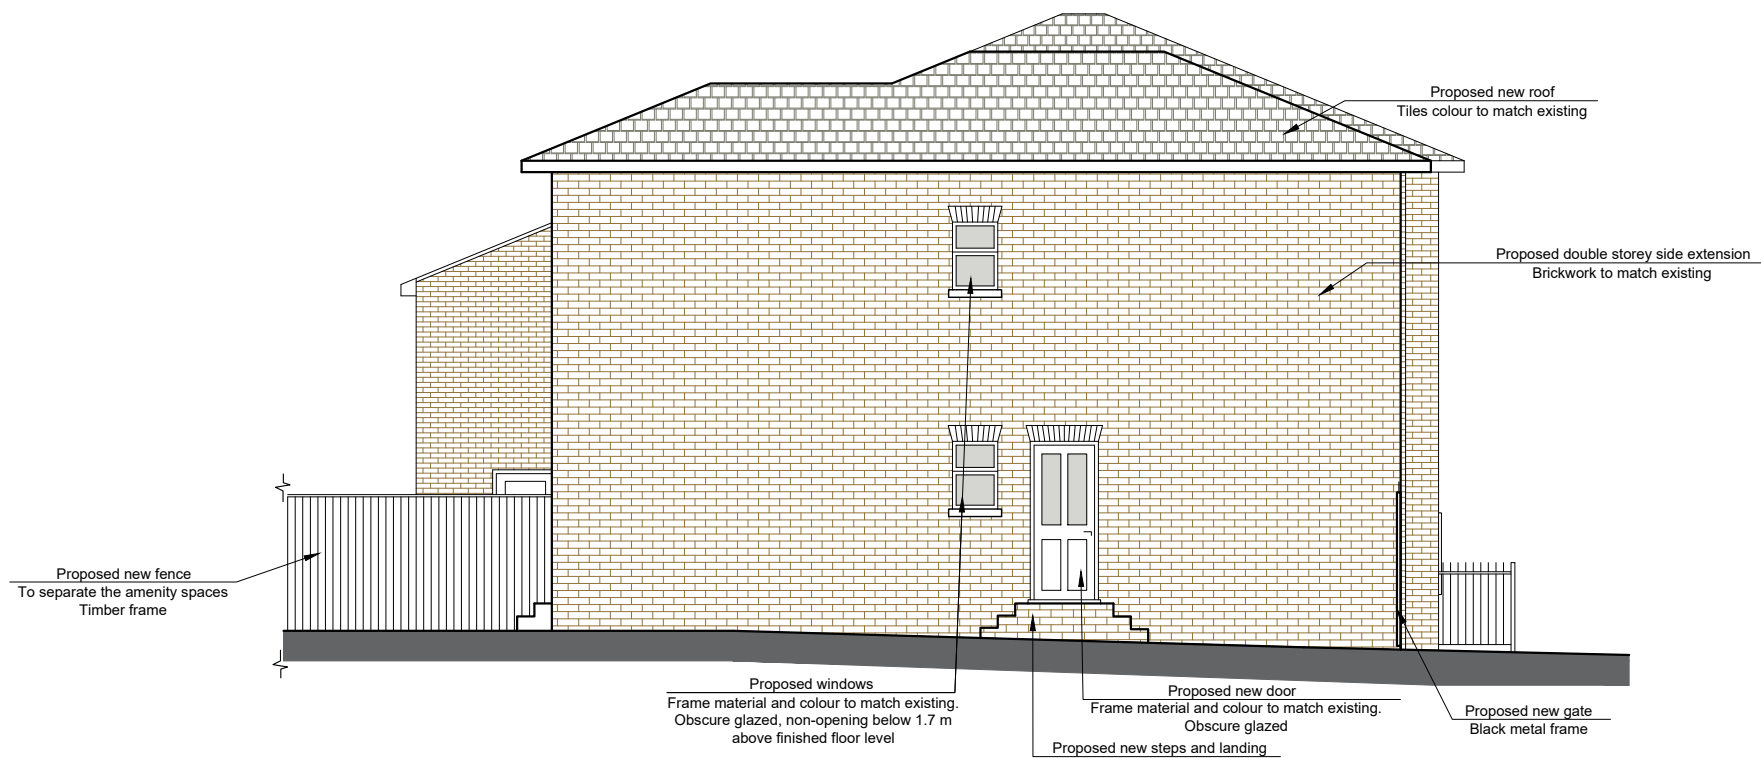


PROPOSED LEFT SIDE ELEVATION

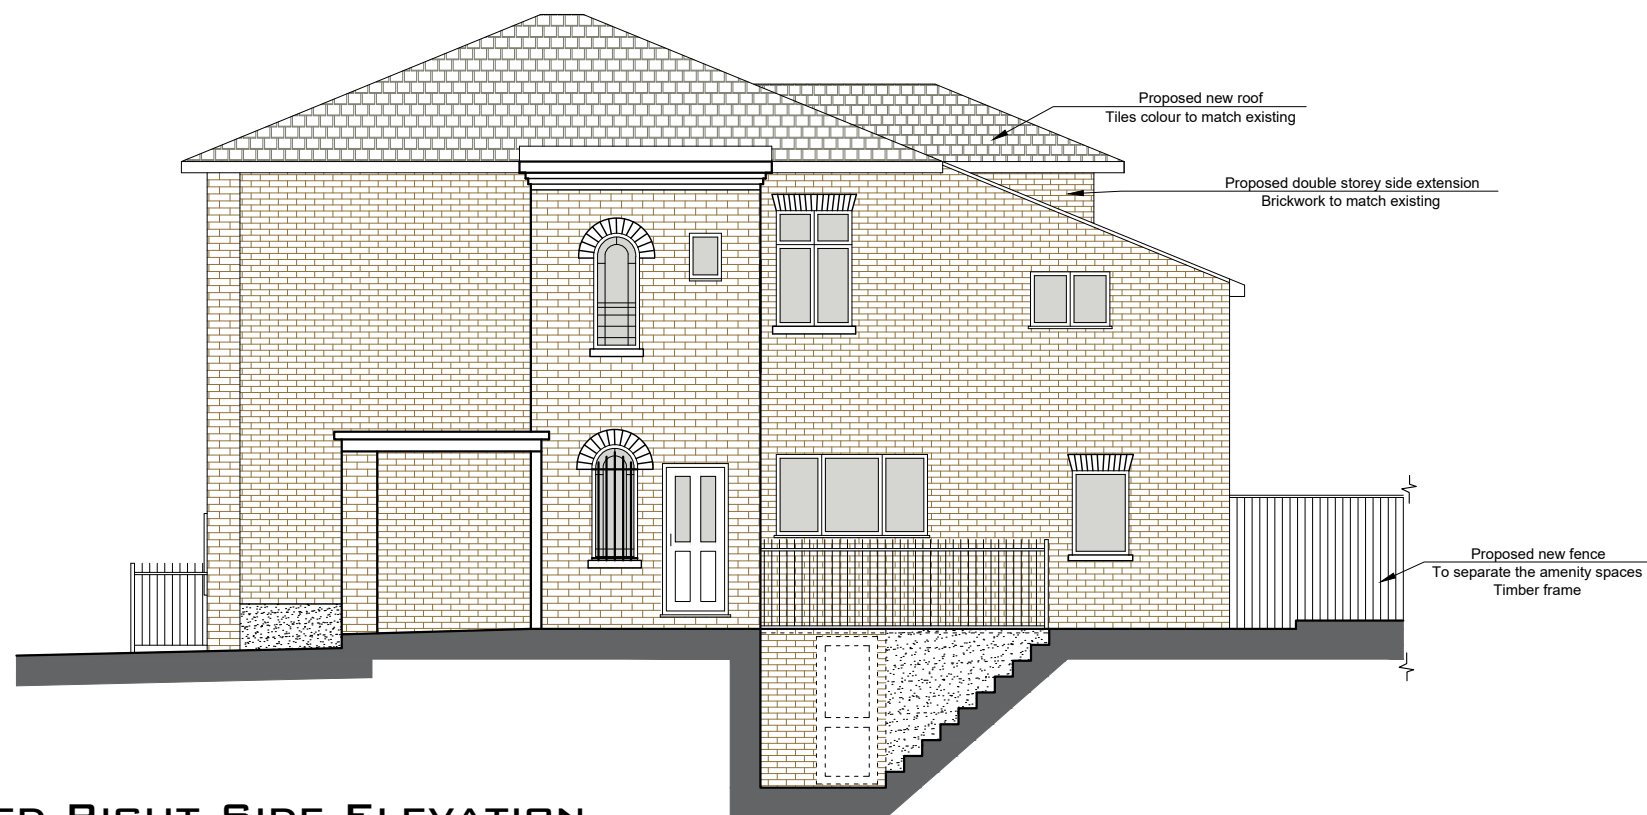

PROPOSED RIGHT SIDE ELEVATION

1:100

 

Written dimensions to be taken in preferences to scaled dimensions. The Contractor is responsible for checking all dimensions before work starts.

All work is to be carried out to the requirements, and to the satisfaction of the Local Authority. These drawings are for planning purposes only

Any discrepancies to be brought to the attention of 4D Planning Consultants immediately.

Rev	Date	Description	by	chk

4D PLANNING™

Architecture | Town Planning

T: 0203 1500 183 www.GetMePlanning.com

www.GetMePlanning.com®


Client
4D PLANNING

Project
8, 8a, 8b Cleveland Road,
Uxbridge, UB8 2DW


Title
Proposed Side Elevations

Date: Aug. 2026
Scale: 1:100 @ A3, 1:50 @ A1

Rev:
Drawing No. CU19

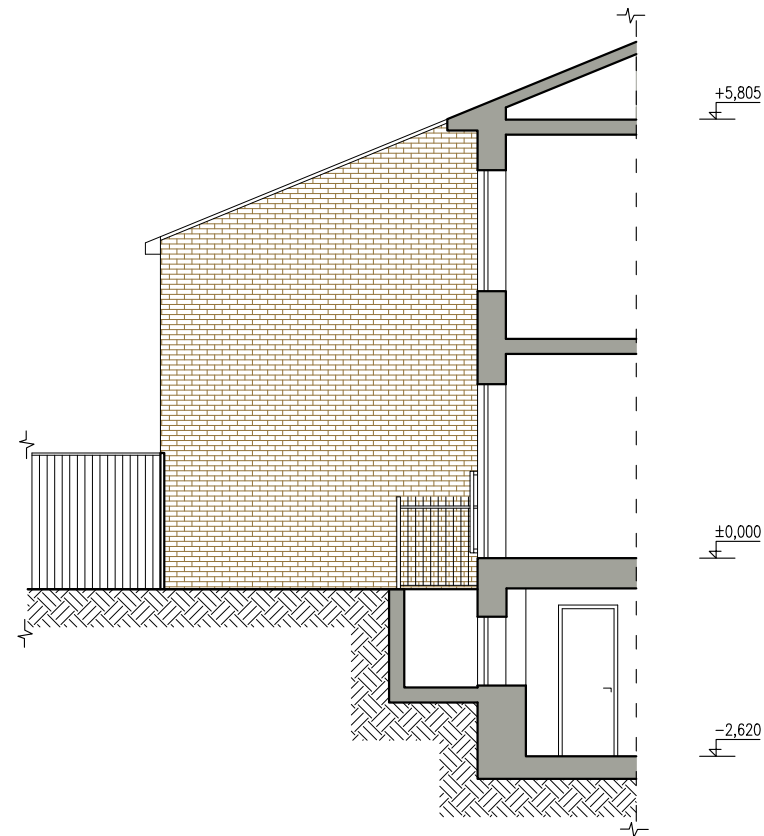


EXISTING SECTION C-C

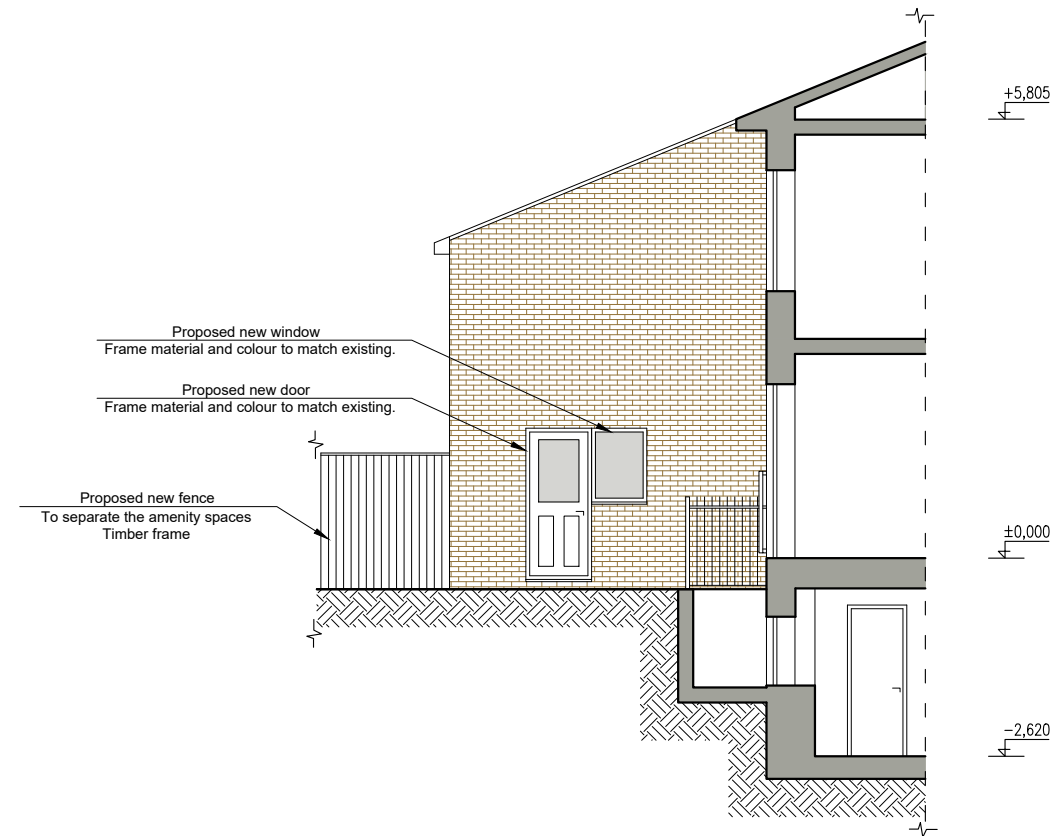

PROPOSED SECTION C-C

1:100

 

Written dimensions to be taken in preferences to scaled dimensions. The Contractor is responsible for checking all dimensions before work starts.

All work is to be carried out to the requirements, and to the satisfaction of the Local Authority. These drawings are for planning purposes only

Any discrepancies to be brought to the attention of 4D Planning Consultants immediately.

Rev	Date	Description	by	chk

4D PLANNING™

Architecture | Town Planning

T: 0203 1500 183 www.GetMePlanning.com

www.GetMePlanning.com®

Client		4D PLANNING
Project		8, 8a, 8b Cleveland Road, Uxbridge, UB8 2DW
Title		Existing & Proposed Section C-C
Date:	Aug. 2026	Rev:
Scale:	1:100 @ A3, 1:50 @ A1	
Drawing No. CU20		