


Note: The Drawings is for planning purpose and should not be used for construction.  
All dimensions should be confirmed on site and any deviation should be reported back to designer.

Materials:


- 1) Dormer tiles to colour match existing roof tiles.
- 2) New Porch to be built with colour matching bricks.
- 3) New glazing to colour match glazing of existing house.

Loft Extension has already been approved under CLD application ref: [32738/APP/2020/1806](#)


Skylights not to project more than 150mm above the roof slope

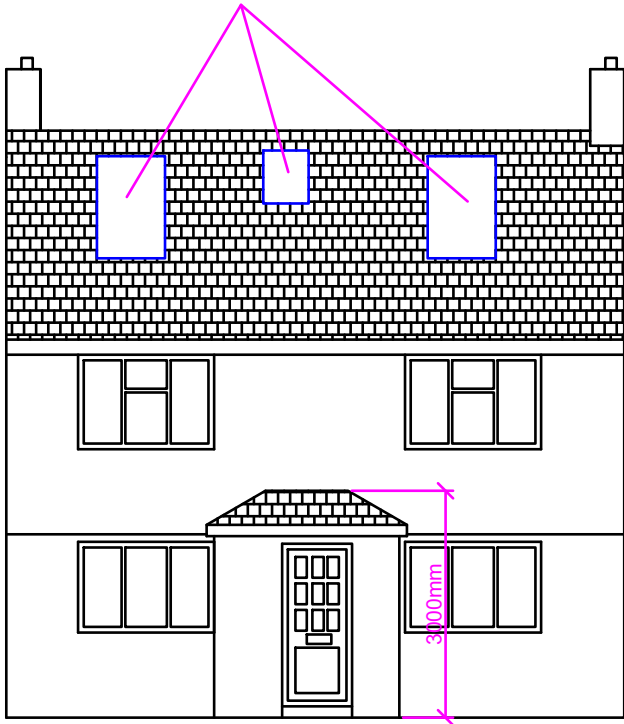


Proposed Front Elevation

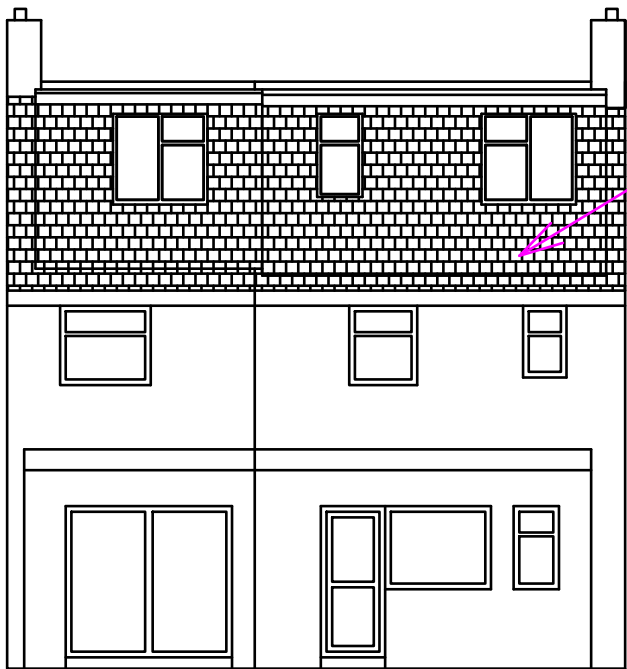

Proposed Rear Elevation

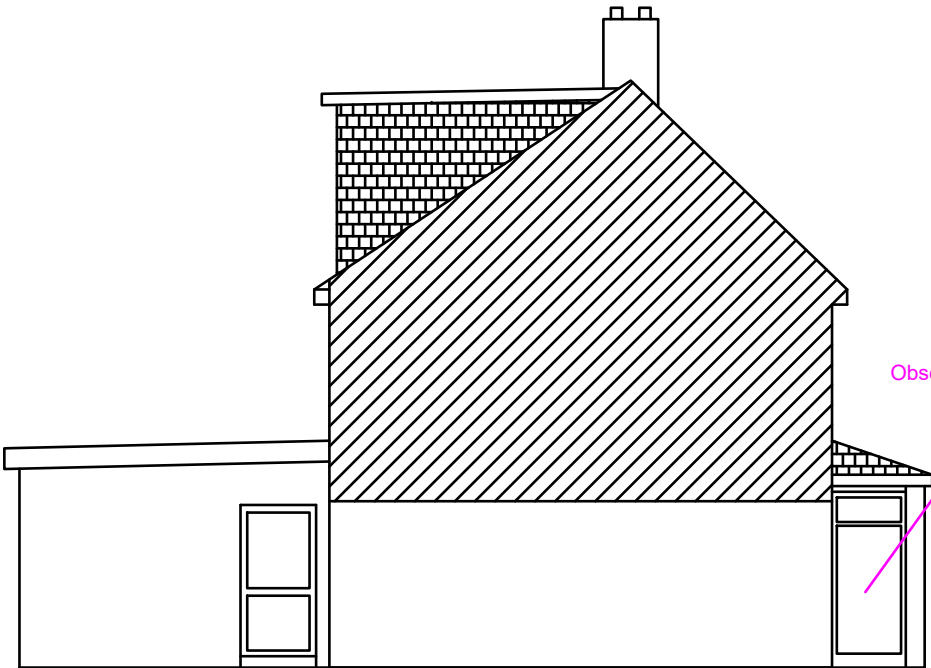

Proposed Side Elevation (LHS)

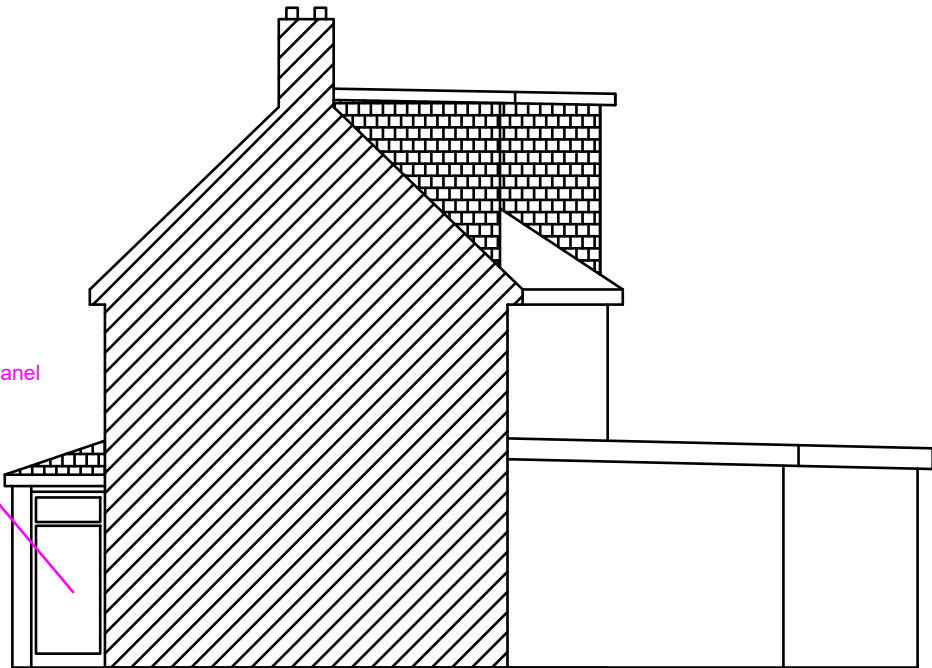

Proposed Side Elevation (RHS)

**Proposed Development:**

Conversion of Single Dwelling house into 2 self contained flats

**Site Address:**

58 Central Avenue  
Hayes  
UB3 2BY

**Revisions:**

| Rev | Date       | Description |
|-----|------------|-------------|
| A   | 11/01/2021 |             |
|     |            |             |
|     |            |             |
|     |            |             |
|     |            |             |

**Drawing Description:**

Proposed Elevations

**Drawing No:**

ART/2021/NH58CA/PE

Scale: 1:100  
Paper Size: A3  
Sheet No: 4 of 6



ART CONSULTANTS (UK) LTD  
113 LONG LANE  
STANWELL  
TW19 7AL  
M:07960071377  
E: ARTCONSULTANTSUK@GMAIL.COM