




Note: This Drawing is for planning purpose and should not be used for construction.
All dimensions should be confirmed on site and any deviation should be reported back to designer.

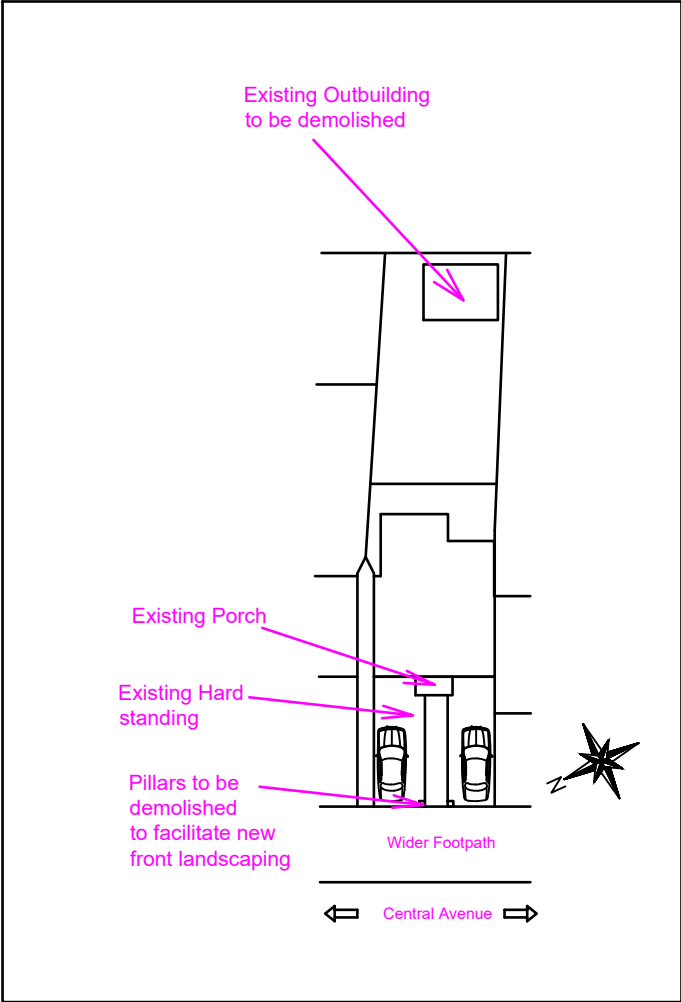

Existing Site Plan@
1:500

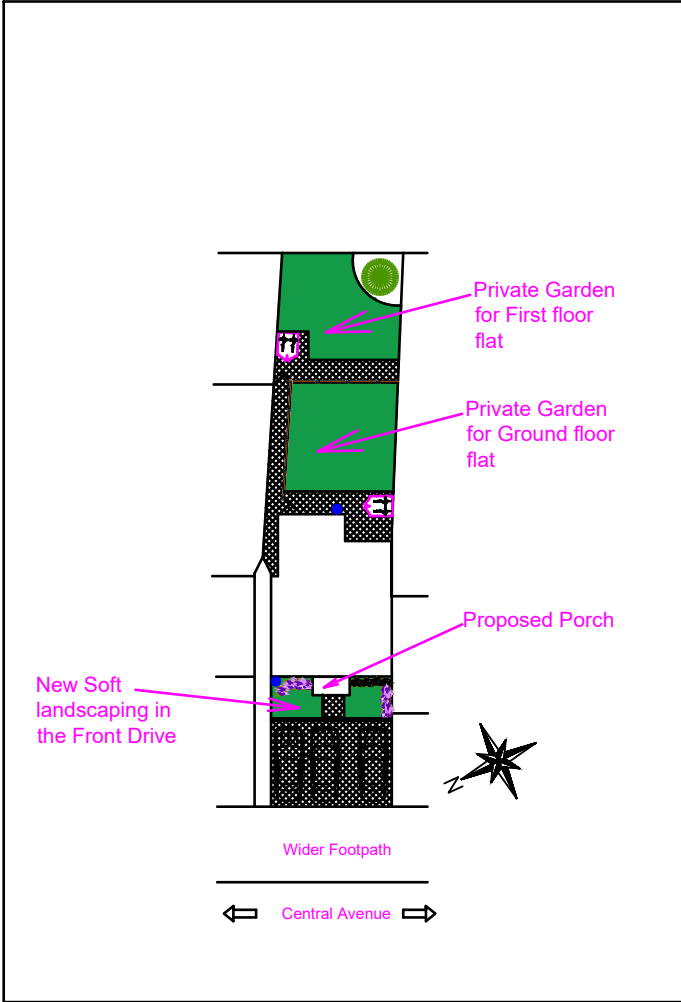

Proposed Site Plan@
1:500

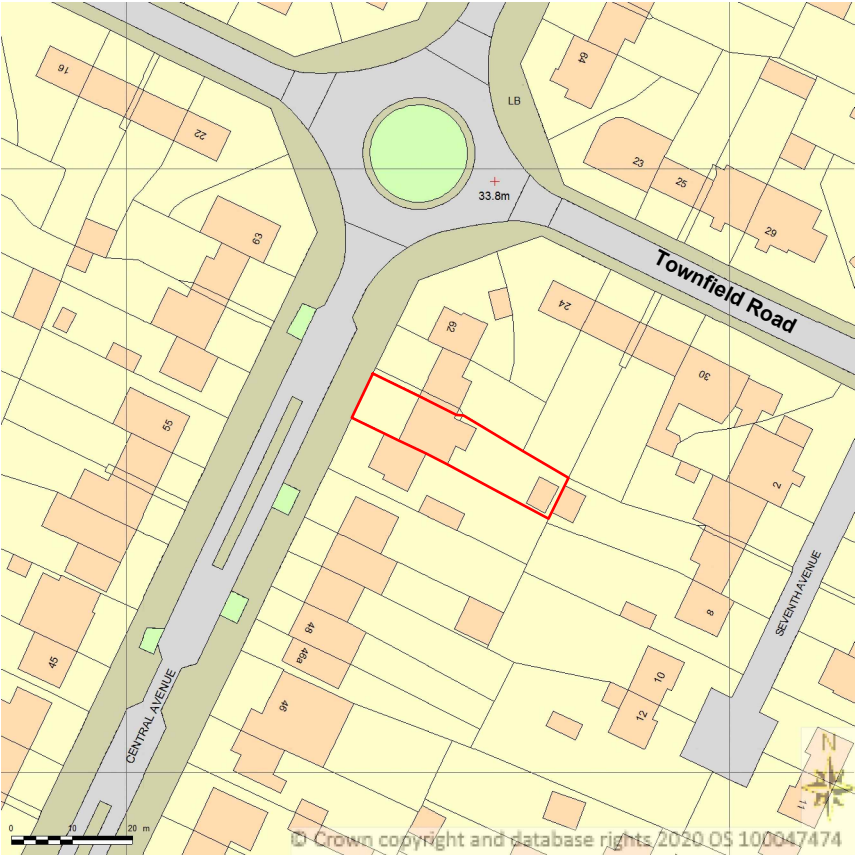

Location Plan@
1:1250

Proposed Development:

Conversion of Single Dwelling
house into 2 self contained flats

Site Address:

58 Central Avenue
Hayes
UB3 2BY

Revisions:

Rev	Date	Description
A	11/01/2021	


Drawing Description:

Existing & Proposed Site plan and Location
Plan

Drawing No:

ART/2021/NH58CA/SPLP

Scale: 1:500, 1:1250
Paper Size: A3
Sheet No: 6 of 6

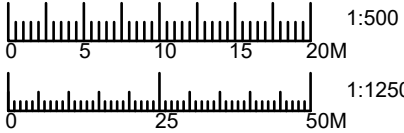

ART CONSULTANTS (UK) LTD
113 LONG LANE
STANWELL
TW19 7AL
M:07960071377
E: ARTCONSULTANTSUK@GMAIL.COM