



Neighbours
House

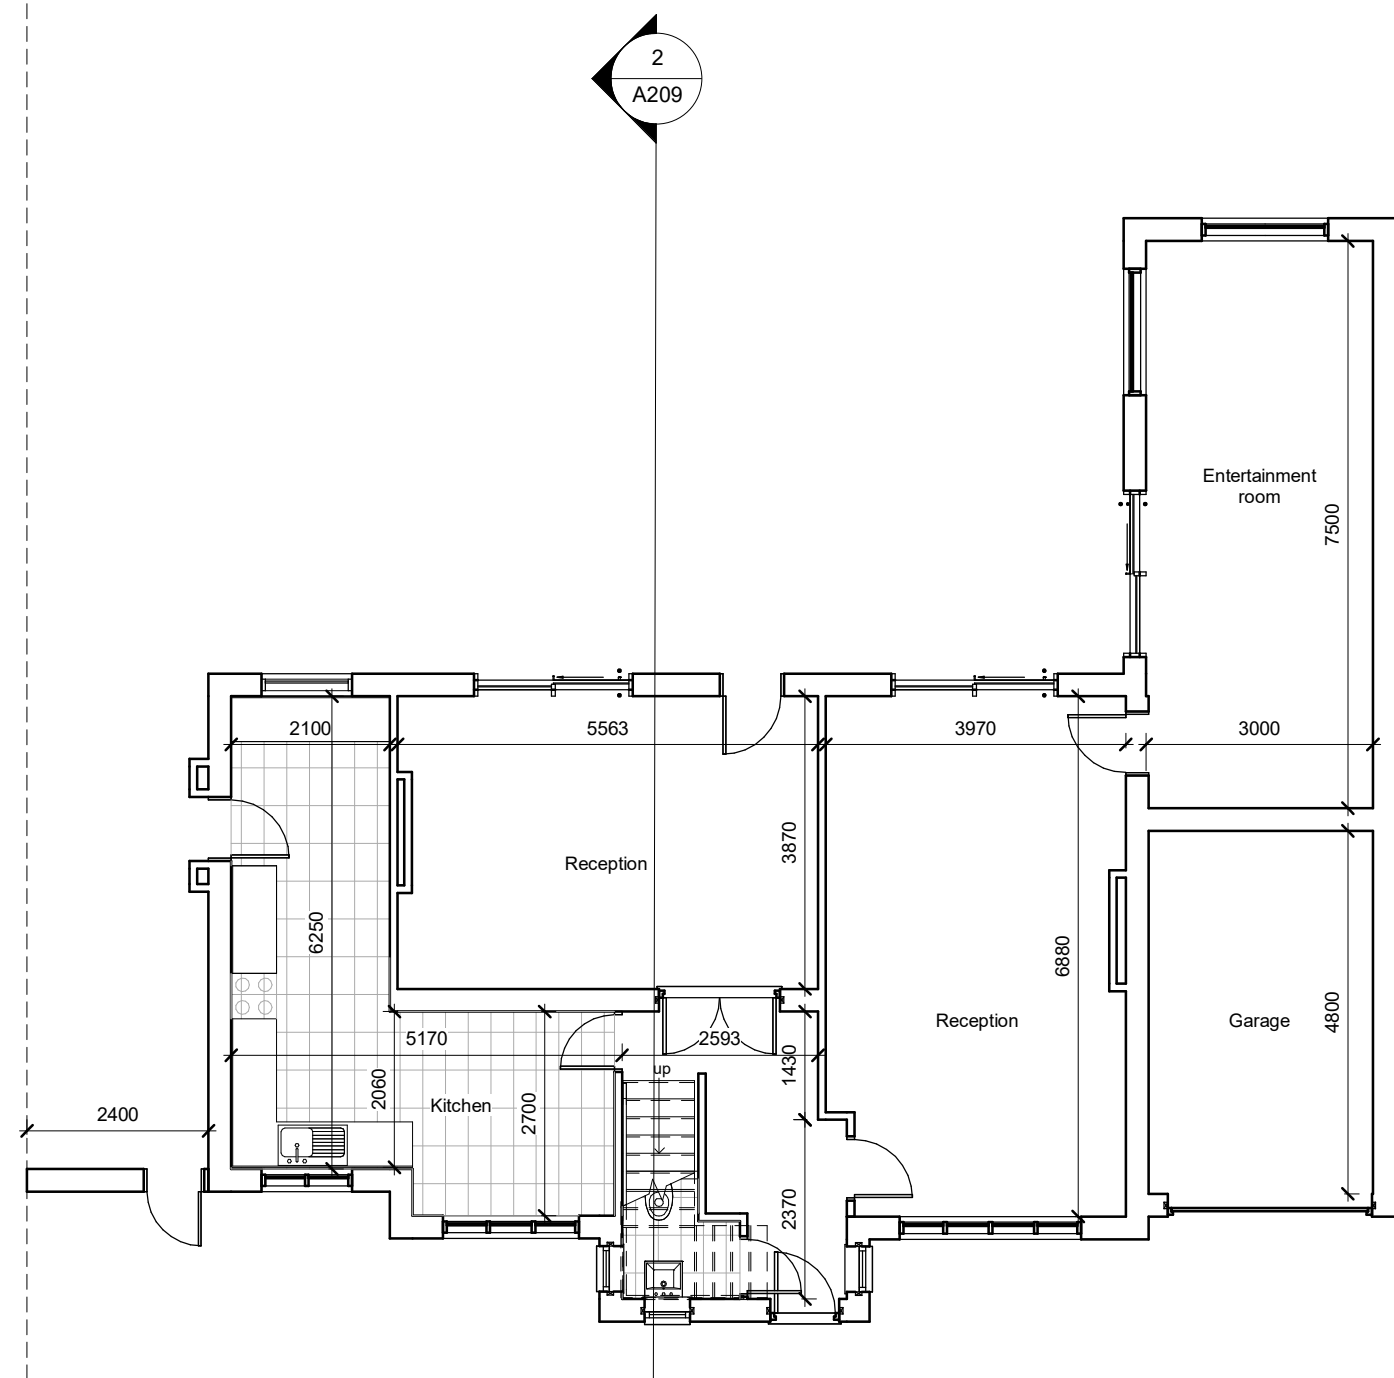

Existing Ground Floor Plan

Neighbours
House

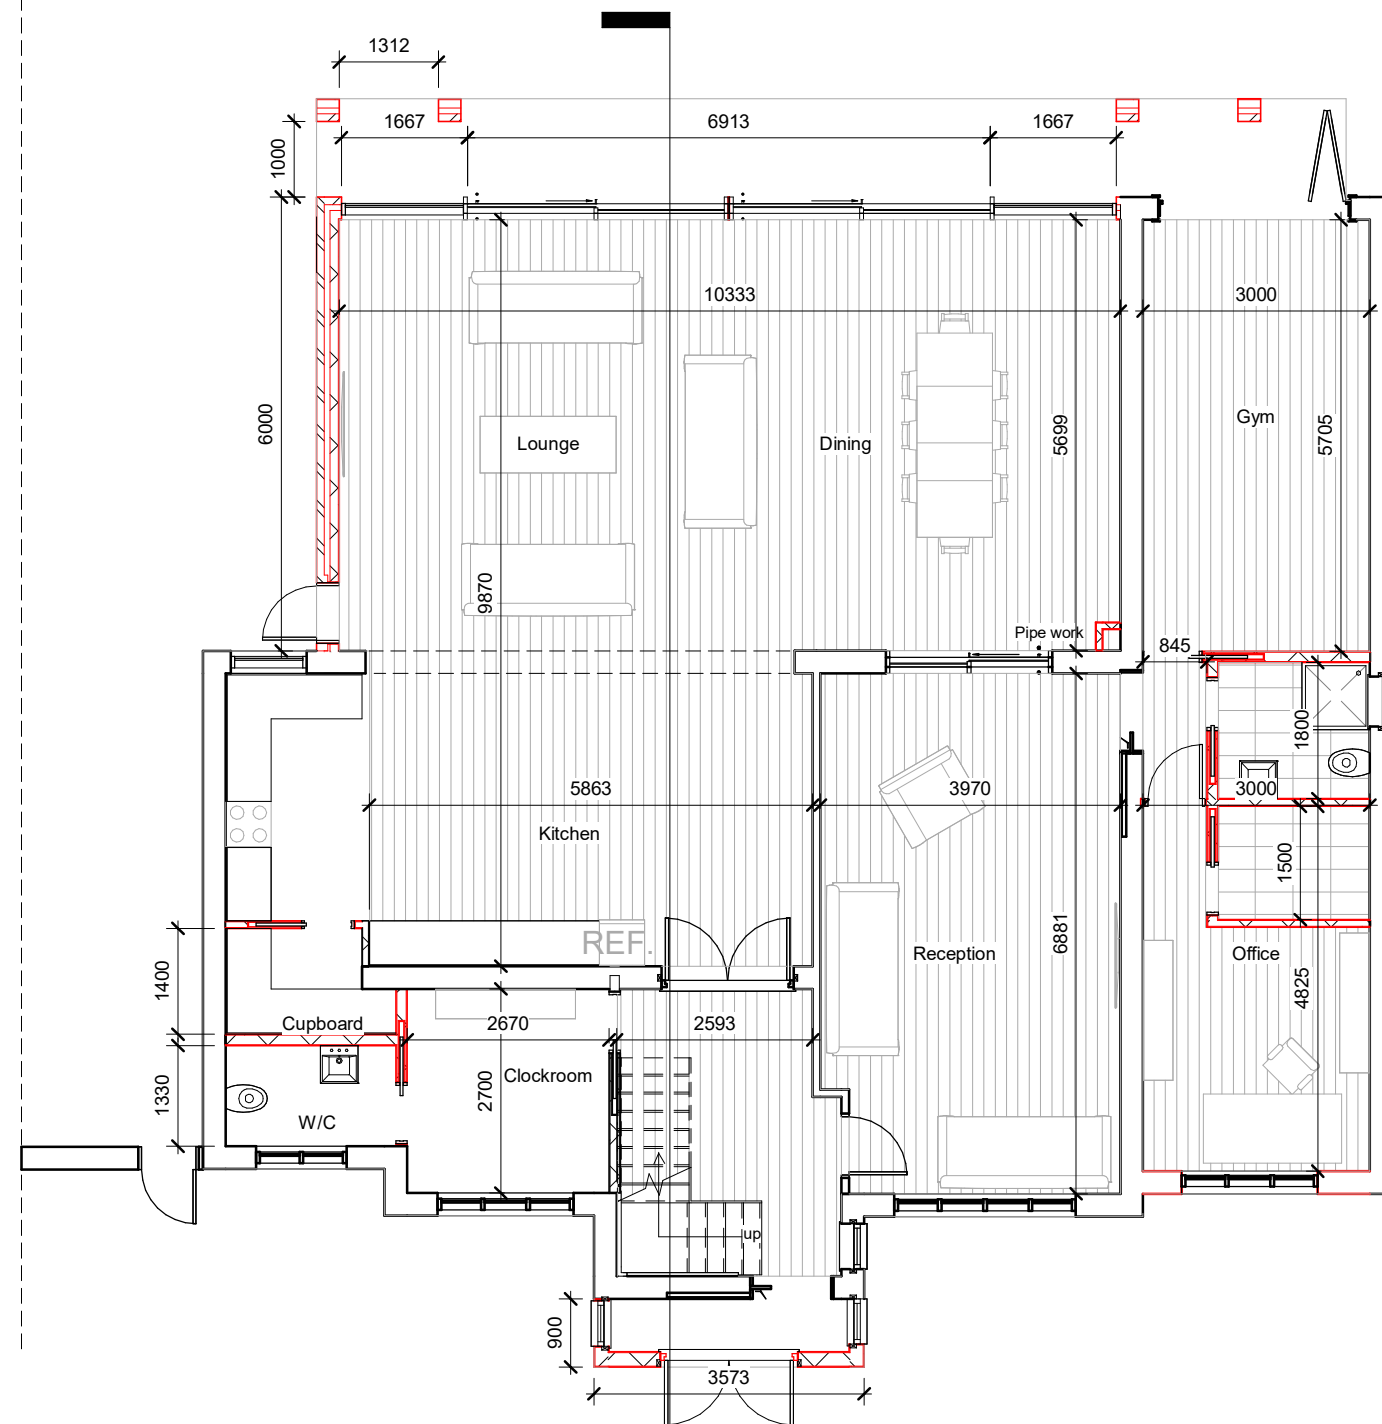


Proposed Ground Floor Plan

0 5 10 m

Neighbours
House


2
A209

Neighbours
House

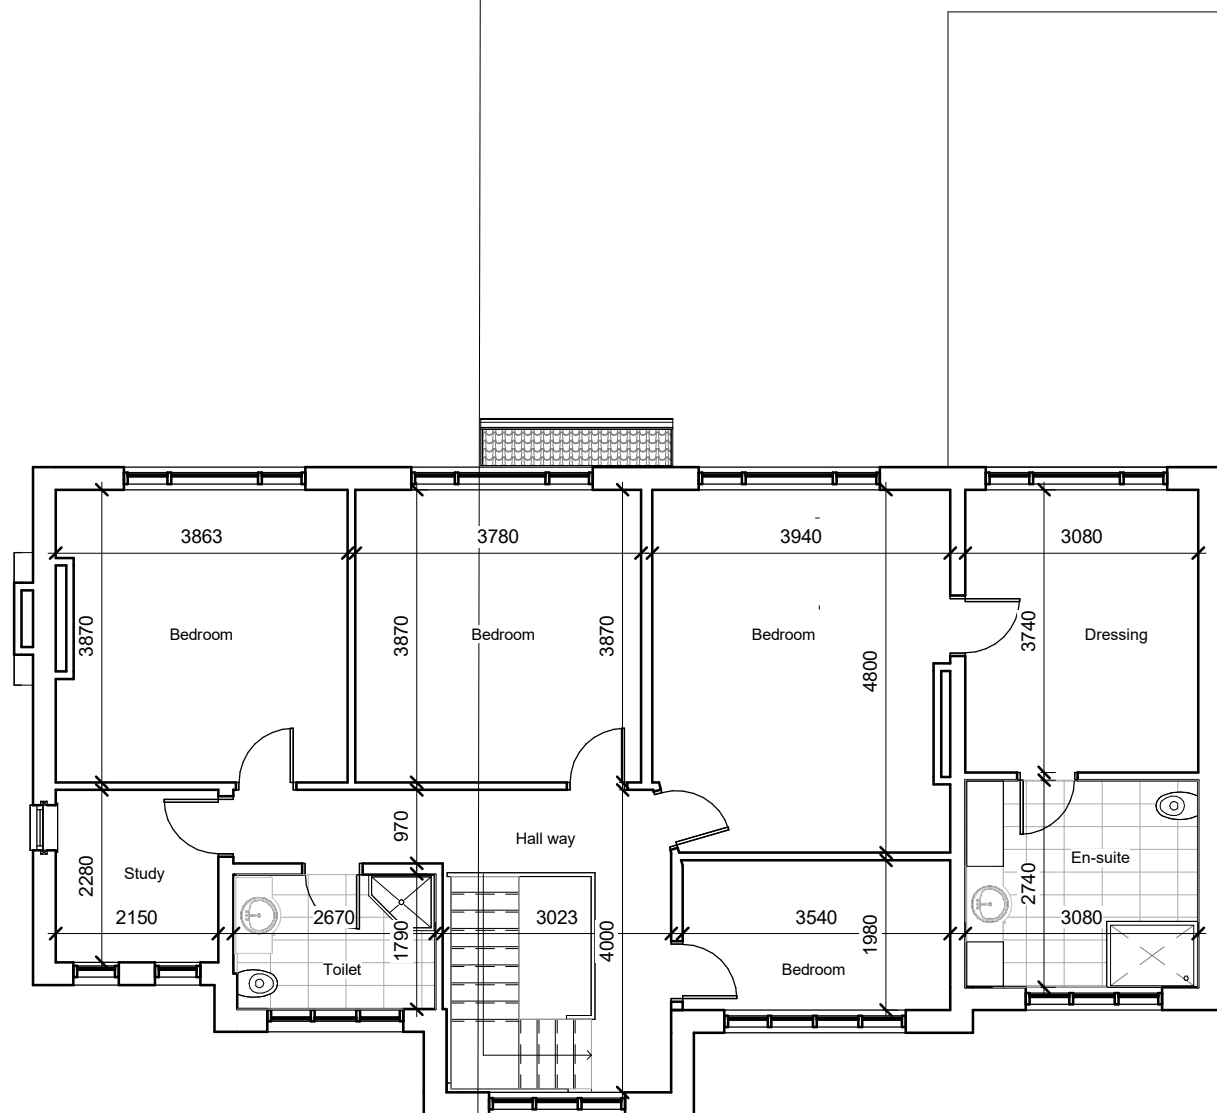


Existing 1st Floor Plan

Neighbours
House

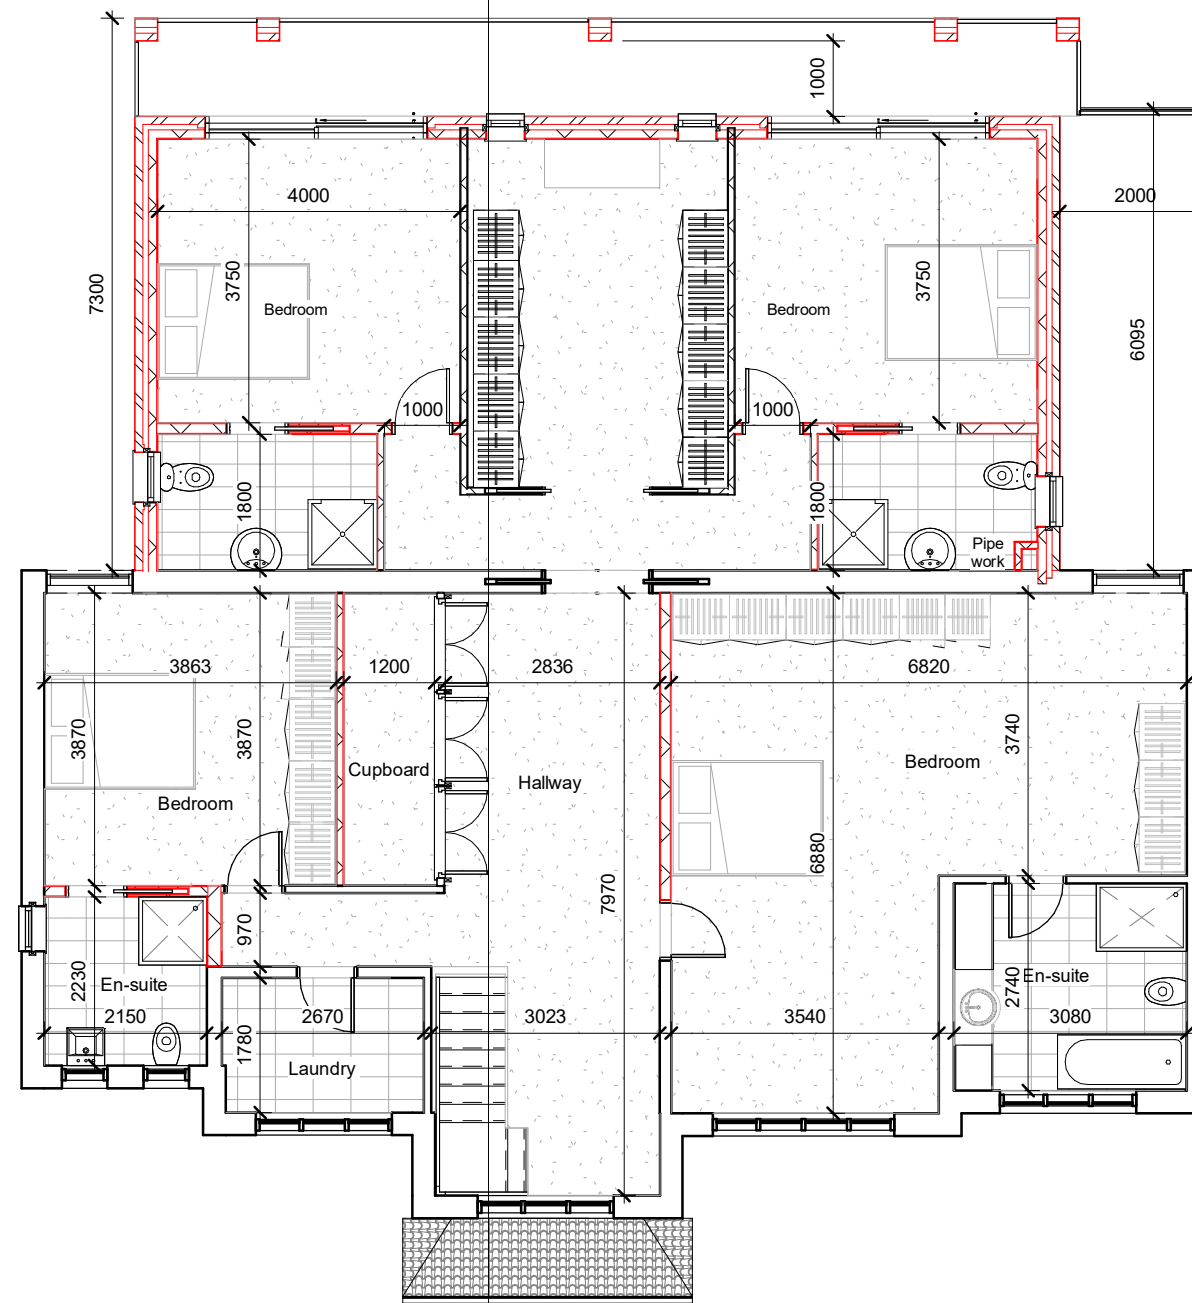


Proposed 1st Floor Plan

1
A209

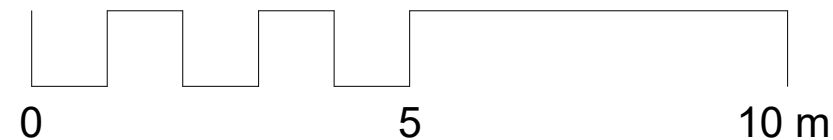


Neighbours
House

 


Neighbours
House


Neighbours
House

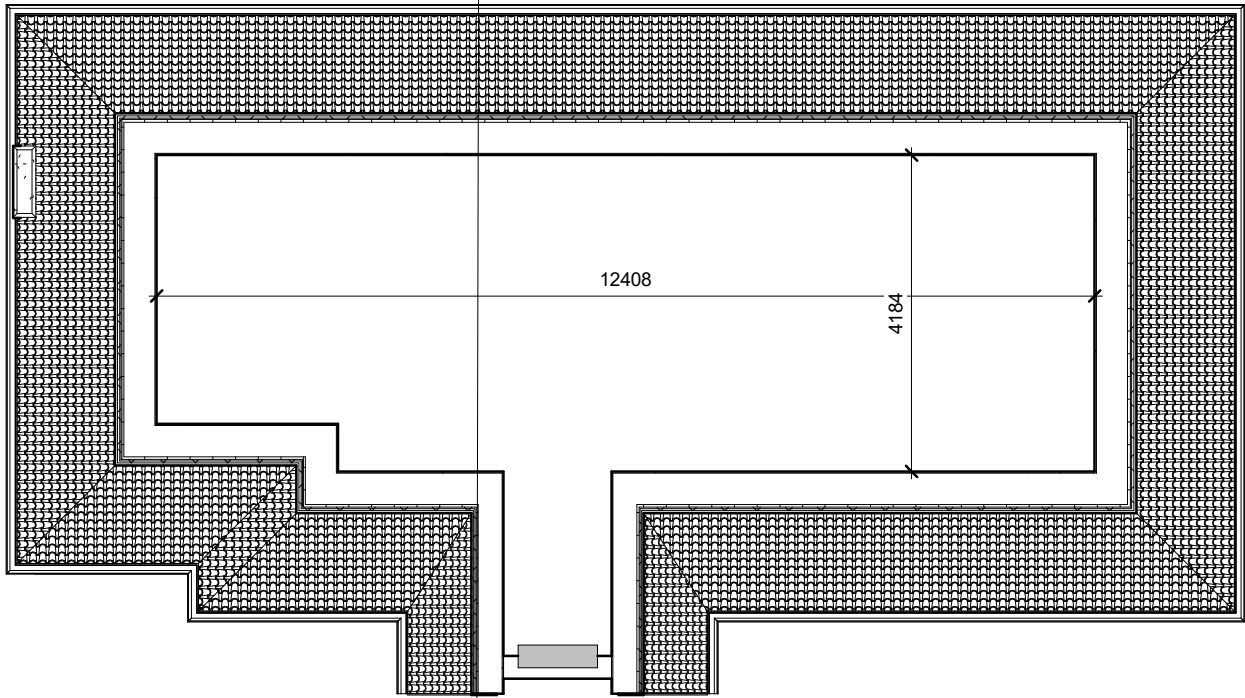


Existing Loft Plan

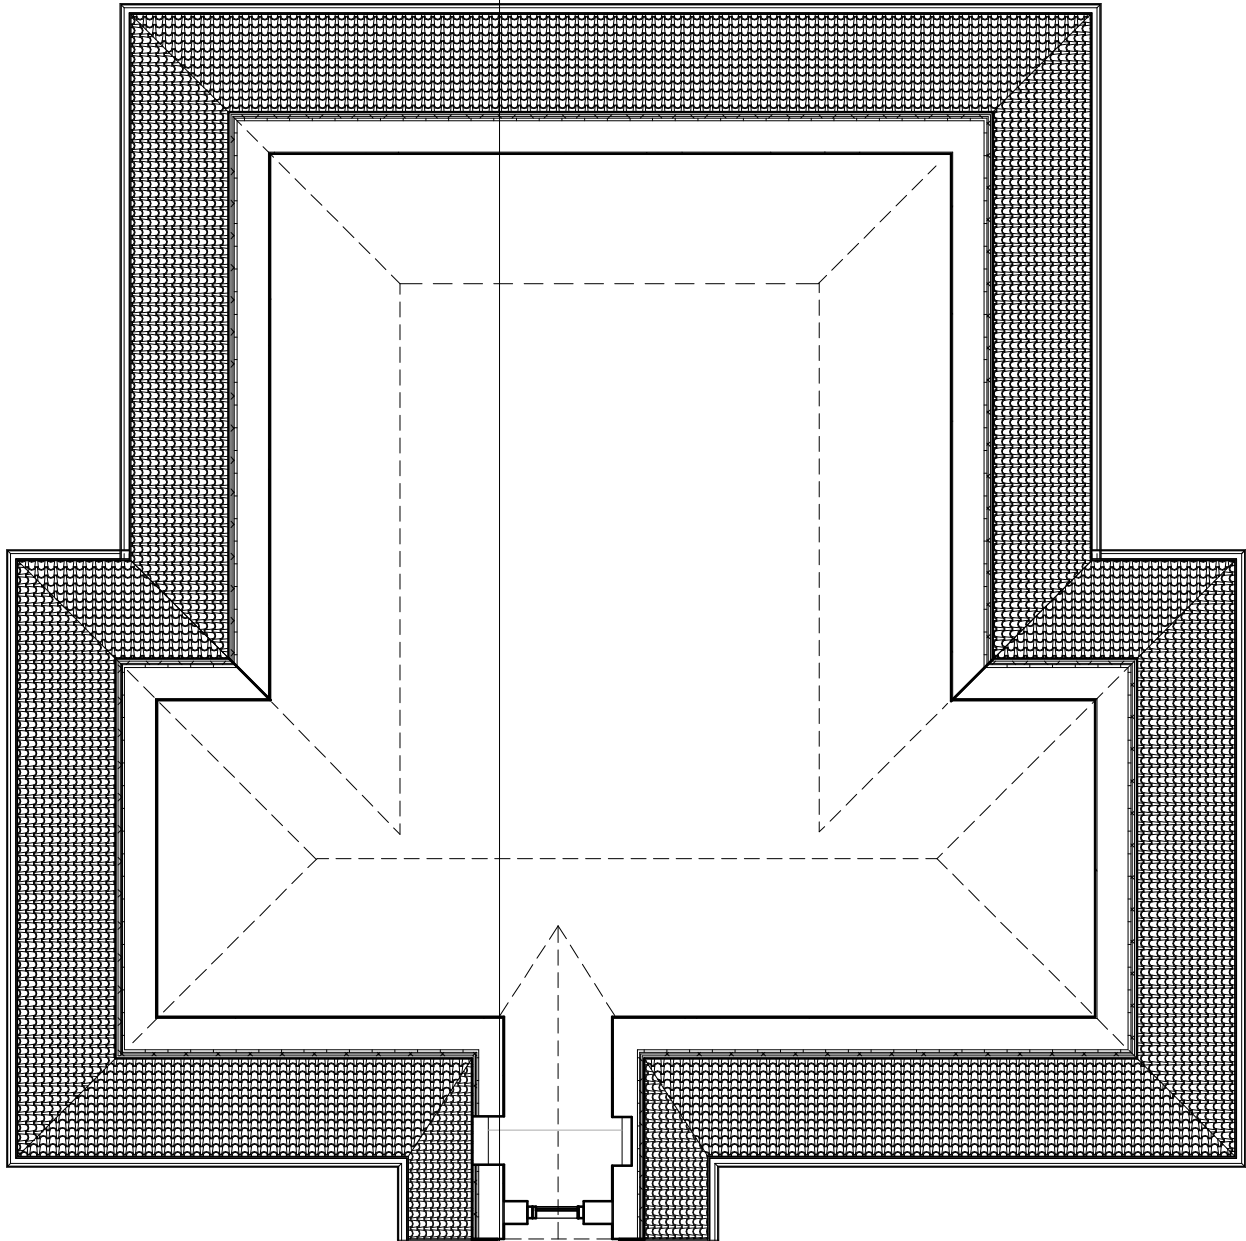


Proposed Loft Plan

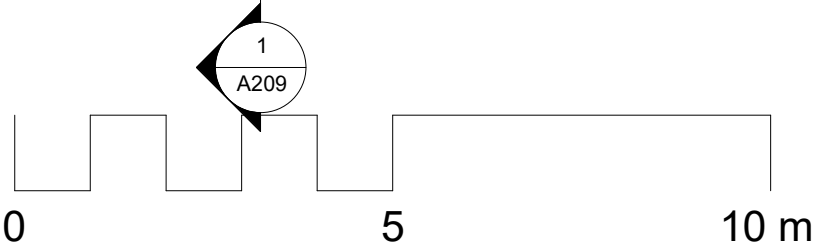

Neighbours
House

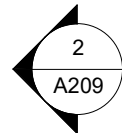


Neighbours
House

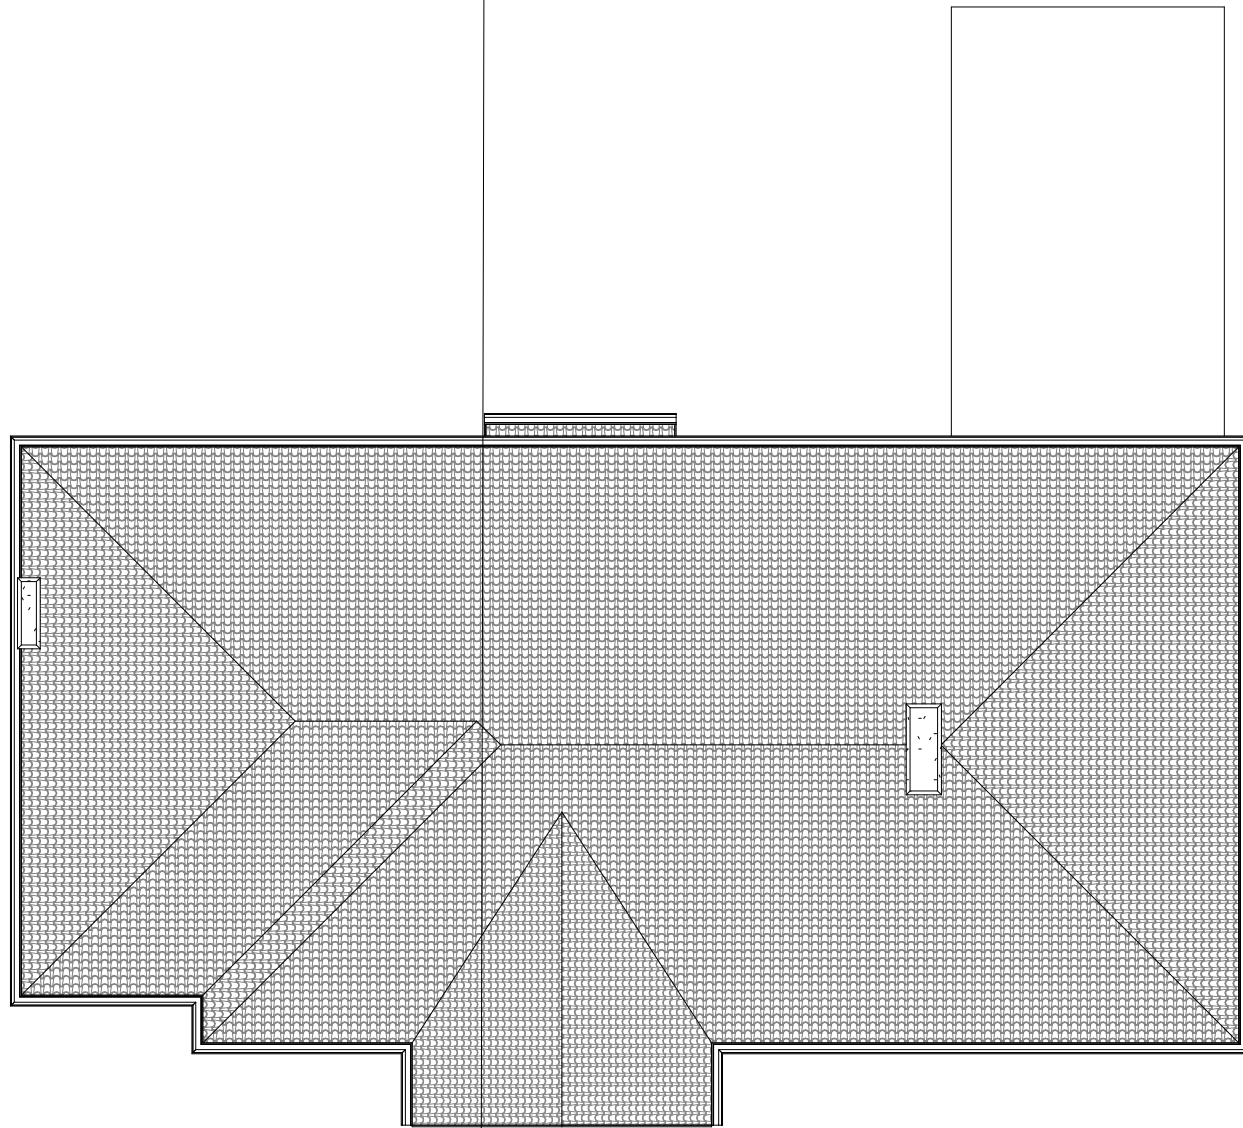

Existing Roof

Neighbours
House

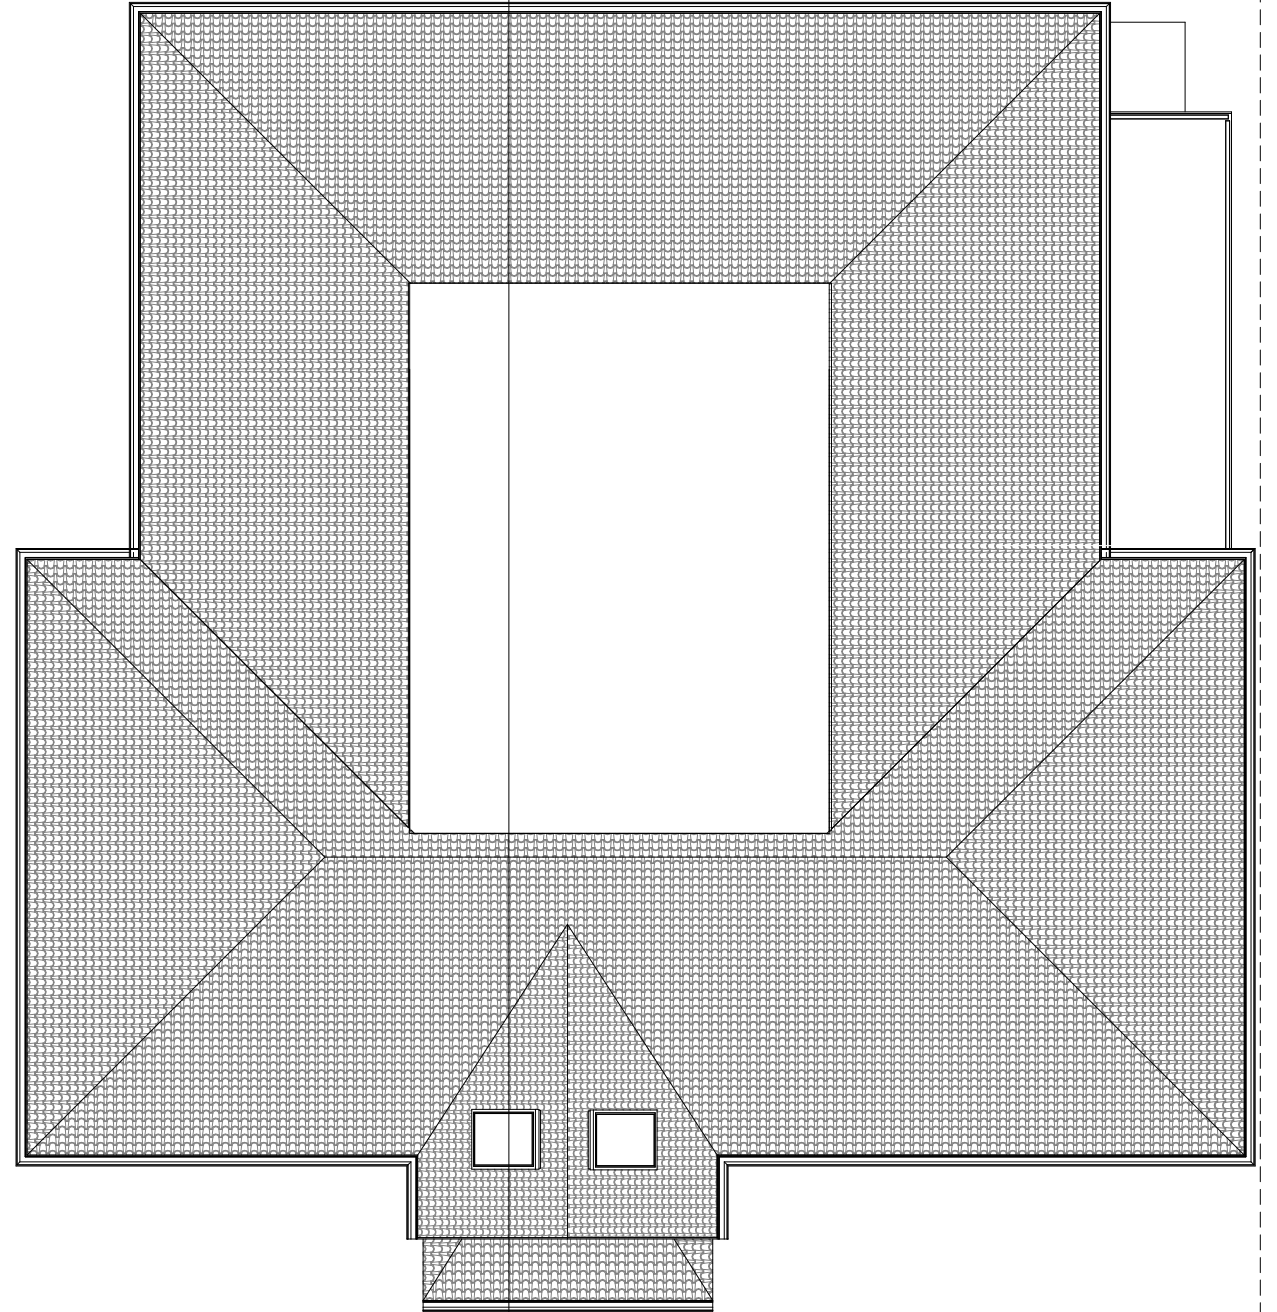

Proposed Roof

0

5

10 m

Neighbours
House




Existing front elevation

Neighbours
House




Proposed front elevation

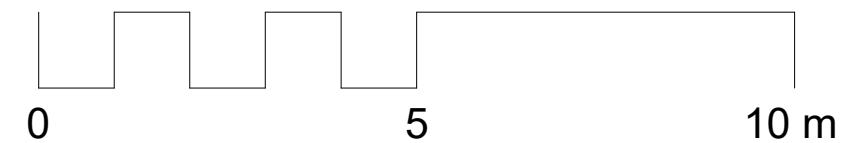





Existing rear elevation

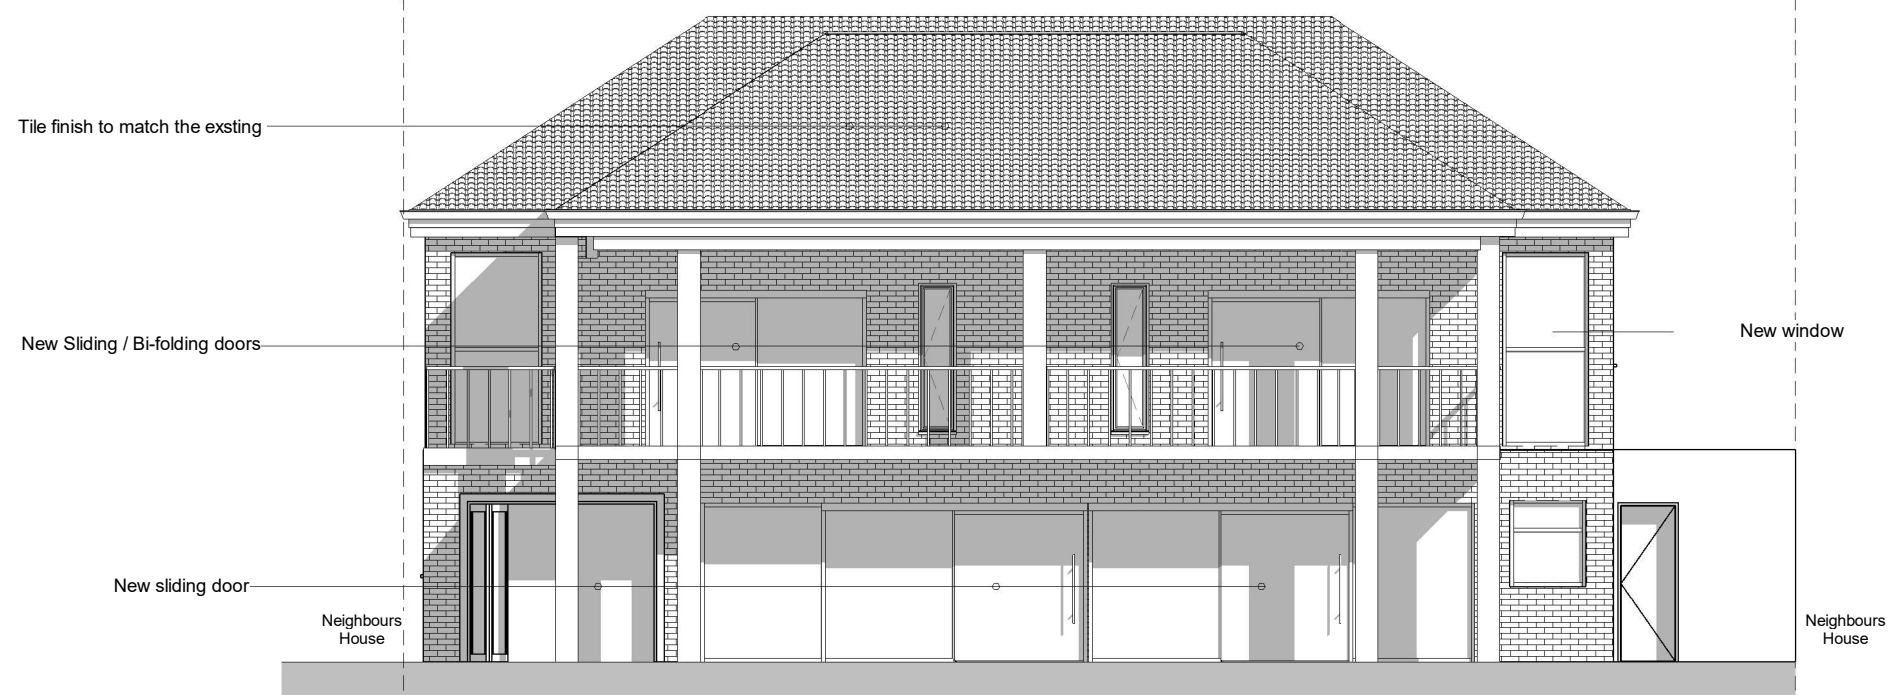


Proposed rear elevation

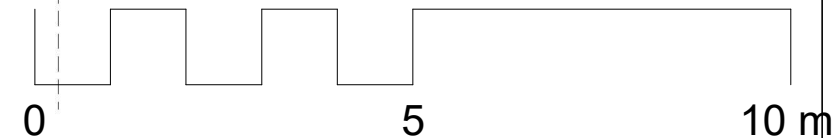


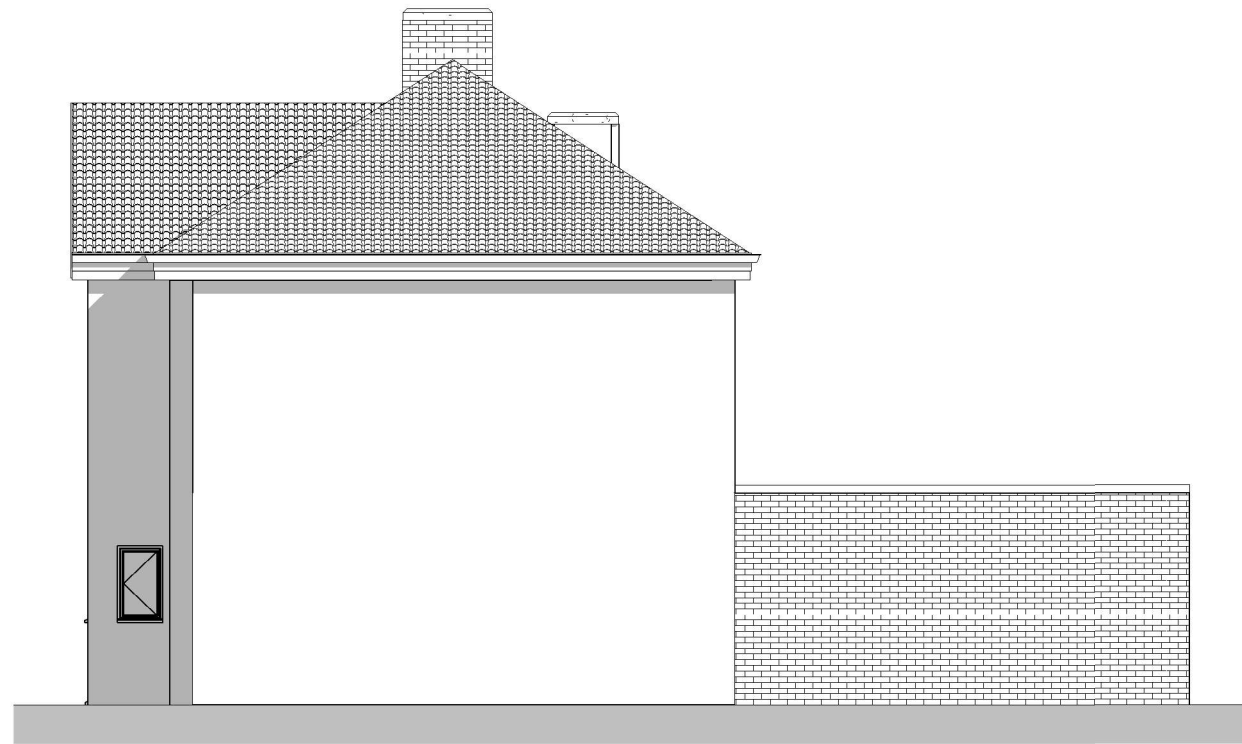

Existing South elevation

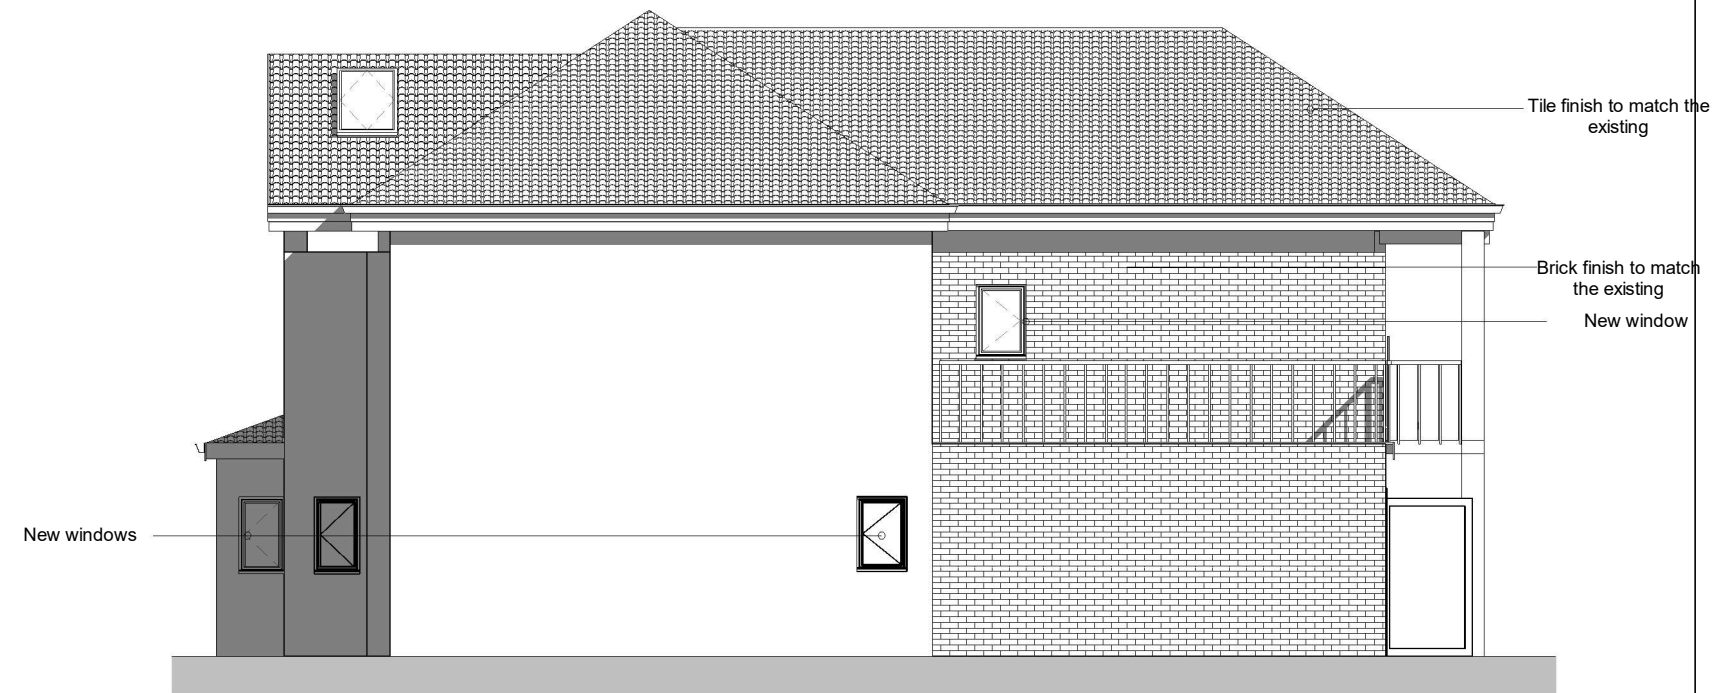


Proposed South elevation

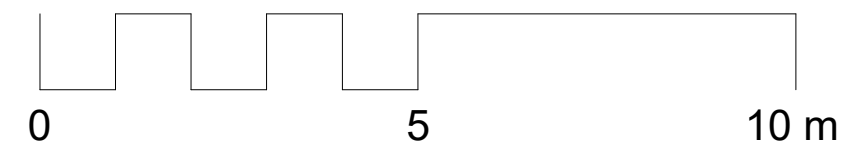





Existing North elevation


Proposed North elevation

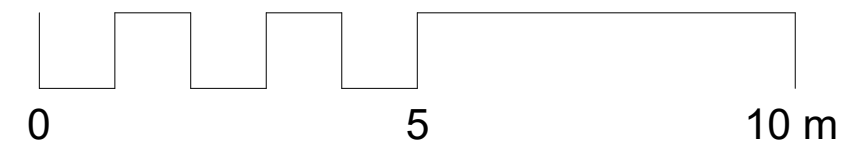

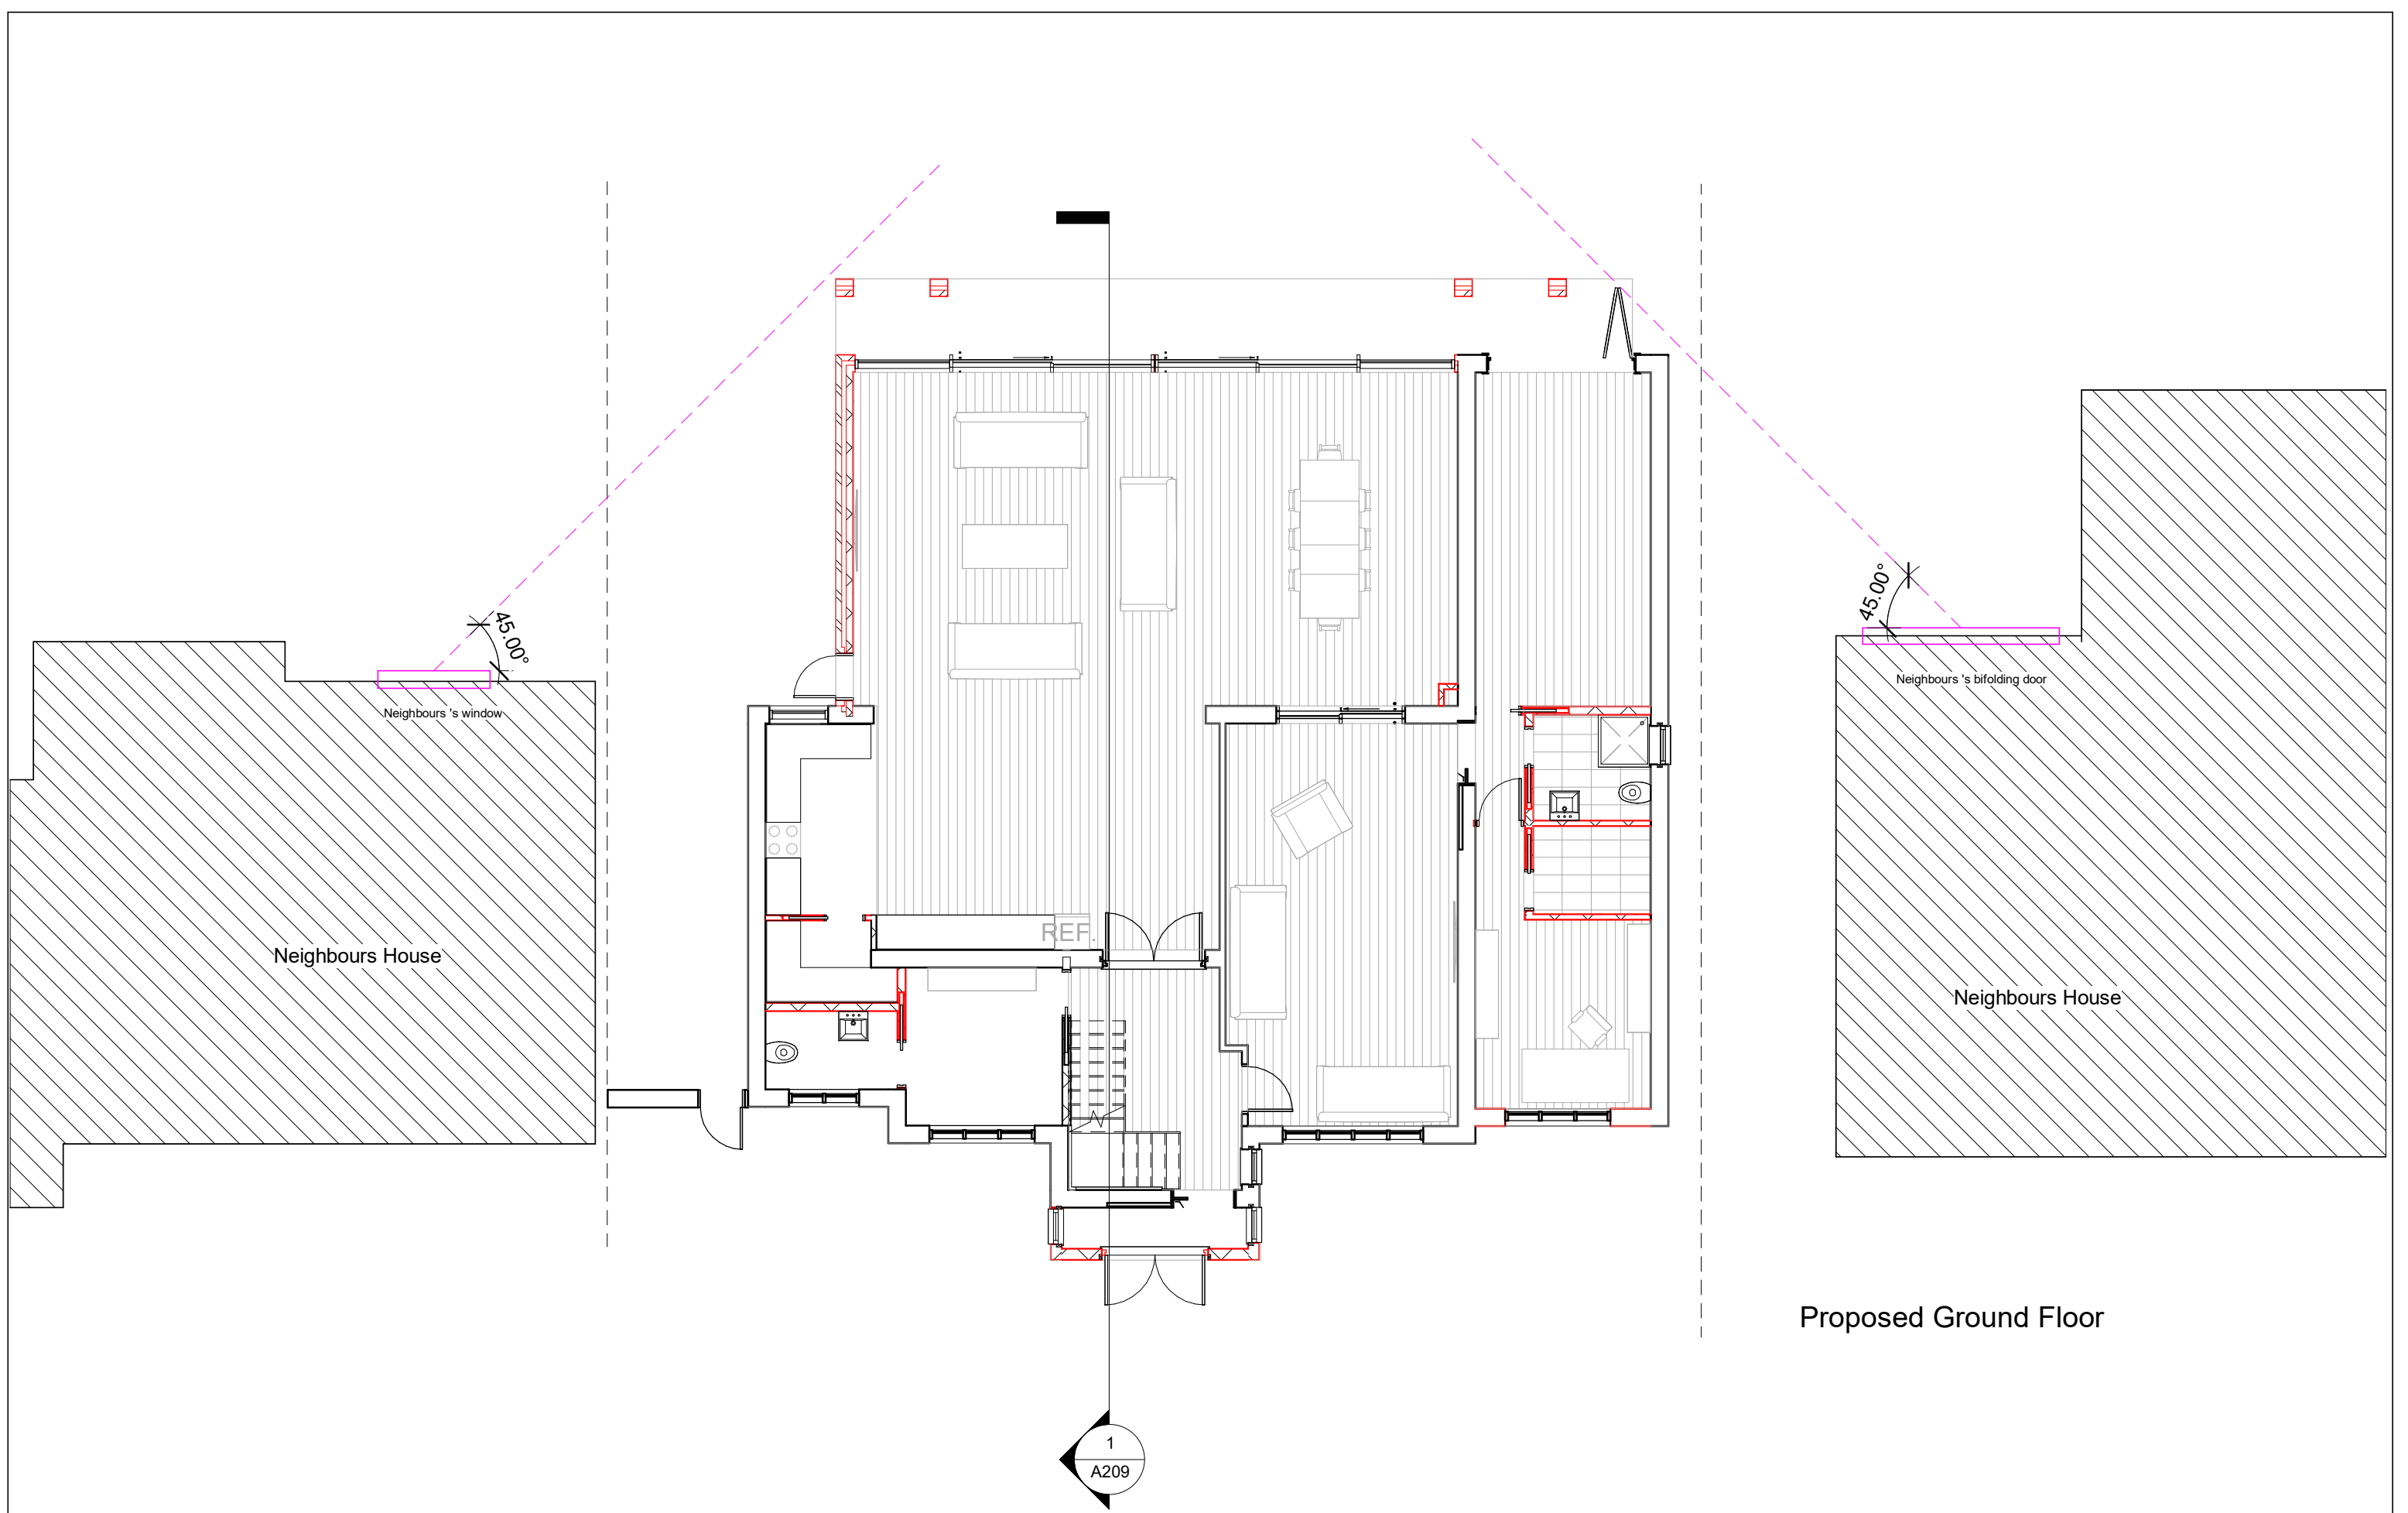

THE MARKET DESIGN & BUILD A TRUE DESIGN & BUILD COMPANY	320 High Street Harlington, Hayes, Middlesex, UB3 5DU t:0203 432 5269 www.themarketdesignbuild.com info@themarketdesignbuild.com	RIBA Chartered Practice	COPYRIGHT This drawing has been produced by The Market Design & Build's Chartered Architect and is not to be used or reproduced by any other party for any purpose. Site survey to be conducted before any building work is carried out. Any discrepancies to be reported to architect.	All measurements to be checked prior to construction. Any changes to be reported back to this office. Contractor responsible for calling out building control officer as required at stages requested by council.	ISSUE: TENDER ISSUE	TITLE Right to Light Test		DWG NO: Author	
					PROJECT 9 Kewferry Drive, Northwood, HA6 2NT	Scale (@ A3) 1 : 100	Date 03/10/21	By:	Checked By:

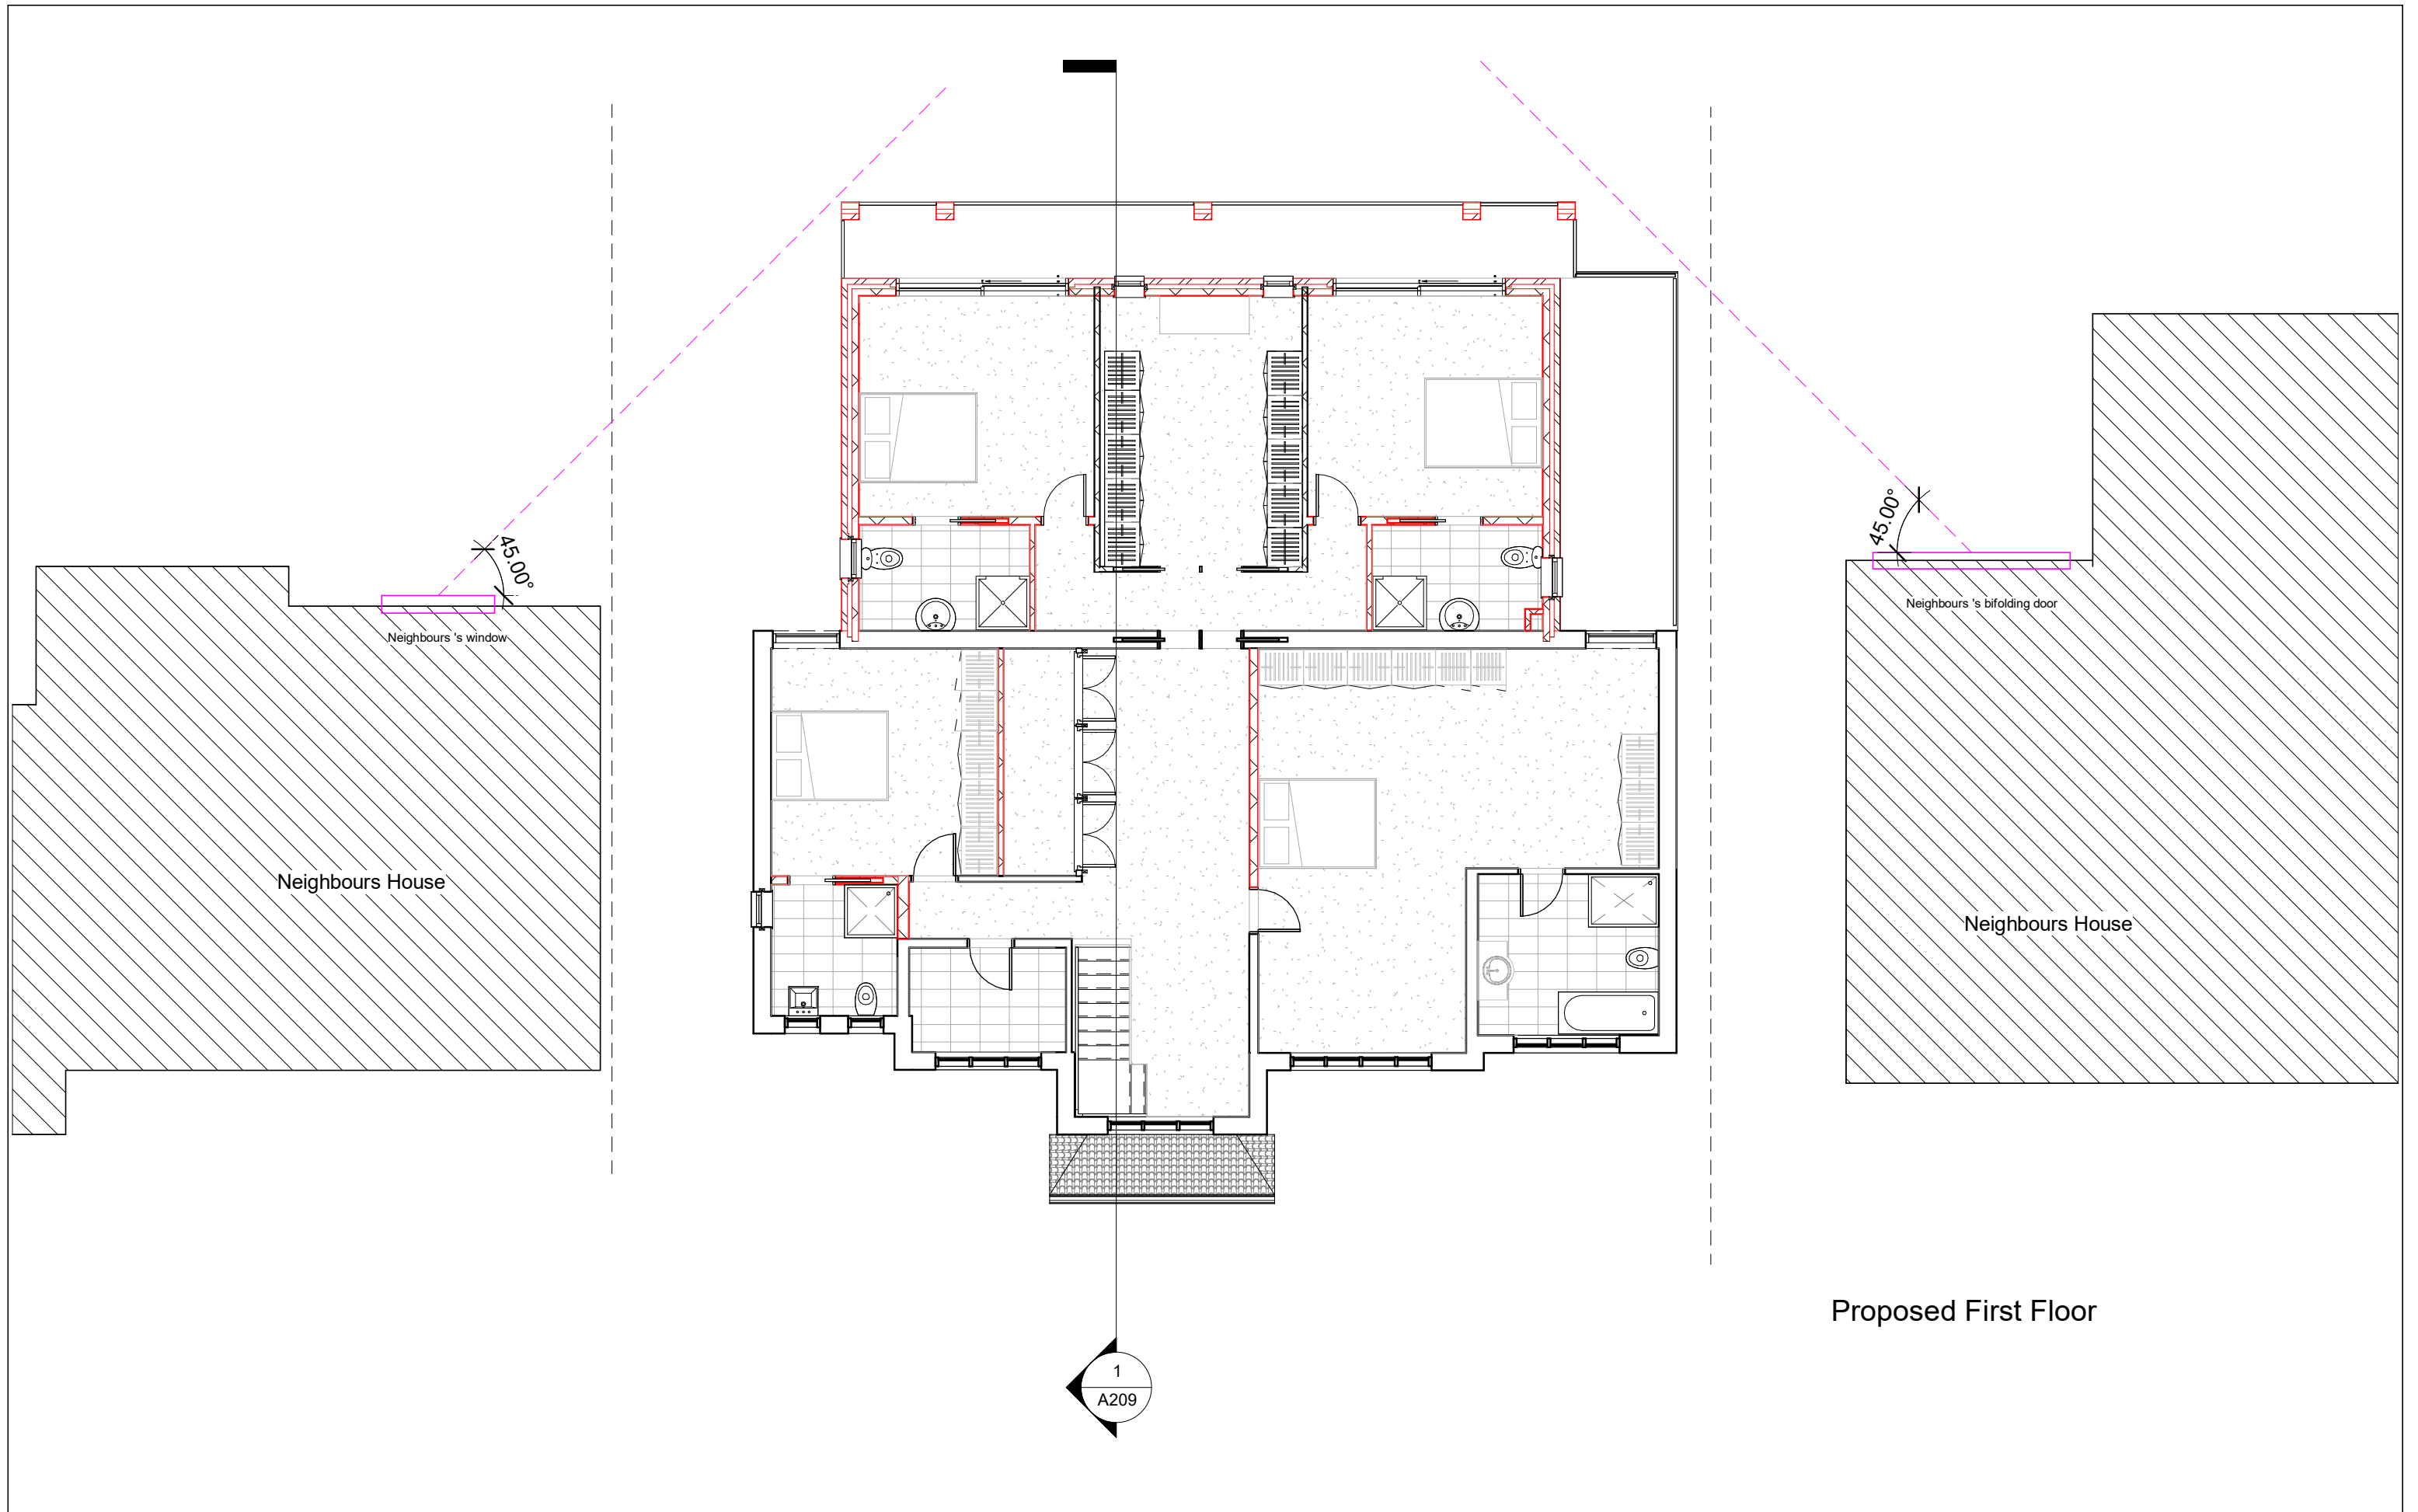

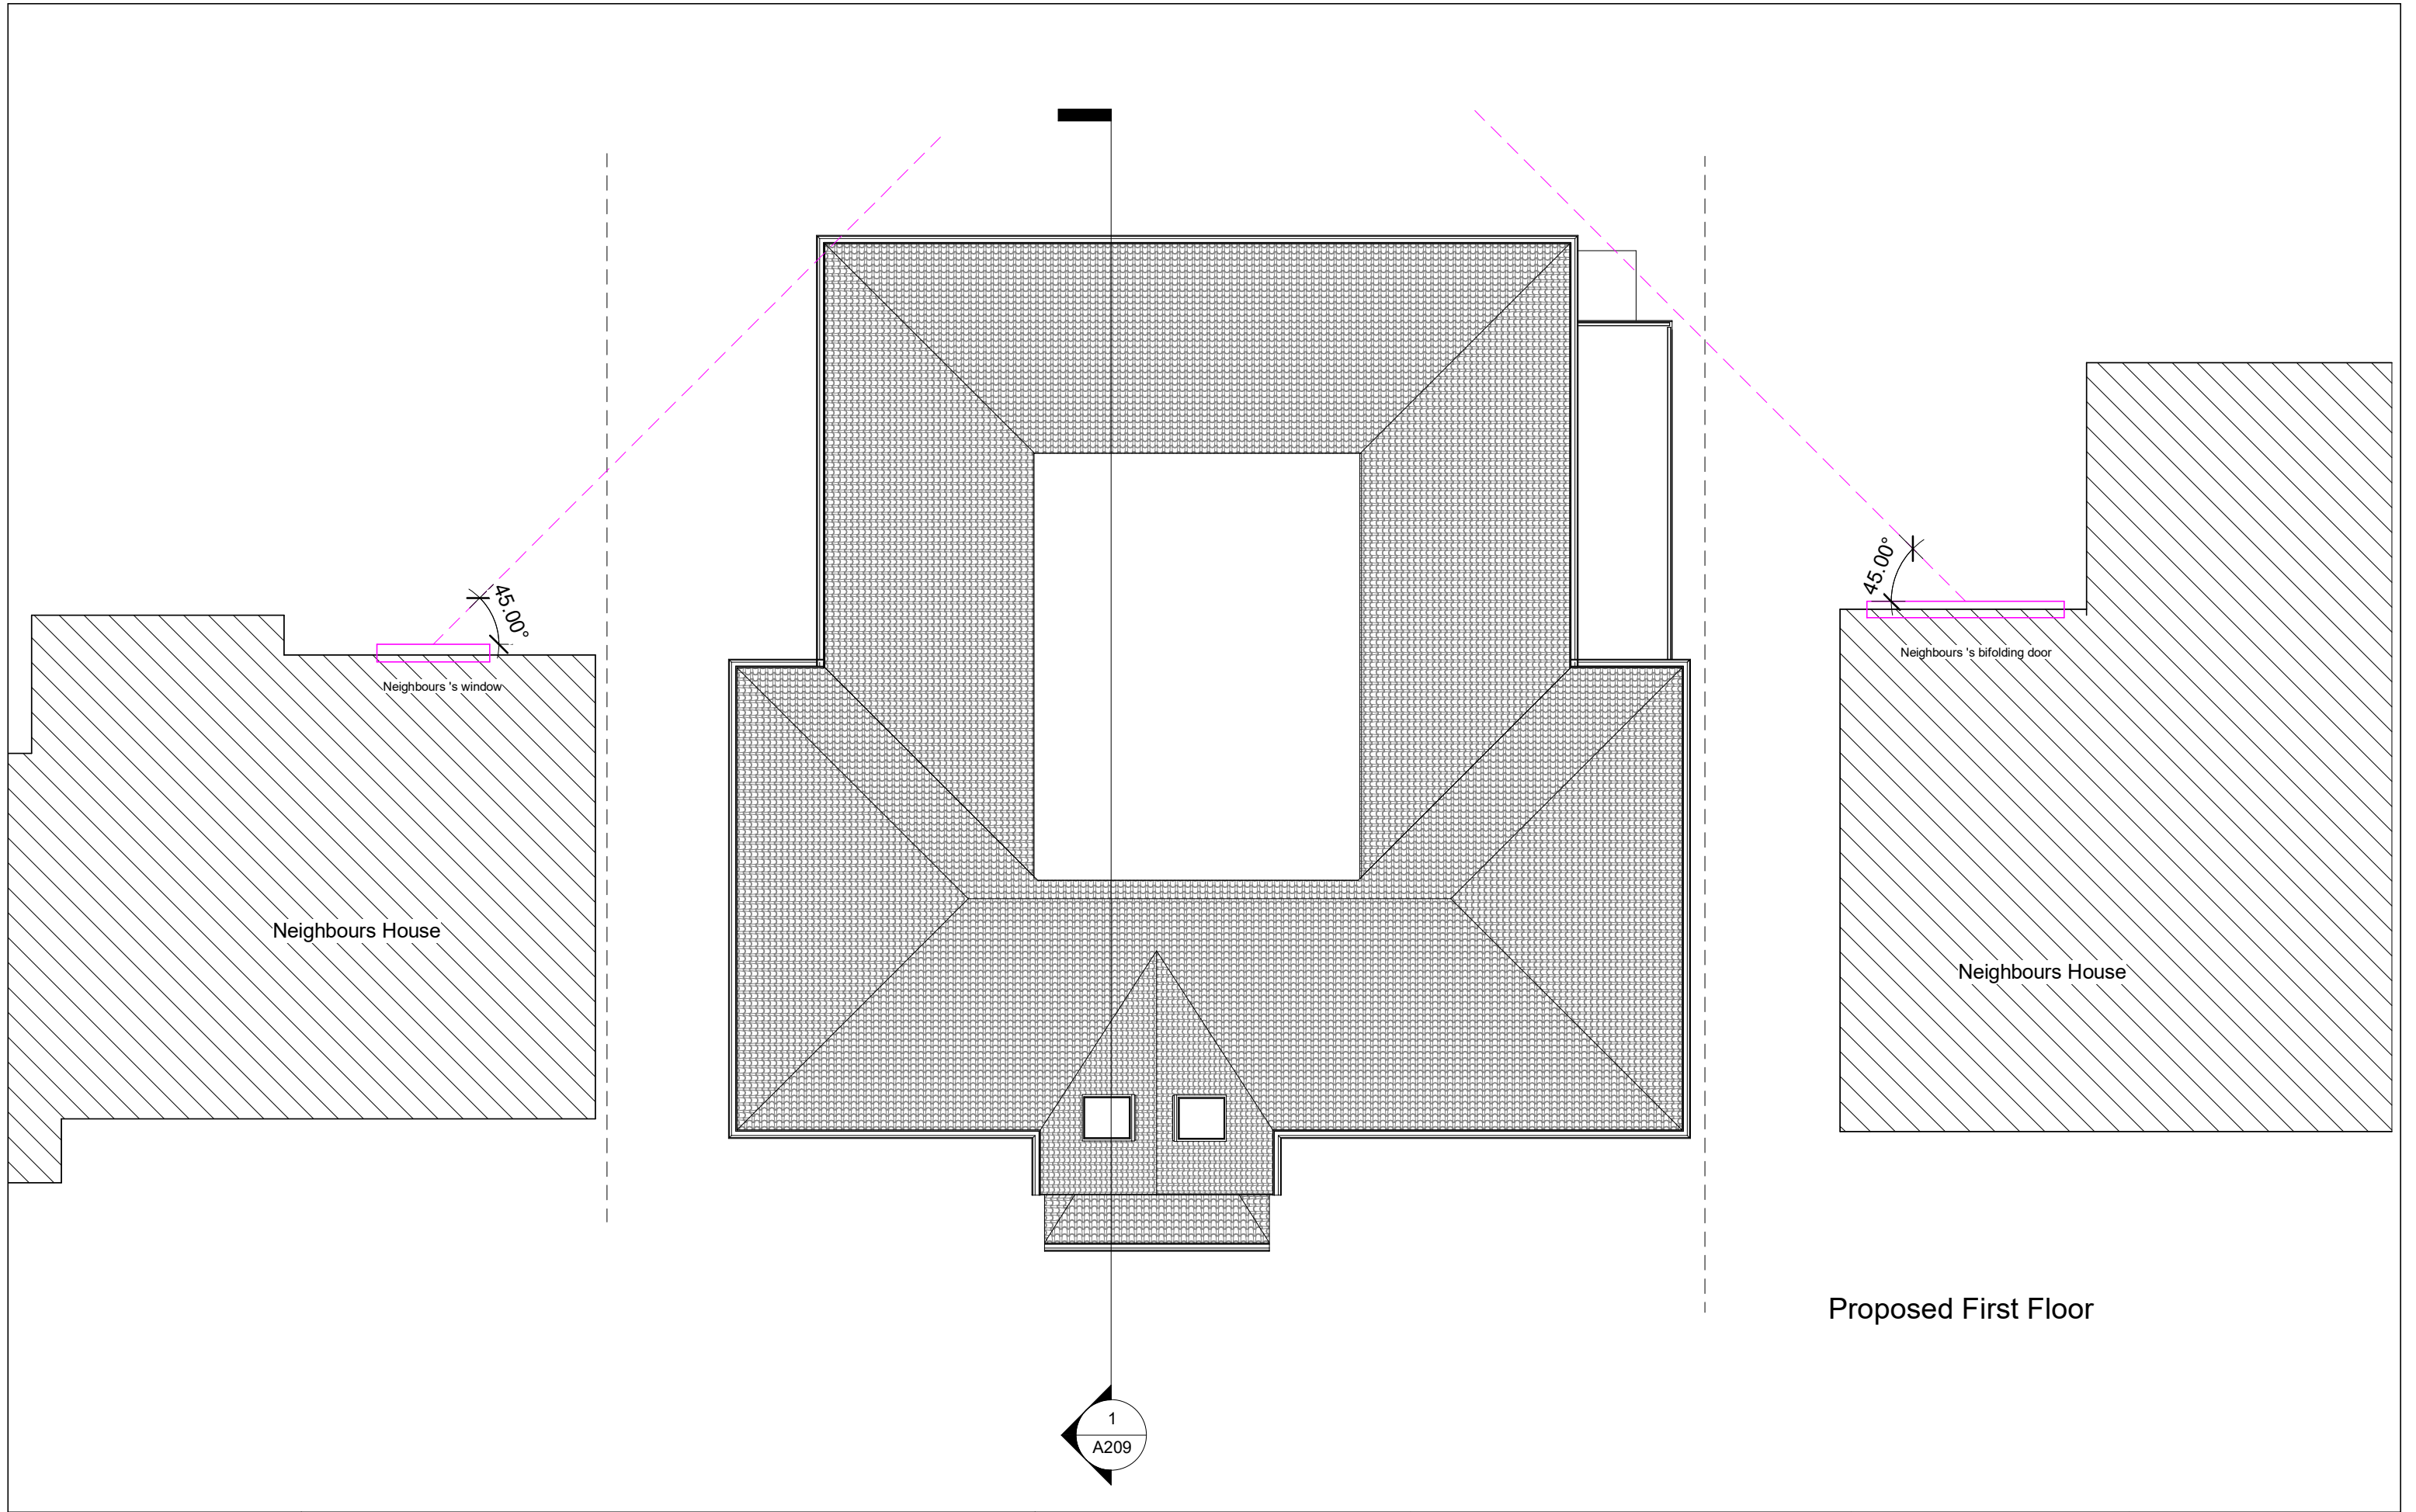

Proposed First Floor



Existing Section



Proposed Section

