




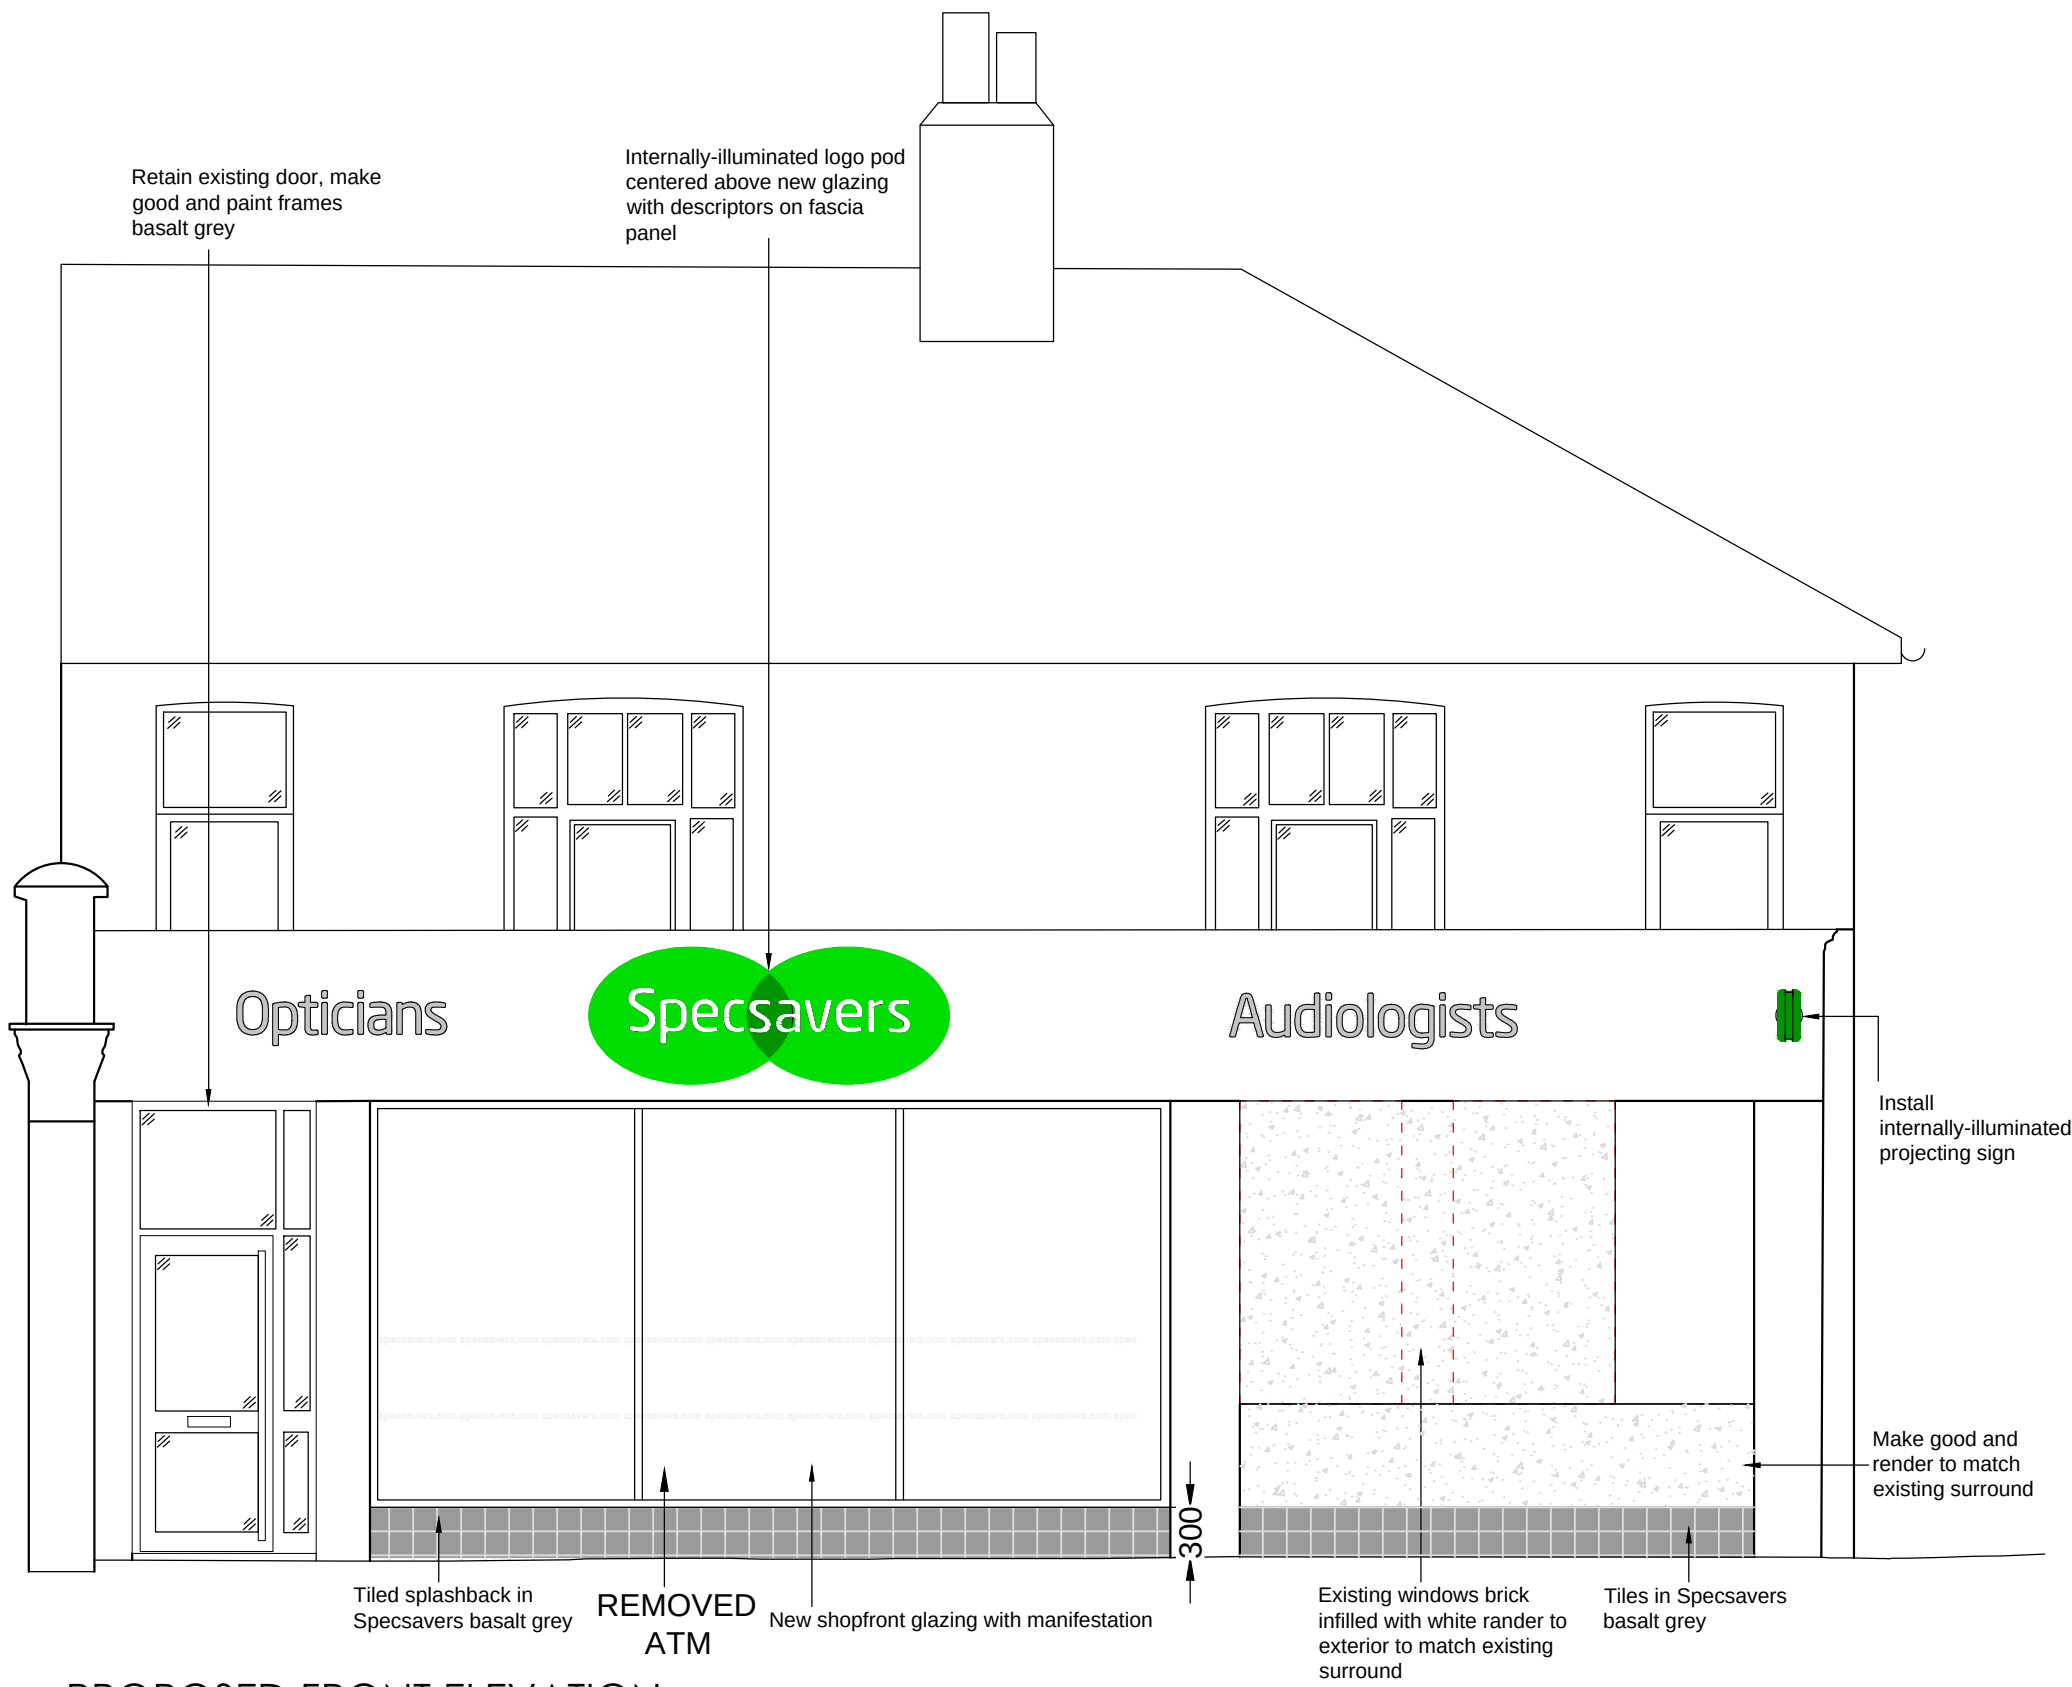


PROPOSED FRONT ELEVATION

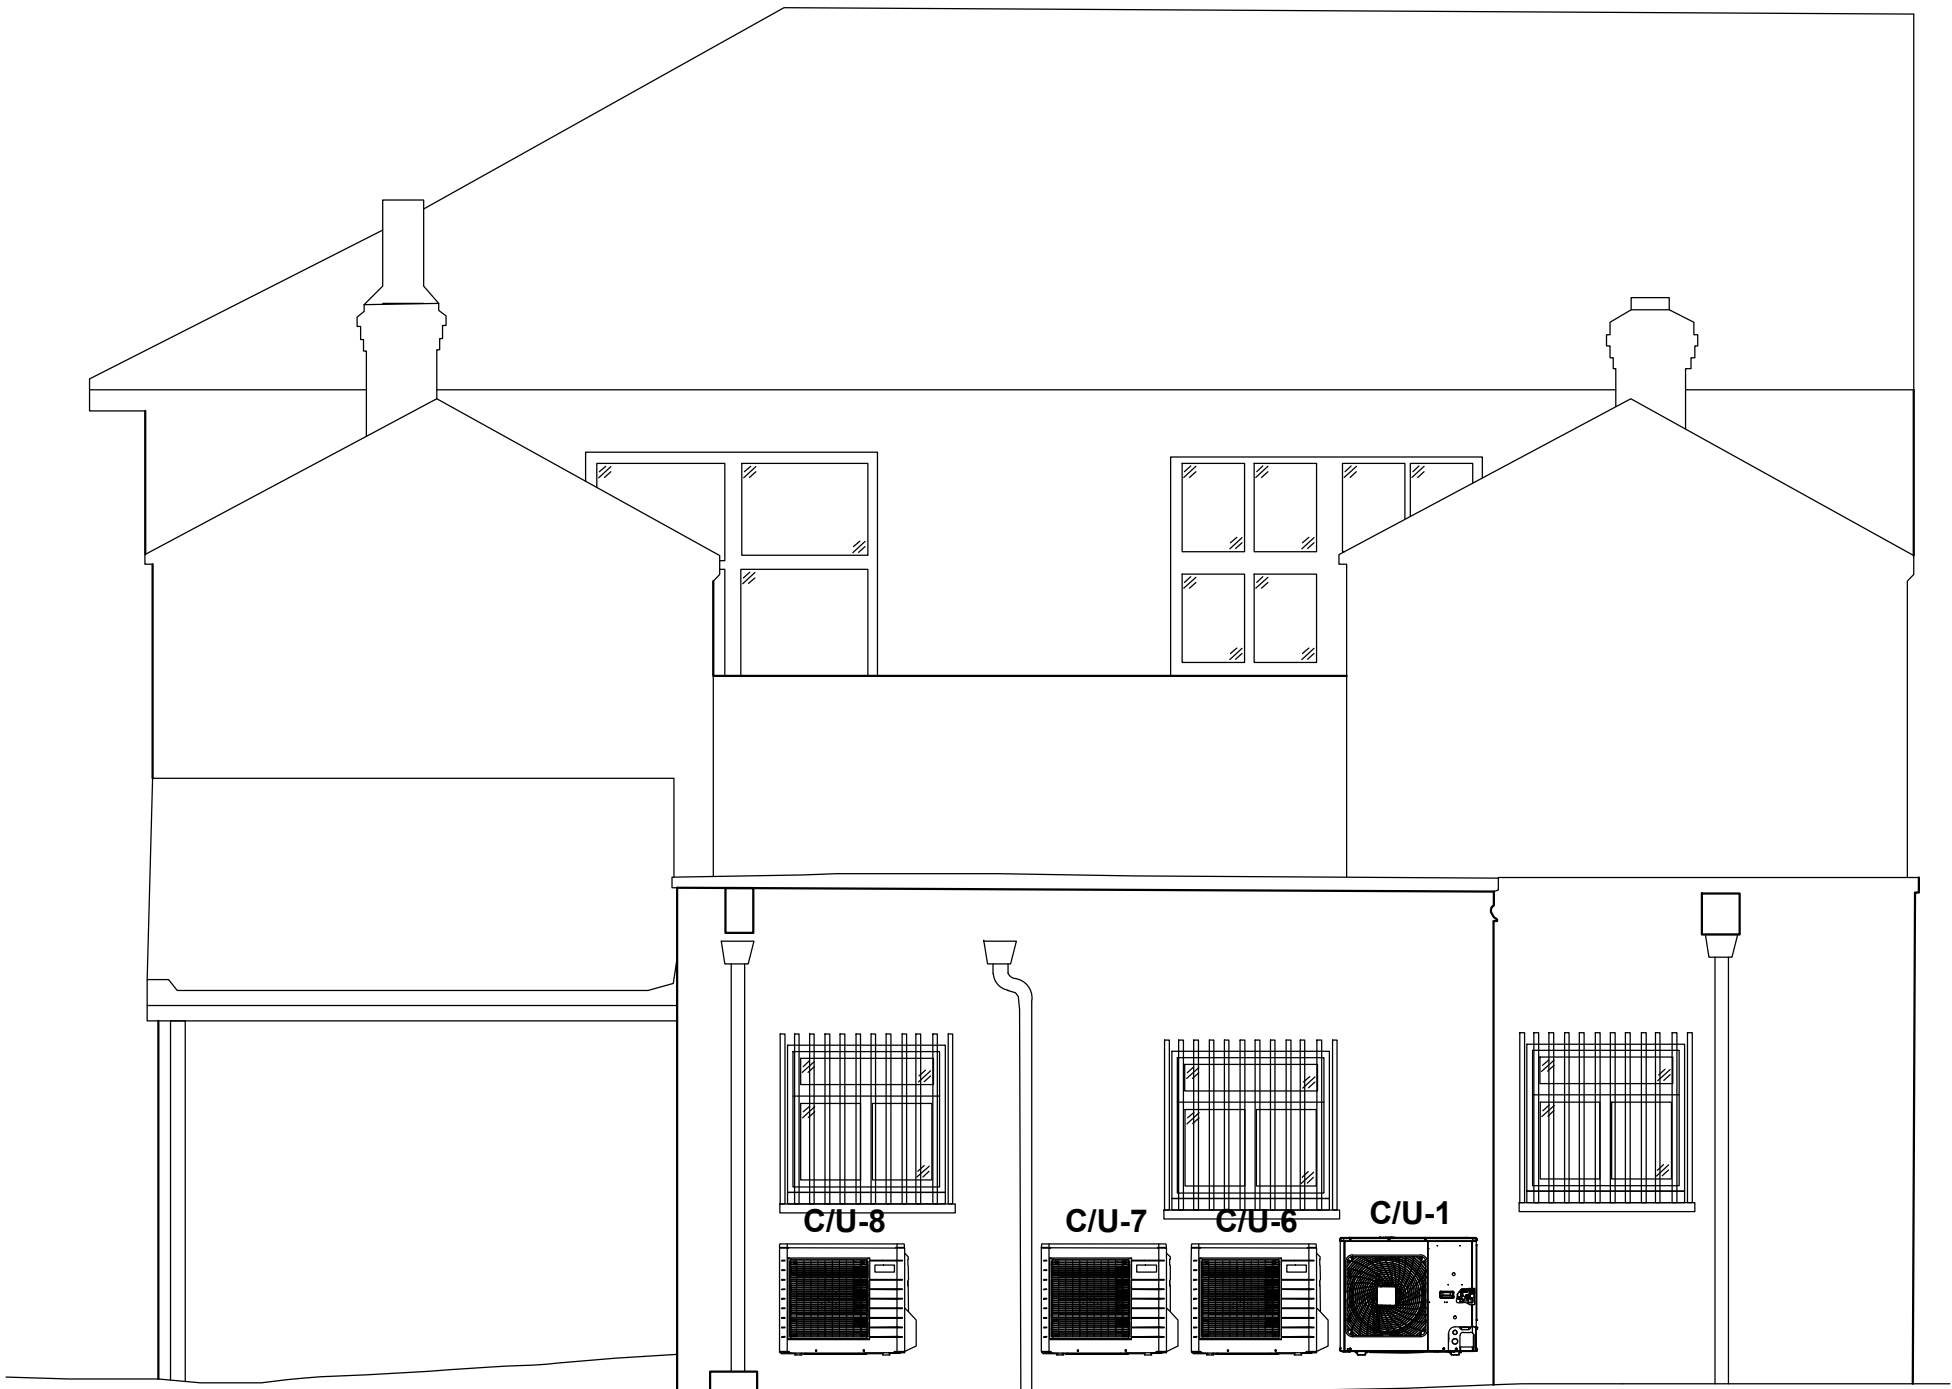

PROPOSED REAR ELEVATION

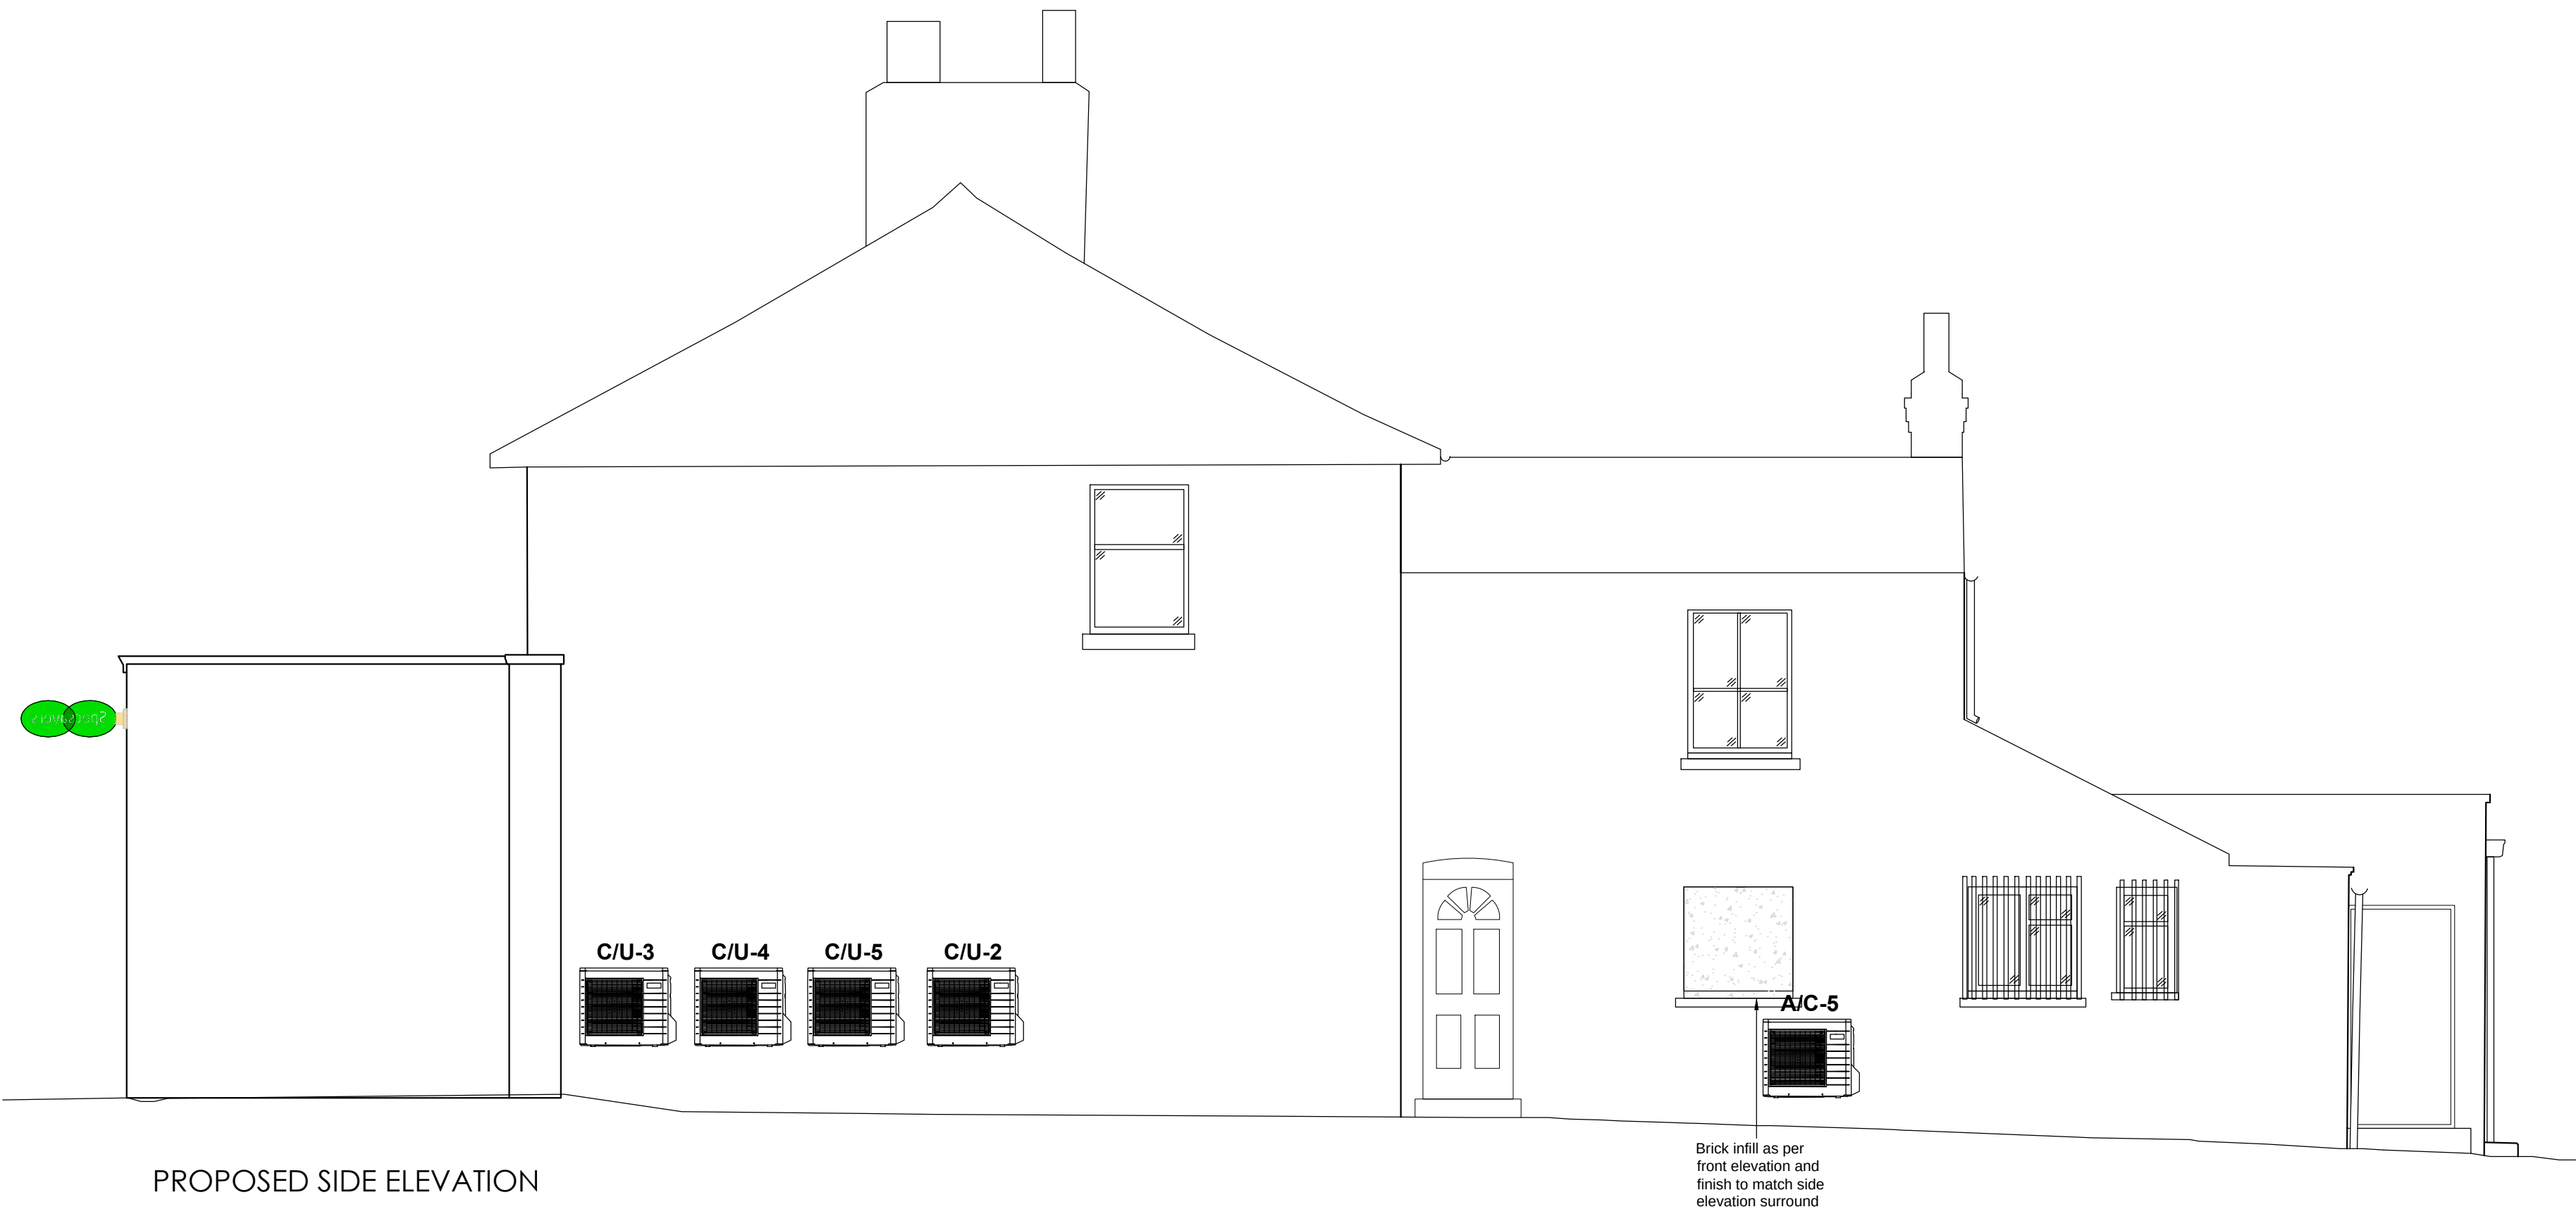

PROPOSED SIDE ELEVATION

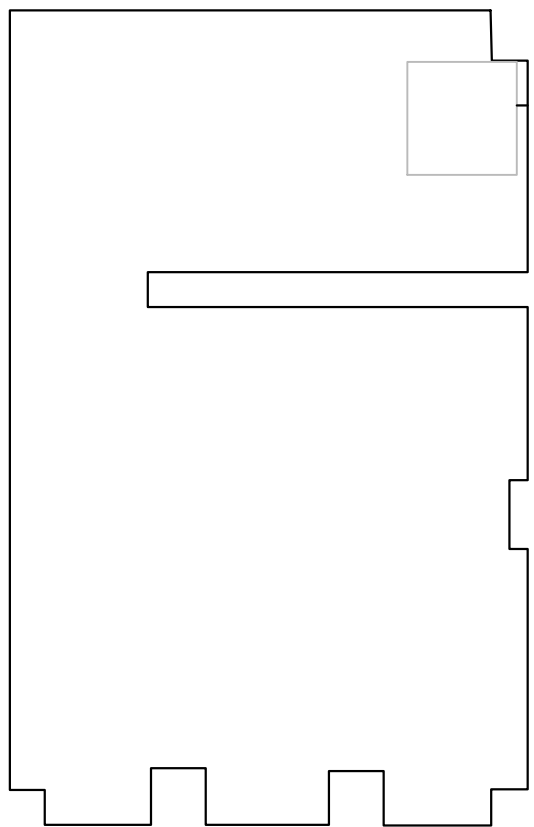

PROPOSED BASEMENT FLOOR
- No works

Notes:

Amendments:

Rev	Init.	Date	Description
A	MM	16.01.18	AC units added to elevations

Drawn By:

fisch
STRUCTURED CREATIVITY

FISCH DESIGN LTD
3 HERITAGE BUSINESS CENTRE
DERBY ROAD, BELPER
DERBYSHIRE, DE56 1SW

+44 (0)1773 828222 / WWW.FISCHDESIGN.CO.UK / MAIL@FISCHDESIGN.CO.UK

On Behalf Of:

Specsavers Optical Superstores

Business Development
Cirrus House
NG2 Business Park
10 Experian Way
Nottingham
NG2 1EP

T +44 (0) 1159 330 500
E

Project:
Specsavers Opticians
38 - 40 High Street
Yiewsley
West Drayton
UB7 7DW

Title:
Proposed Elevations and Basement Plan

Yiewsley West Drayton
New Store
PRODUCTION DRAWINGS

Drawn By:	Scale:	1:100@A4	Date:
WO	1:50@A1	16/11/2017	

Drawing Number:	Revision:
1451/1013	A

Do not scale from this drawing. Dimensions to be checked on site