



NOTES;

DIMENSIONS ARE TO CHECKED AND CONFIRMED BEFORE CONSTRUCTION PHASE.

ALL NEW EXTERNAL MATERIALS TO MATCH, AS CLOSE AS POSSIBLE, TO EXISTING EXTERNAL MATERIALS.

THE CLIENT IS RESPONSIBLE FOR PARTY WALL AGREEMENT OR ISSUES RELATING TO PARTY WALL

ALL STRUCTURAL ELEMENTS ARE TO BE DESIGNED AND SPECIFIED BY THE STRUCTURAL ENGINEER.

 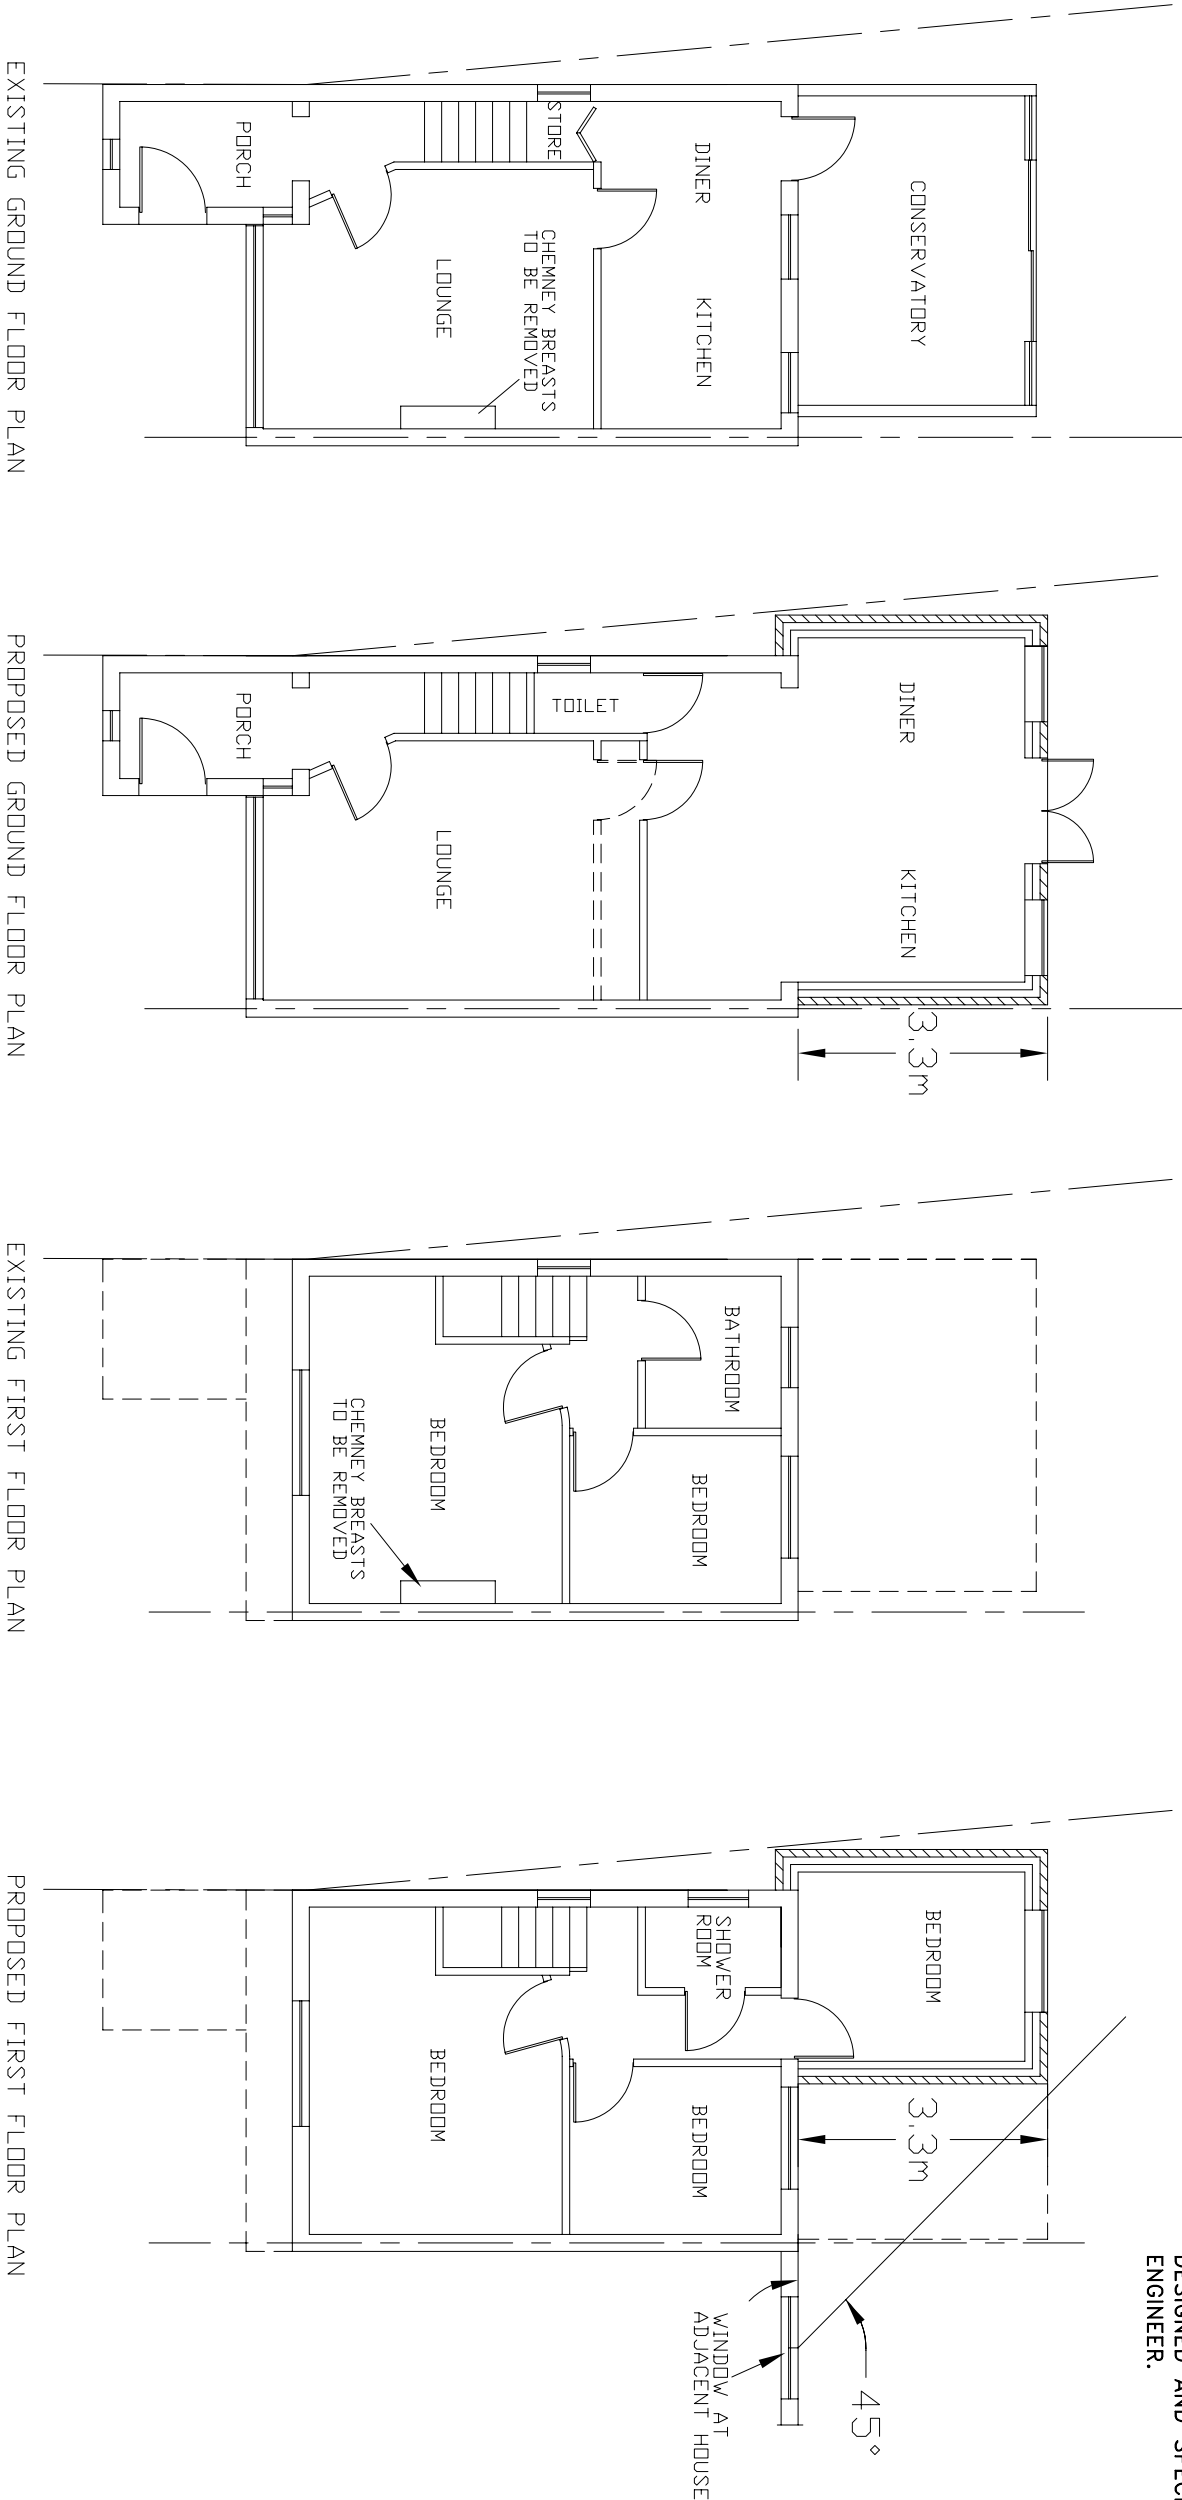

|   |  |                                              |               |             |        |                |       |                |
|---|--|----------------------------------------------|---------------|-------------|--------|----------------|-------|----------------|
| Project   |  | Site                                         | Drawing Title |             | Client |                | Scale |                |
| PROPOSED DOUBLE STOREY SIDE AND PART REAR AND SINGLE STOREY REAR EXTENSIONS, REMOVAL OF EXISTING CONSERVATORY |  | 100 WARWICK CRESCENT HAYES MIDDLESEX UB4 8RQ |               | FLOOR PLANS |        | MR JAY KUKADIA |       | 1:100@A3       |
|   |  |                                              |               |             |        |                |       | Date           |
|   |  |                                              |               |             |        |                |       | SEPTEMBER 2020 |
|   |  |                                              |               |             |        |                |       | Drawing No.    |
|   |  |                                              |               |             |        |                |       | 100/WC/01/A    |