


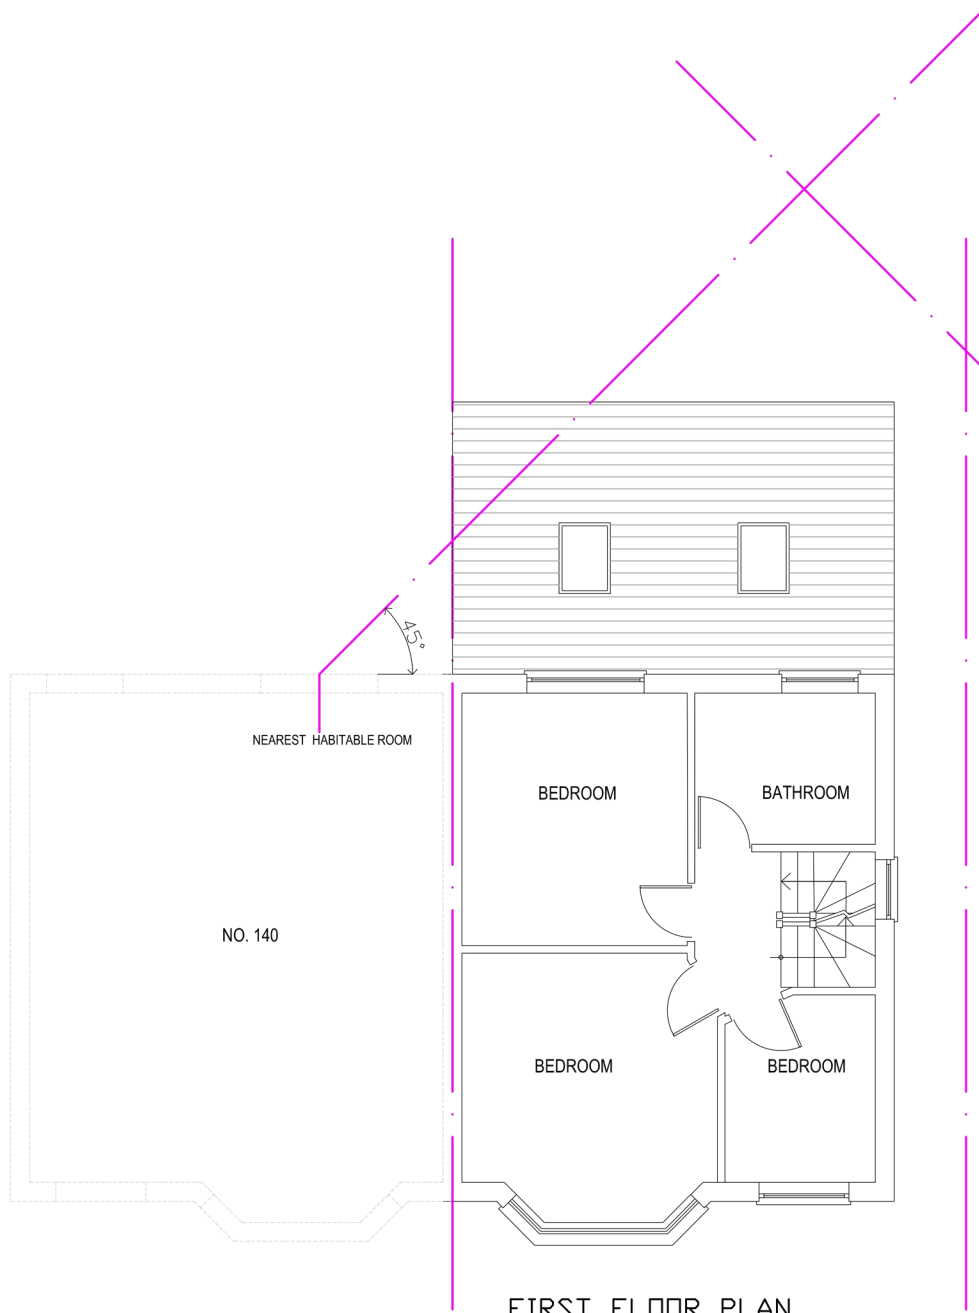
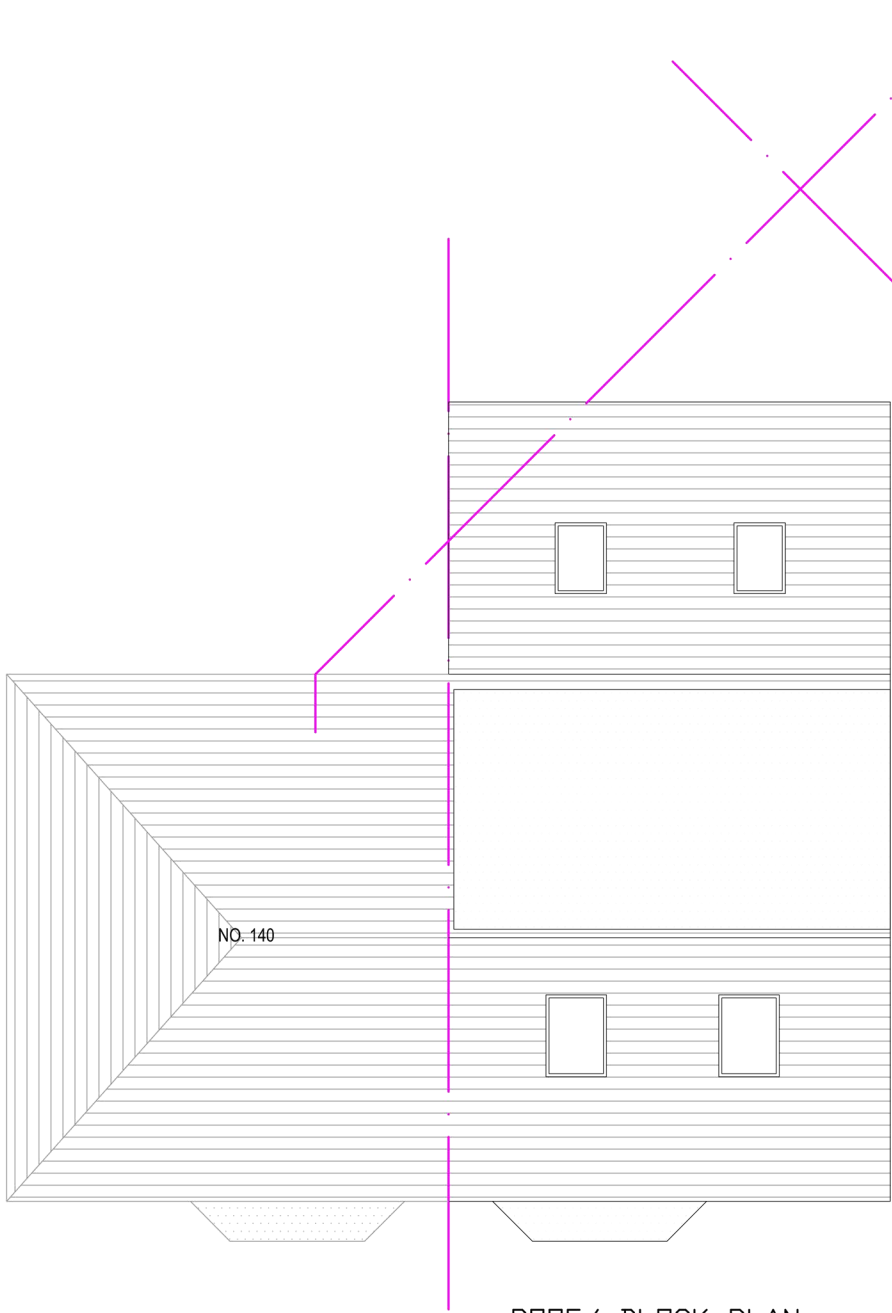


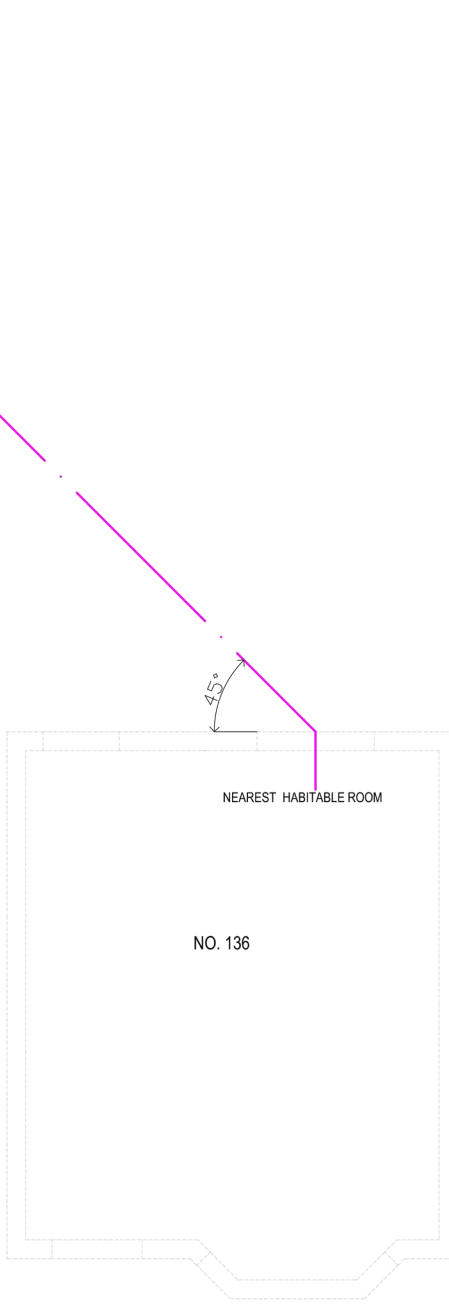

FIRST FLOOR PLAN

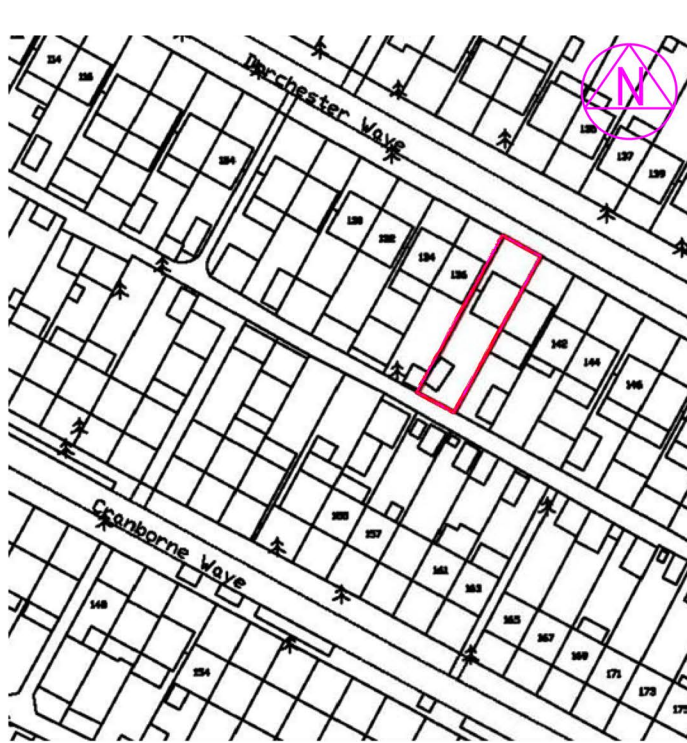


ROOF / BLOCK PLAN

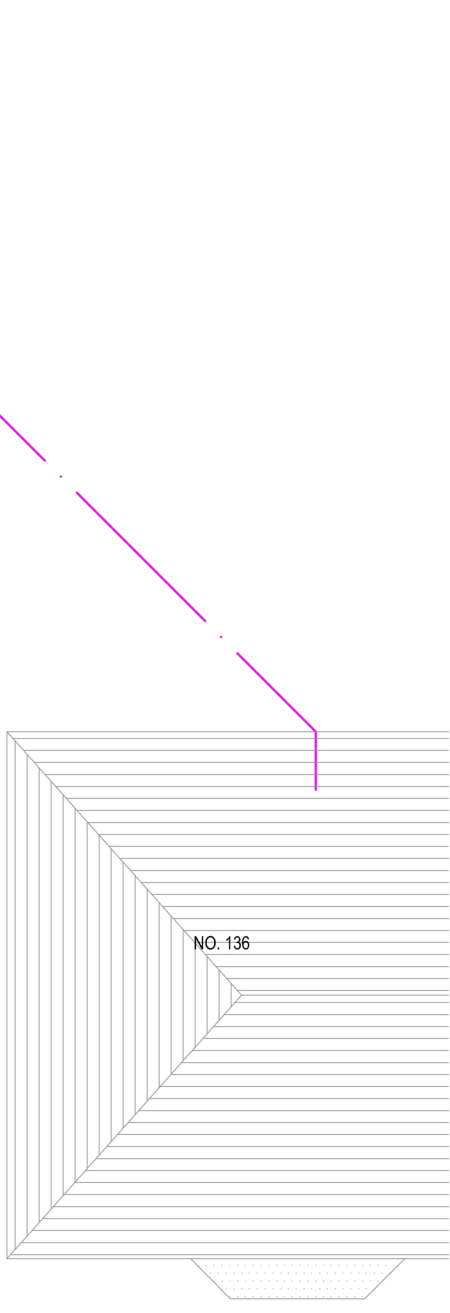


SITE PLAN

SCALE 1:1250

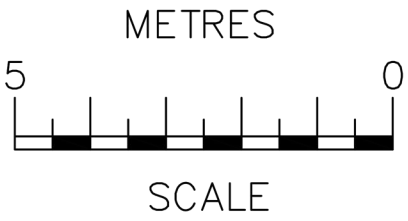

METRES


SCALE

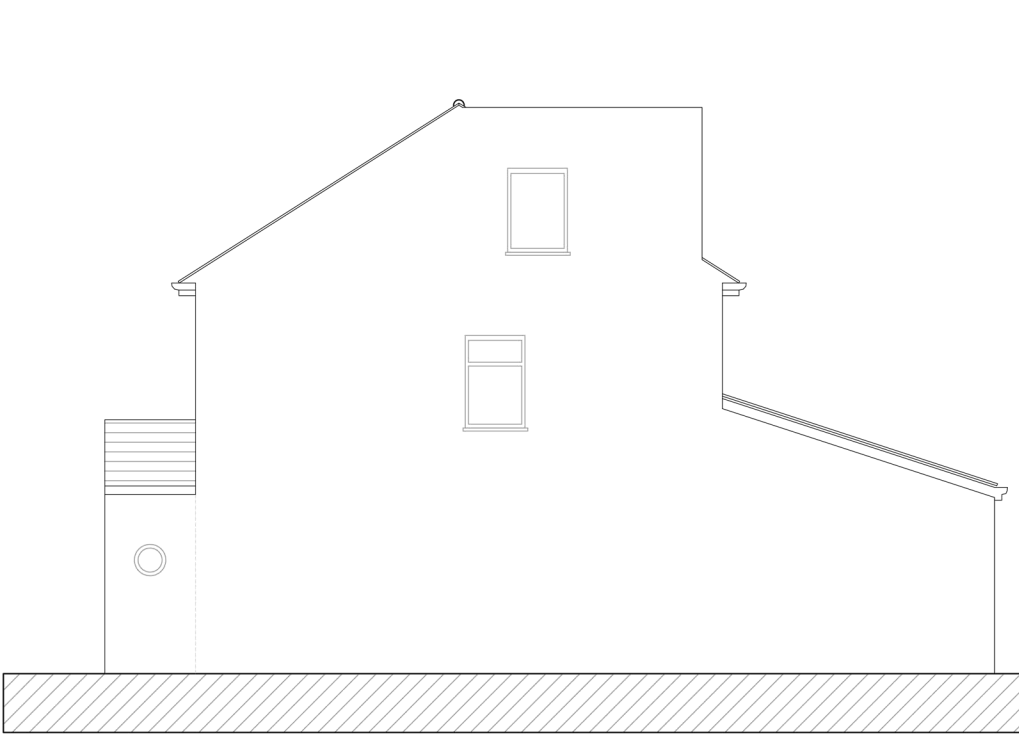

SIDE (WEST) ELEVATION



REAR ELEVATION

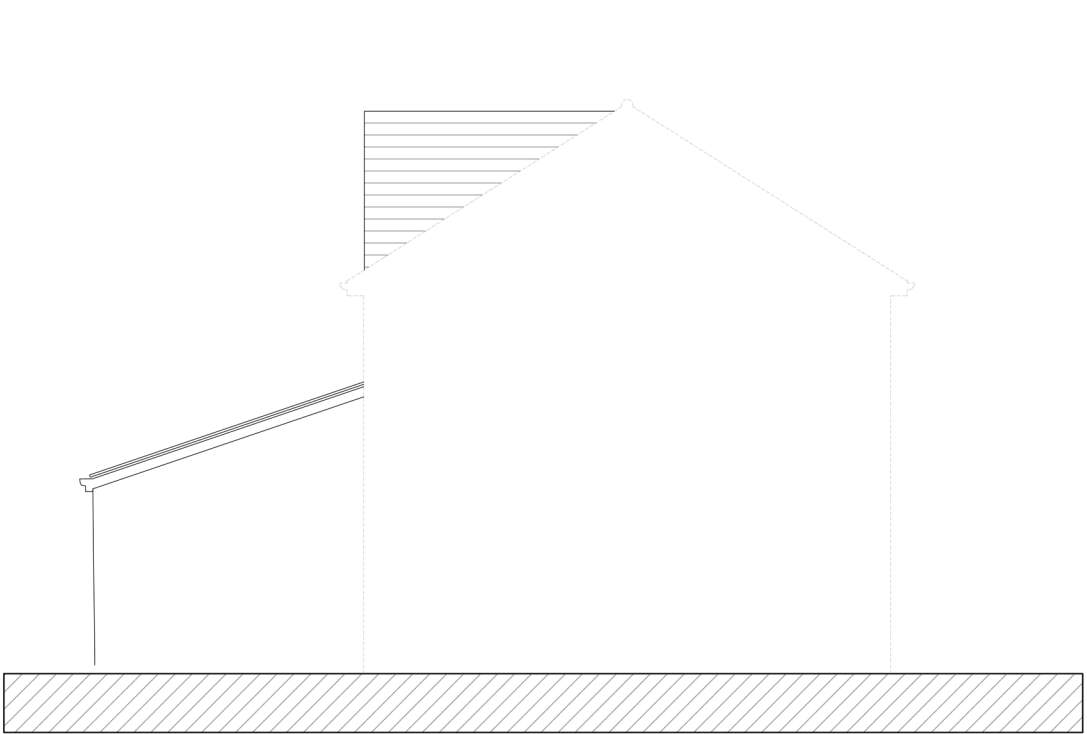

SIDE (EAST) ELEVATION

Client		
MR J. BILKHU		
Project		
PROPOSED FIRST FLOOR REAR EXTENSION (ONTO EXISTING GROUND FLOOR REAR EXTENSION).		
Location		
138 DORCHESTER WAY, LONDON, UB4 0HZ.		
Drawing		
EXISTING PLANS		
Project No.	Drawing No.	Revision
PP - 18010	P-100	-
Sheet Size	Scale	
A2	1:100	
Drawn by	Drawing Date	Approved by
AR	OCT 2018	

PLANNING ISSUE