

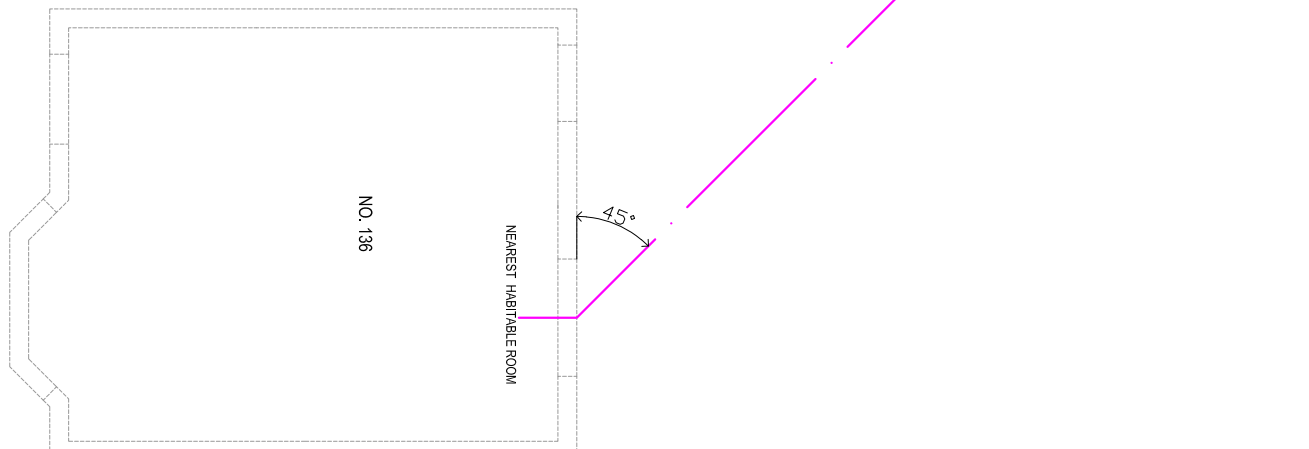
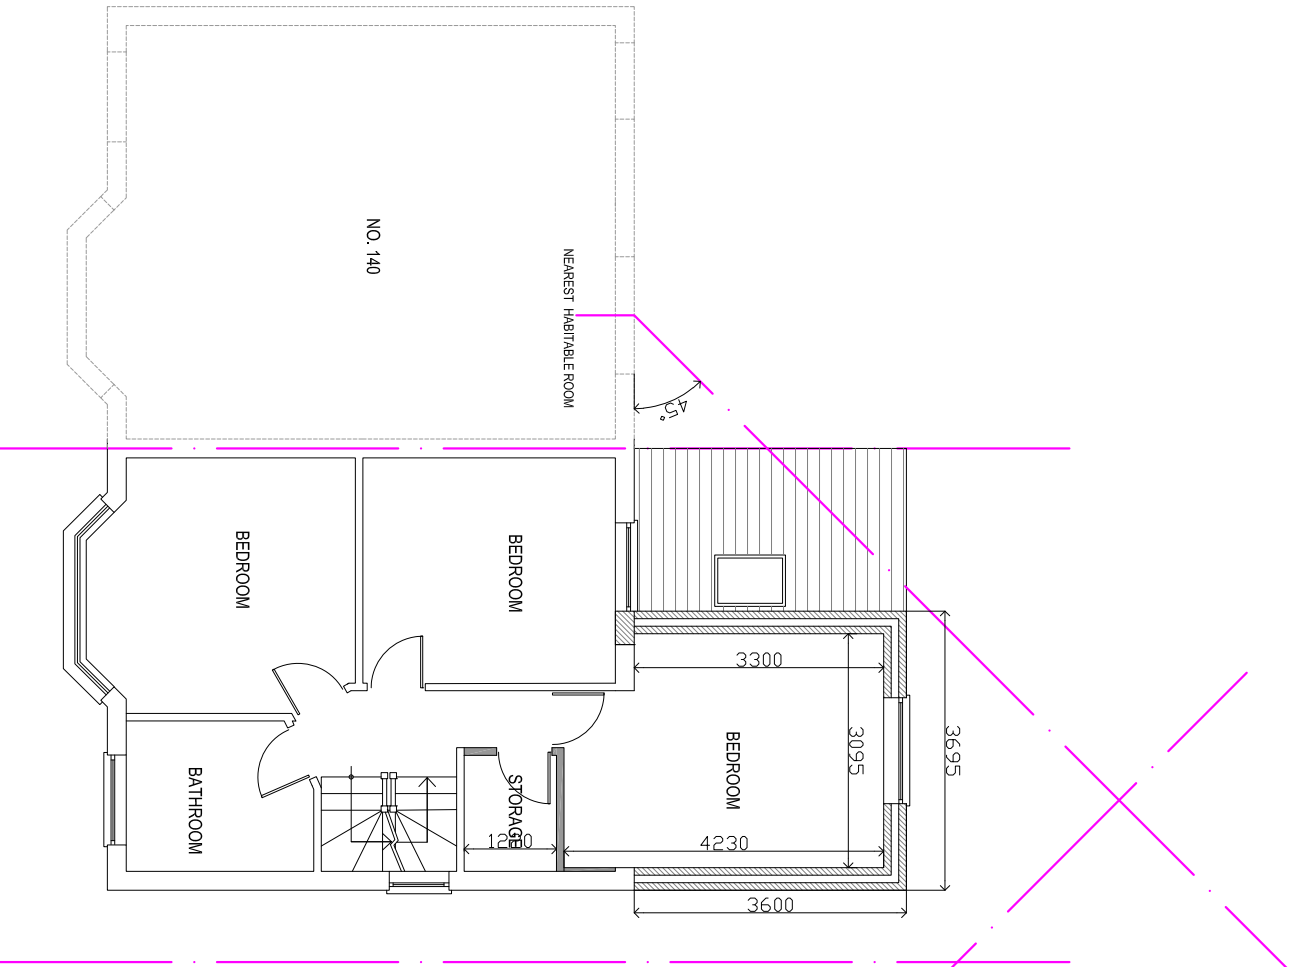




Fig. 1/136/16

There is no additional bedroom in the property as part of proposal.

The property is currently a 4 bedroom property and will remain as a 4 bedroom property as part of the proposal.


No change of layout to the ground floor and second floor.

The footprint of the property will also remain unchanged as the proposed first floor rear extension will be built onto an existing extension on the second floor, thus there will be no loss of amenity space.

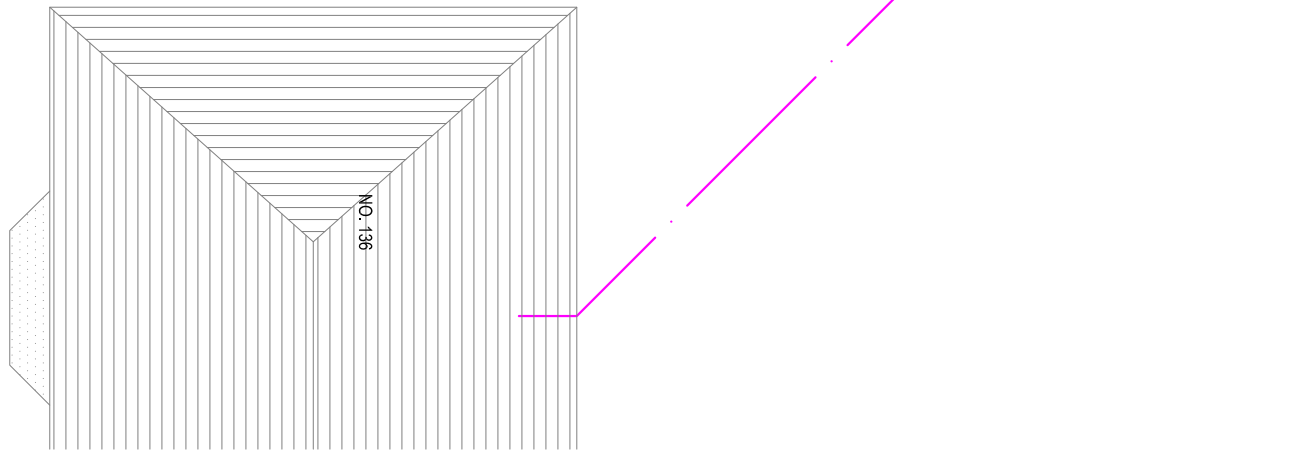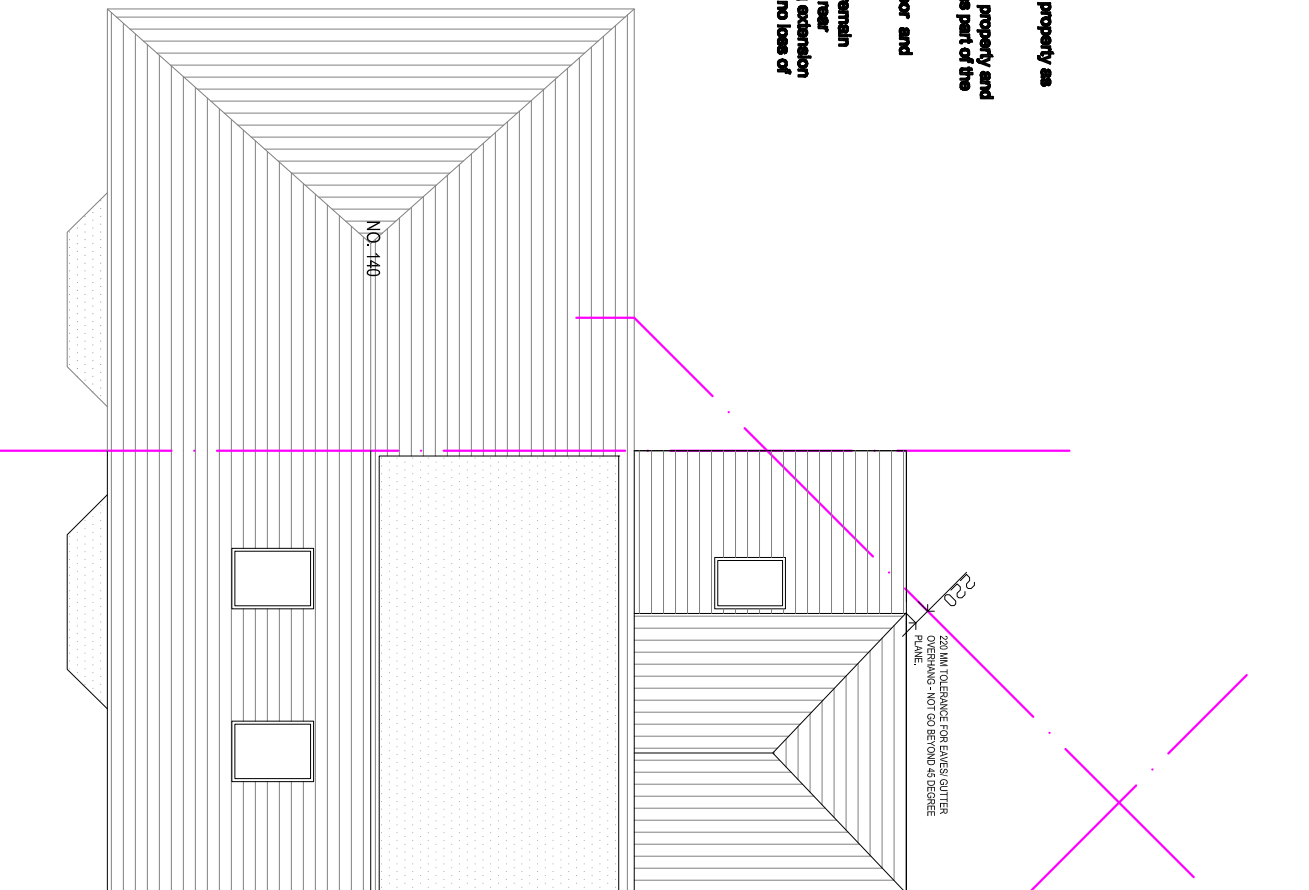


FIRST FLOOR PLAN

ROOF / BLOCK PLAN

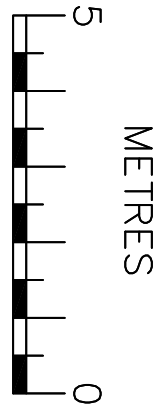

SCALE

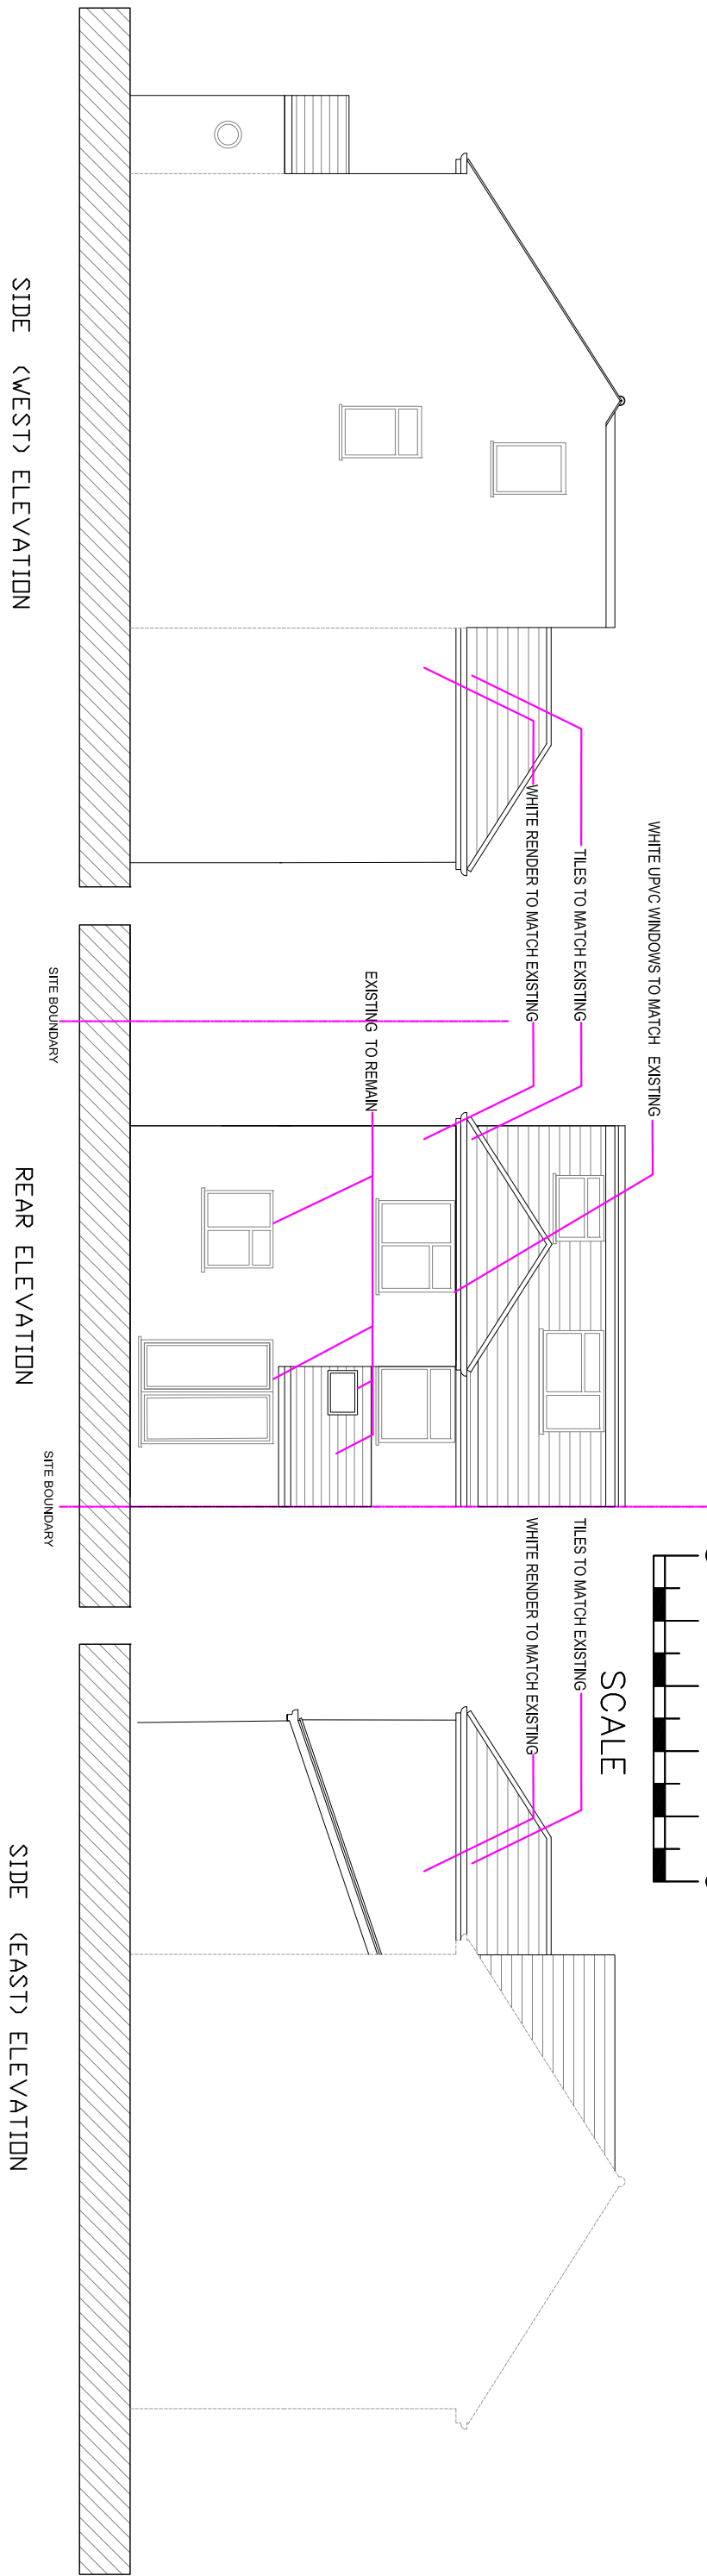

Client	MR & MRS J. BILKIU
Project	PROPOSED FIRST FLOOR REAR EXTENSION AND SECOND FLOOR REAR EXTENSION
Location	136 DORCHESTER WAY, LONDON, UBA 01Z
Planning	PP - 18010
Proposed Plans	PP - 18010
Drawn by	AR
Checked by	AR
Issued by	AR
Approved by	AR
Date	OCT 2018

PLANNING ISSUE