



FIRST FLOOR

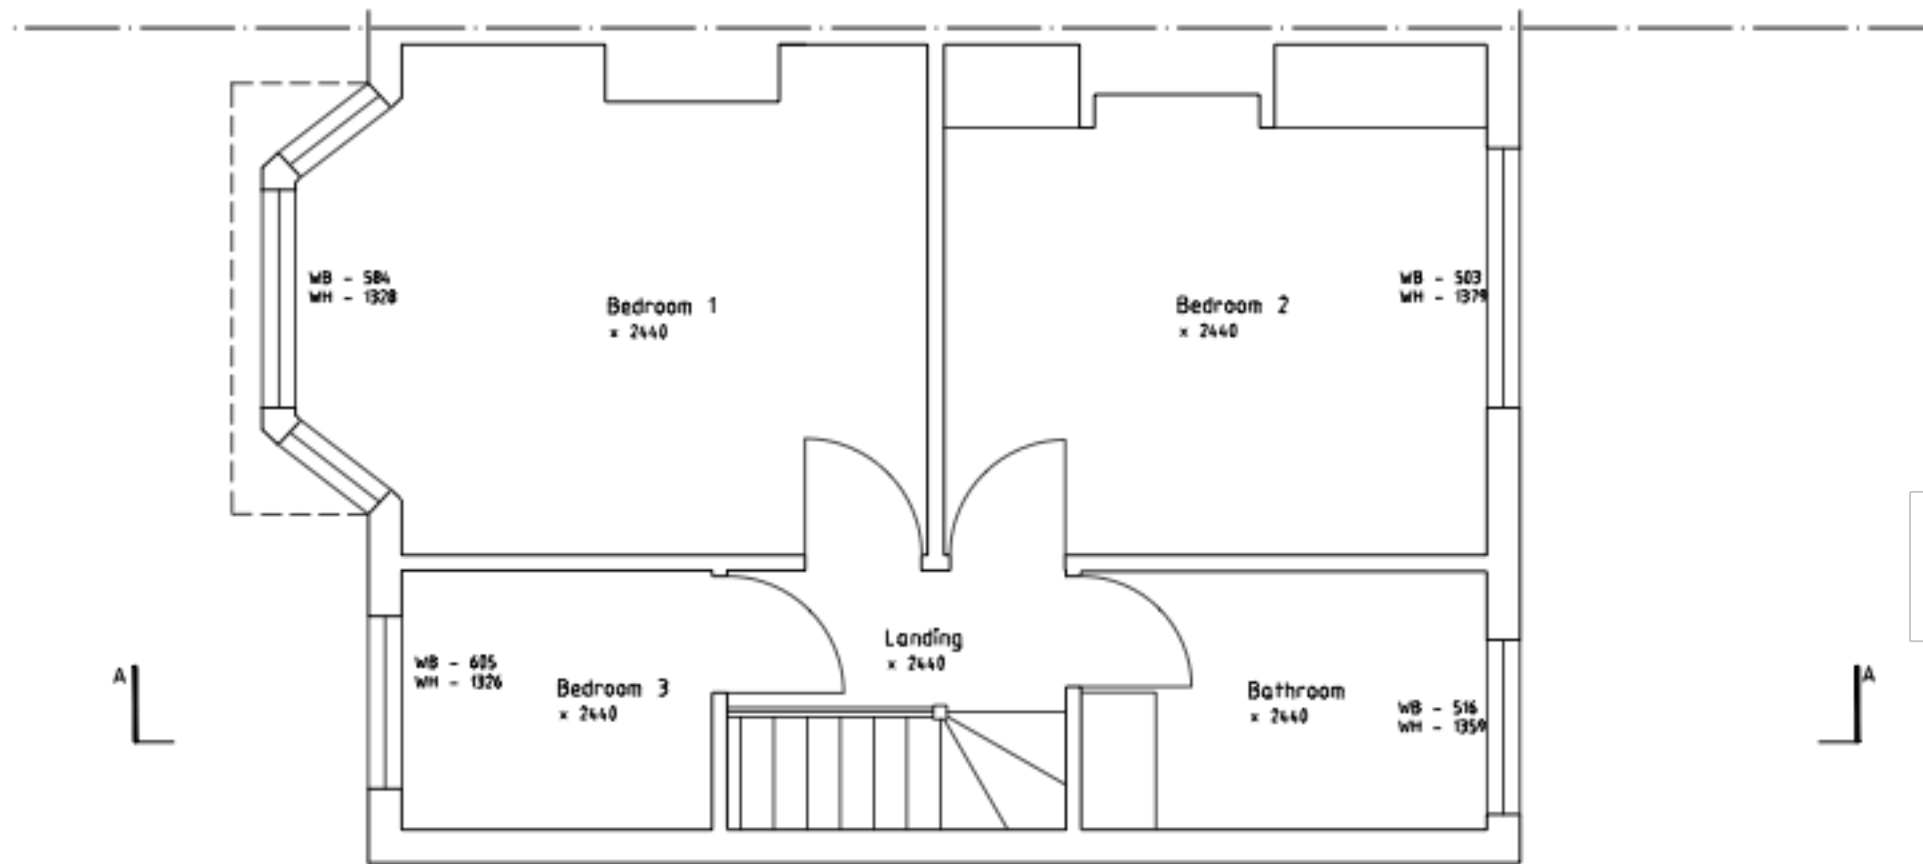


ALL DIMENSIONS TO BE CHECKED ON SITE.

 

Linear scale 1:50 @ A3



ROOF PLAN

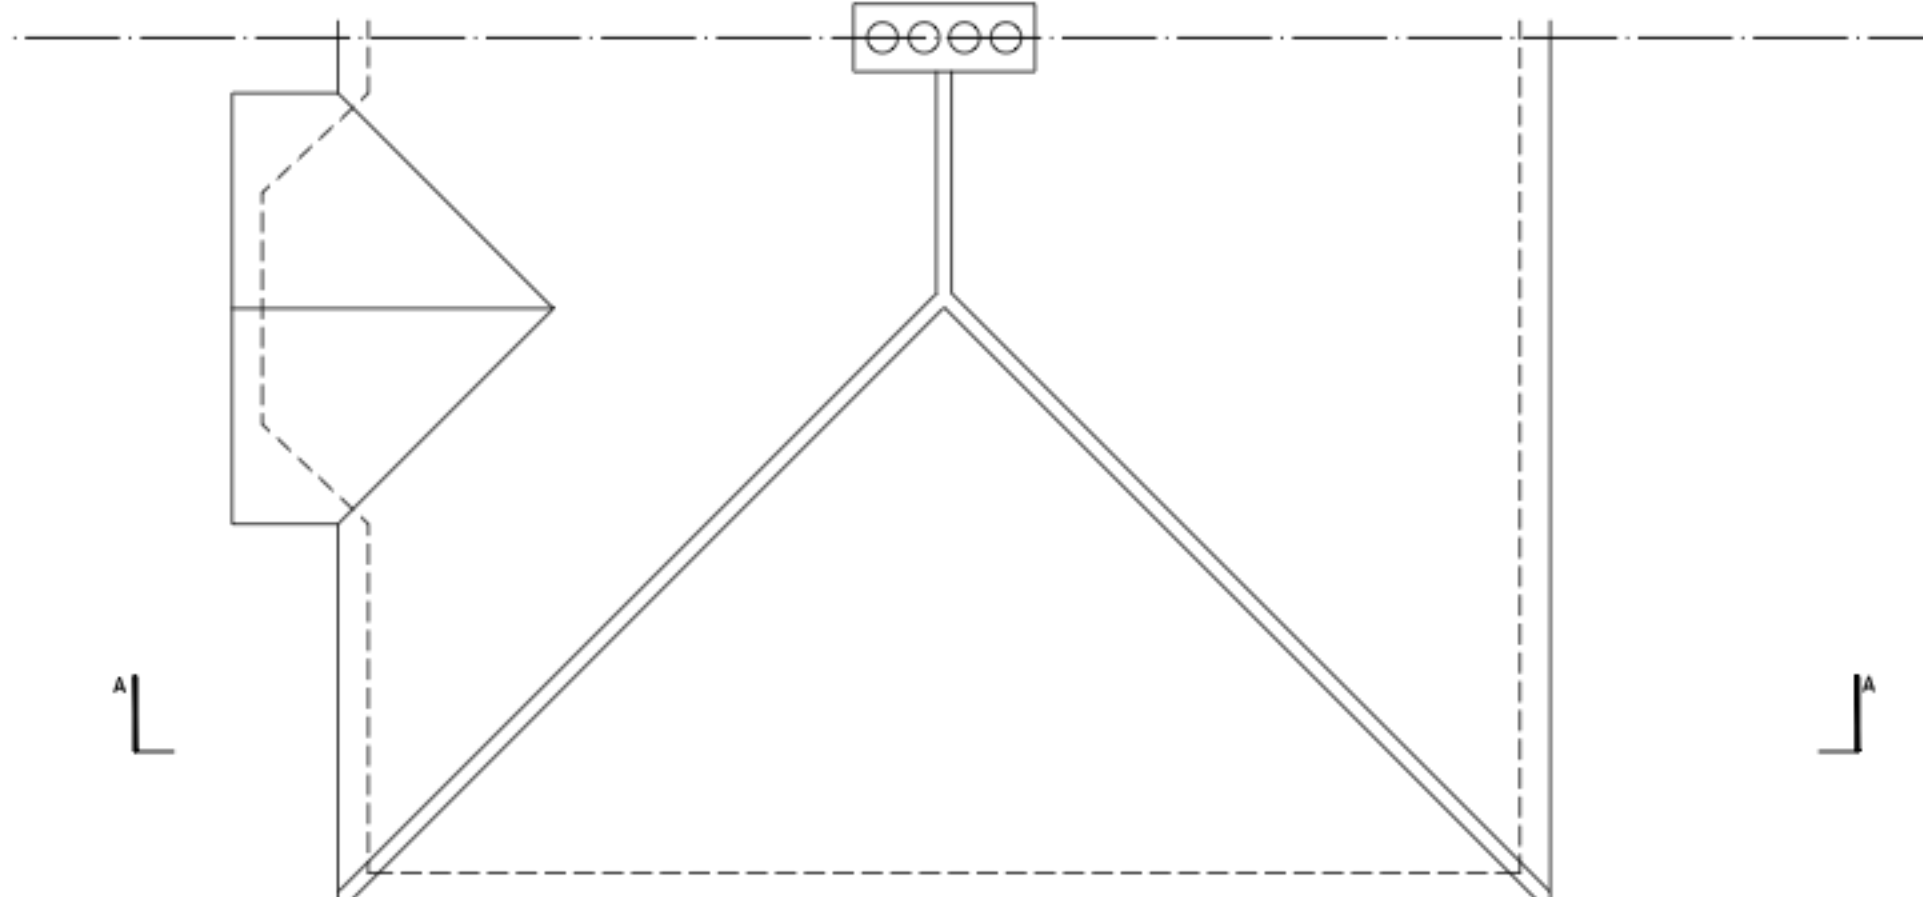

Created by Adam Czastka

Status: Existing

Client: Adam Czastka

Project address: 11
Honeycroft Hill, Uxbridge,
UB10 9NQ

Drawing: First floor and
roof plan

Scale 1:50
@ A3

Date: 24
Sep

Rev: A