

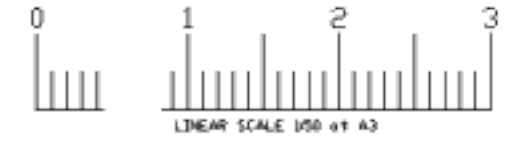
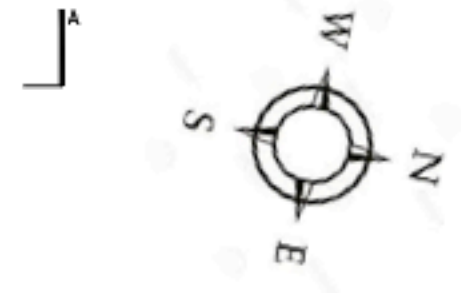


ALL DIMENSIONS TO BE CHECKED
(E.

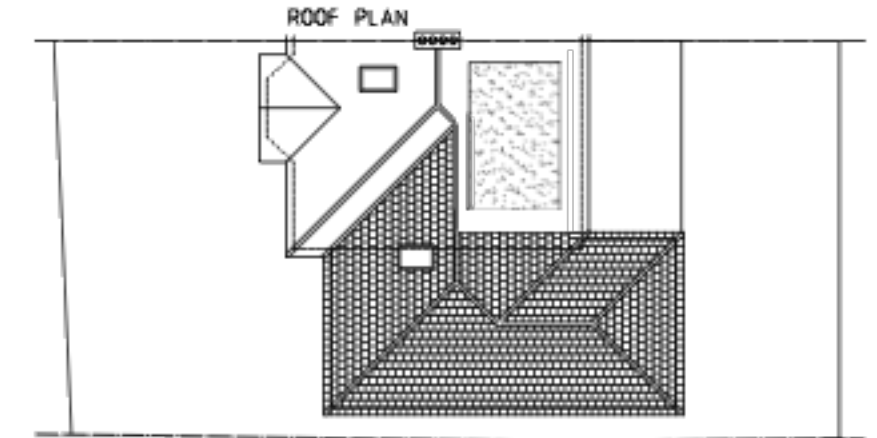

SECOND FLOOR PLAN

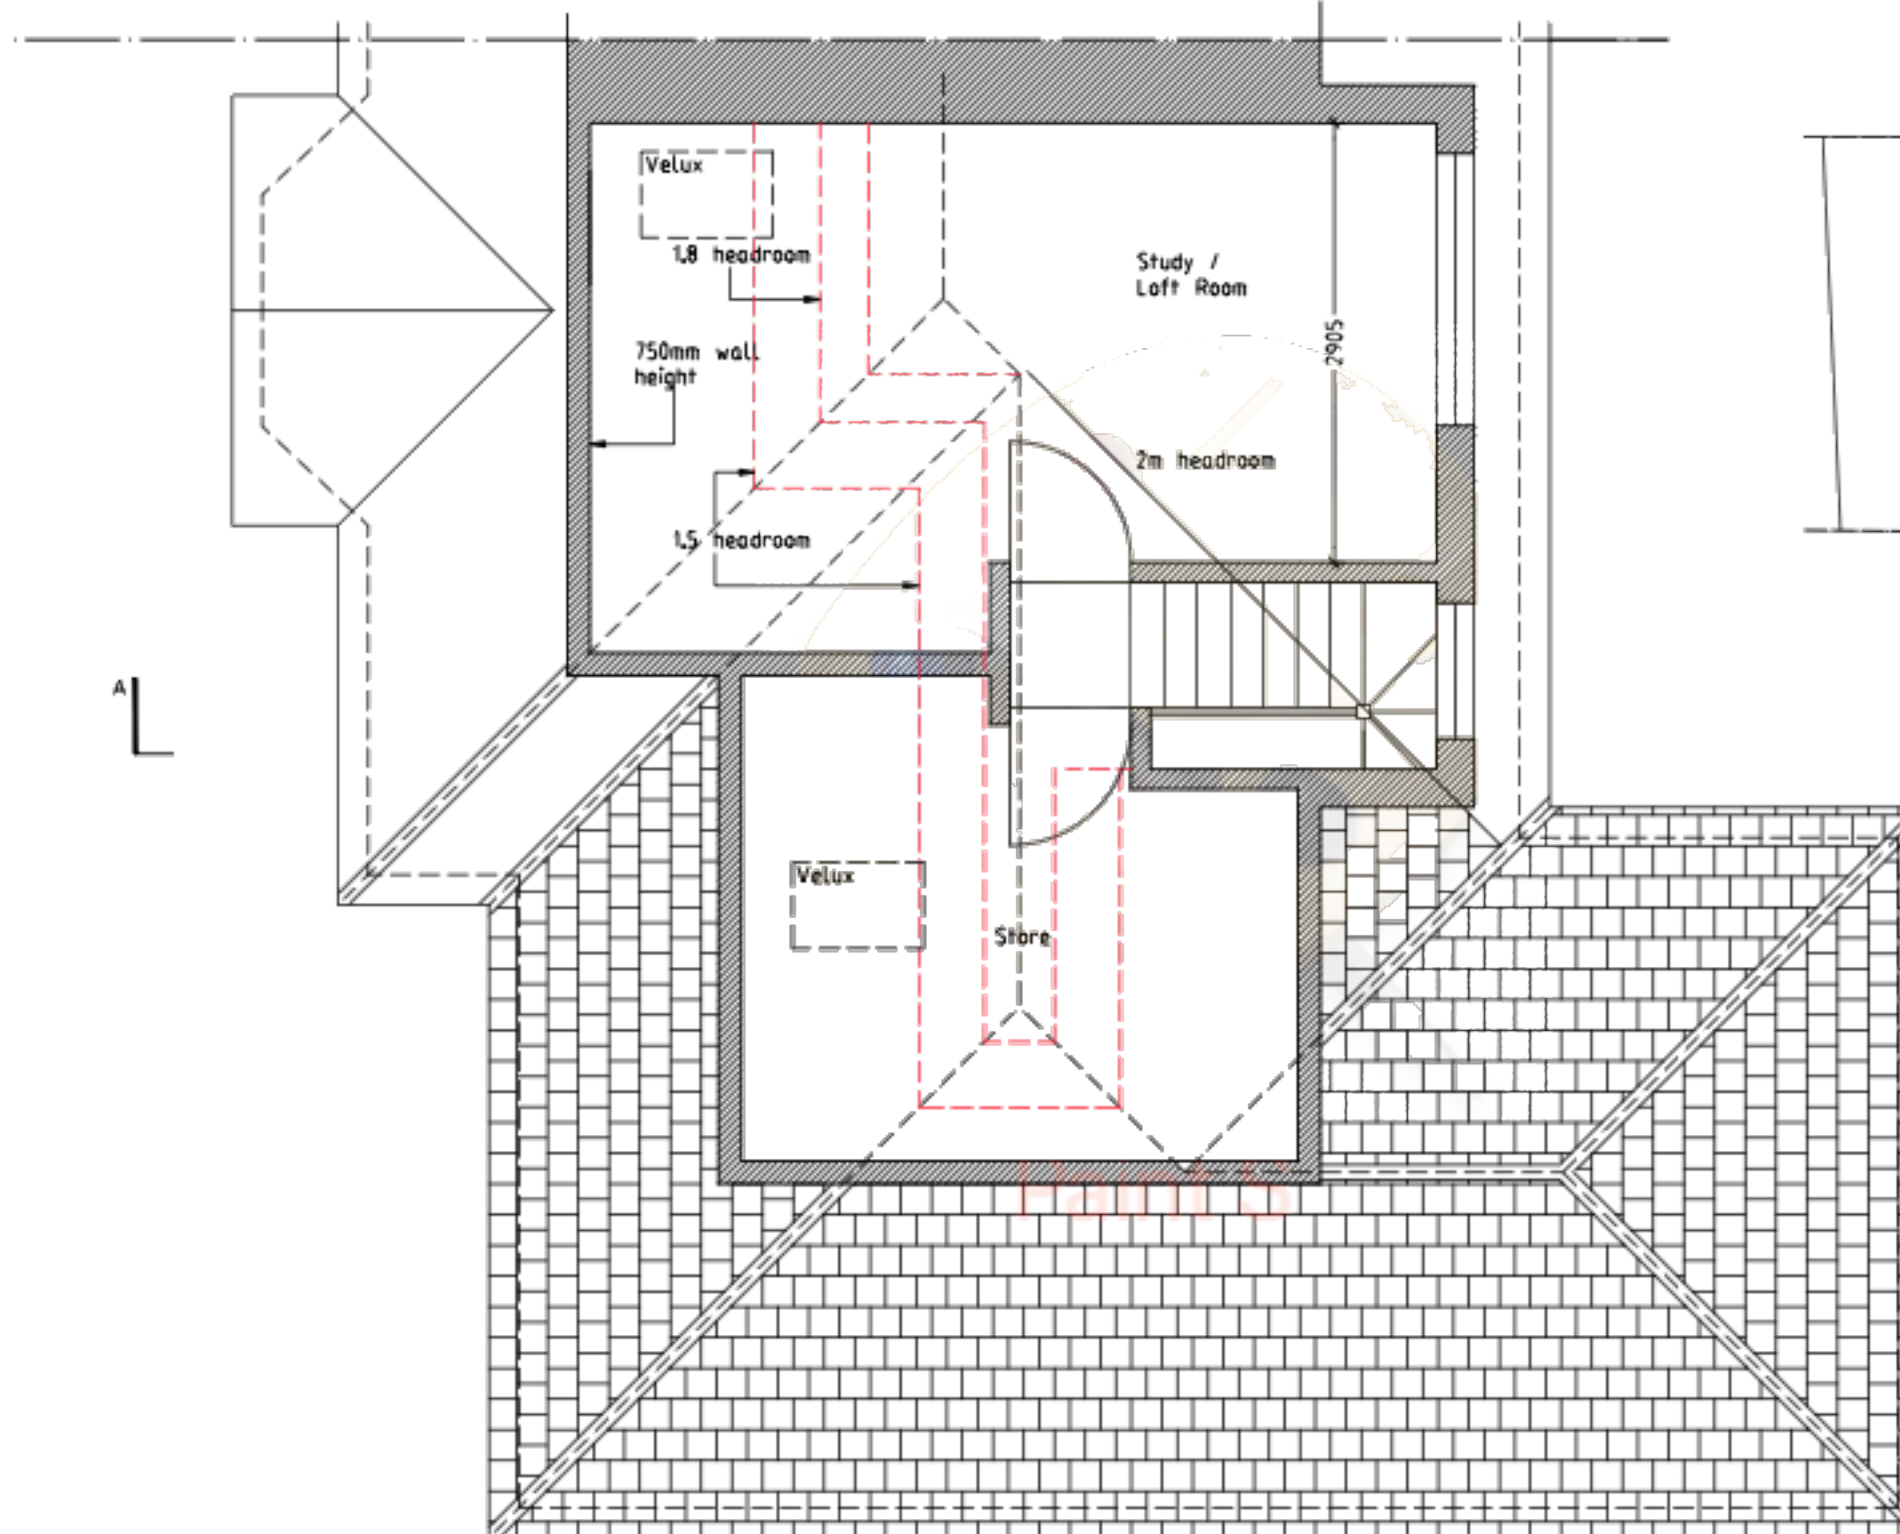

Created by Adam Czastka

Status: Proposed

Client: Adam Czastka

Project address: 11
Honeycroft Hill, Uxbridge,
UB10 9NQ

Drawing: Second floor and roof

Scale 1:50
@ A3

Date: 24
Sep

Rev: A