



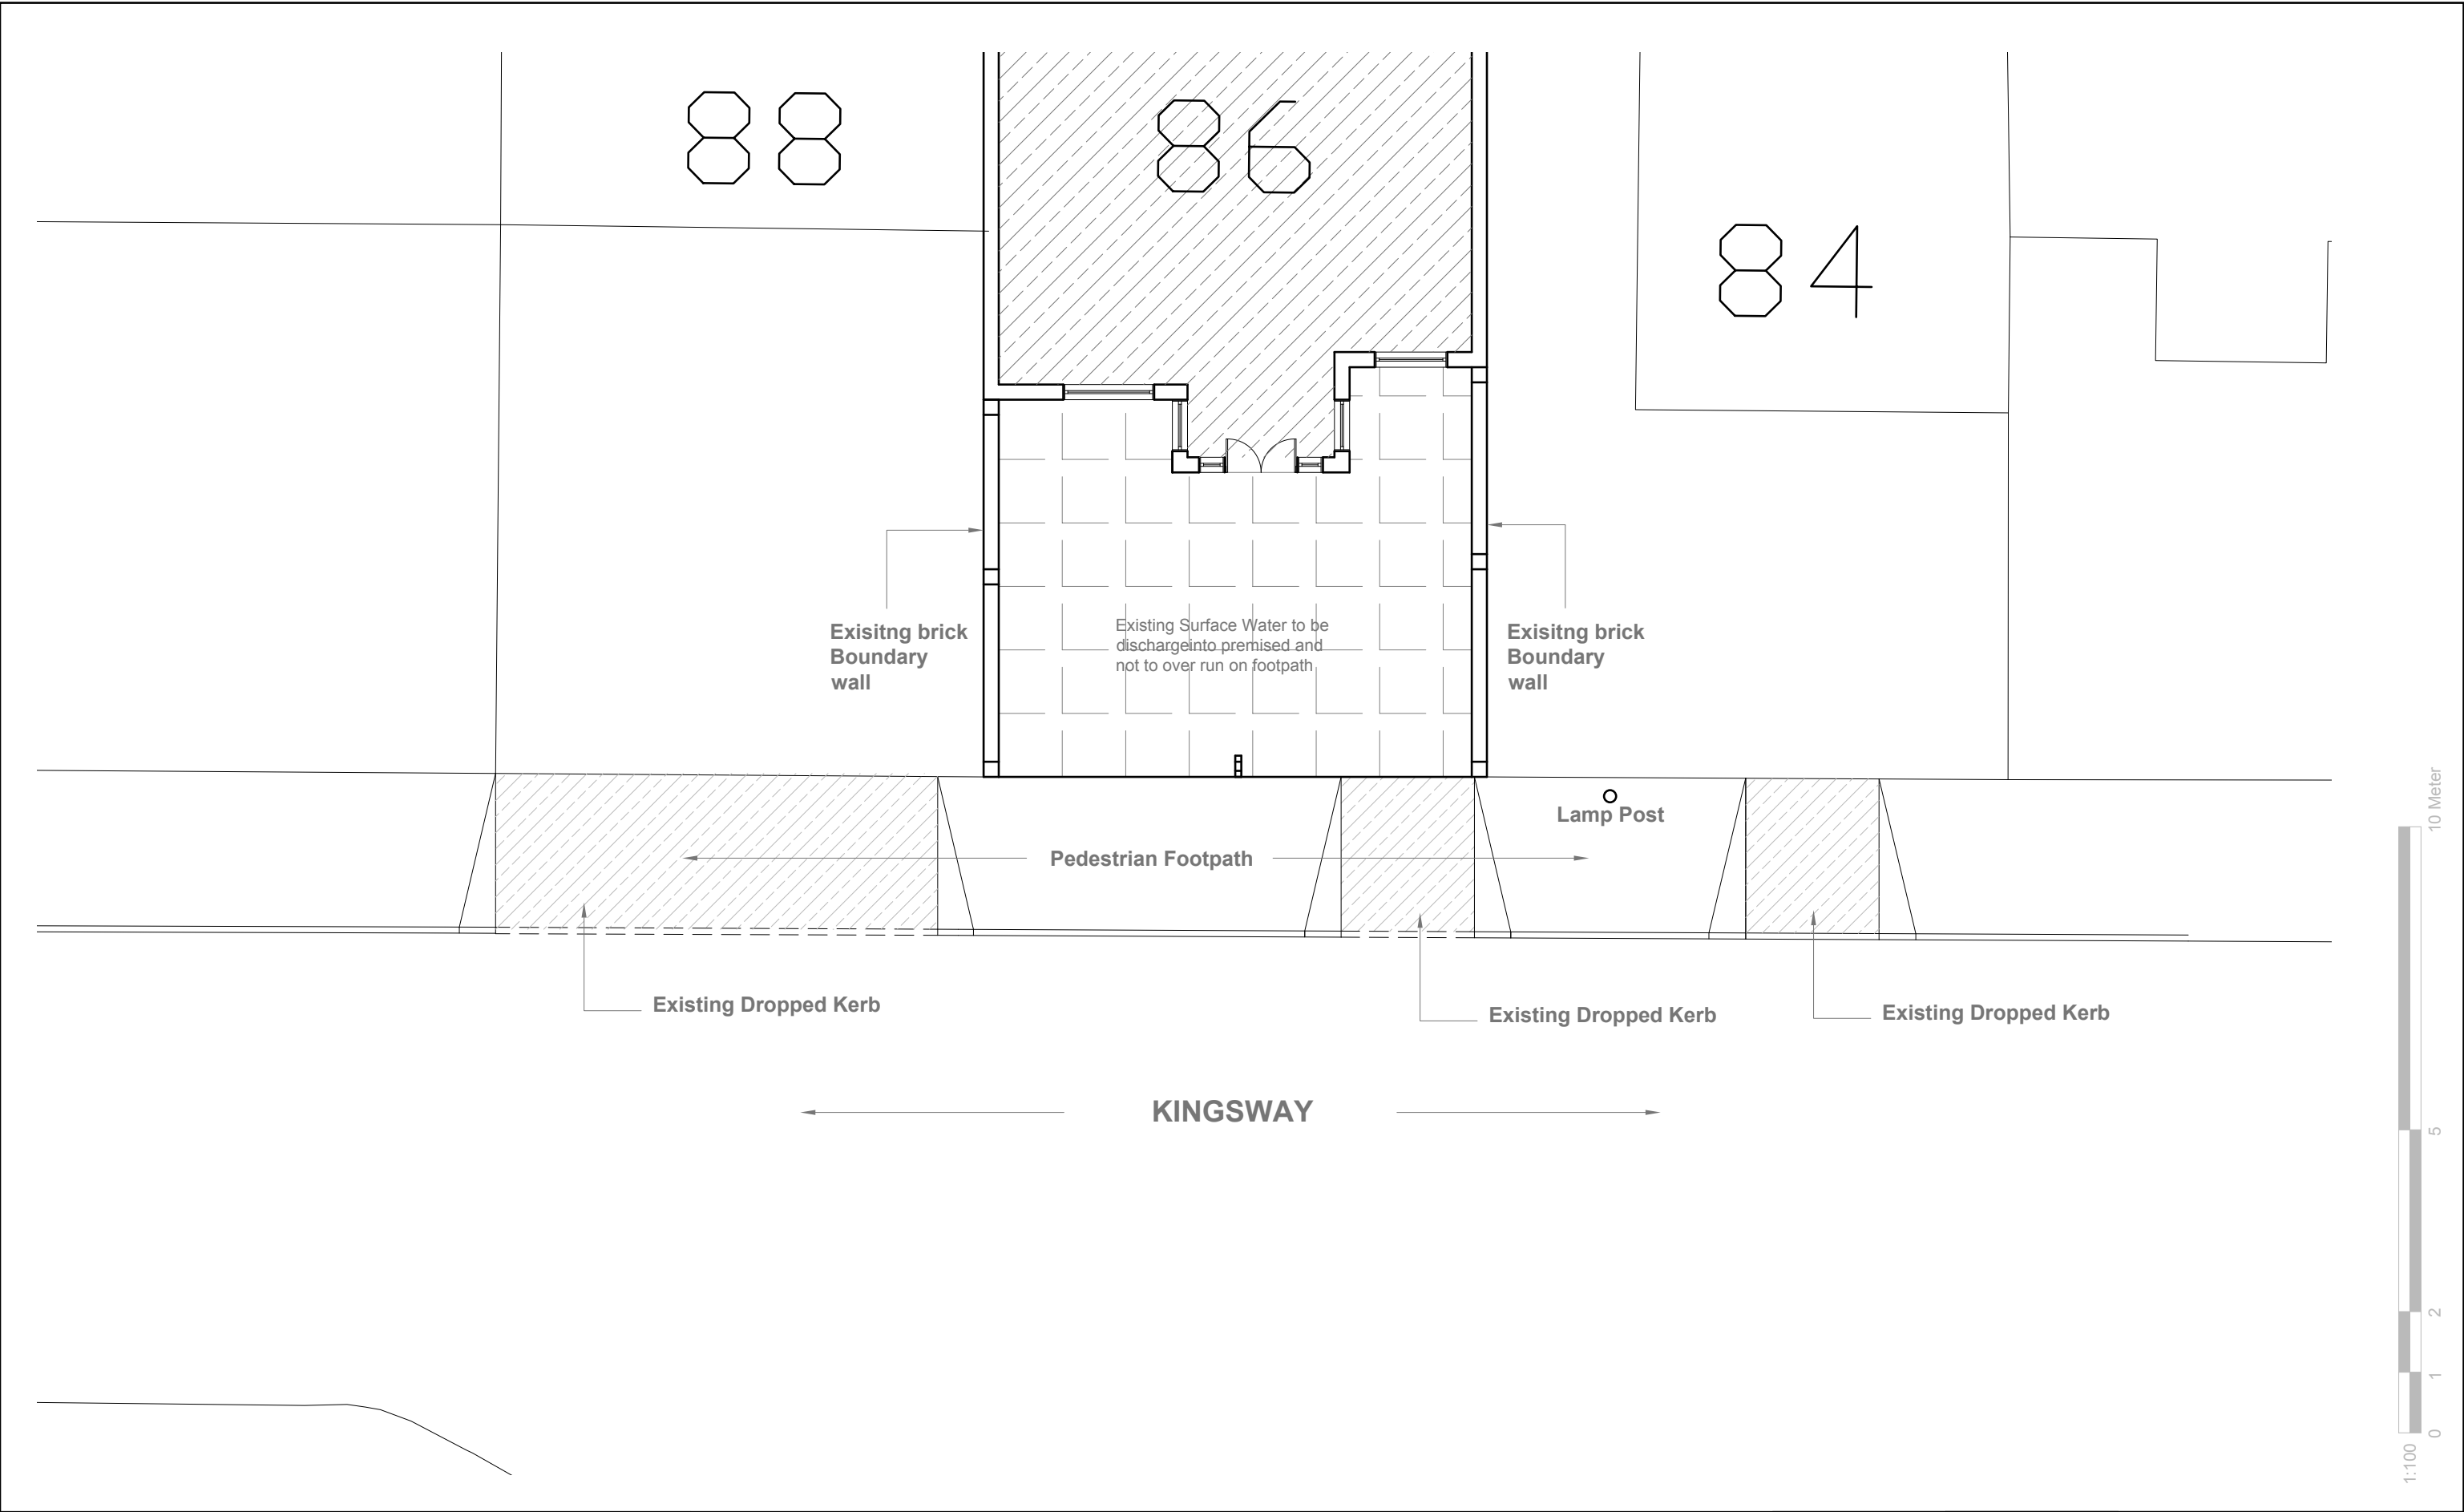

GENERAL NOTES: 1. ALL DIMENSIONS ARE IN MILLIMETER. 2. VERIFY ALL DIMENSIONS AND CONDITIONS BEFORE BUILDING OR STARTING CONSTRUCTION. NOTIFY THE DESIGNER IMMEDIATELY OF ANY DISCREPANCY OR VARIATION. 3. ALL WORK TO COMPLY WITH CURRENT BUILDING REGULATIONS AND CODES OF PRACTICE	Title: Existing Forecourt Plan	Site Address 86 Kingsway Hayes Middlesex UB3 2TZ	Scale: 1:100 @A3	Revision Date:	Faluck Patel
			Date: 07/12/2021		
			Drawing No.: 2021/179 -01		
			Drawn By: FP	e:mail - faluckpatel@yahoo.com (M) +44 (0) 7871 466 254	

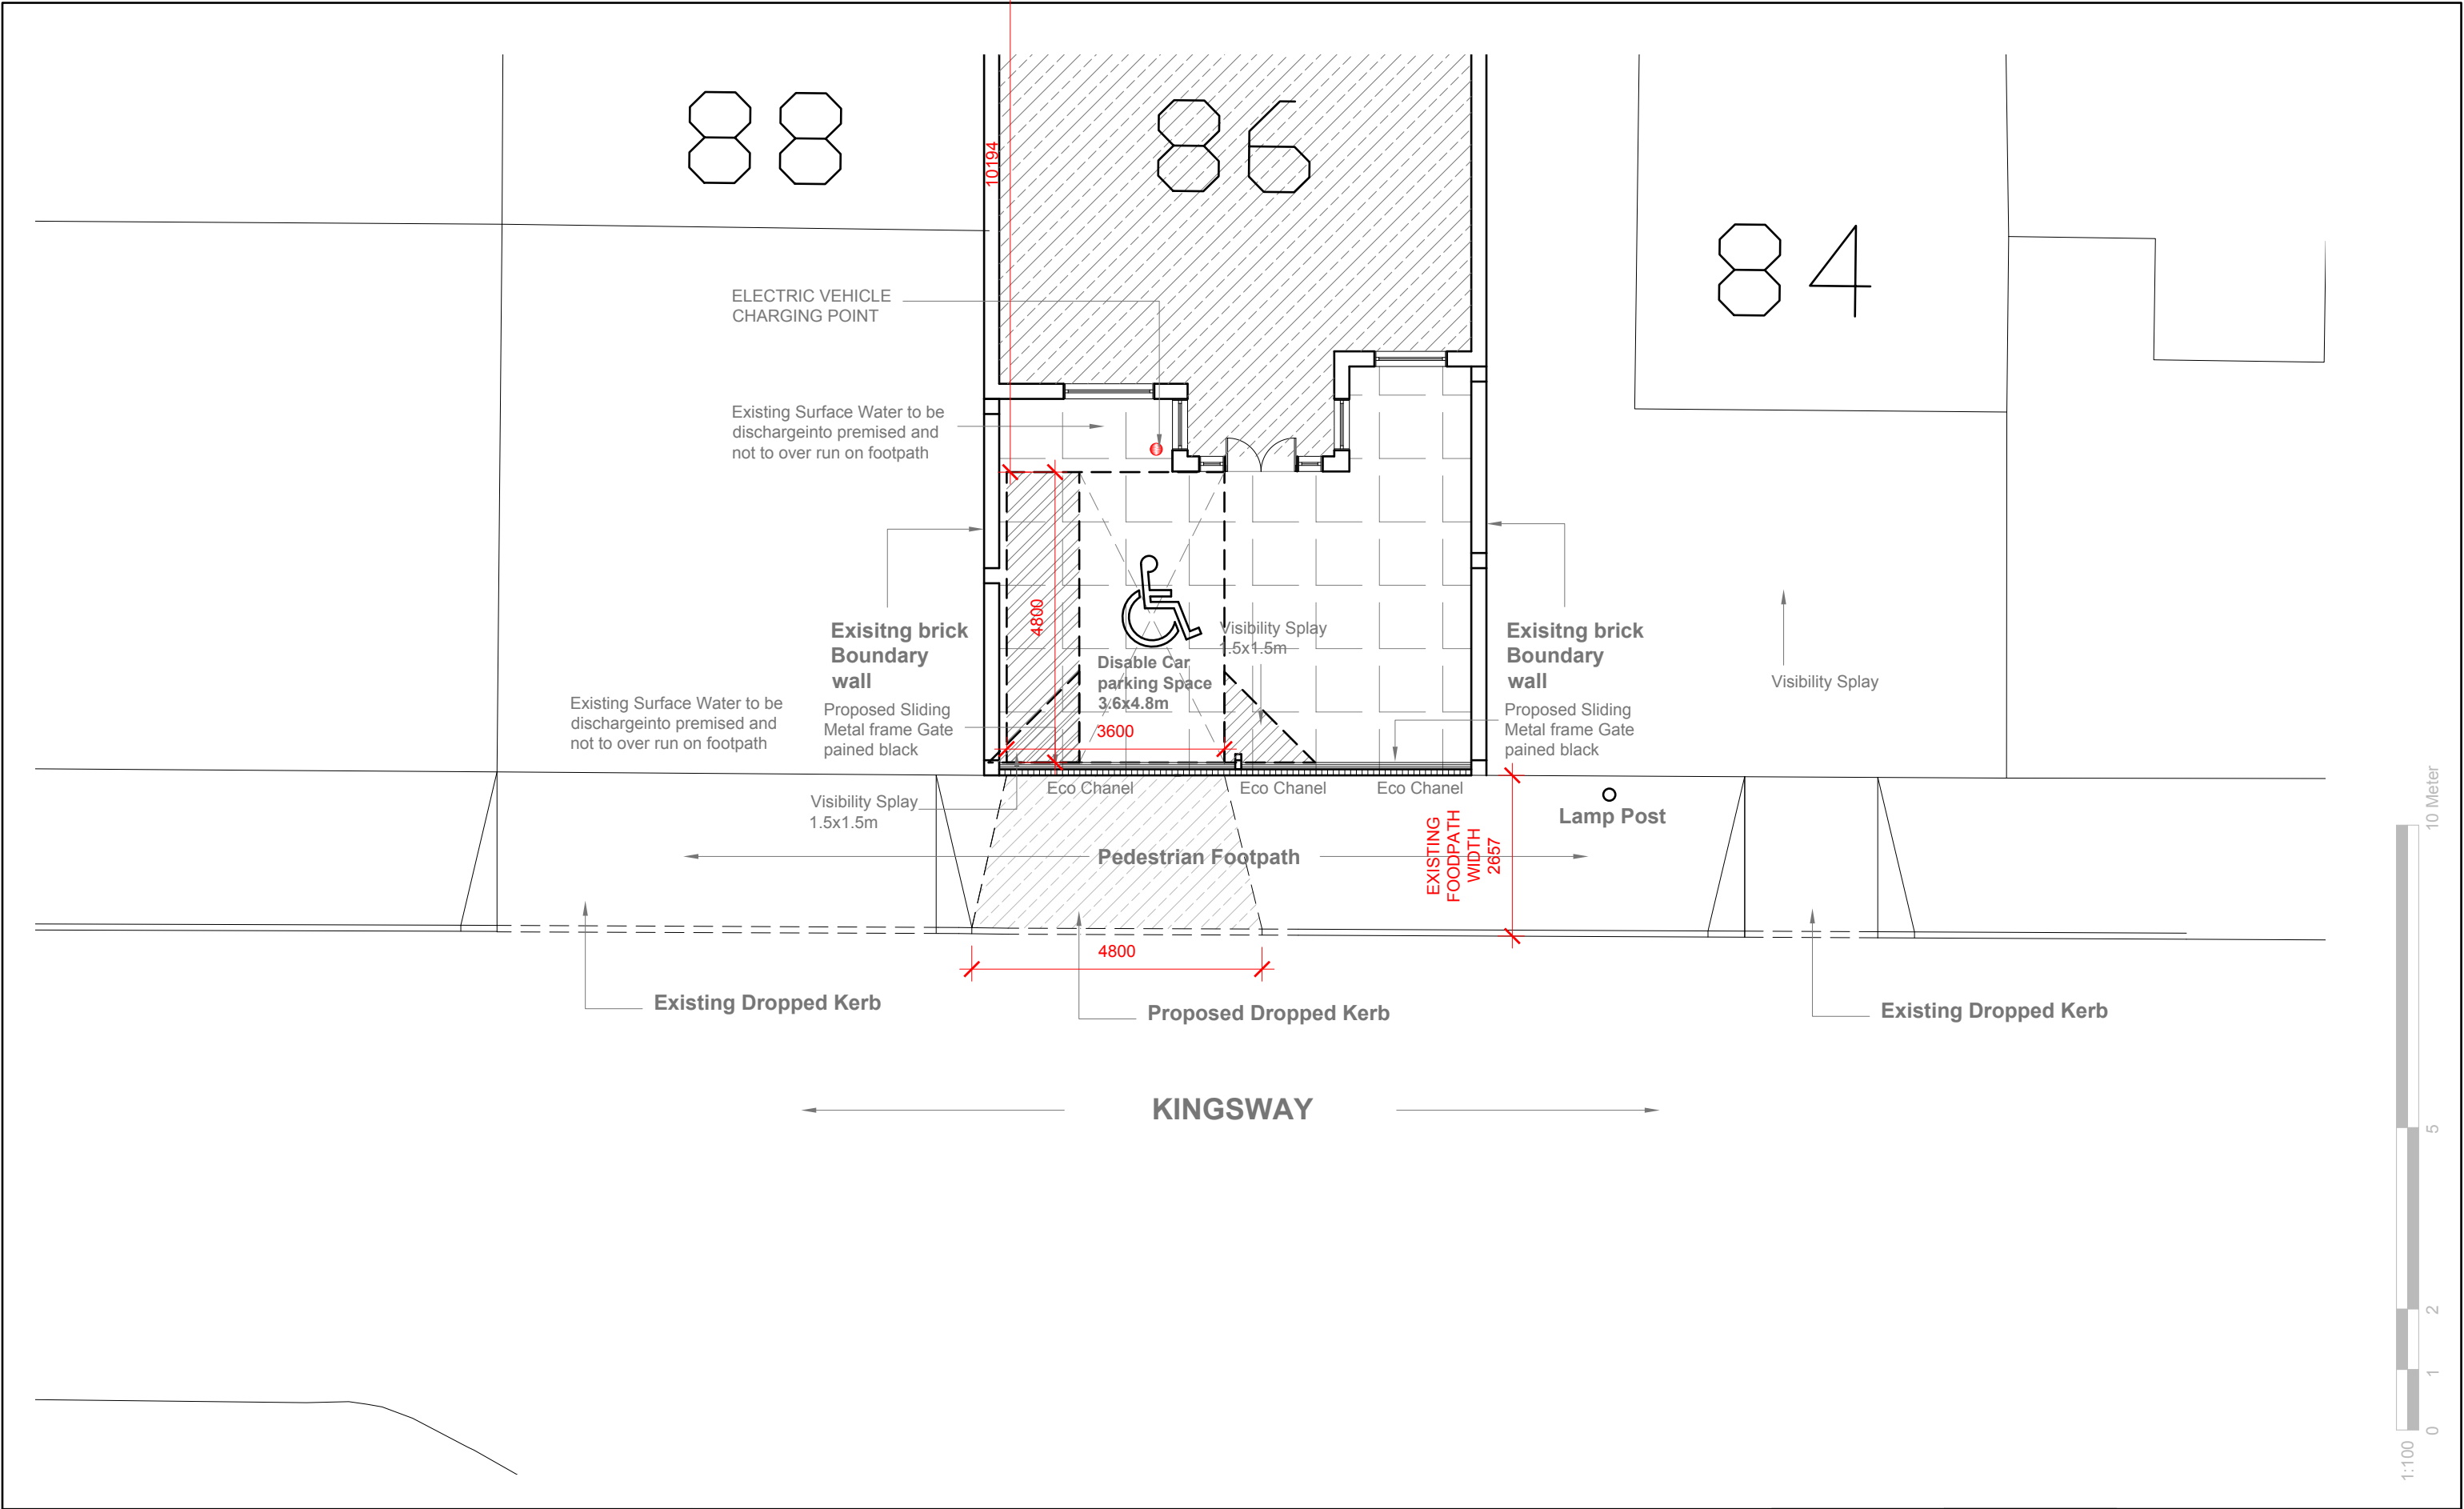

GENERAL NOTES: 1. ALL DIMENSIONS ARE IN MILLIMETER. 2. VERIFY ALL DIMENSIONS AND CONDITIONS BEFORE BUILDING OR STARTING CONSTRUCTION. NOTIFY THE DESIGNER IMMEDIATELY OF ANY DISCREPANCY OR VARIATION. 3. ALL WORK TO COMPLY WITH CURRENT BUILDING REGULATIONS AND CODES OF PRACTICE	Title: Proposed Forecourt Plan	Site Address 86 Kingsway Hayes Middlesex UB3 2TZ	Scale: 1:100 @A3	Revision Date:		Faluck Patel
			Date: 07/12/2021	A	02-02-2022	
			Drawing No.: 2021/179 -02	B	18-02-2022	
			Drawn By: FP	e:mail - faluckpatel@yahoo.com (M) +44 (0) 7871 466 254		



Existing Side Elevation
Scale 1:100



Existing Front Elevation
Scale 1:100



Existing Side Elevation
Scale 1:100



Proposed Side Elevation
Scale 1:100



Proposed Front Elevation
Scale 1:100



Proposed Side Elevation
Scale 1:100




GENERAL NOTES:
1. ALL DIMENSIONS ARE IN MILLIMETER.
2. VERIFY ALL DIMENSIONS AND CONDITIONS BEFORE BUILDING OR STARTING CONSTRUCTION. NOTIFY THE DESIGNER IMMEDIATELY OF ANY DISCREPANCY OR VARIATION.
3. ALL WORK TO COMPLY WITH CURRENT BUILDING REGULATIONS AND CODES OF PRACTICE


Title:

Existing & Proposed Elevations


Site Address	Scale: 1:100 @A3	Revision Date:	
86 Kingsway	Date: 07/12/2021		
Hayes	Drawing No.: 2021/179 -03		
Middlesex	Drawn By: FP		
UB3 2TZ		e:mail - faluckpatel@yahoo.com (M) +44 (0) 7871 466 254	

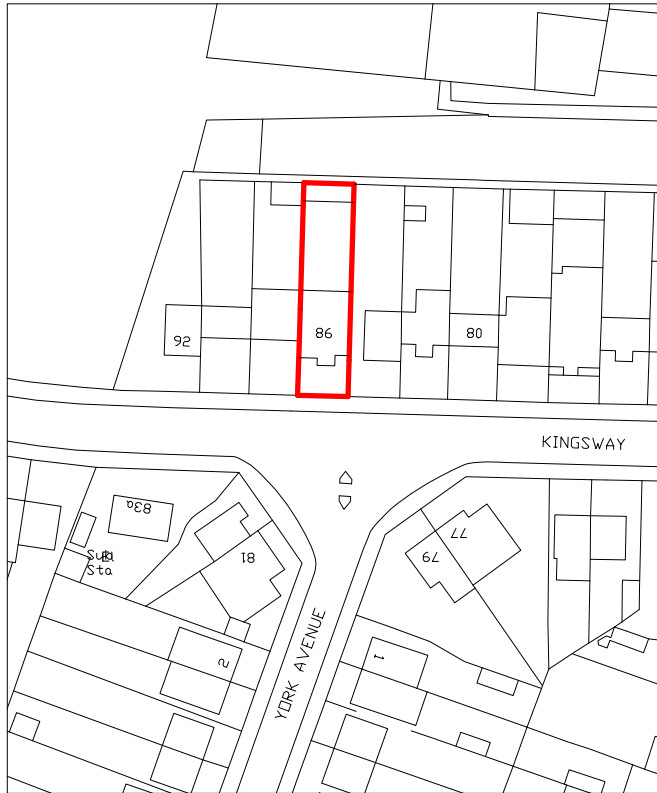

Location Plan
Scale 1:1250

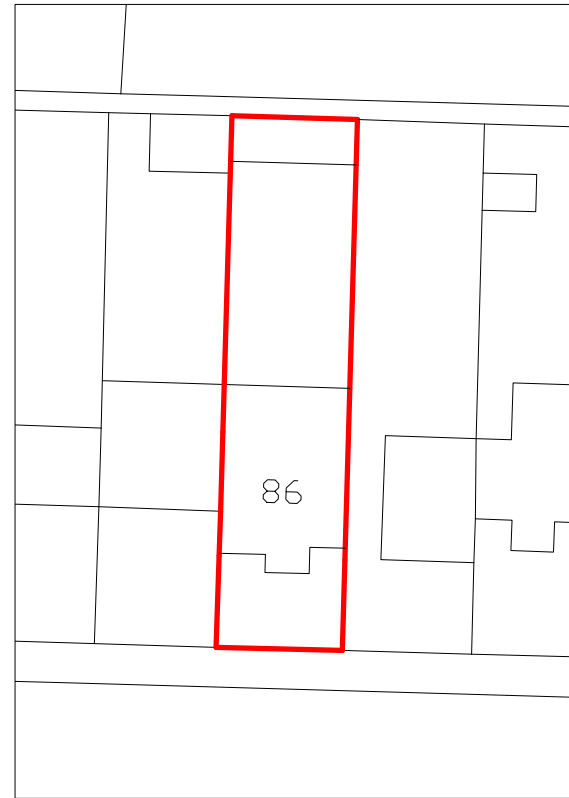

Block Plan
Scale 1:500

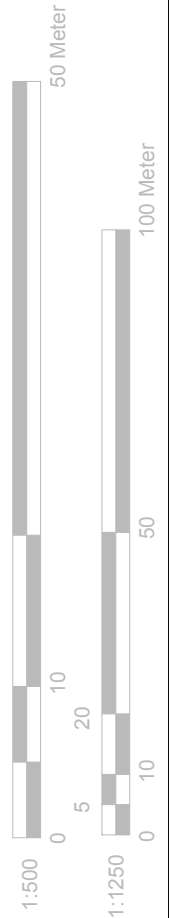

GENERAL NOTES:

1. ALL DIMENSIONS ARE IN MILLIMETER.
2. VERIFY ALL DIMENSIONS AND CONDITIONS BEFORE BUILDING OR STARTING CONSTRUCTION. NOTIFY THE DESIGNER IMMEDIATELY OF ANY DISCREPANCY OR VARIATION.
3. ALL WORK TO COMPLY WITH CURRENT BUILDING REGULATIONS AND CODES OF PRACTICE

Title:

**Location &
Block Plans**



Site Address

86 Kingsway
Hayes
Middlesex
UB3 2TZ

Scale: 1:1250/500@A4

Date: 07/12/2021

Drawing No.:
2021/179 -04

Drawn By:
FP

Revision Date:

e:mail - faluckpatel@yahoo.com (M) +44 (0) 7871 466 254	

**Faluck
Patel**