



The Contractor is to check all dimensions on site and report any discrepancies to the Contract Administrator. This drawing is to be read in conjunction with all other standard documentation. Dimensions are not to be scaled from this drawing.

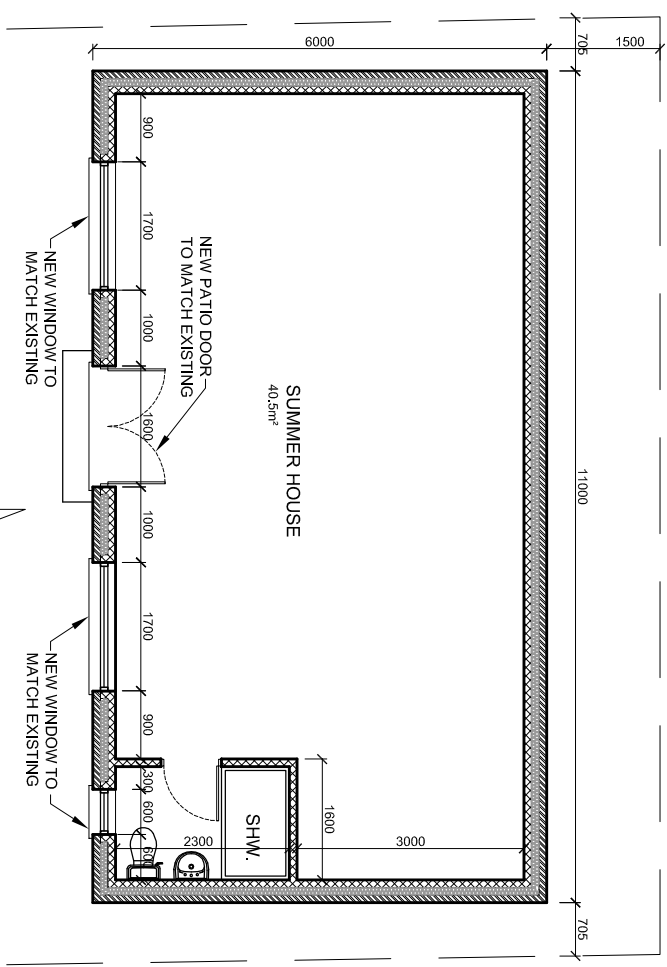


EXISTING OPEN LAND FOR SUMMER HOUSE

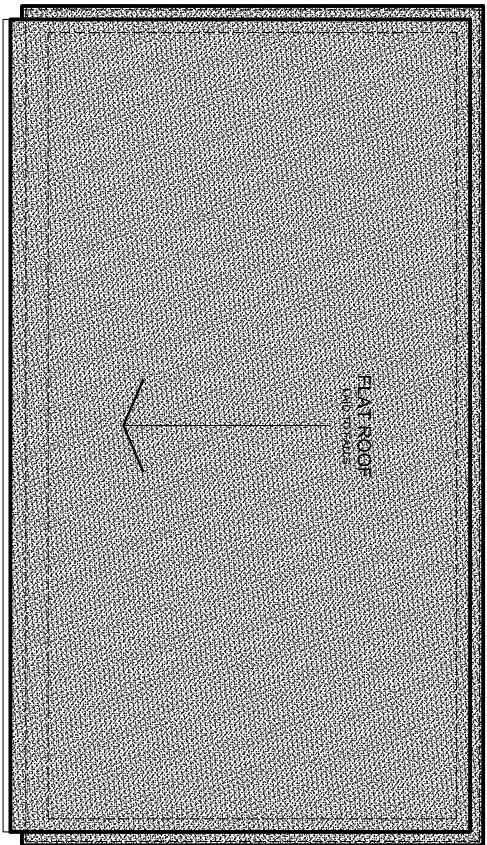


PROPOSED ROOF PLAN


PROPOSED SUMMER HOUSE PLAN

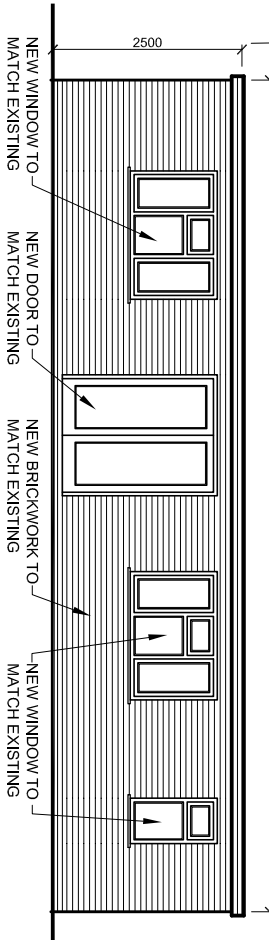


PROPOSED FRONT ELEVATION

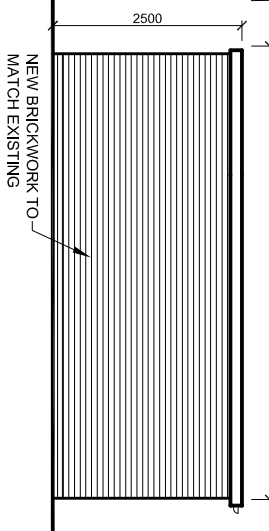


PROPOSED SIDE ELEVATION

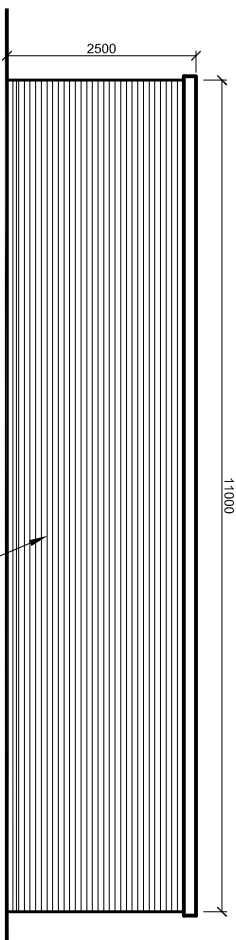

PROPOSED REAR ELEVATION

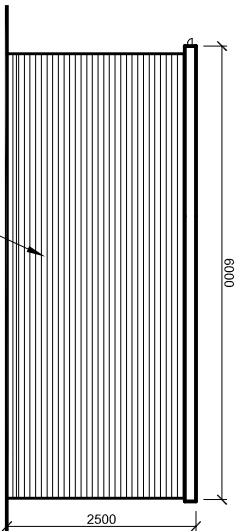


PROPOSED SIDE ELEVATION

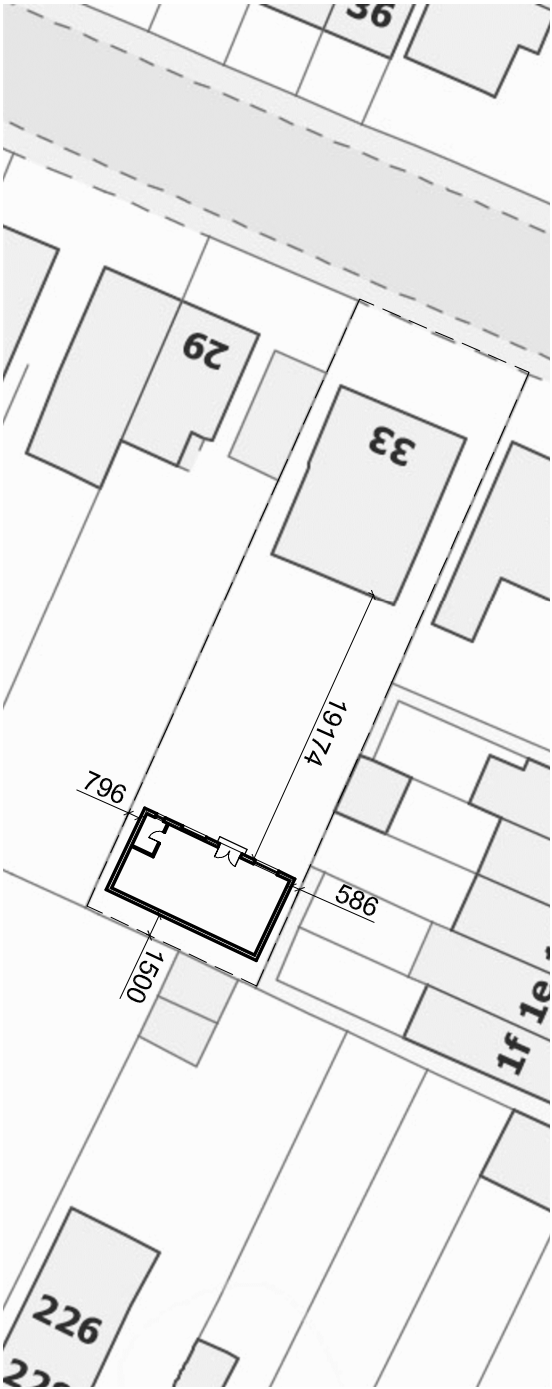

BLOCK PLAN - SCALE 1:500



LOCATION PLAN - SCALE 1:1250

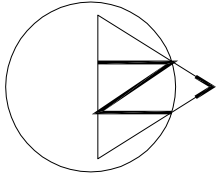

rev.	description	date	chkd.
------	-------------	------	-------



14 Leechcroft Avenue
Slidcup Kent DA15 8RS
020 3004 9238
07931 931 035
s.nagpal@dapconsultants.co.uk
www.dapconsultants.co.uk

project : 33 Bushey Road
Hayes

drawing title :

Existing and Proposed Floor Plans

drawn: APN	chkd : SS	date:24.08.2018
status: Planning		
scale: 1:100@A3		rev no:
proj no : 975	drg no: 01	rev no: