


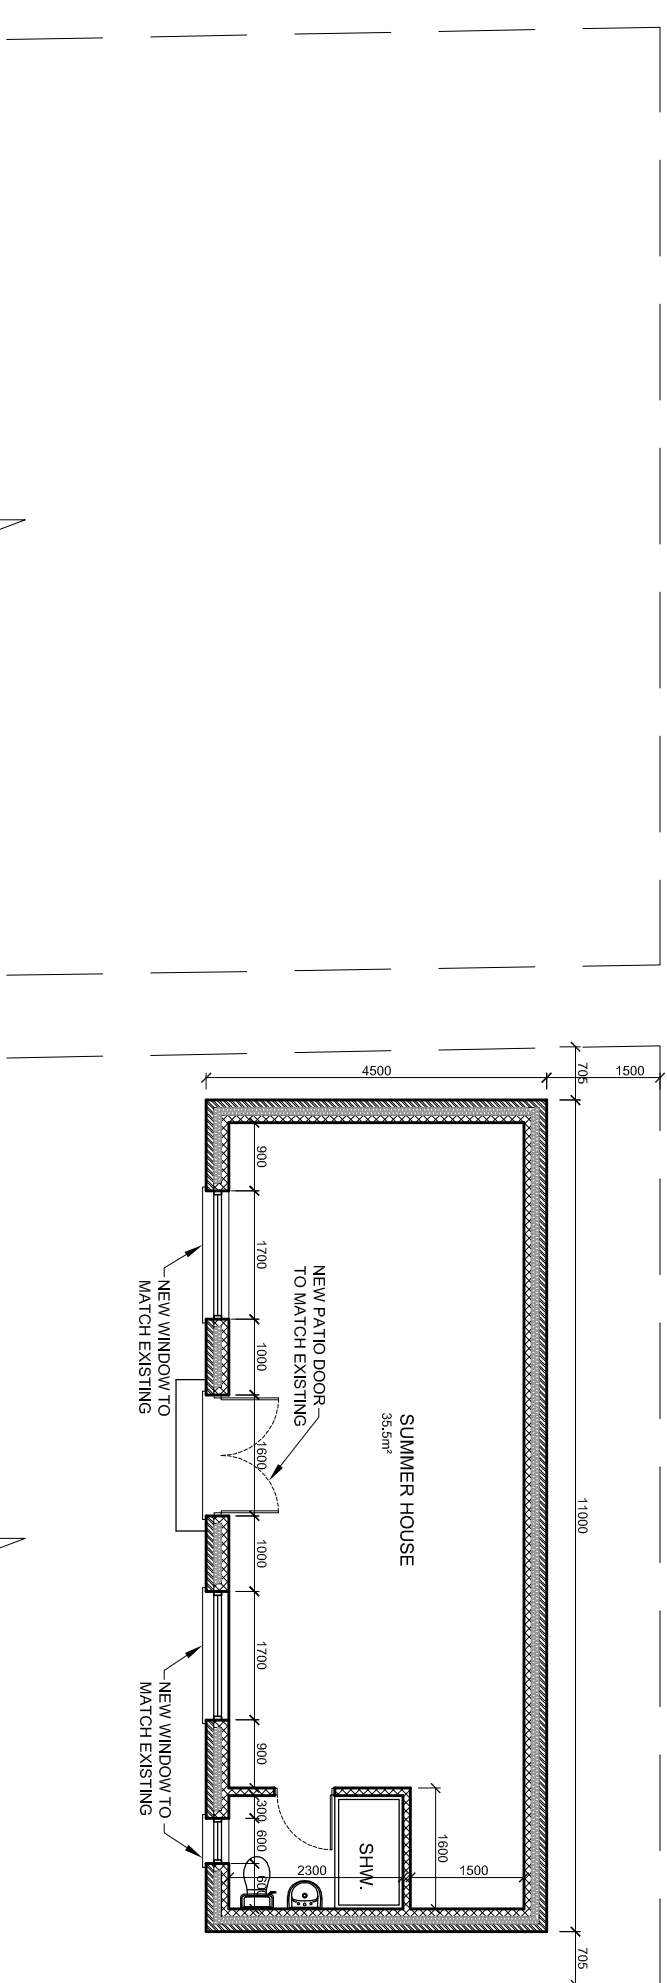


 


EXISTING OPEN LAND FOR SUMMER HOUSE

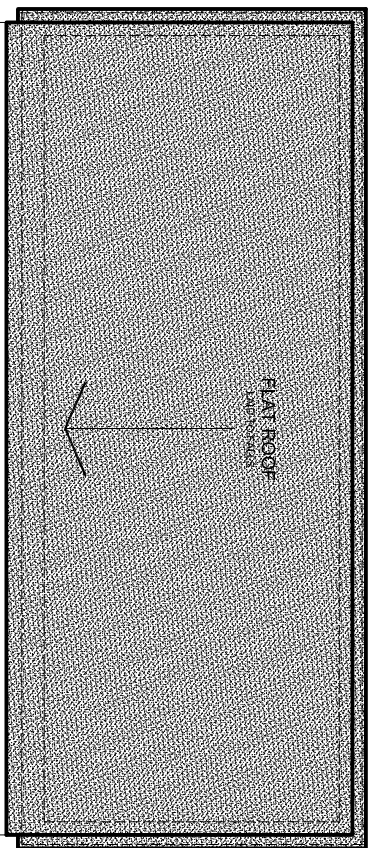


PROPOSED ROOF PLAN

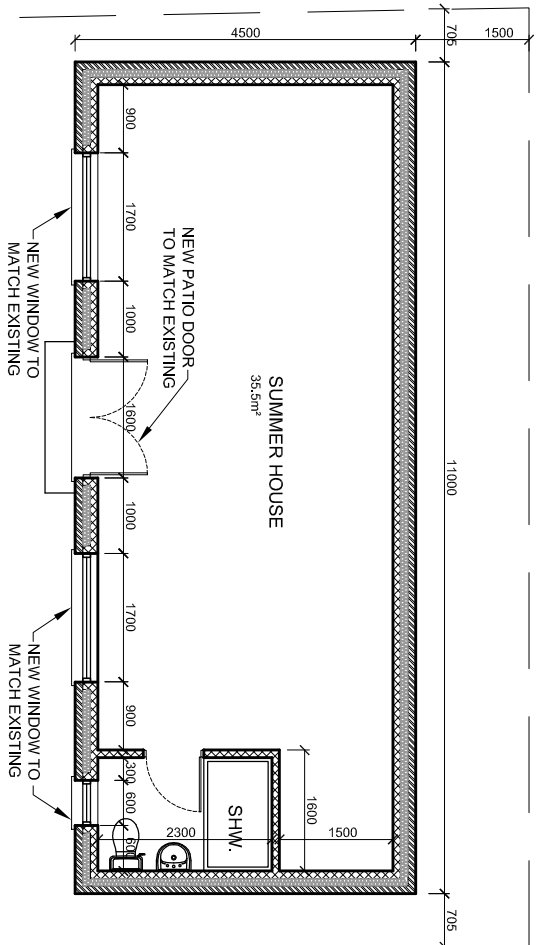


PROPOSED SUMMER HOUSE PLAN

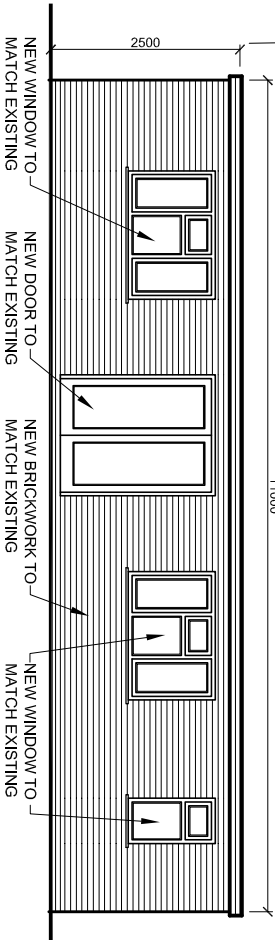


PROPOSED FRONT ELEVATION

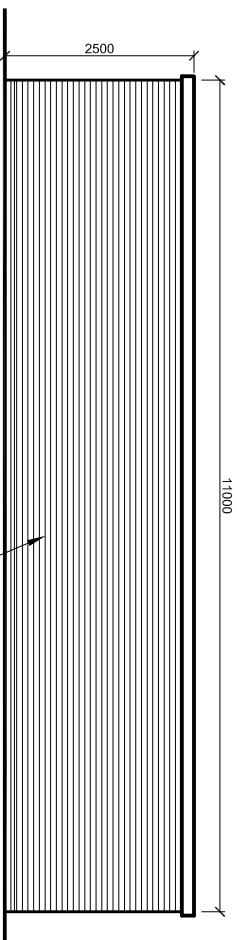


PROPOSED REAR ELEVATION

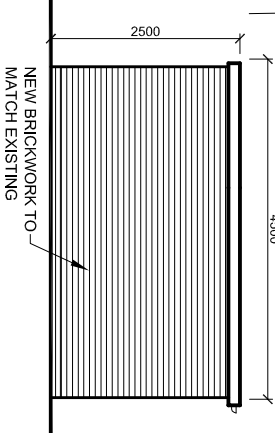

PROPOSED SIDE ELEVATION

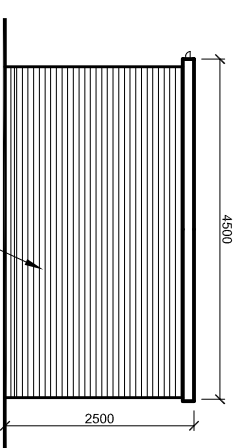


PROPOSED SIDE ELEVATION

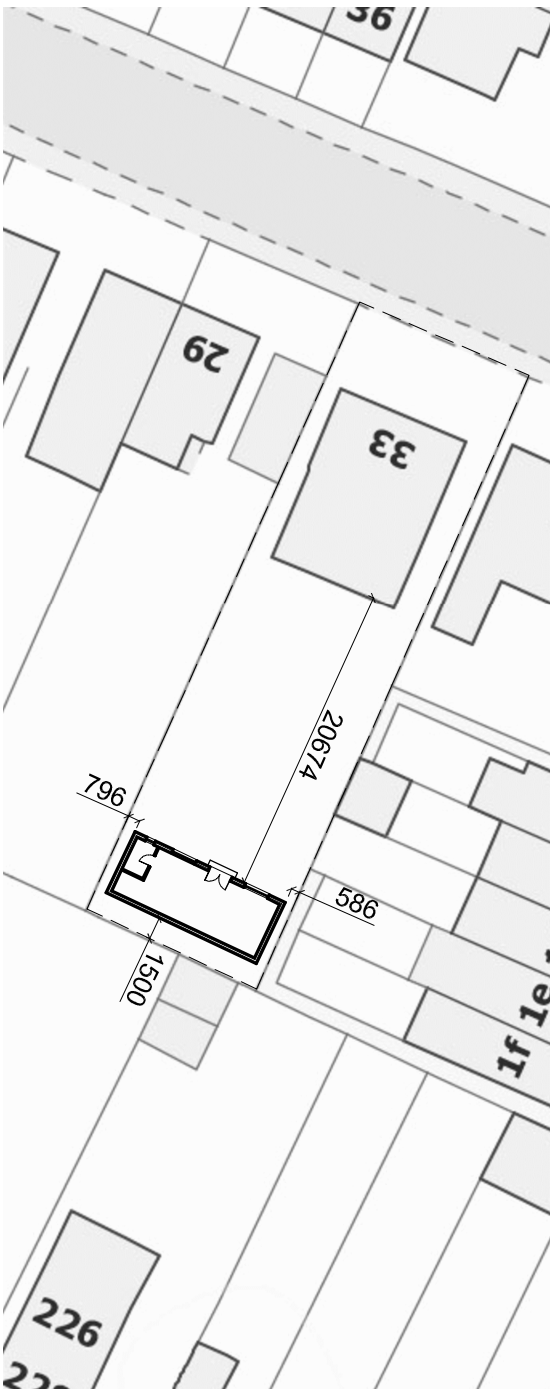


BLOCK PLAN - SCALE 1:500

The Contractor is to check all dimensions on site and report any discrepancies to the Contract Administrator. This drawing is to be read in conjunction with all other standard documentation. Dimensions are not to be scaled from this drawing.

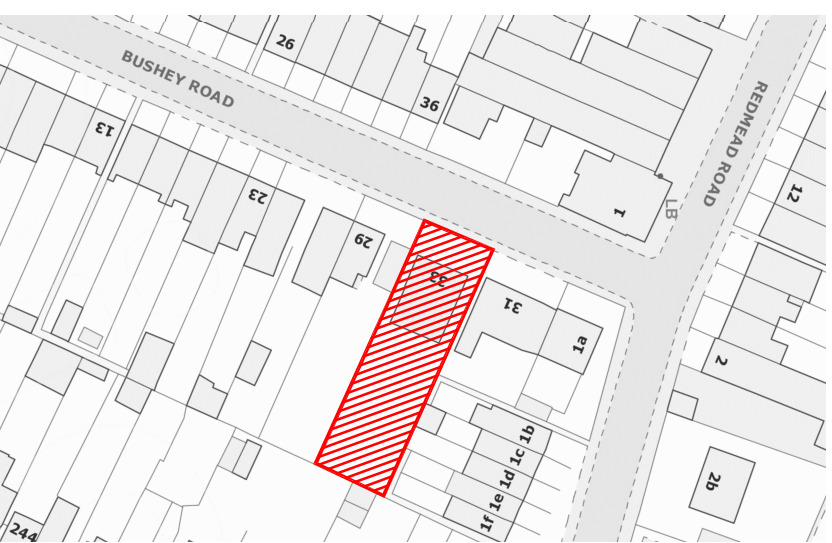

LOCATION PLAN - SCALE 1:1250

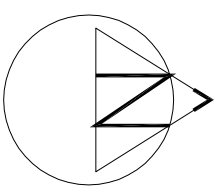

rev.	description	date	chkd.
1	14 Leechcroft Avenue Sidcup Kent DA15 8RS 020 3004 9238 07931 931 035 s.nagpal@dapconsultants.co.uk www.dapconsultants.co.uk		

project : 33 Bushey Road
Hayes

drawing title :

Existing and Proposed Floor Plans

drawn: APN	chkd : SS	date:24.08.2018
status: Planning	scale:1:100@A3	
proj no : 975	drg no: 01	rev no: