




Front Elevation

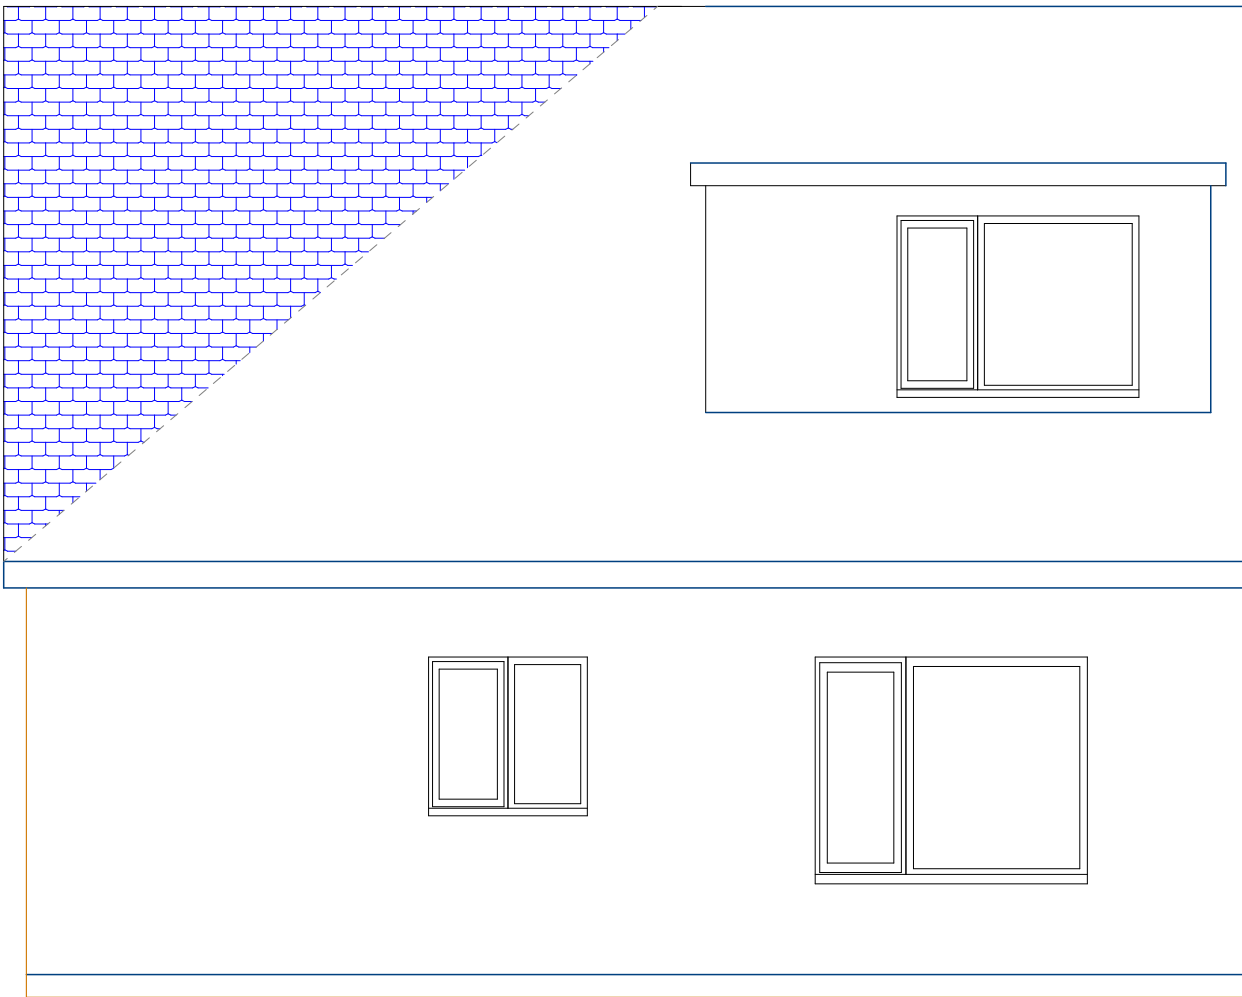


Rear Elevation

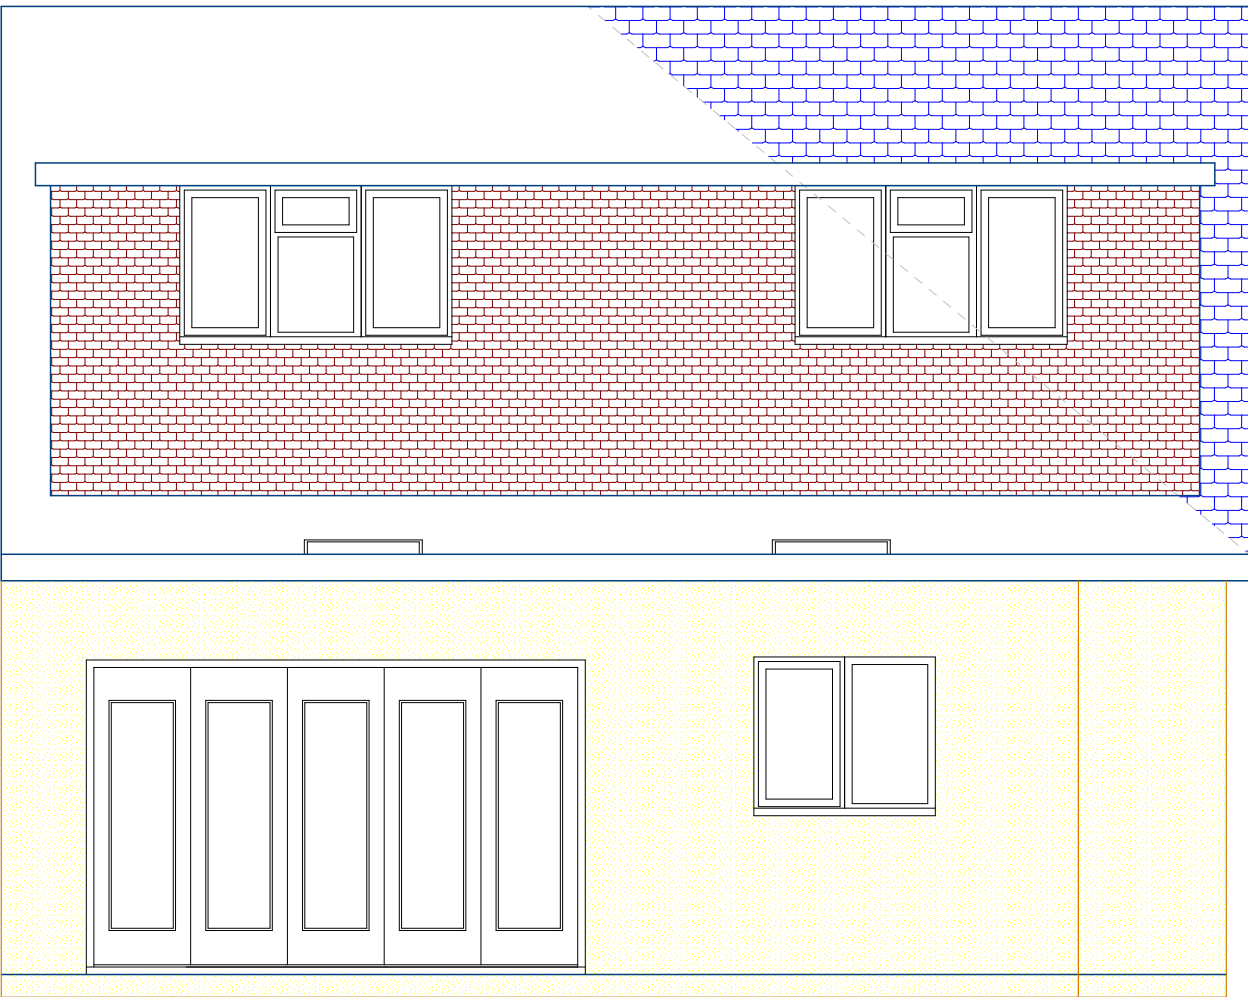

Roof Plan

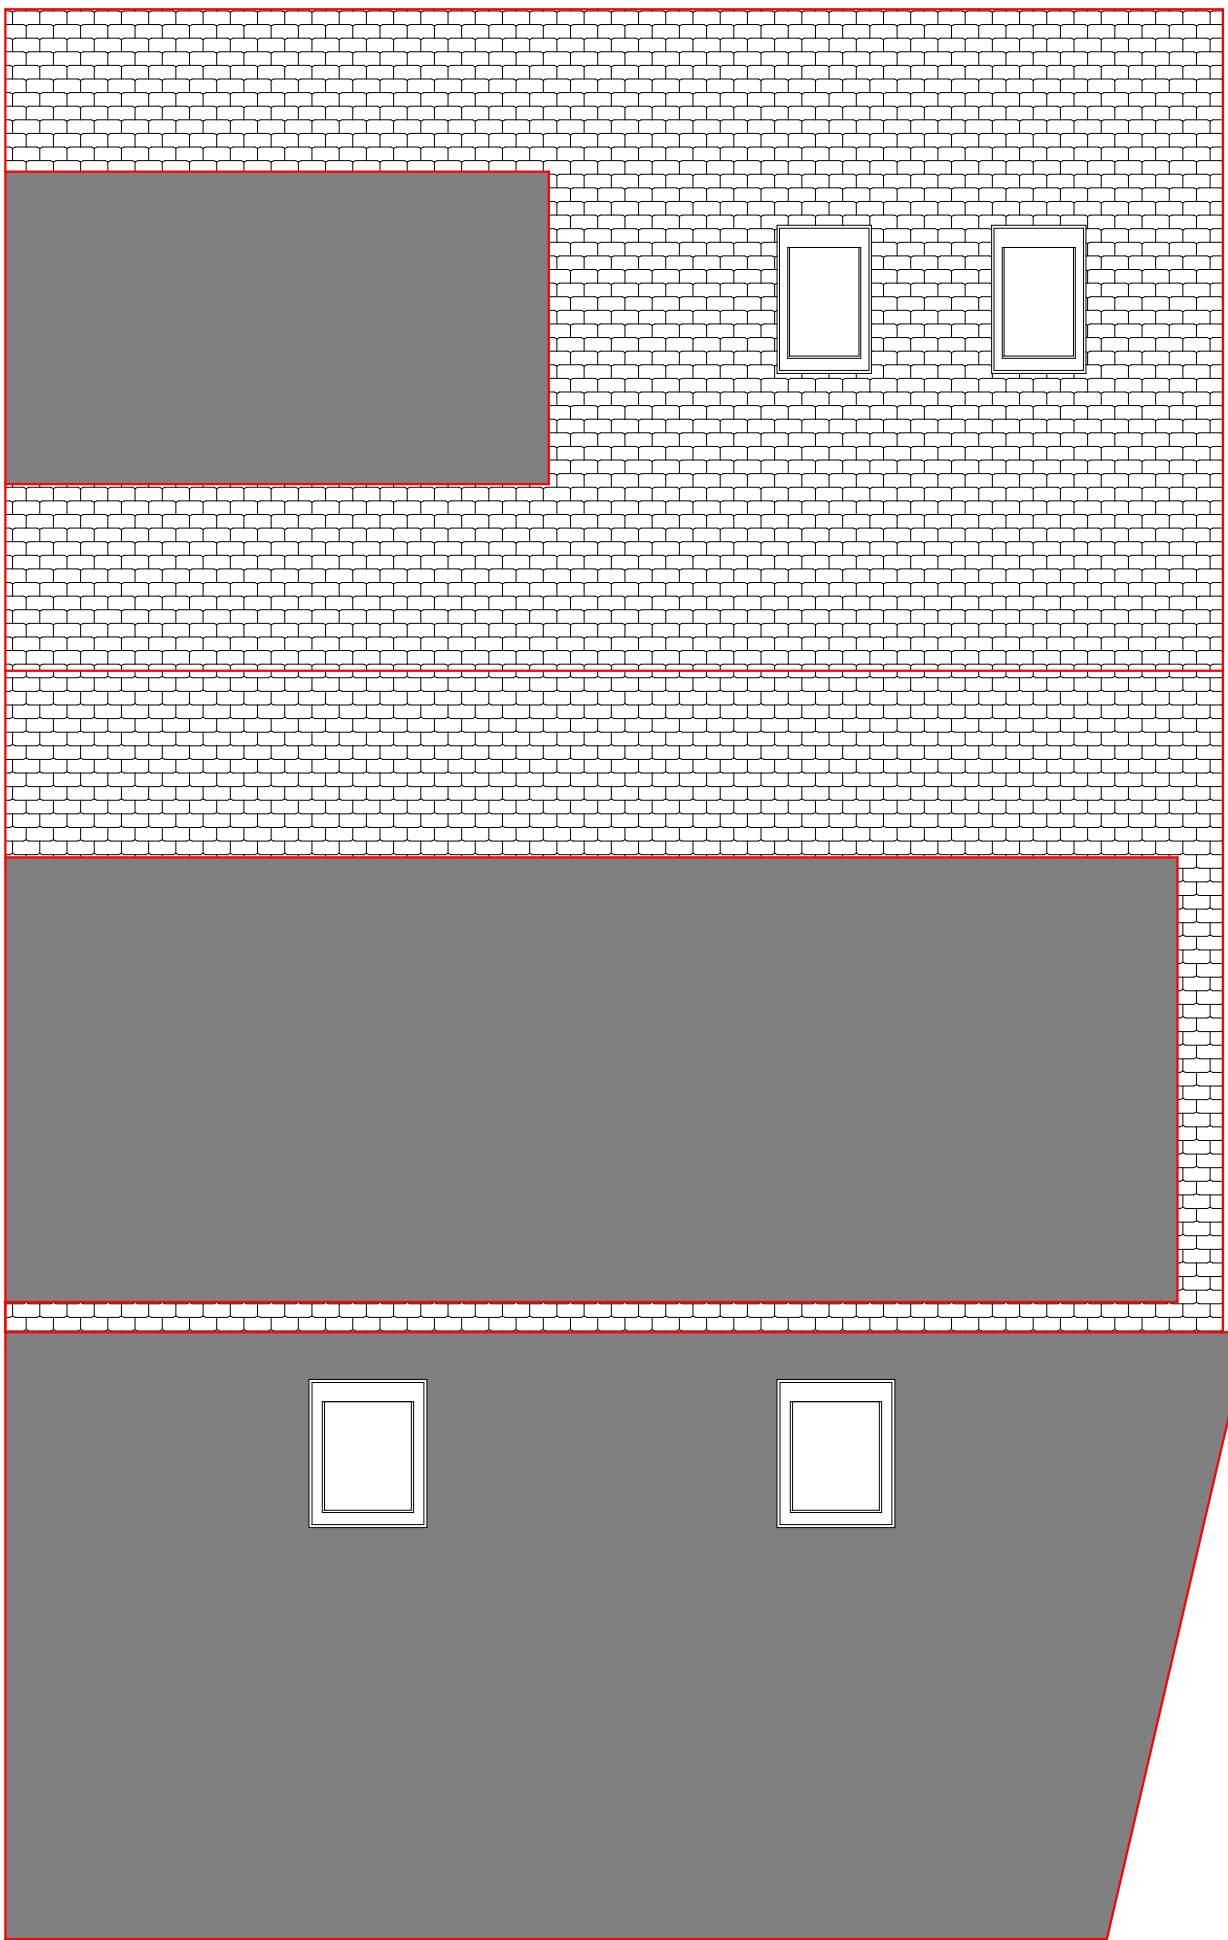

Side Elevation

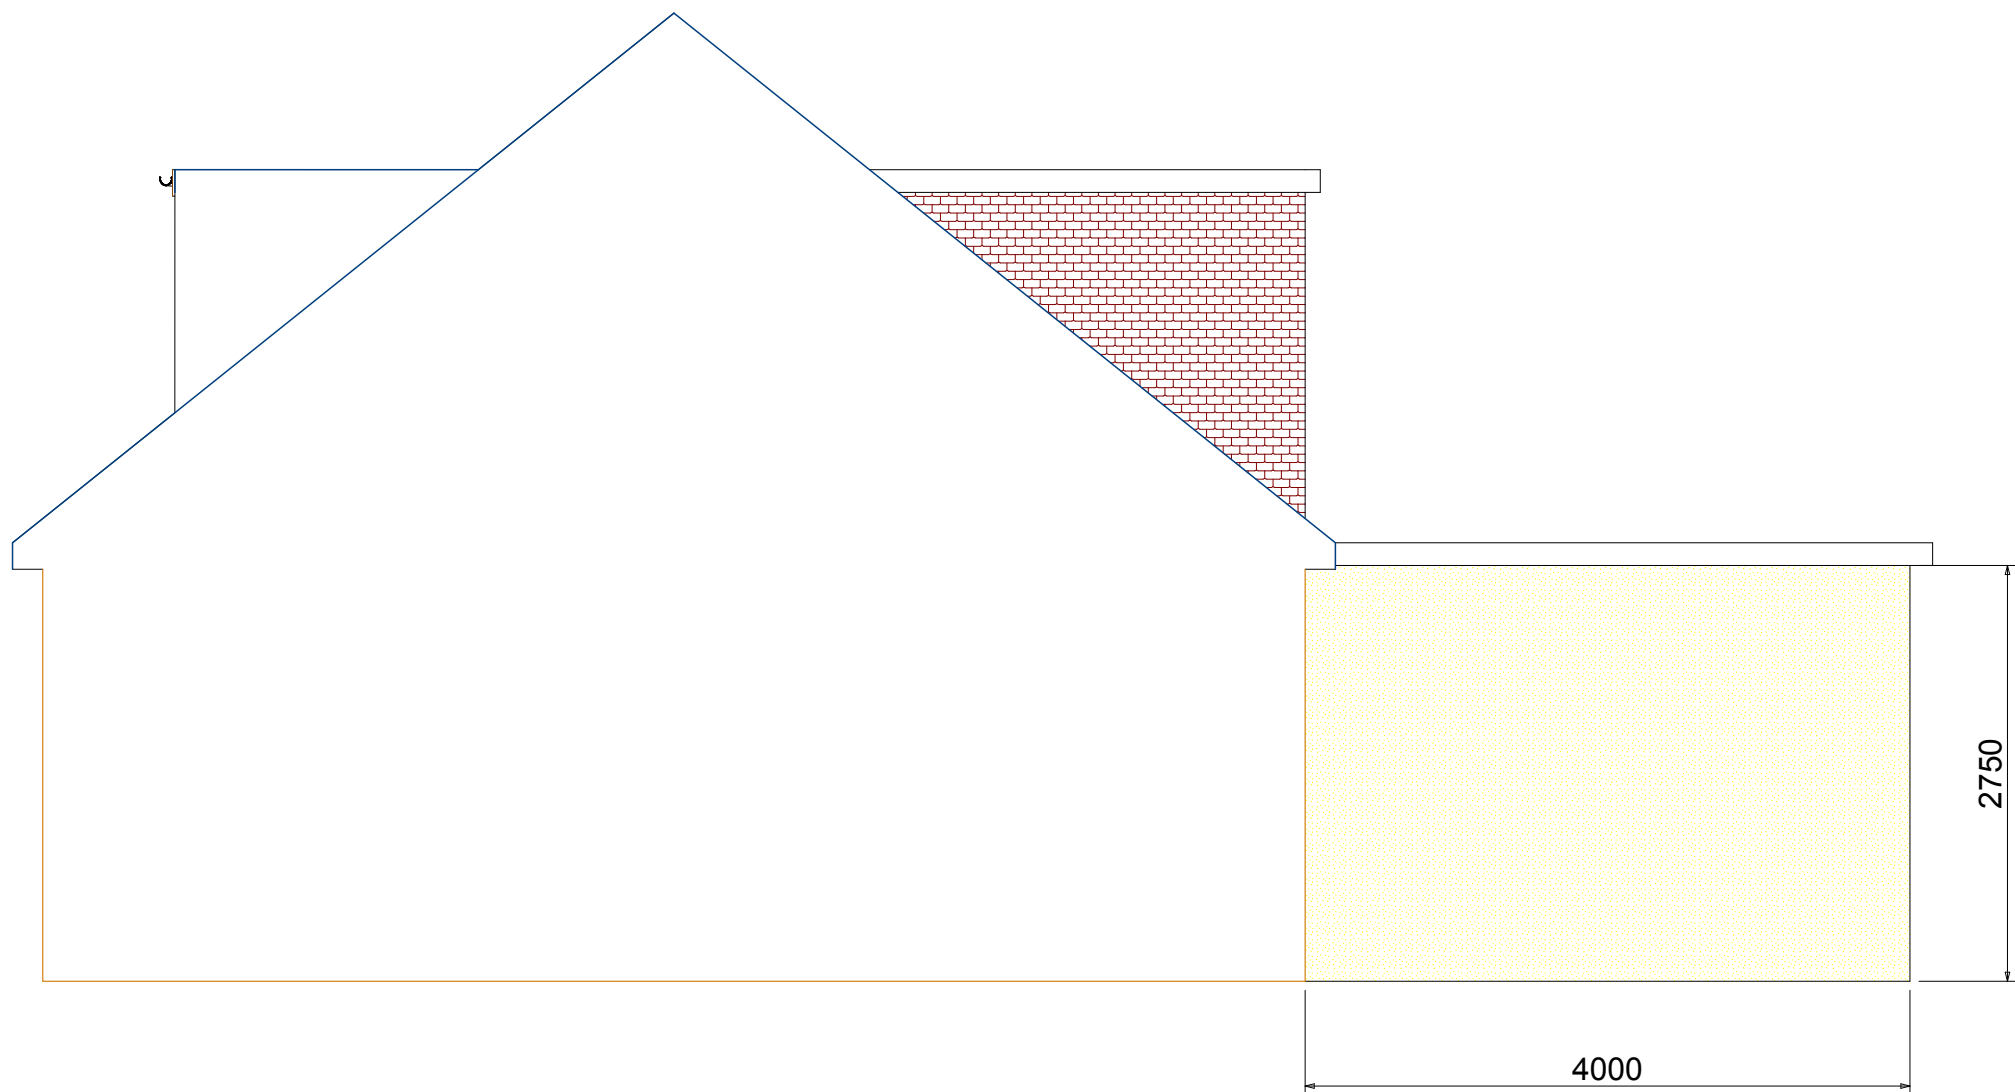

Side Elevation



Notes

Plans Express

Architectural Planning Service

Project
Loft conversion and Extension
127 Manor Way
Hillingdon
UB8 2BG
Drawing Title
Planning
Elevations and Roof Plan
Client
D Real
Drawing No.
003
Date
Jan 2018
Drawn by
D Black
Scale
1:50
Checked by
D Black

Page Size - A1 3000 mm

Plans Express
Tel: 020 31314207
Mob: 07986229016
E: plansexpress@yahoo.com