




1 : 5 0

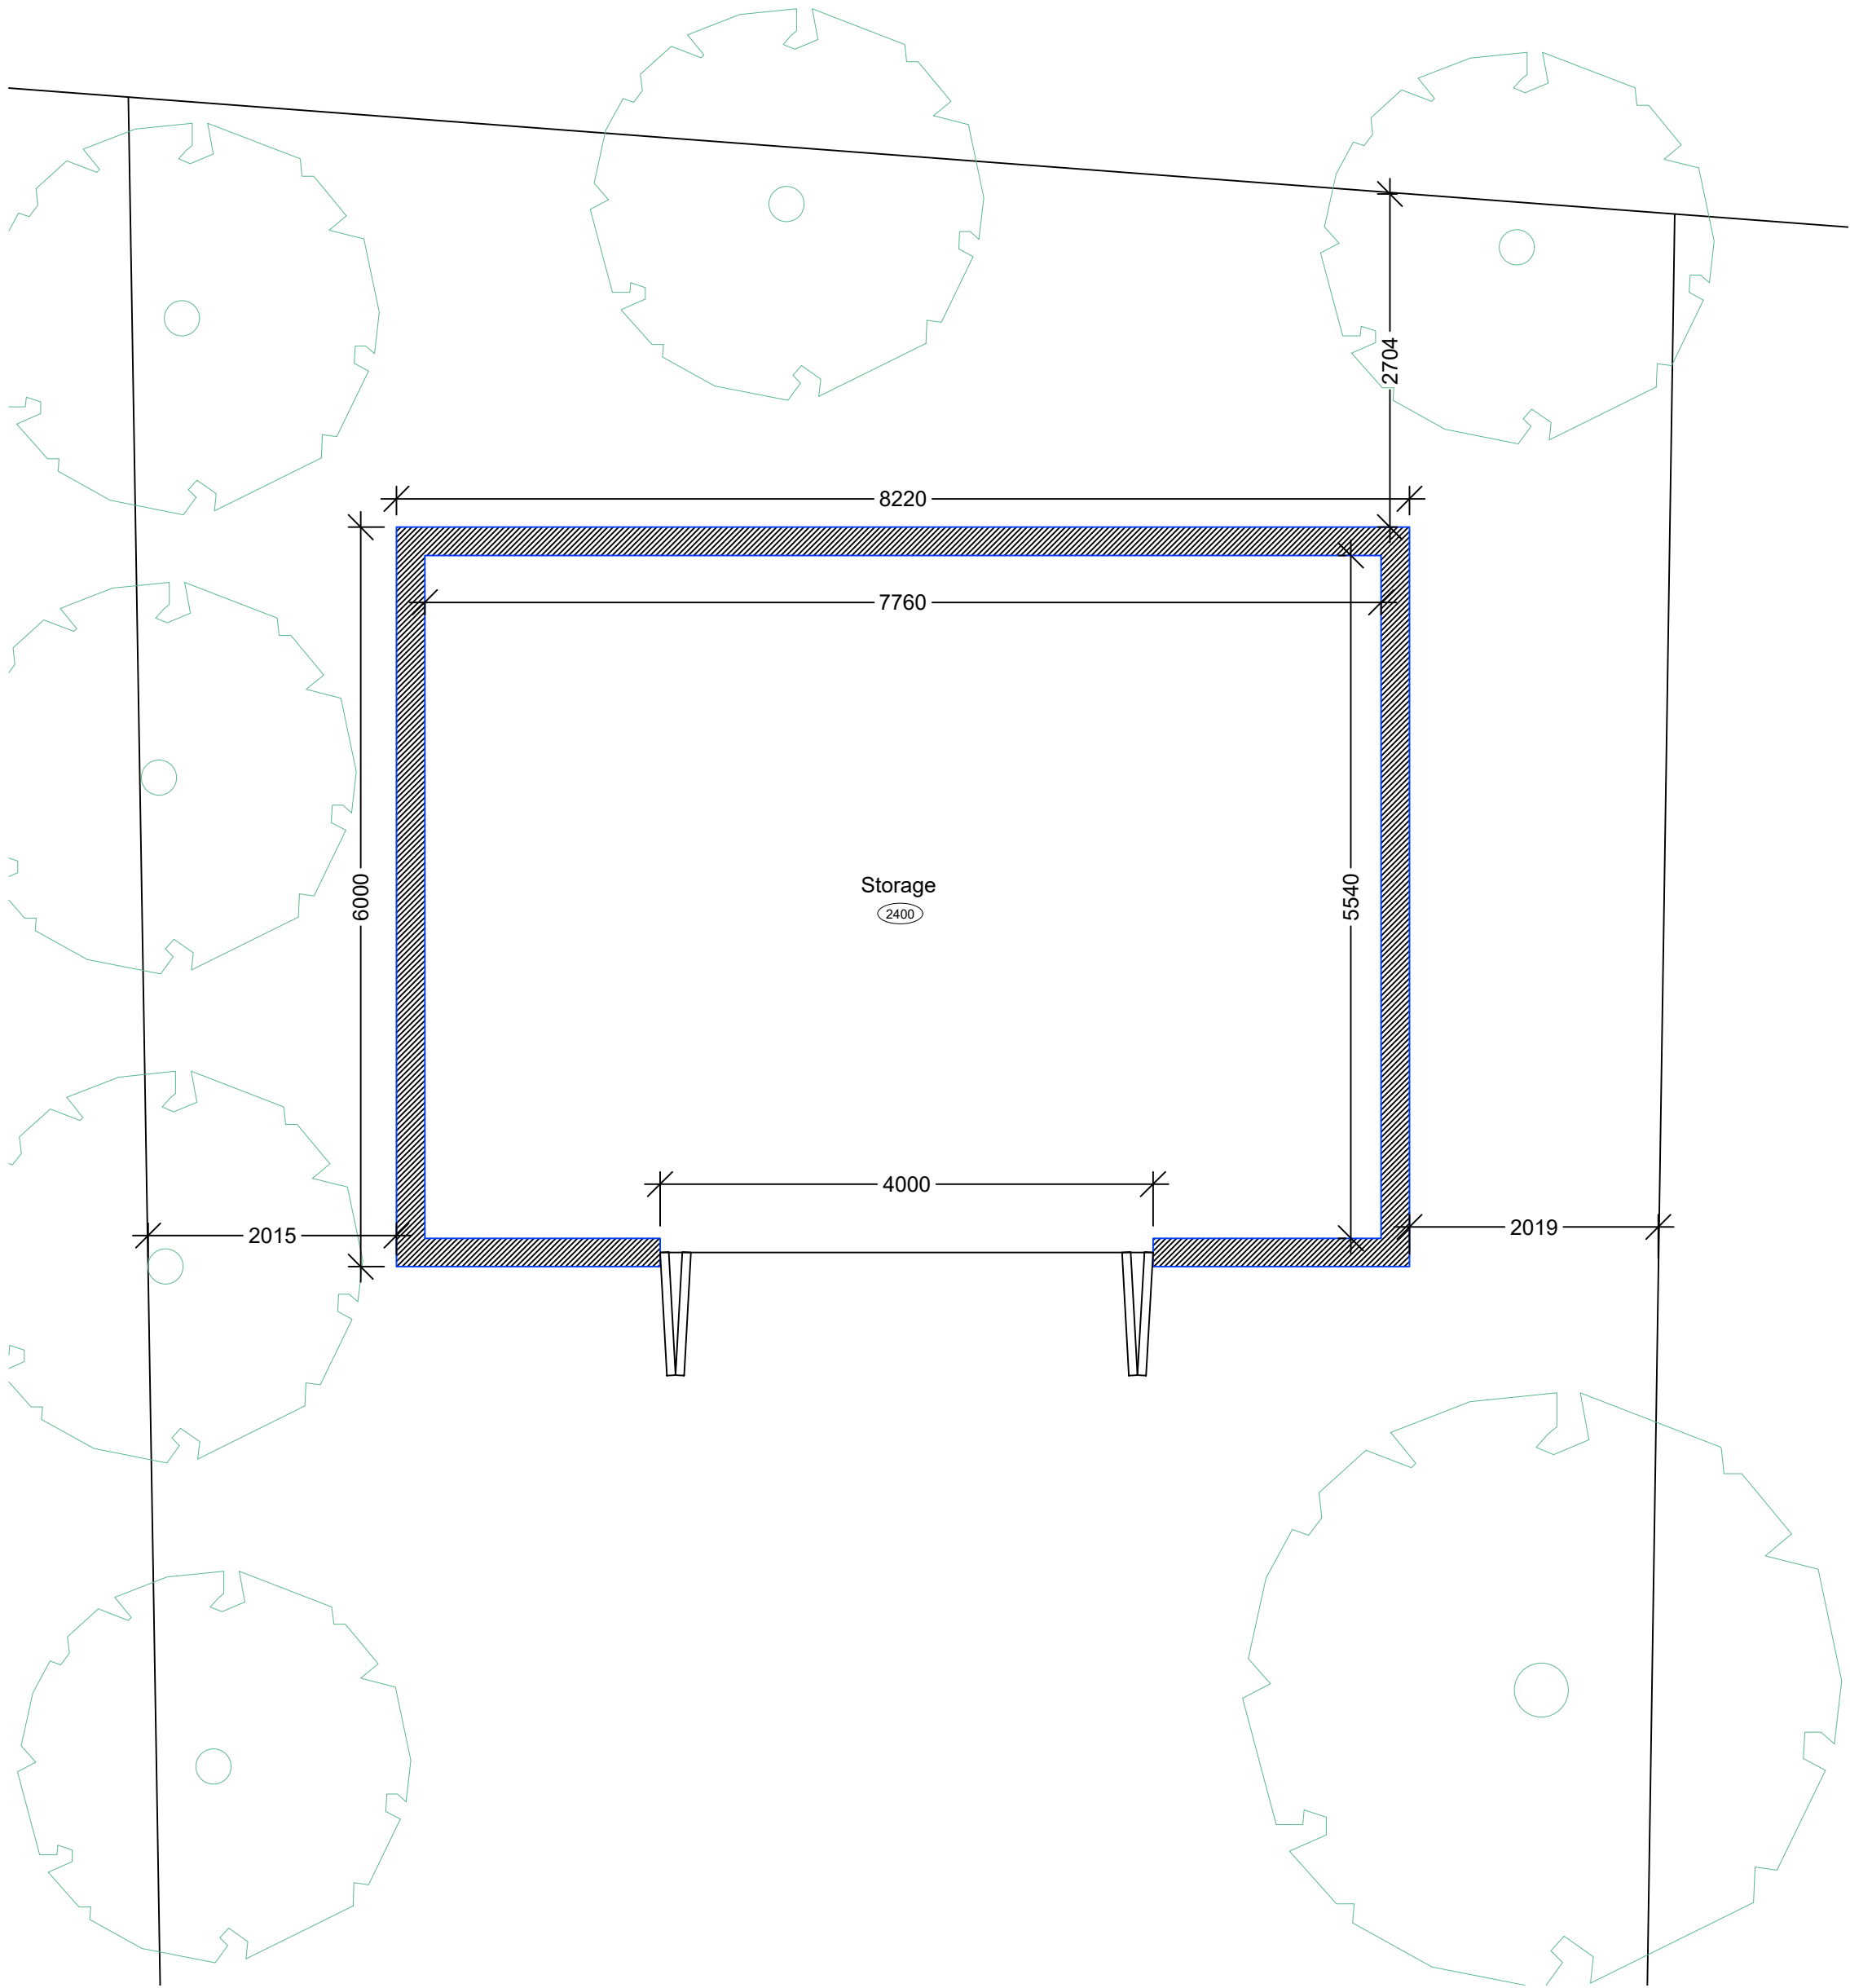


Ground Floor Plan
1 : 5 0

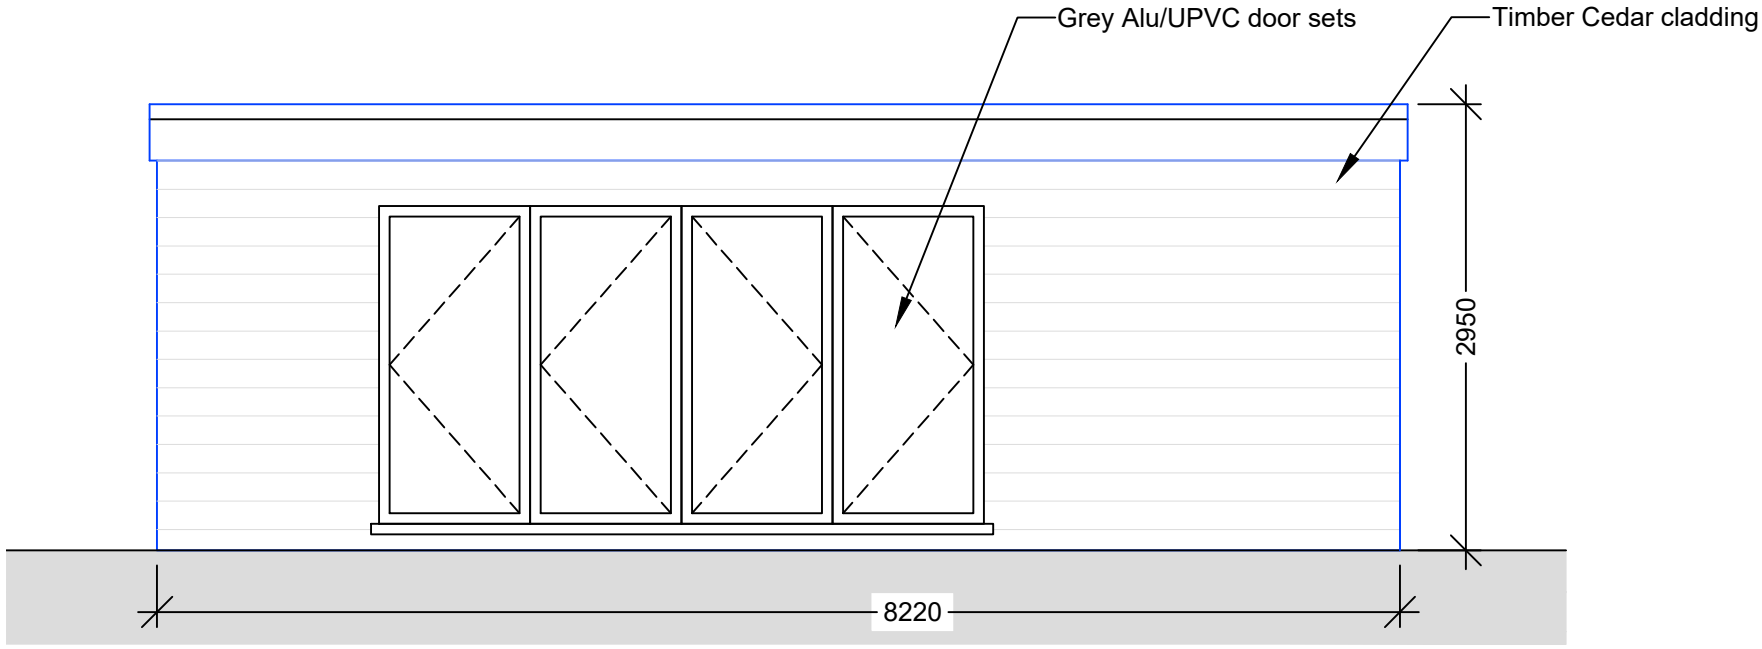


Rear Elevation
1 : 5 0

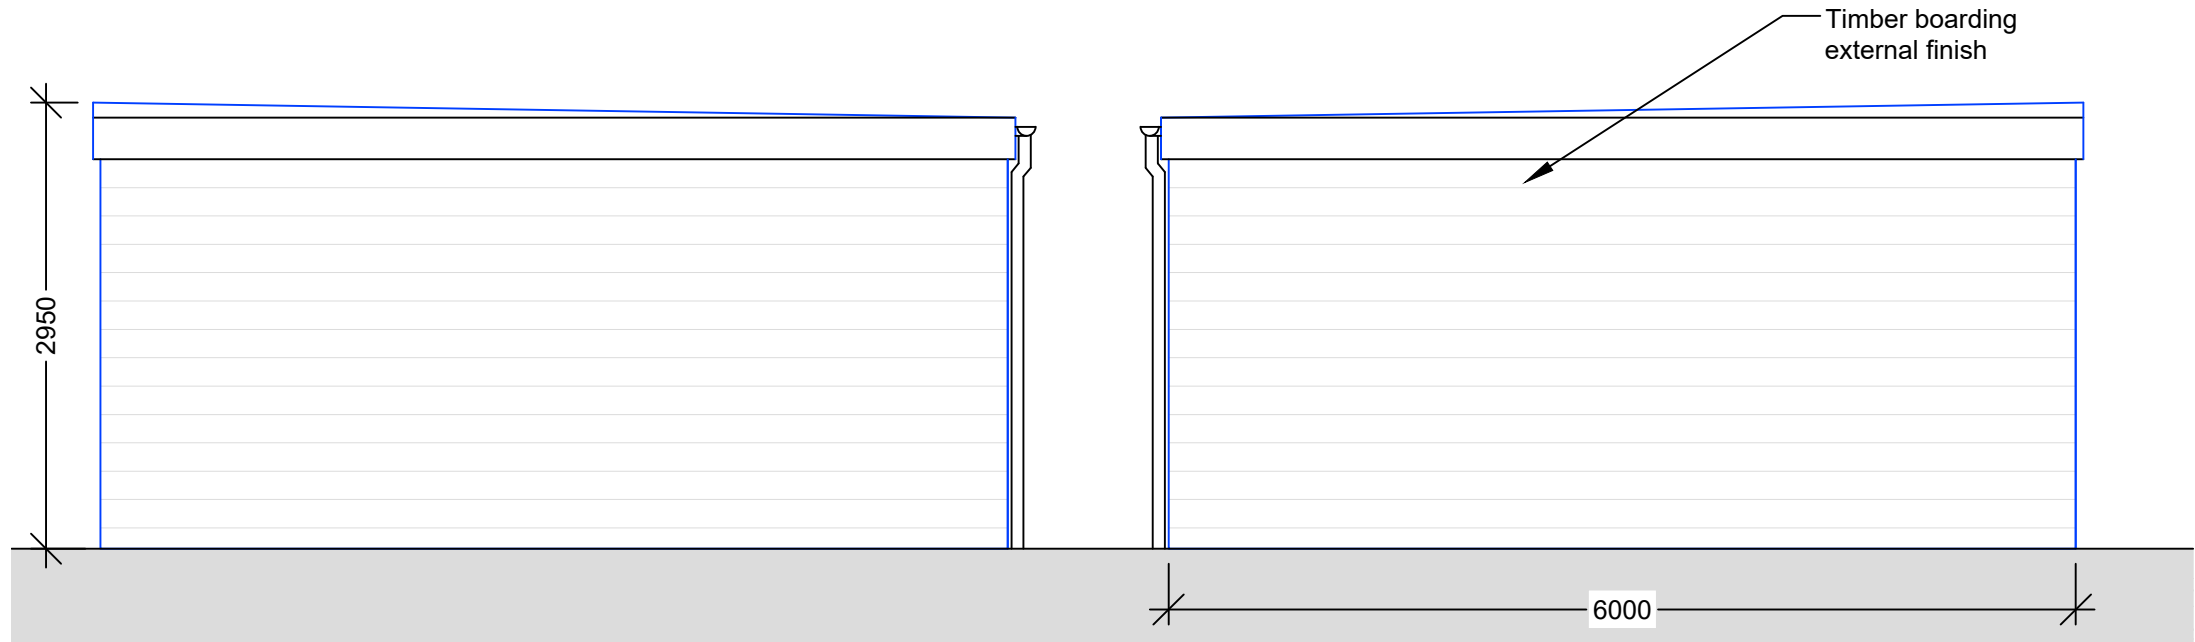


Side Elevation(s)
1 : 5 0

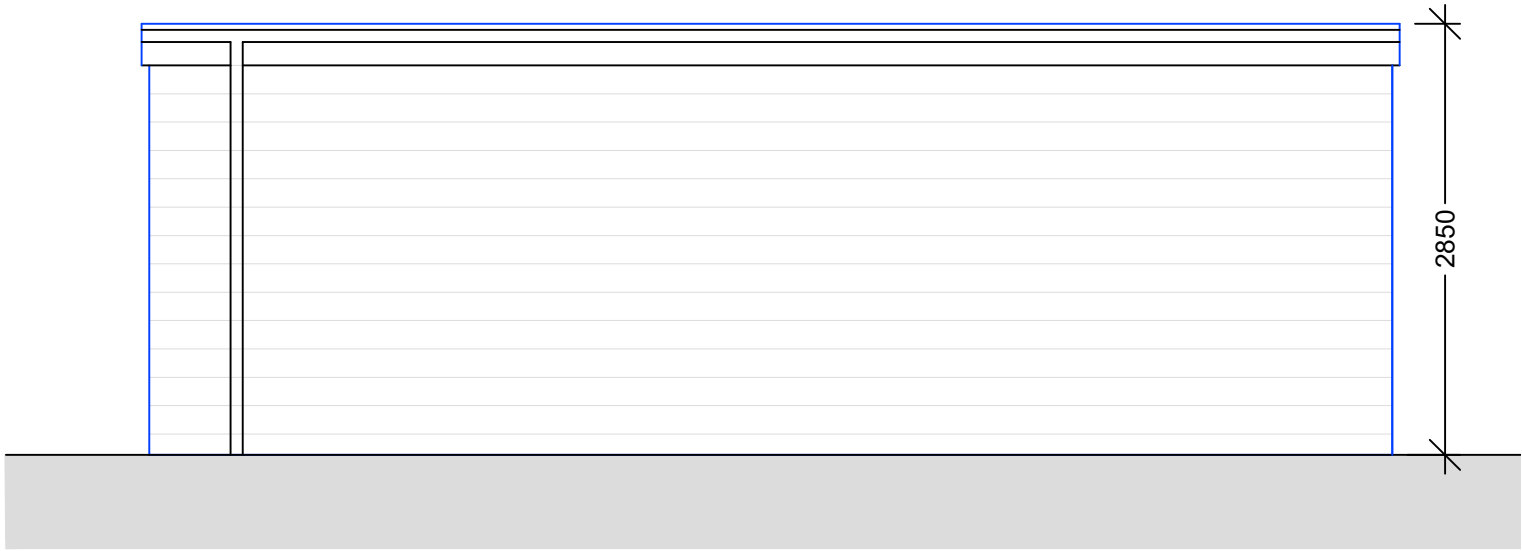

Rear Elevation
1 : 5 0

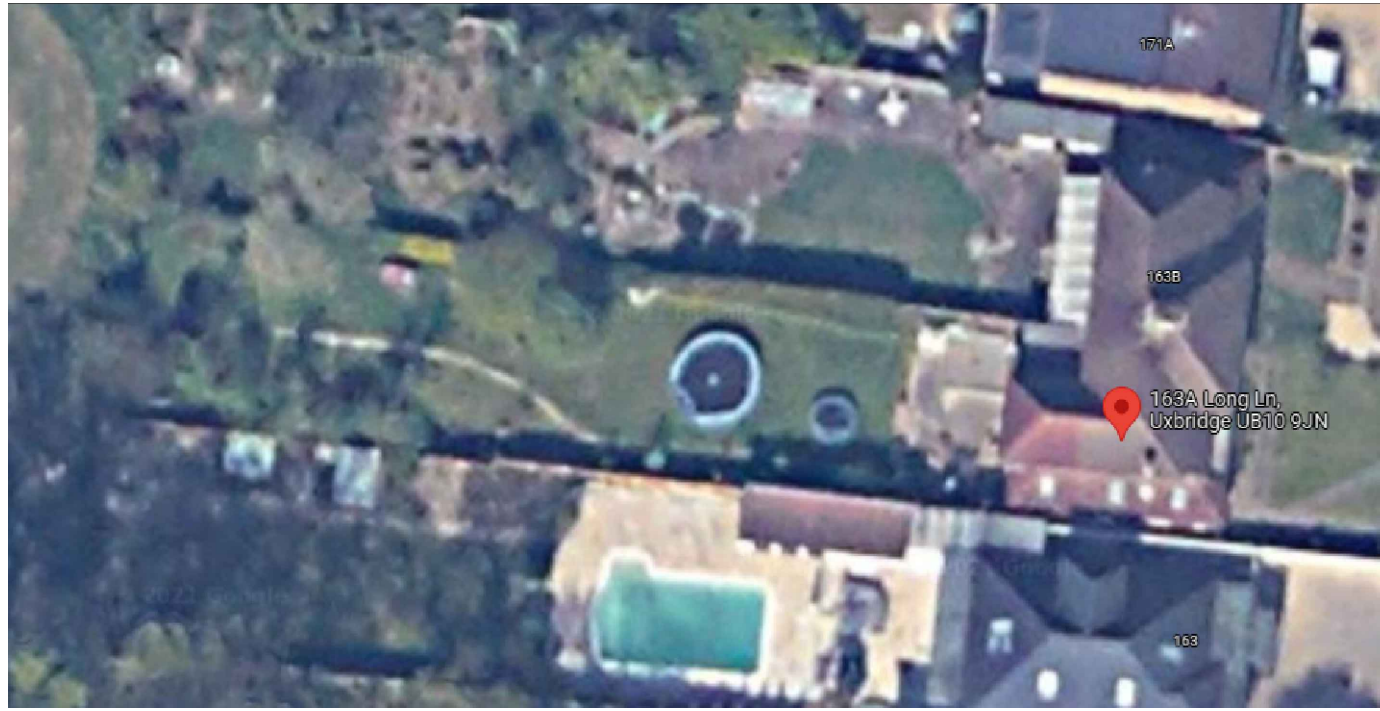

1:1250

 

Location Plan
1 : 1 2 5 0



1:500

0m 10m 20m 30m 40m 50m



Block Plan
1 : 5 0 0

- NOTES GENERAL:
- Work to figured dimensions and relative position only, confirm to designer
 - This drawing is to be read in conjunction with all relevant drawings, detailed specifications where applicable and all associated drawings in this series (if any)
 - Any discrepancy on this drawing is to be reported immediately to Oakman Architecture Ltd for clarification
 - The contractor is responsible for all temporary works and for the stability of the works in progress

	13.09.21	BJS			
Revision	Date	Drawn	Designer	Checked	Approved

Revision History

OAKMAN
ARCHITECTURE.

© Address: 7 Denham Way, Denham, UB9 5AX
© Mob.: 07787 197752
E mail: benjamin@oakmanltd.com

Project Address: 163A Long Lane, Hillingdon, Uxbridge, UB10 9JN
Client:

PROPOSED

Drawing Title: PERMITTED DEVELOPMENT PROPOSED

Drawing Number: 2069-PD-101
Scales: 1:50/1:100 @ A1
Rev. No: —