

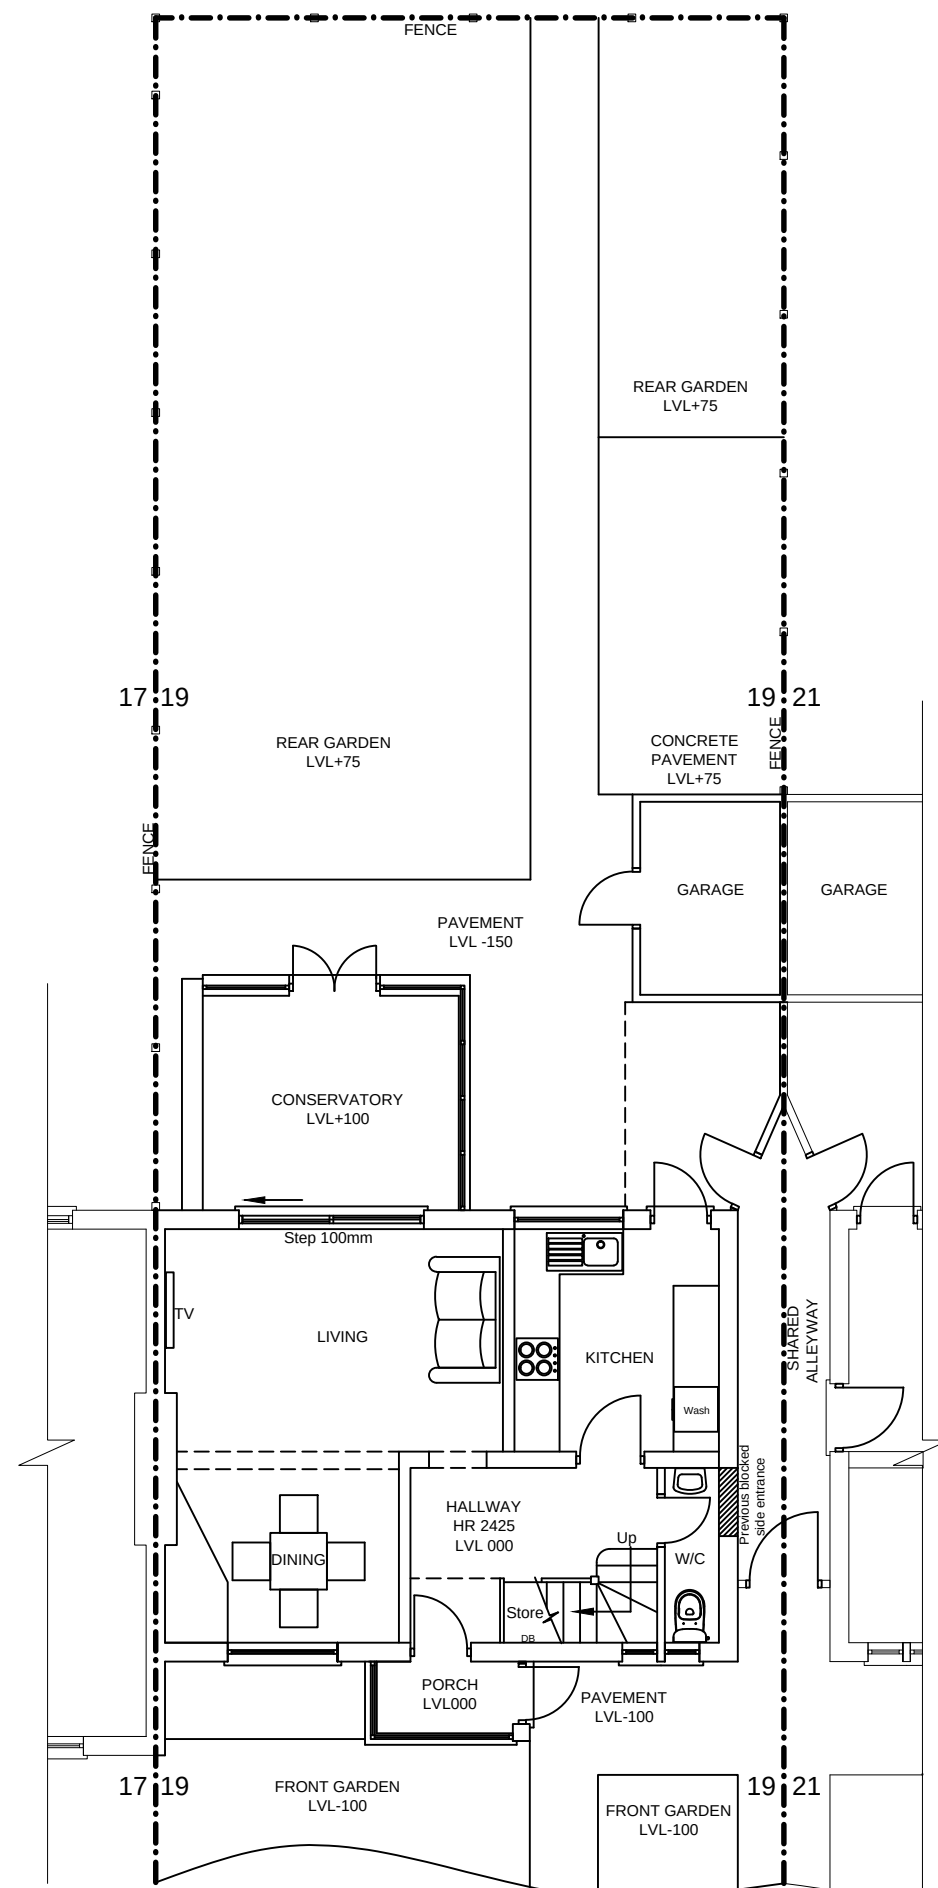


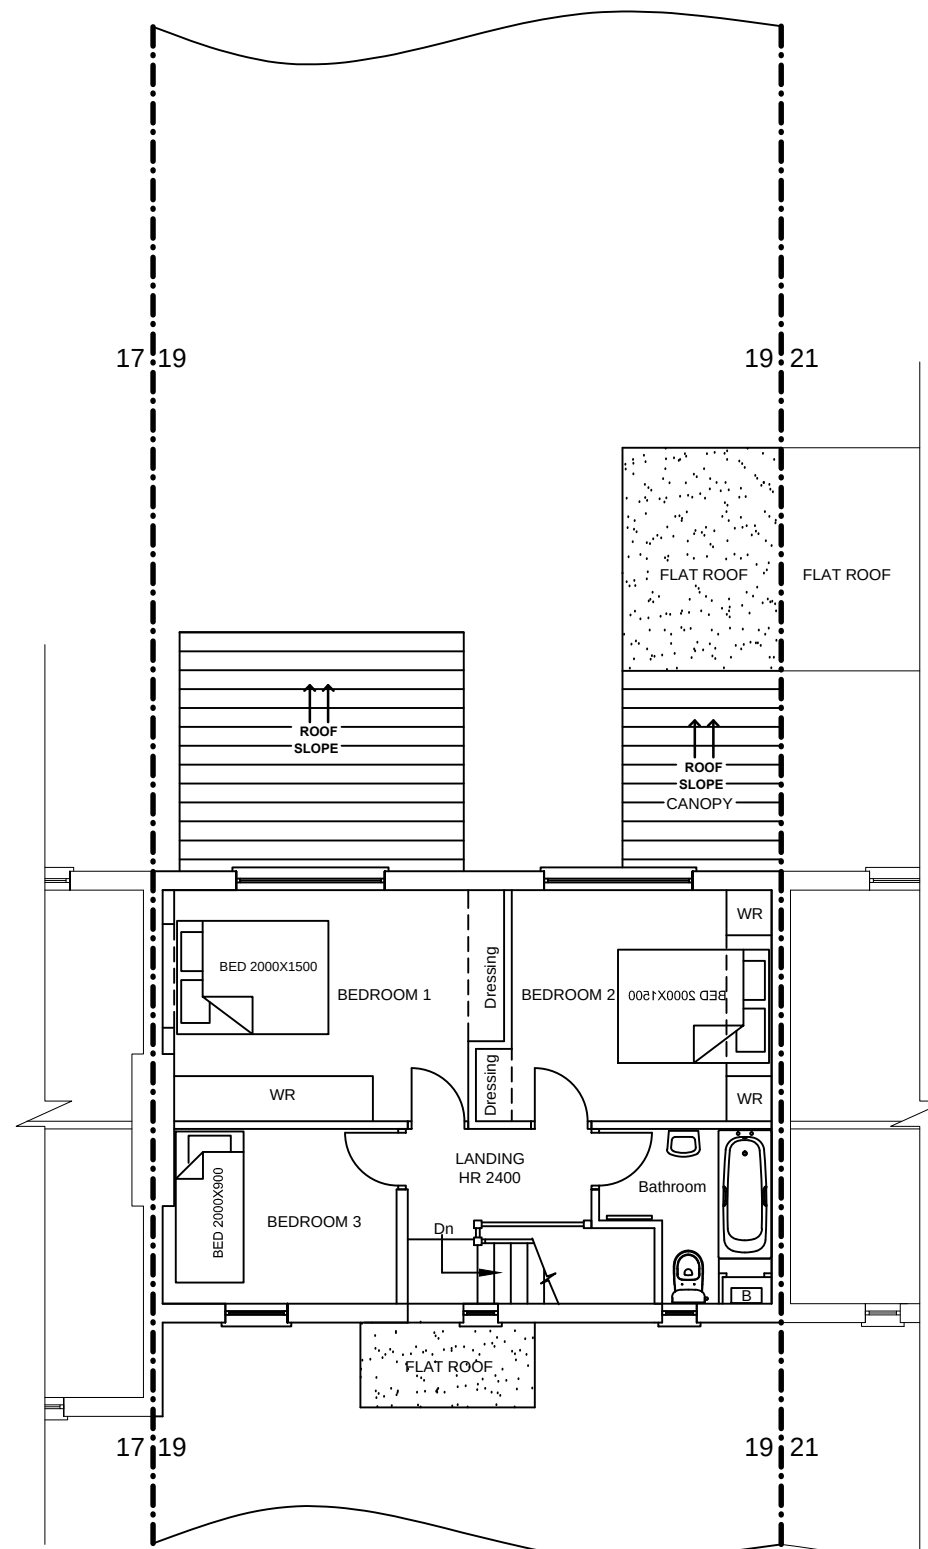

GROUND FLOOR PLAN EXISTING

 

FIRST FLOOR PLAN EXISTING

			PROJECT: DEMOLITION OF EXISTING GARAGE, SINGLE STOREY REAR EXTENSION AND INTERNAL ALTERATIONS AT 19 MALMESBURY CLOSE, PINNER HA5 2NG			Title: Ground/First Floor Plan Existing		
27/07/2020			FOR LARGER HOME NOTIFICATION			Drawn By: PSL Rev: Date: 27/07/2020		
23/07/2020			FOR CLIENTS REVIEW			SCALE: 1:100@A3 DRG. NO: 2010-Malmesbury Close 19-002		
Rev	Date	Comment						