




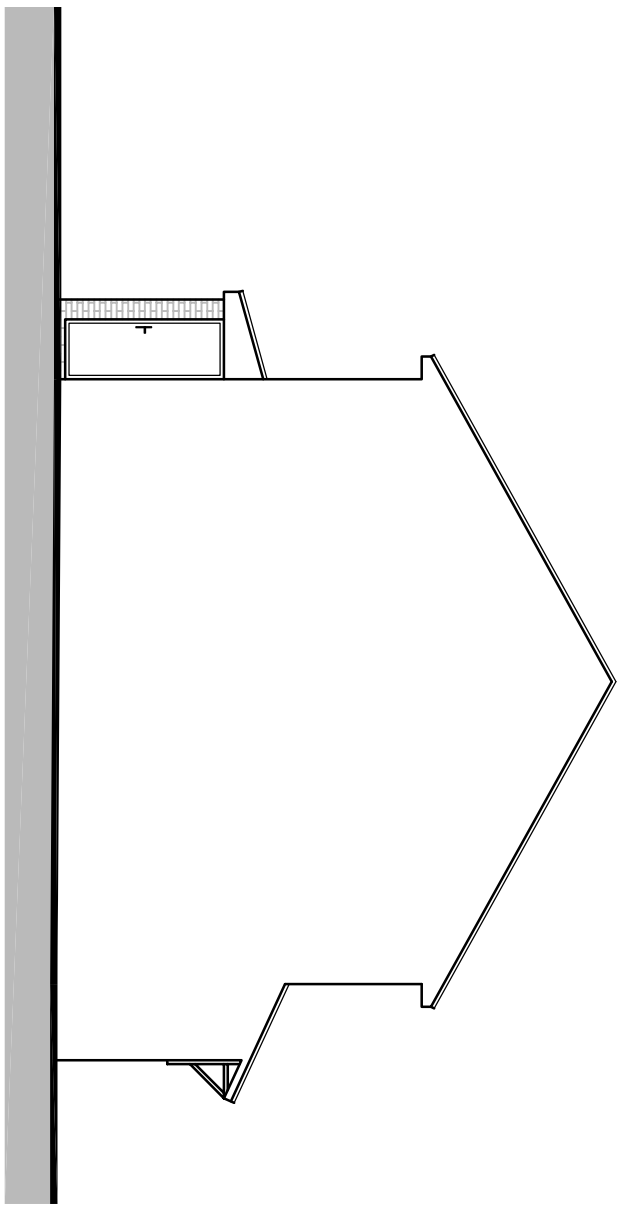


EXISTING SIDE ELEVATION

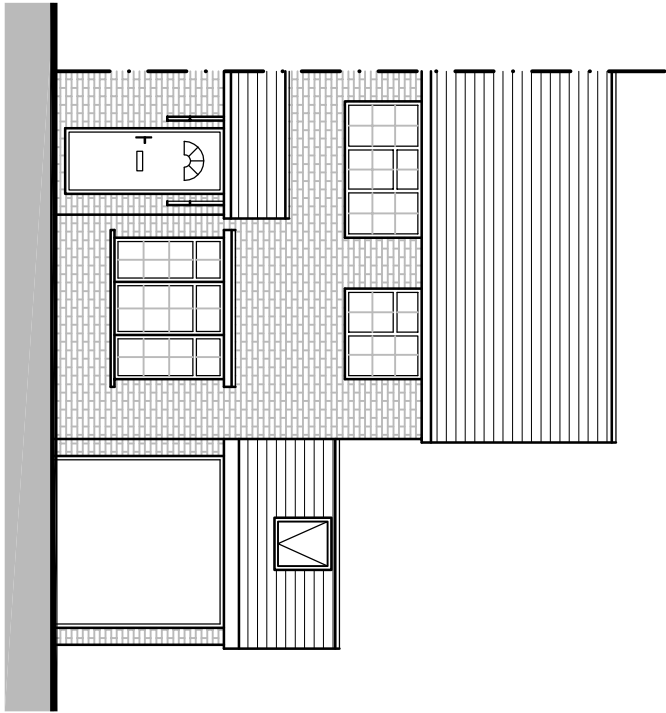


EXISTING FRONT ELEVATION

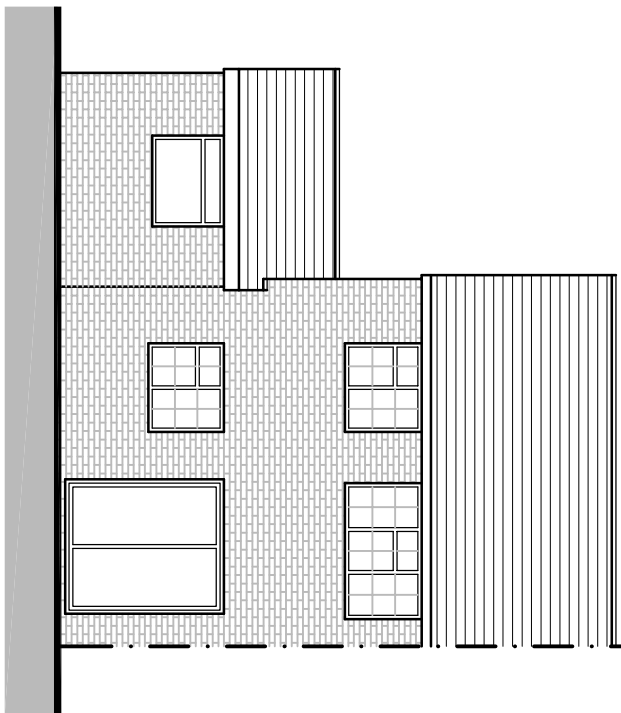


EXISTING REAR ELEVATION

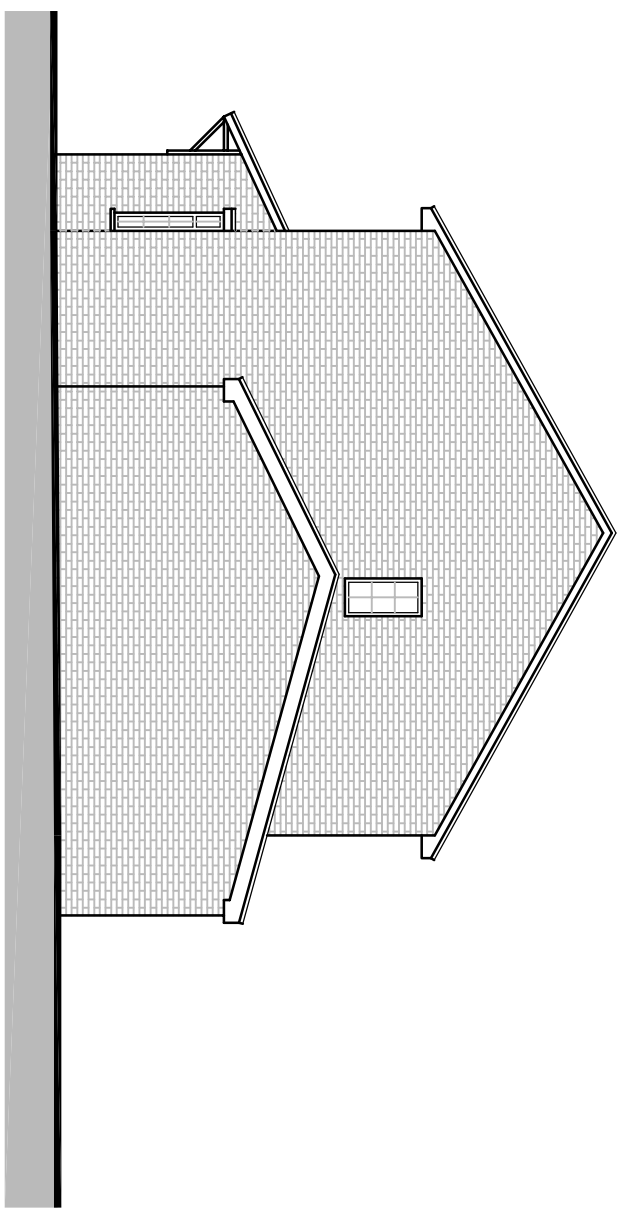


EXISTING SIDE ELEVATION

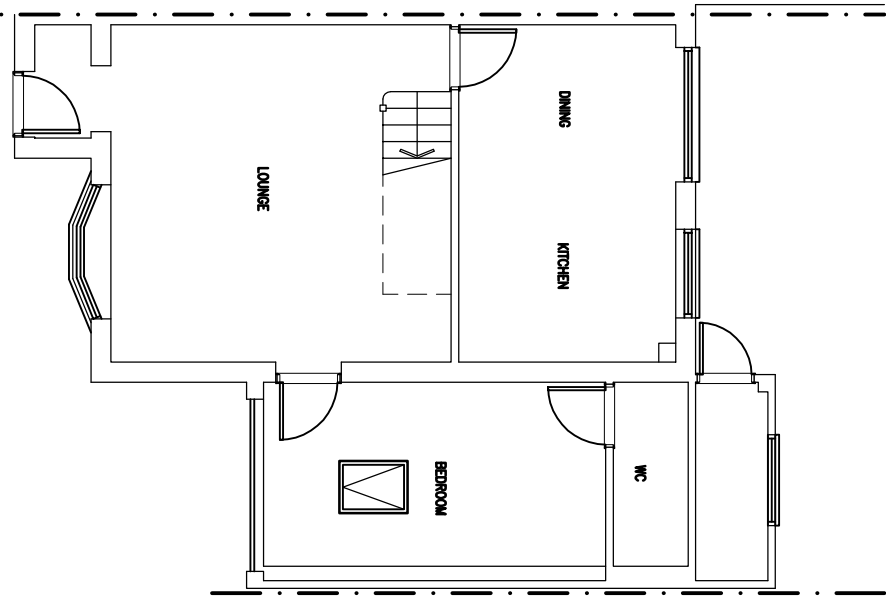


EXISTING GROUND FLOOR

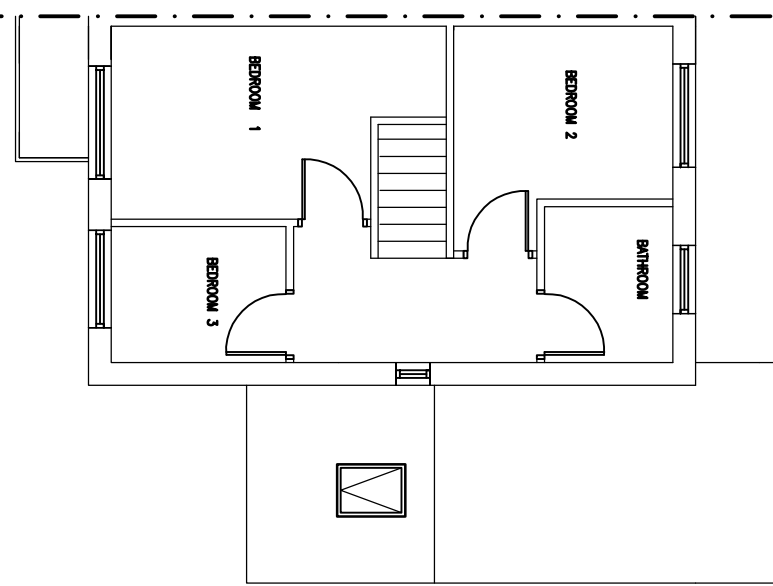


EXISTING FIRST FLOOR

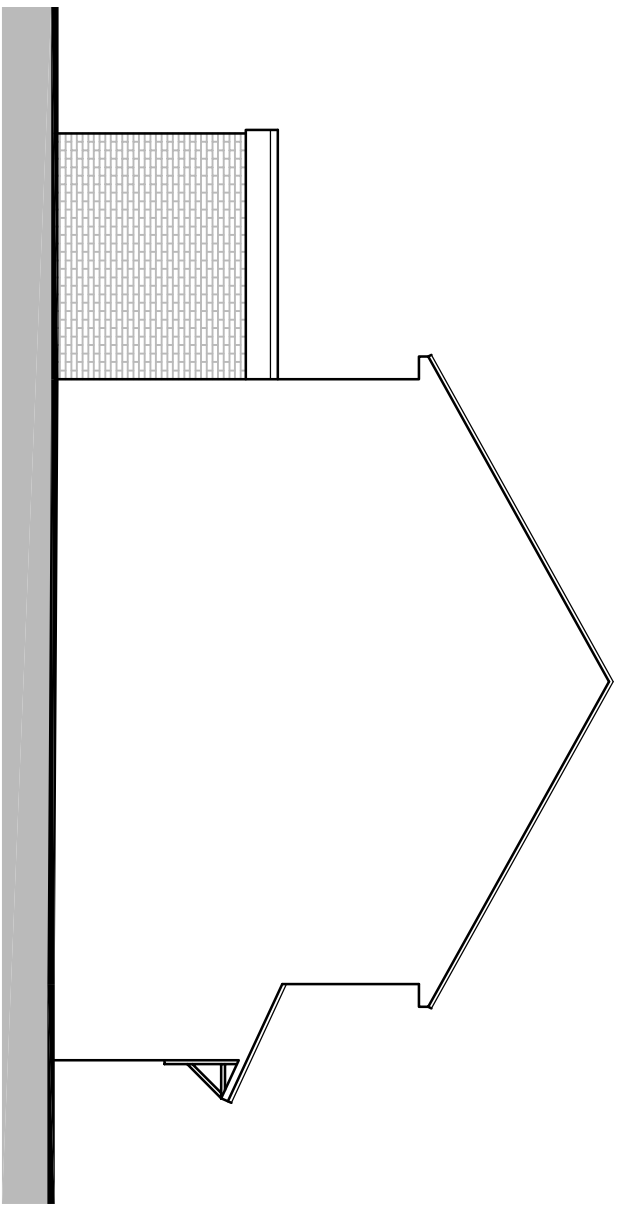


PROPOSED SIDE ELEVATION

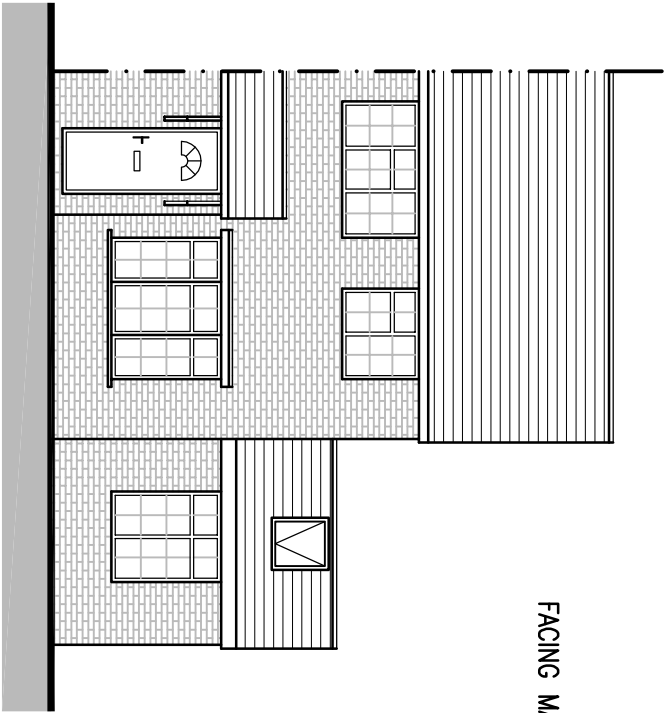


PROPOSED FRONT ELEVATION

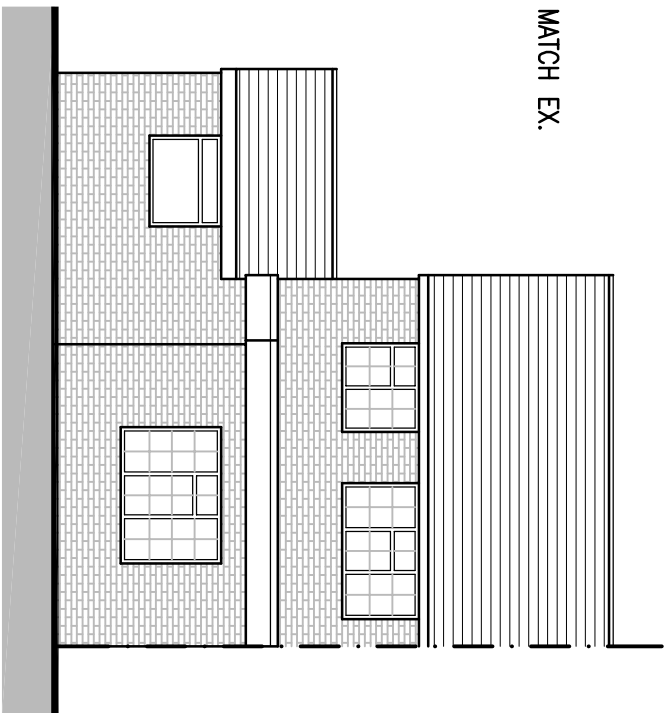


PROPOSED REAR ELEVATION

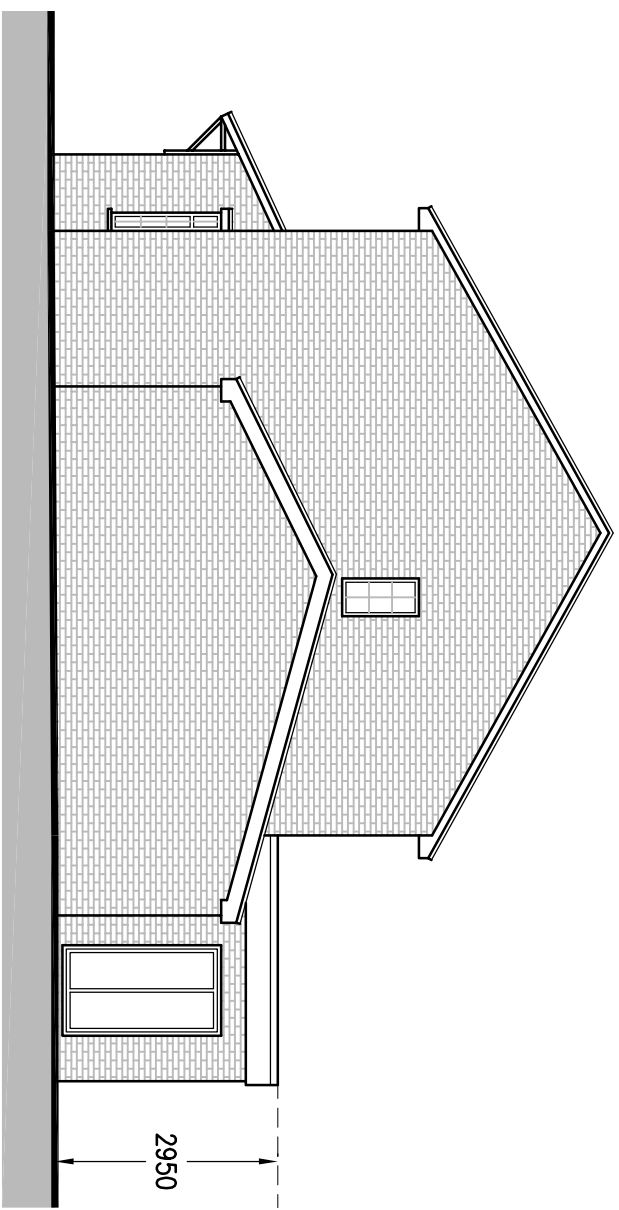


PROPOSED SIDE ELEVATION

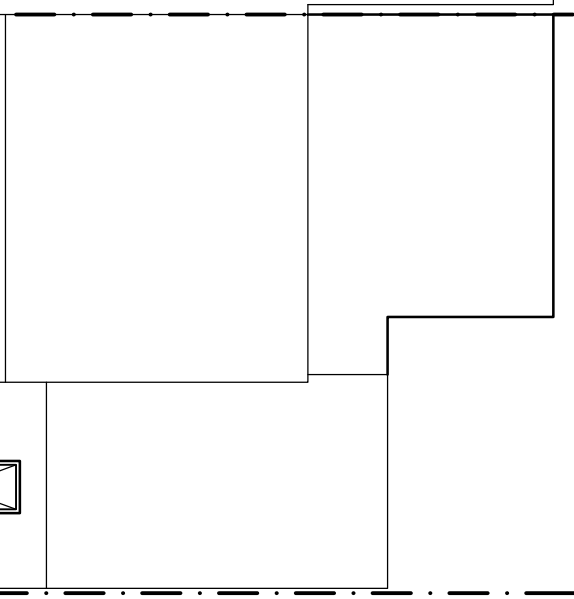


PROPOSED ROOF PLAN

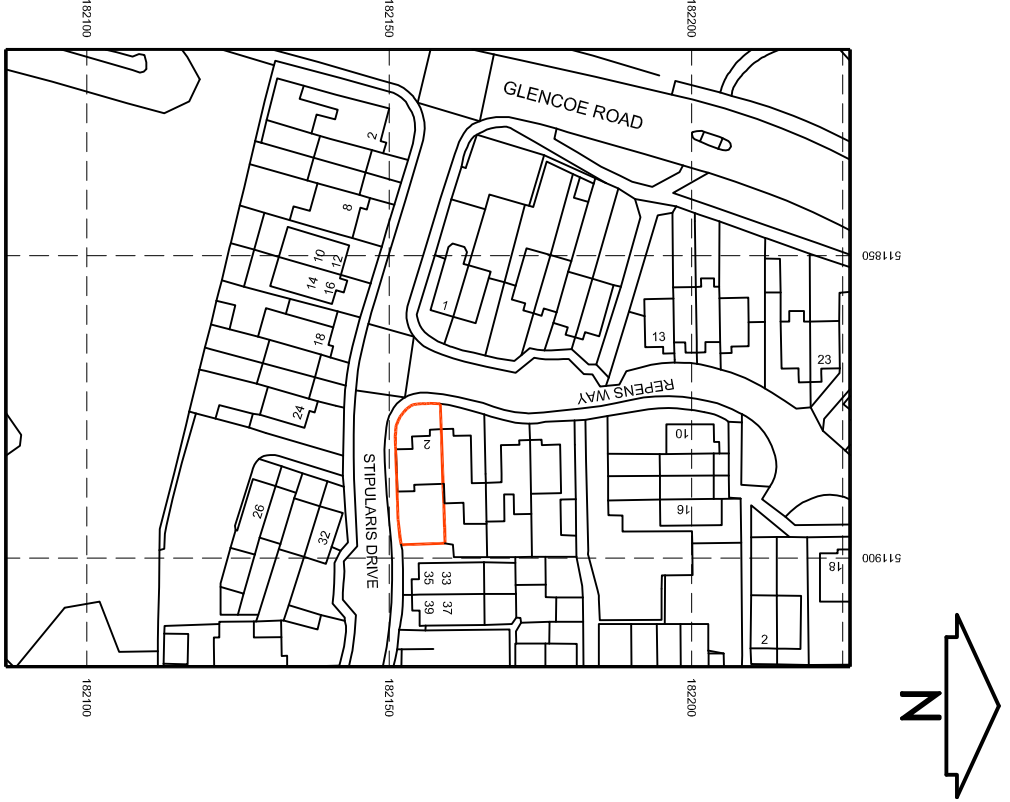

LOCATION PLAN

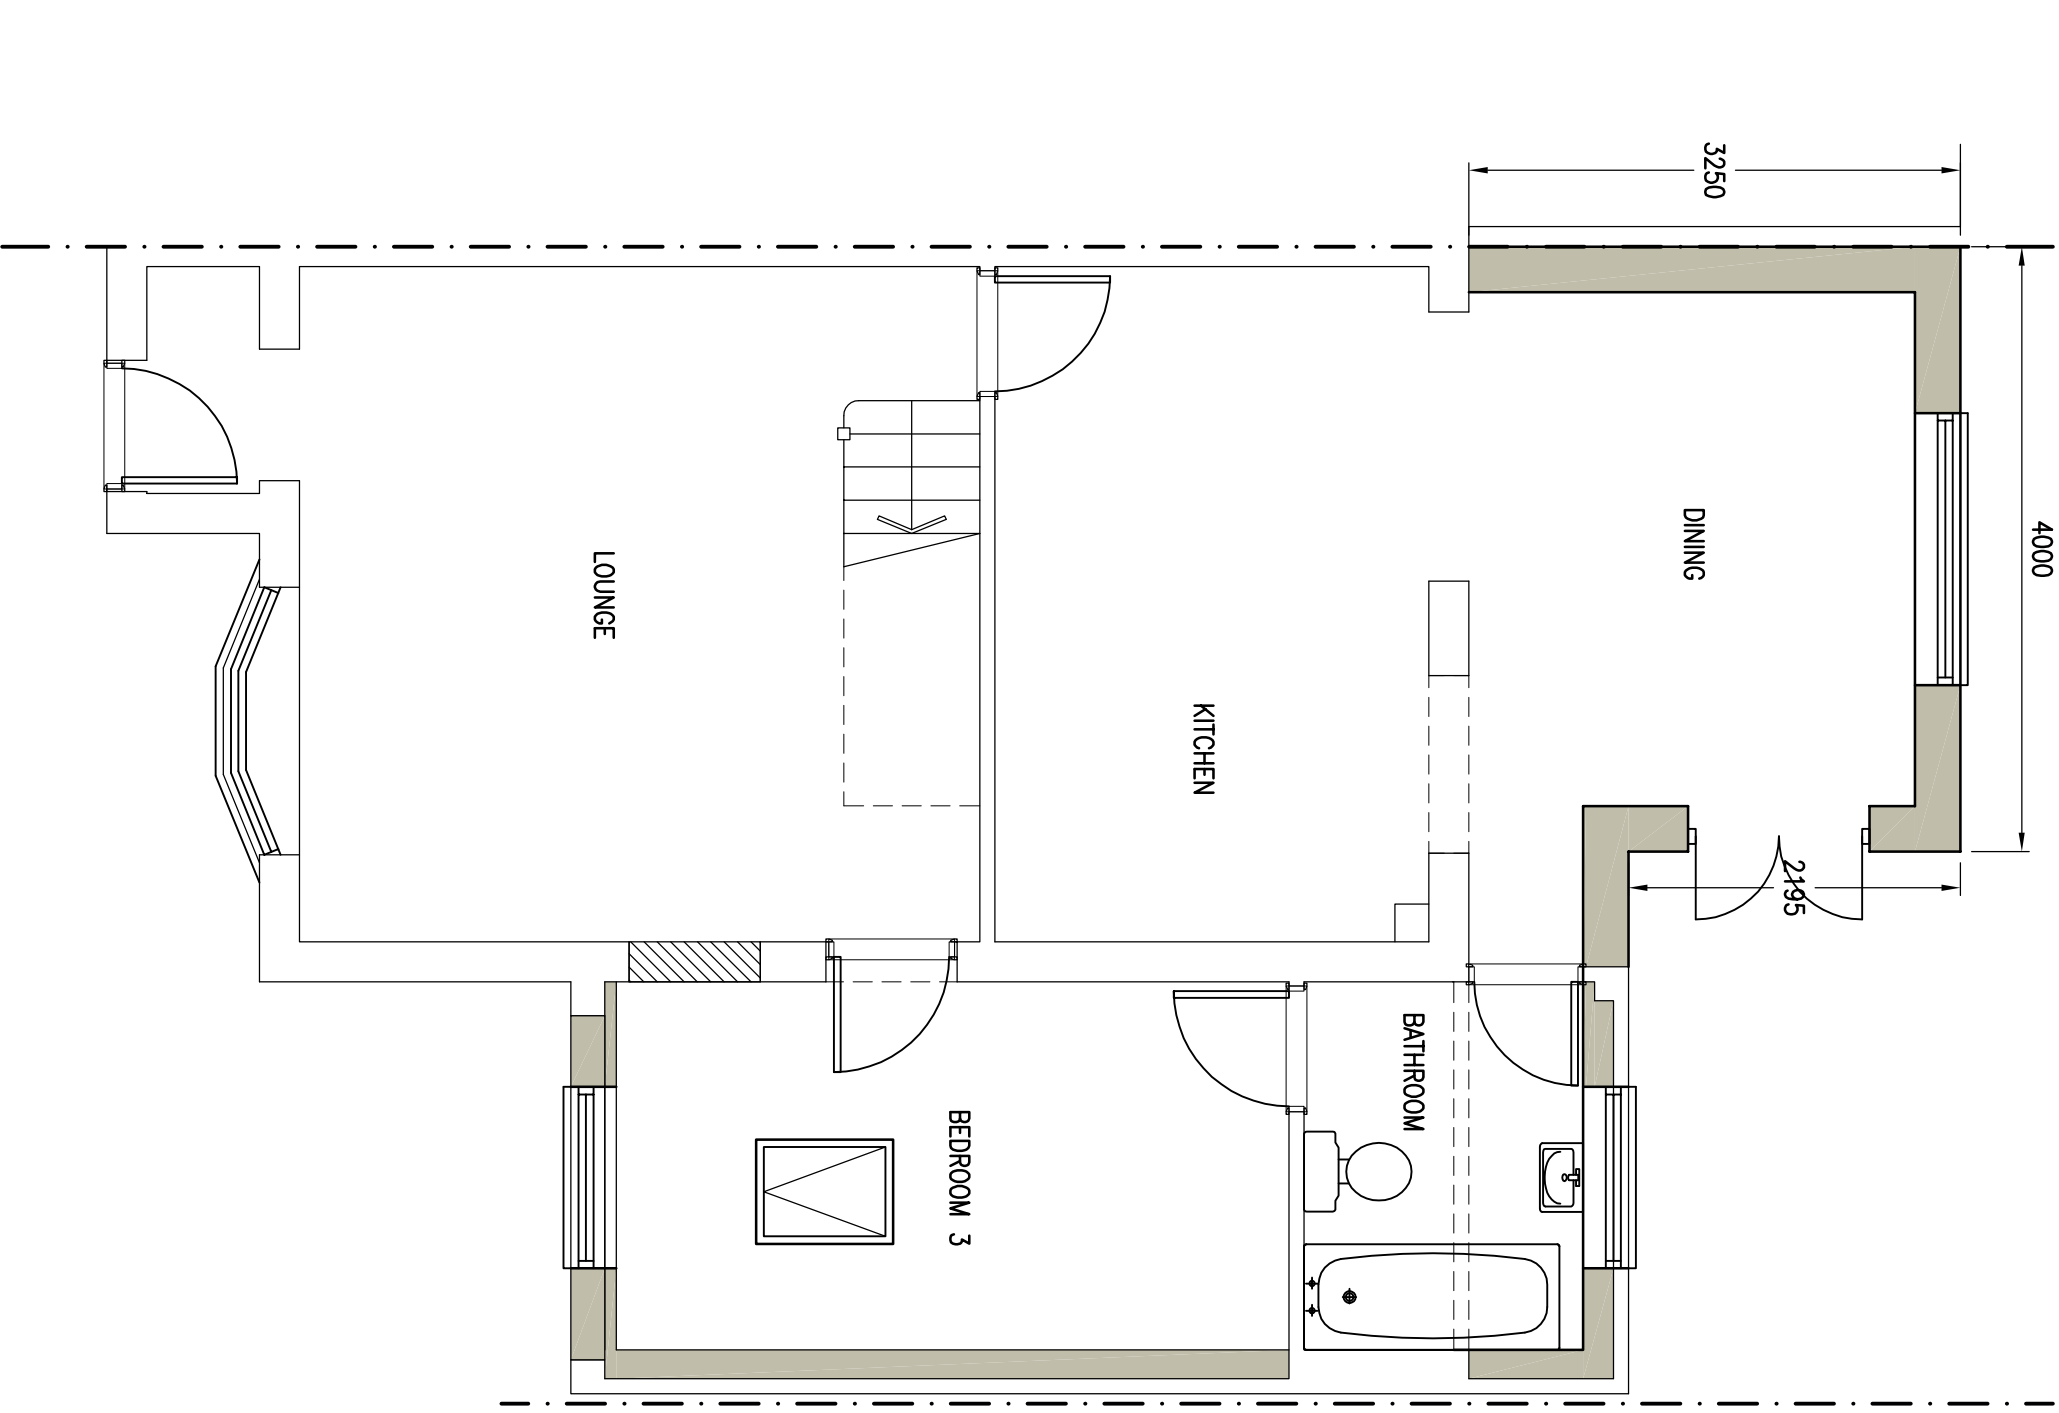


PROPOSED GROUND FLOOR

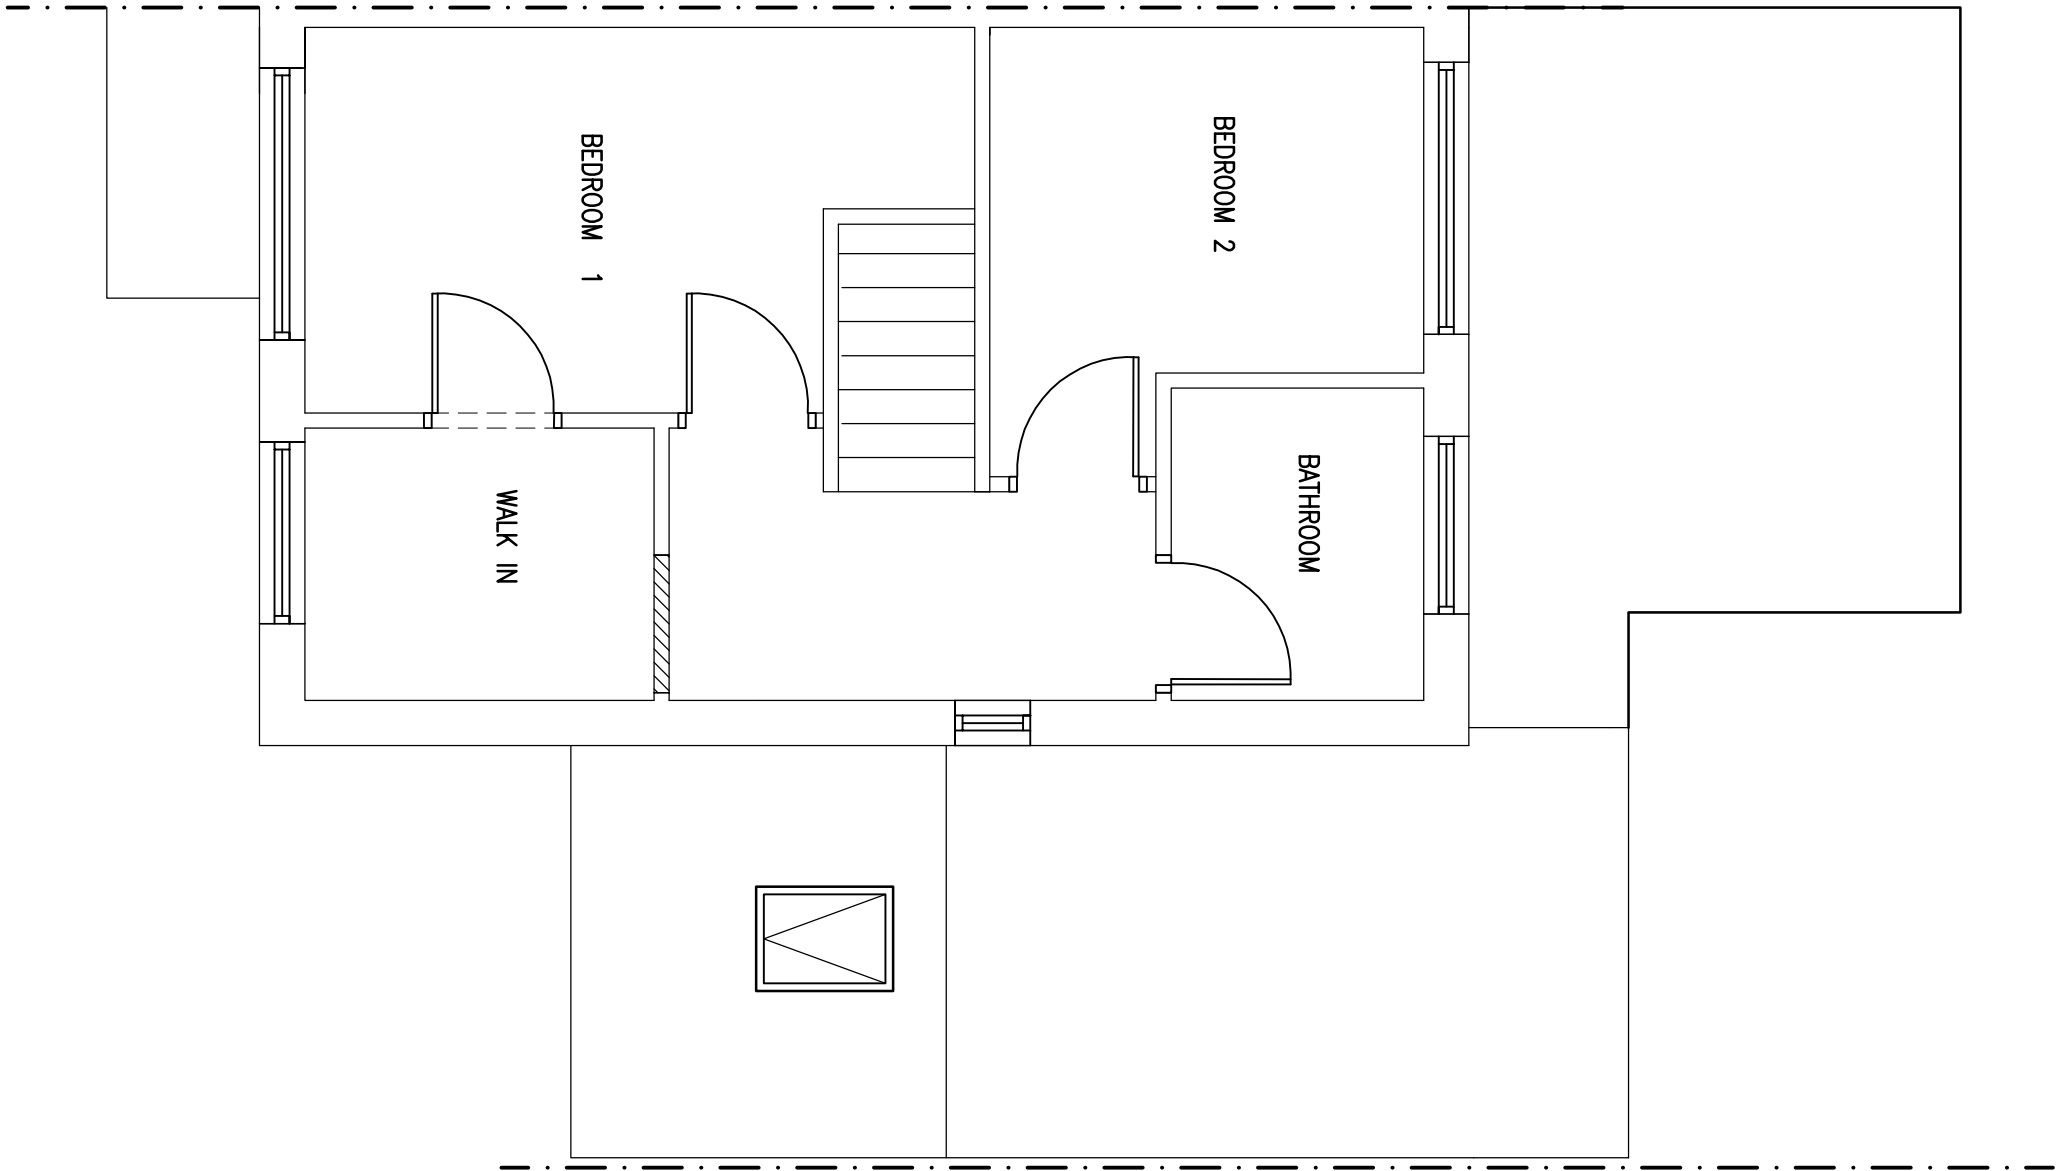

PROPOSED FIRST FLOOR



PROPOSED SITE PLAN

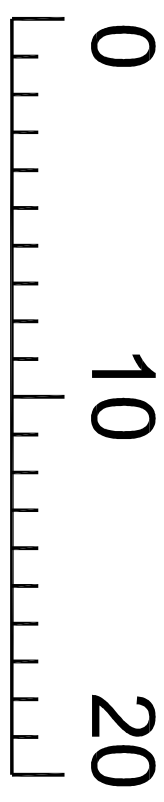

metres

AJT
DESIGN

ajit design services ltd
9 queensway, sunbury-on-thames,
middlesex, TW15 6HA
t: 01932 782943
m: 07973 419204
e: info@ajit-design.co.uk
www: ajit-design.co.uk

PLANNING ISSUE

Address
2 REPENS WAY,
HAYES,
UB4 9PS

Title
PROPOSED SINGLE STOREY REAR
EXTENSION AND GARAGE
CONVERSION

Dwg. No. **RW/02/01**

Revision: 'A'

Scale : 1:50, 1:100 & 1:1250 @ A1

Date: JUN, '19

0m 1m 2m 4m 1:100 6m 8m 10m

0m 1m 2m 1m 1:50 3m 4m 5m