



NOTES;

DIMENSIONS ARE TO CHECKED AND CONFIRMED BEFORE CONSTRUCTION PHASE.

ALL NEW EXTERNAL MATERIALS TO MATCH, AS CLOSE AS POSSIBLE, TO EXISTING EXTERNAL MATERIALS.

THE CLIENT IS RESPONSIBLE FOR PARTY WALL AGREEMENT OR ISSUES RELATING TO PARTY WALL

ALL STRUCTURAL ELEMENTS ARE TO BE DESIGNED AND SPECIFIED BY THE STRUCTURAL ENGINEER.

 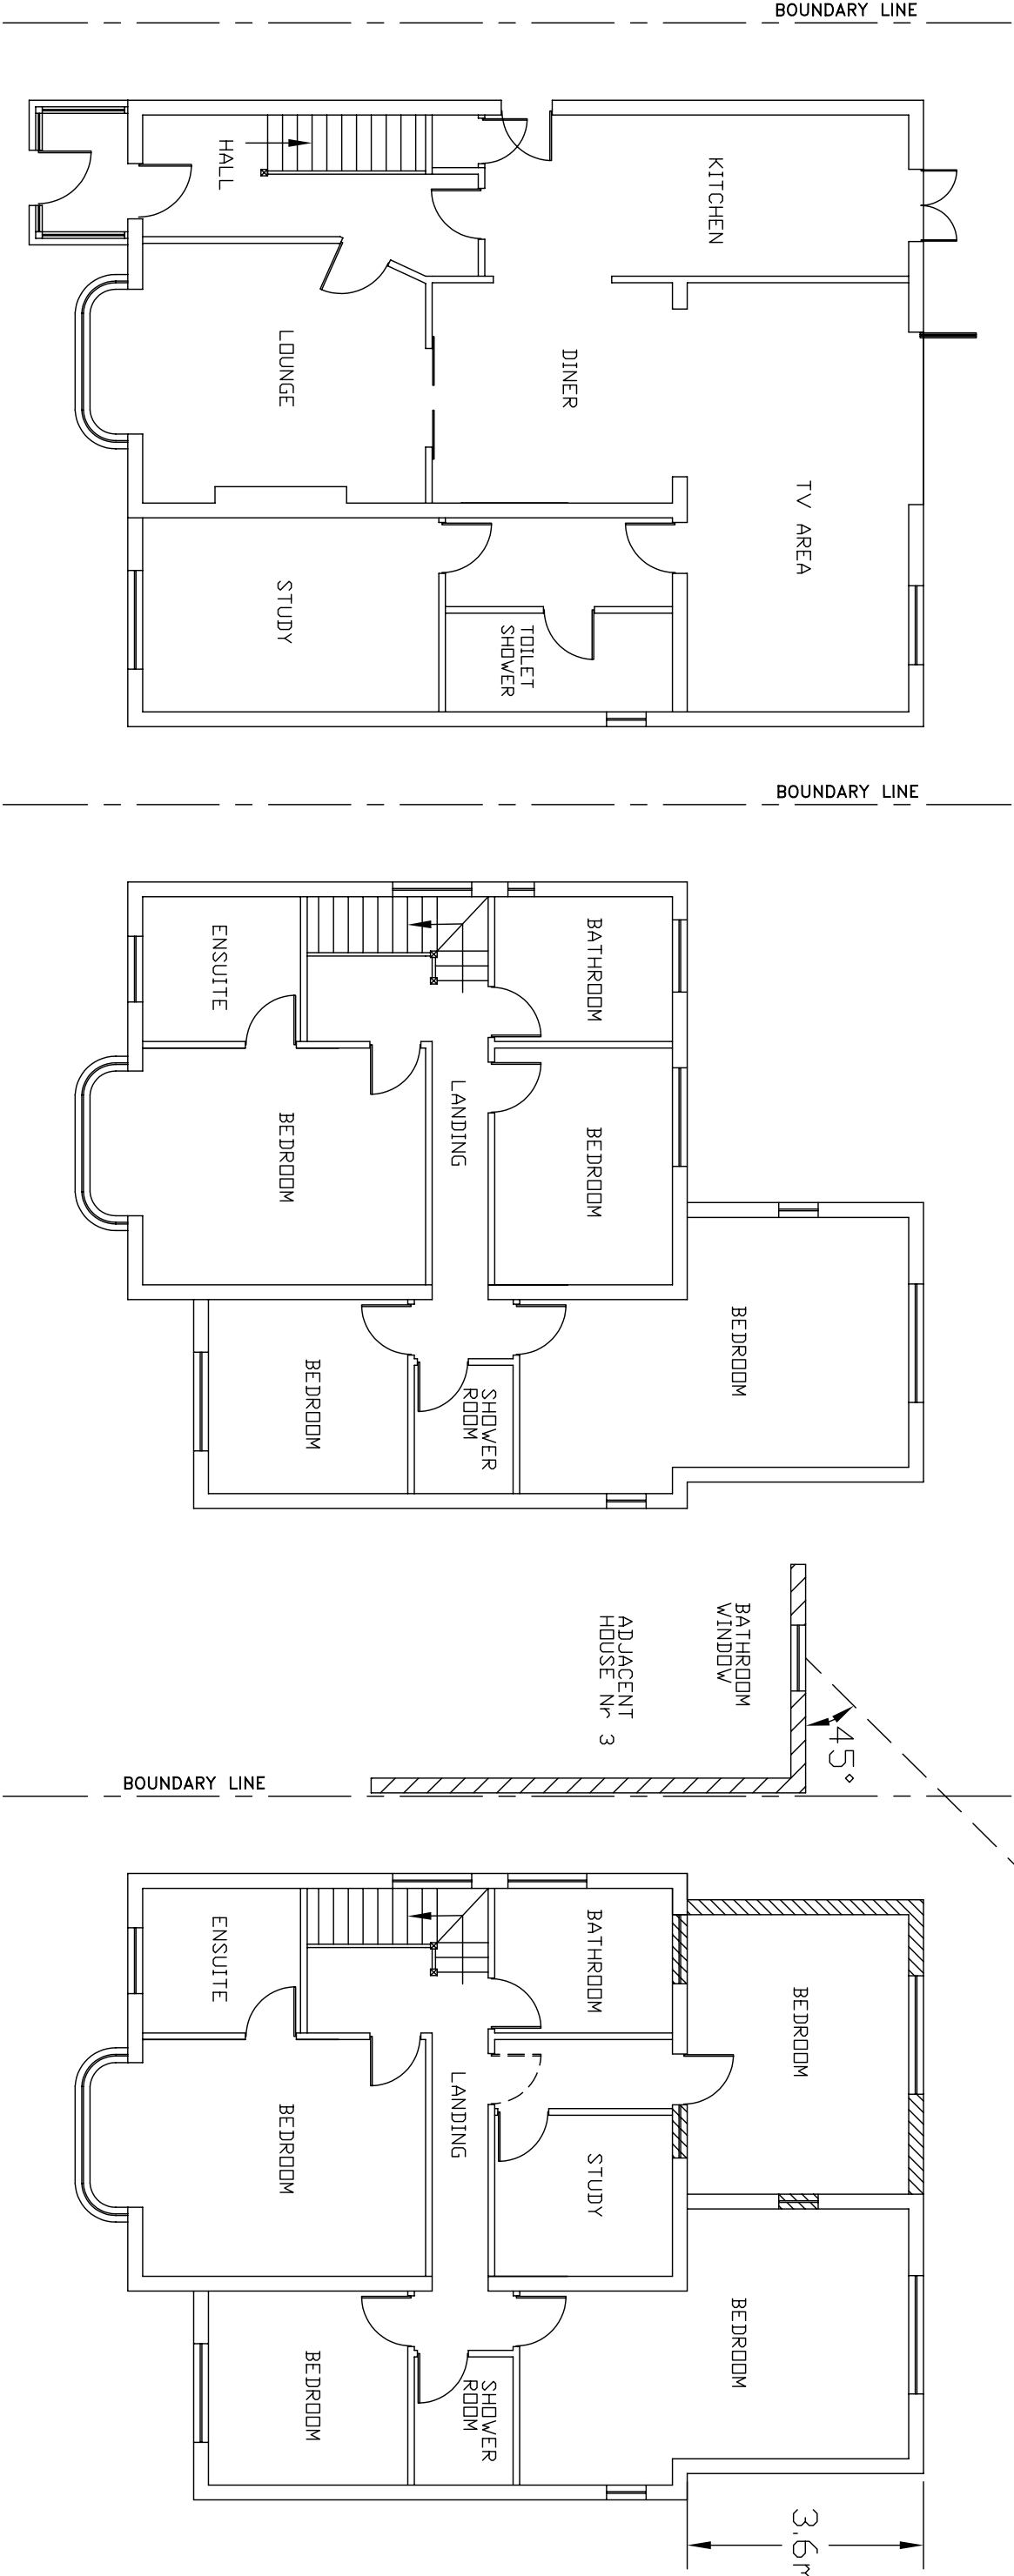

Project	Site	Drawing Title	Client	Scale
PROPOSED PART FIRST FLOOR REAR EXTENSION	5 BAXTER CLOSE HILLINGDON MIDDLESEX UB10 0DE	FLOOR PLANS	MRS M RAJANAYAGAM	Date
				Drawing No.
				5/BC/01