




EXISTING FRONT ELEVATION




EXISTING REAR ELEVATION




EXISTING SIDE ELEVATION

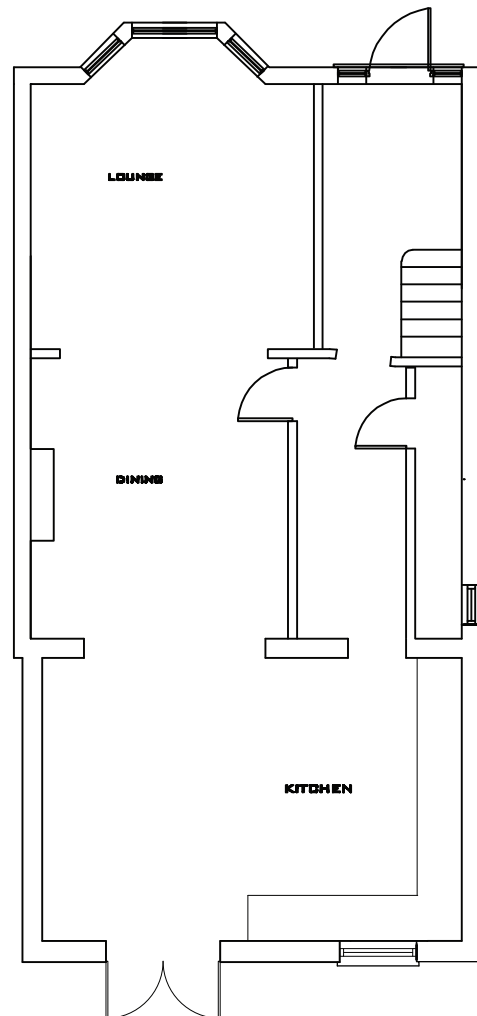


EXISTING GROUND FLOOR PLAN

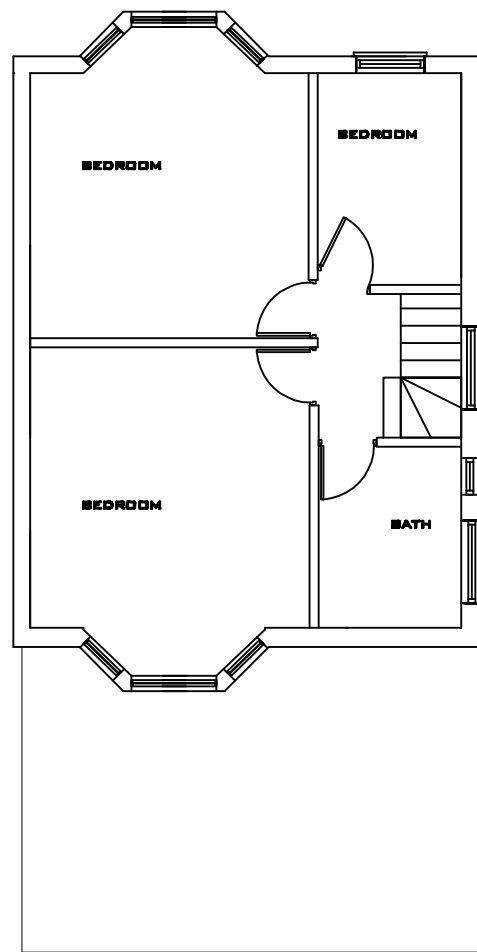

EXISTING FIRST FLOOR PLAN

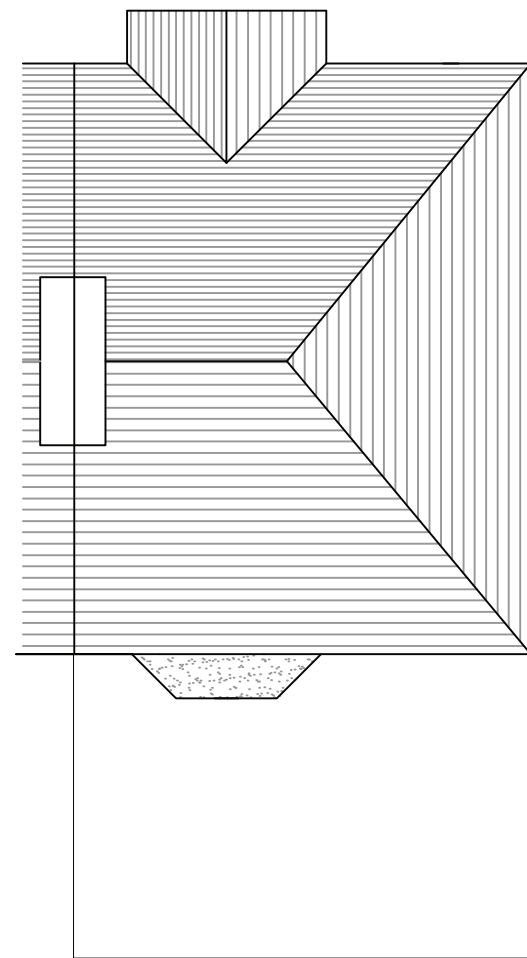

EXISTING ROOF PLAN

 

Millimetres Scale 1 to 100



STUDIO ONE
ARCHITECTURE

Drawing No: VG001
Client: Mr Vishal Gopal
Project: 49 Colbrook Avenue
Hayes

Drawing: Existing Plans and
Elevations
Scale: 1:100 @ A3
Date: April 2016
Drawing by: V S Rayat
(Studio One
Architecture)

These drawings should be approved by local
Authority before works commence on site.

No dimensions to be scaled from this drawing.
All dimensions to be checked on site. This
drawing is copyright and should not be
reproduced without the permission of the
Architects.

Tel: +44 7939 948 331
Web: www.studio1architecture.com
Email: design@studio1architecture.com