




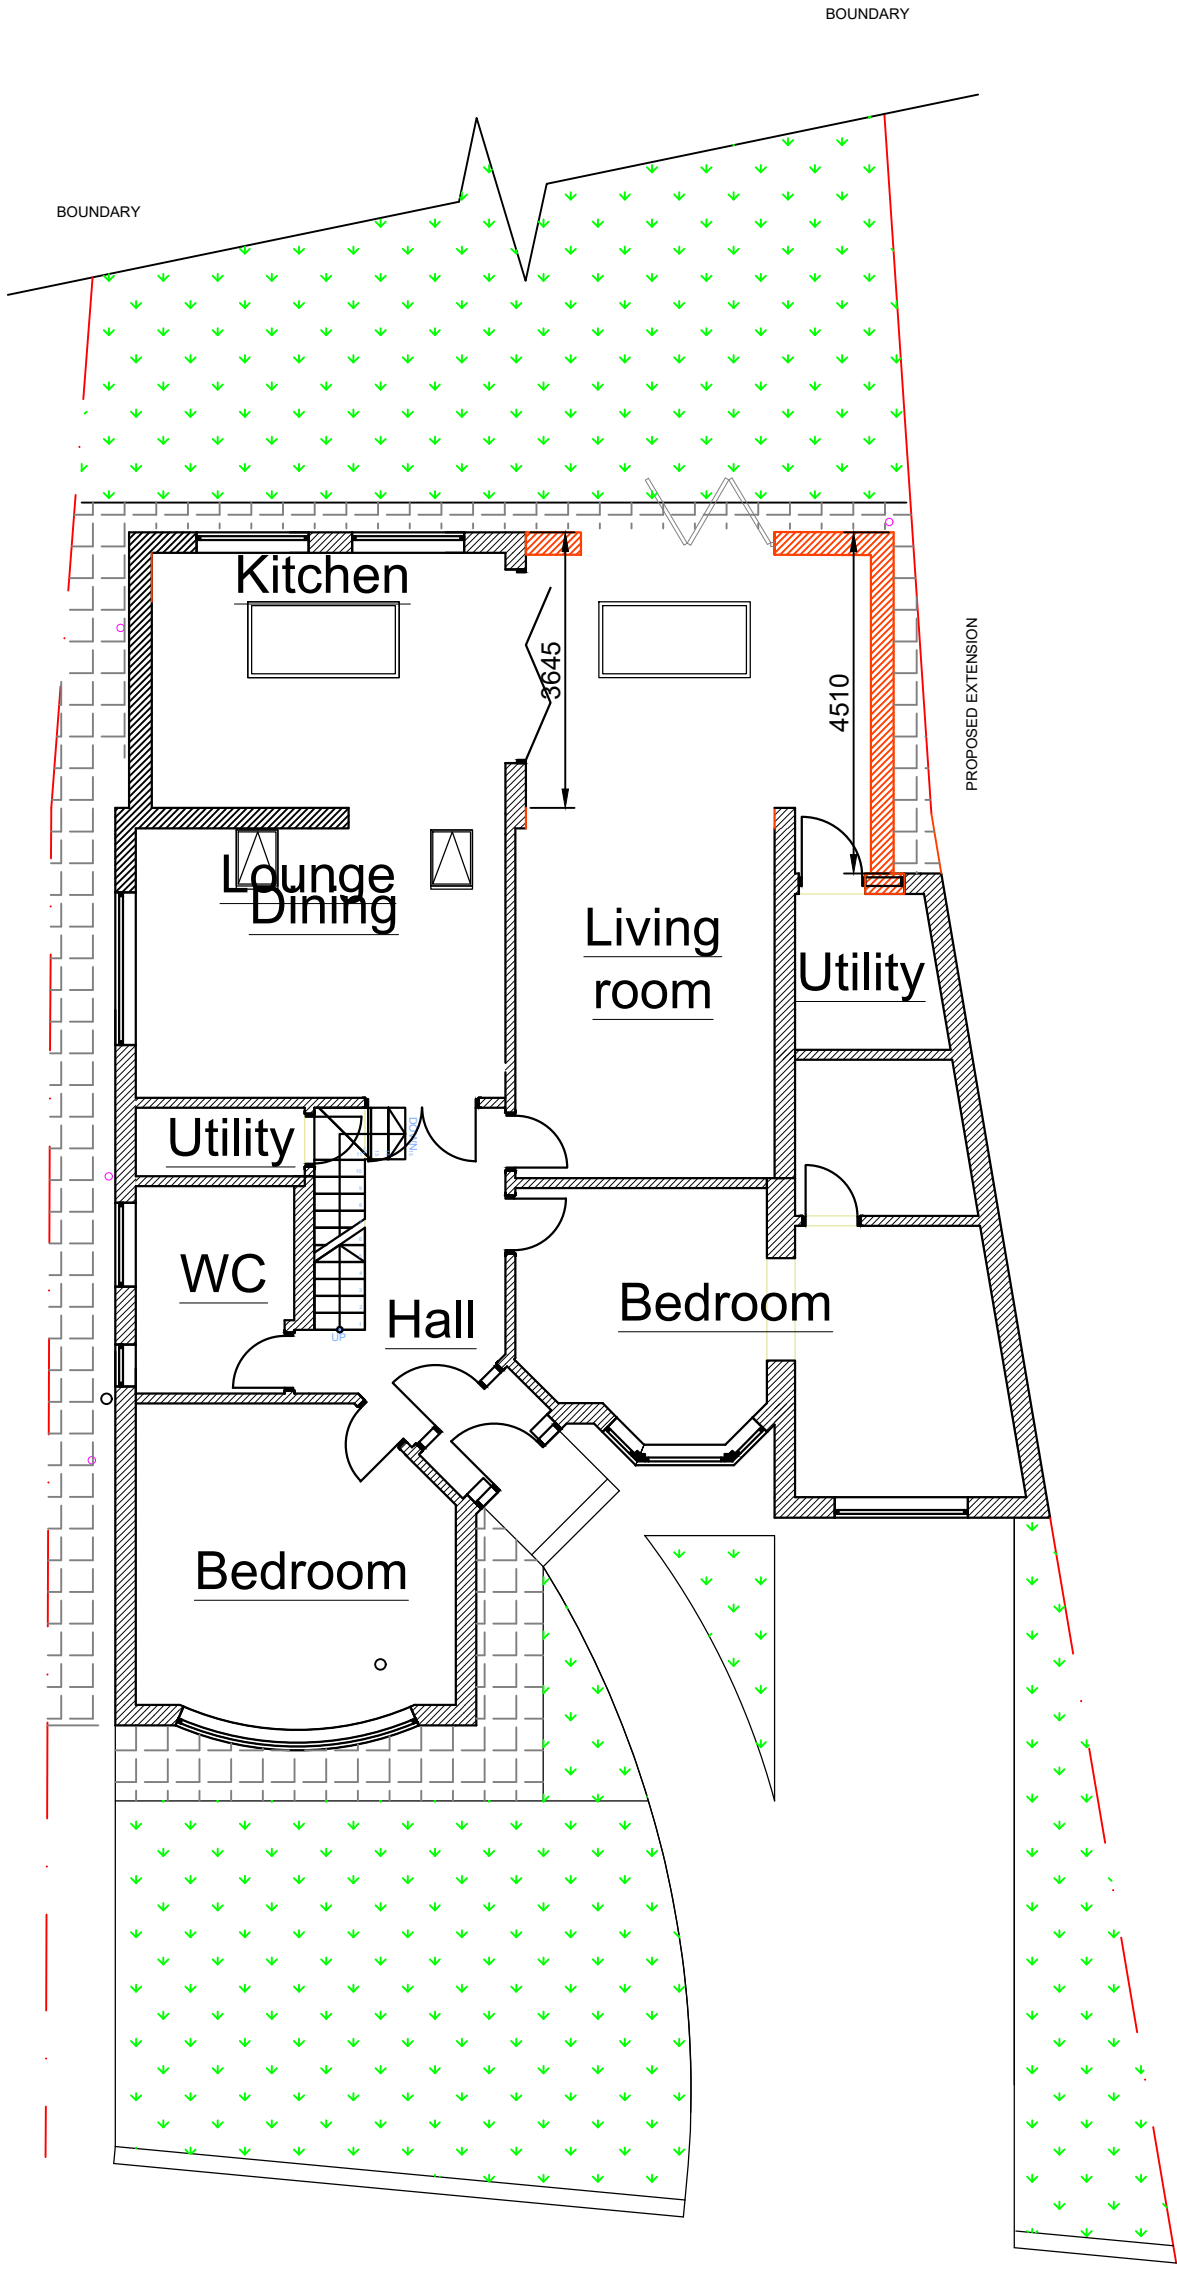

PROPOSED GROUND FLOOR PLAN

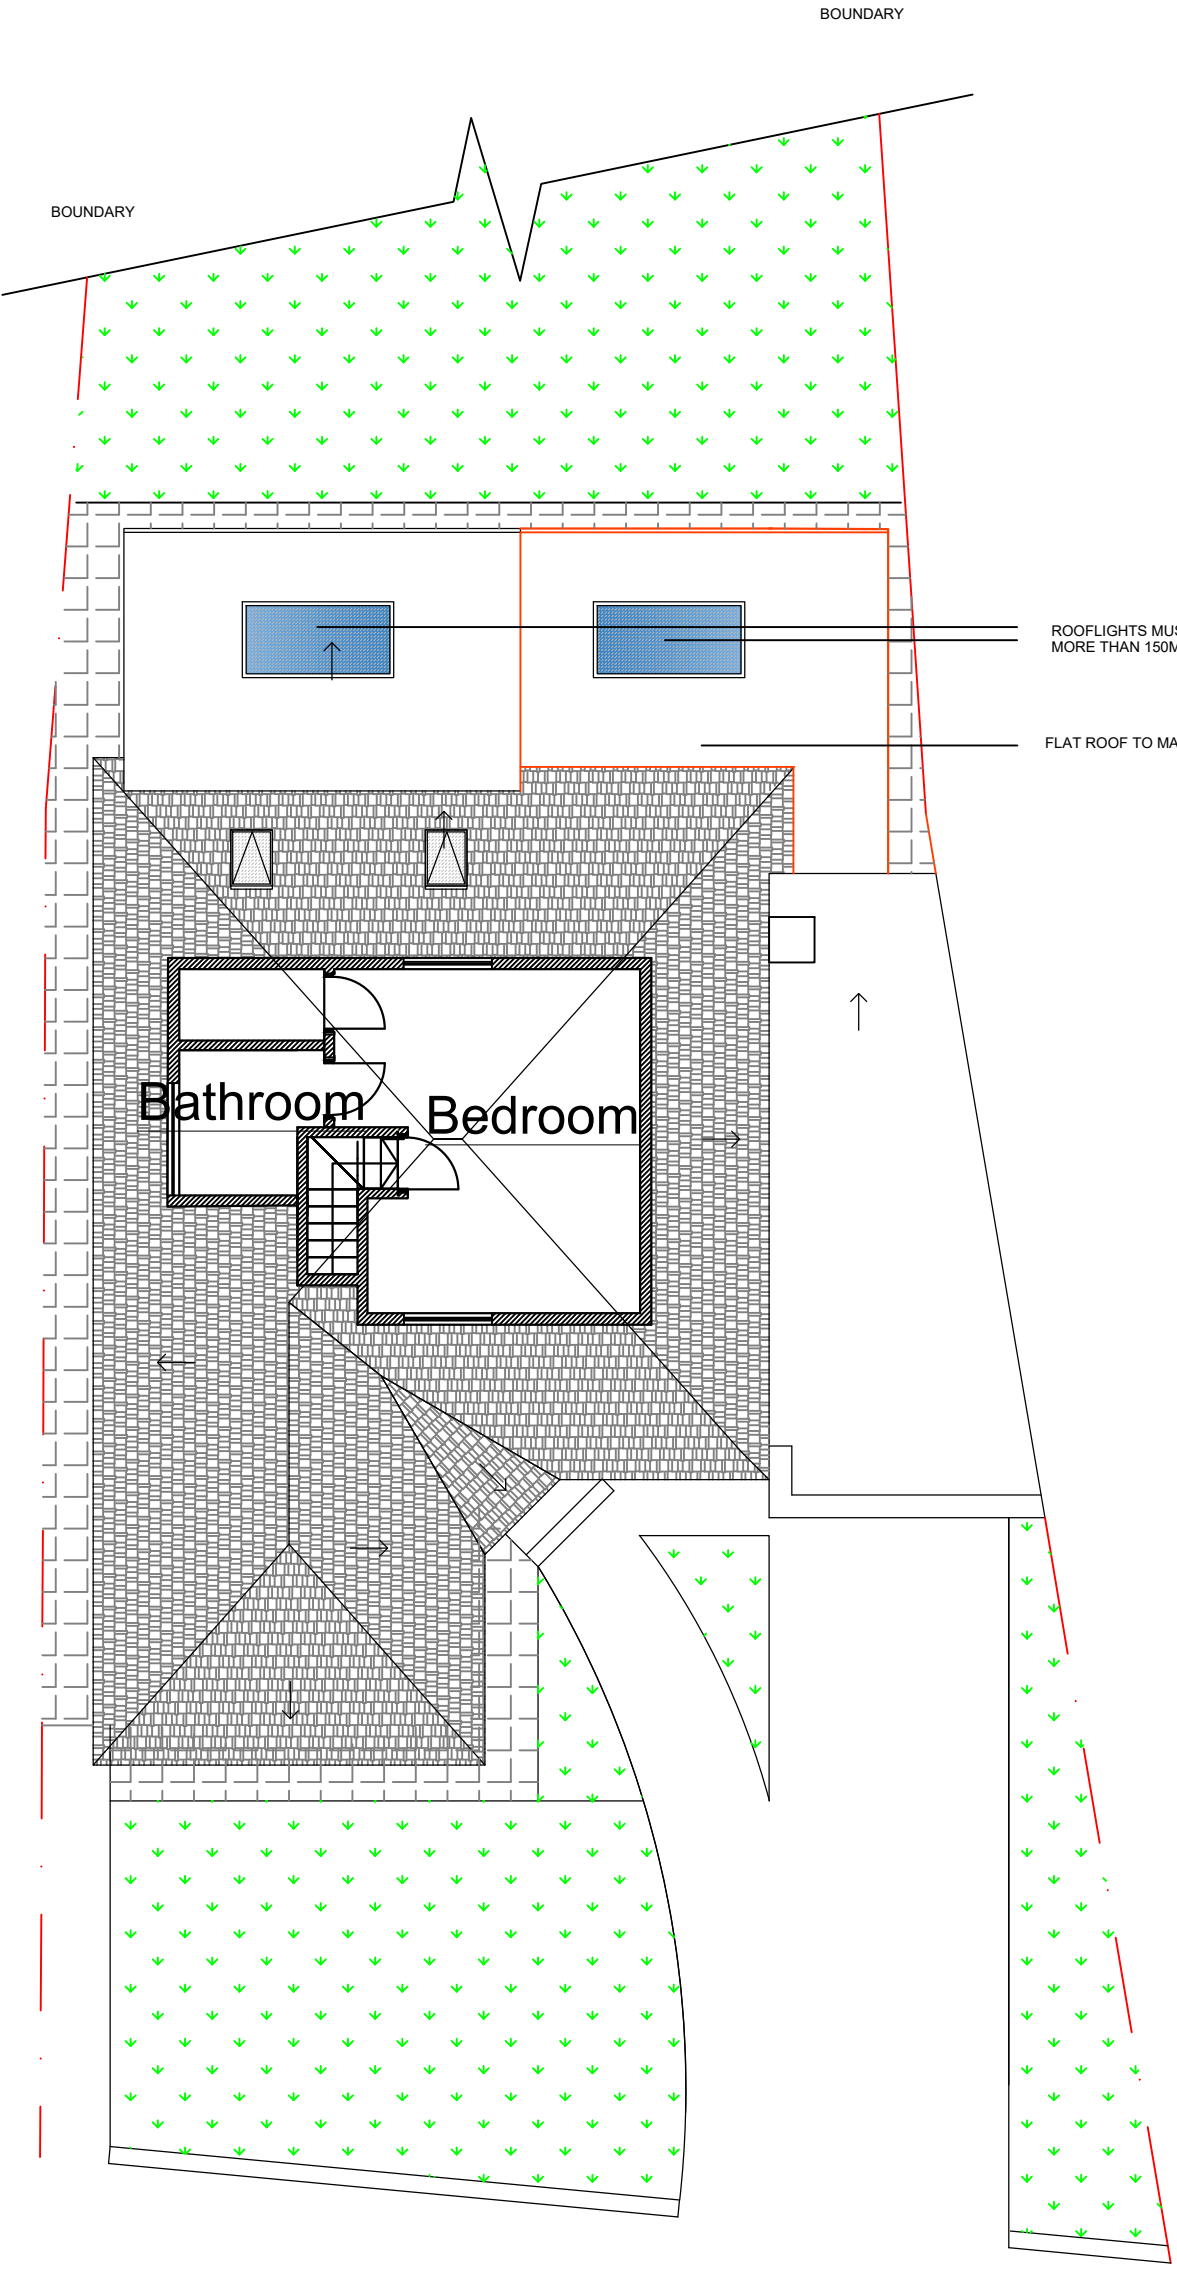


PROPOSED FIRST FLOOR PLAN

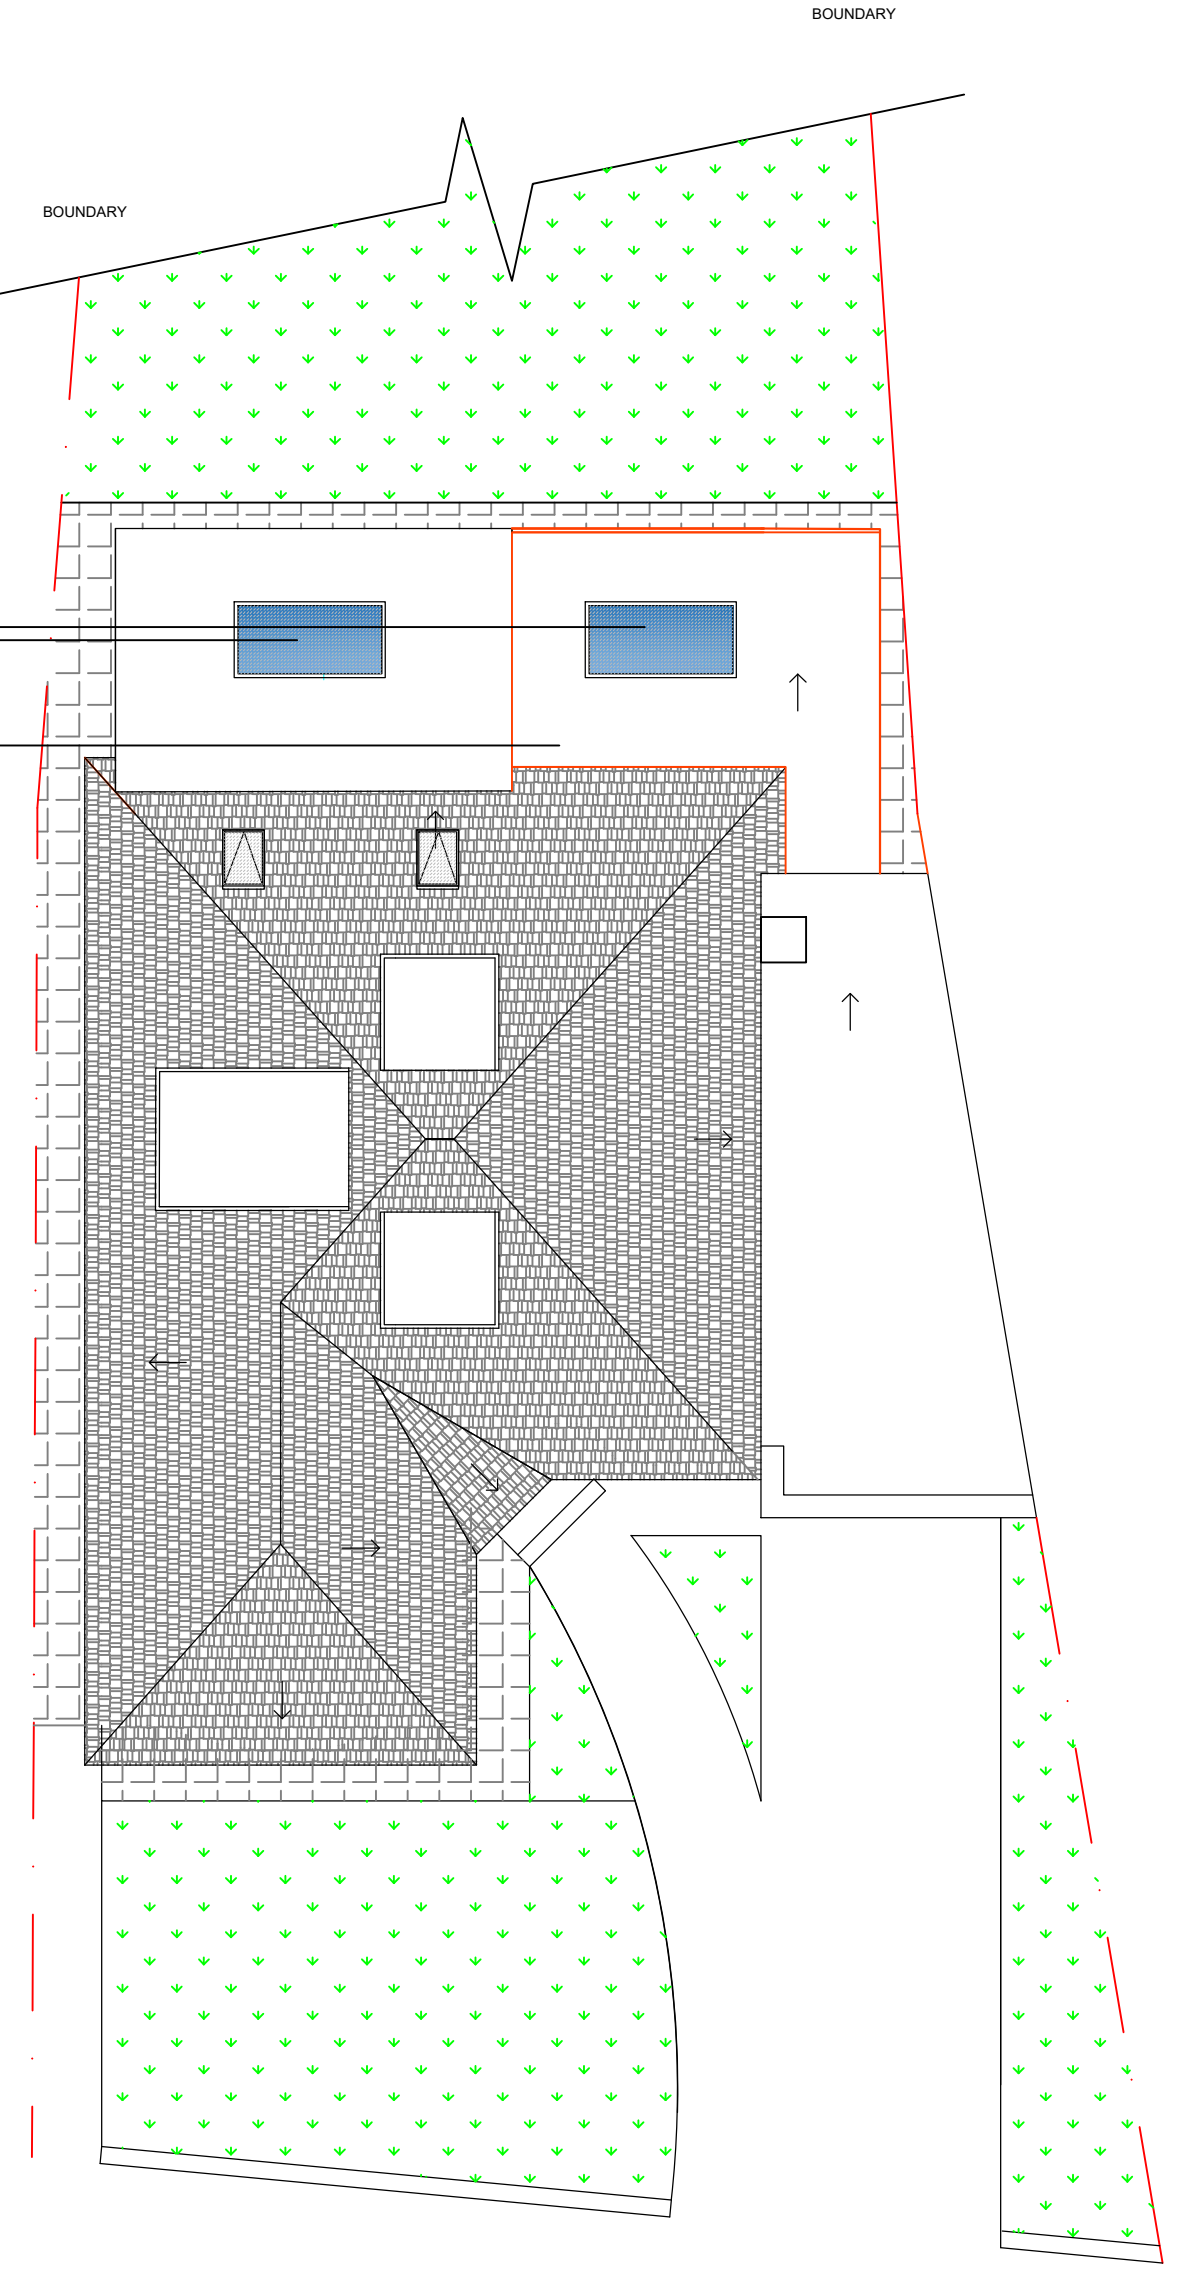

PROPOSED ROOF PLAN




PROPOSED FRONT ELEVATION

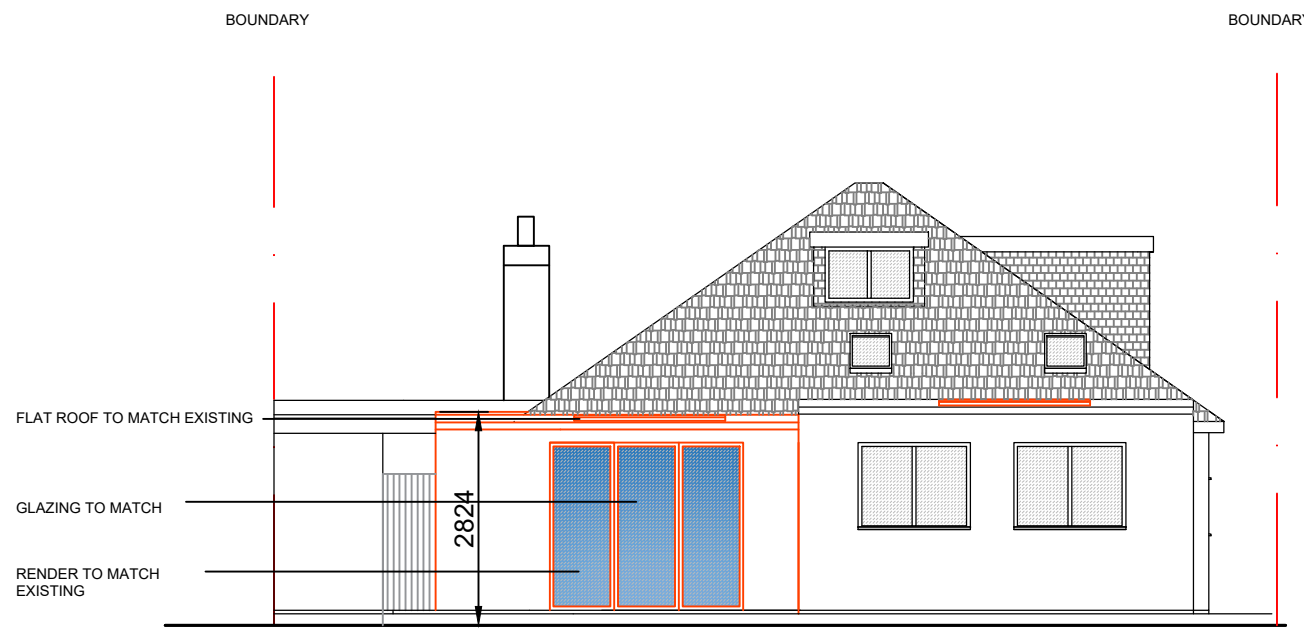


PROPOSED REAR ELEVATION



PROPOSED LEFT SIDE ELEVATION

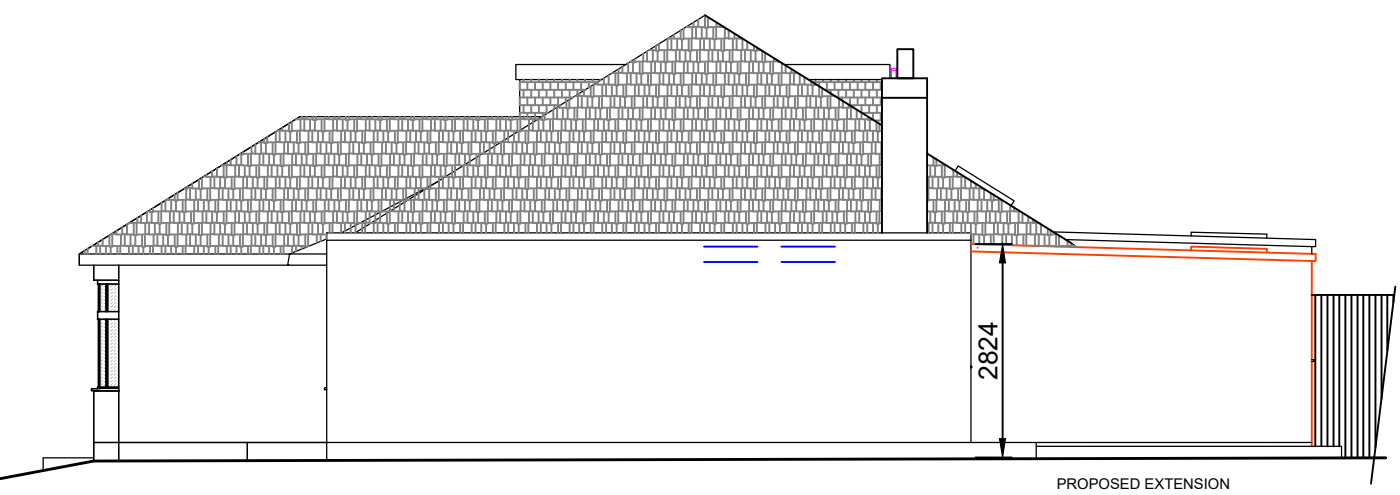

PROPOSED RIGHT SIDE ELEVATION

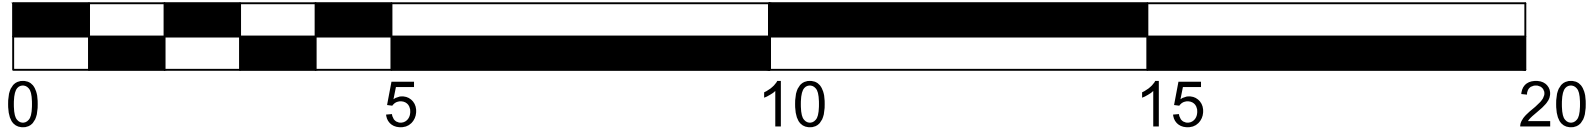

SCALE BAR 1:100

SPECIFICATION

Ensure all working drawings are approved by Planning & Building Control & That they are the current revised drawings before any works start on site.

Inform the Building Control department that the works are about to commence on site after receiving an approved decision from building control in writing.

where works involve demolition to ensure that all elements of the building and adjoining structures are accounted for and that all necessary propping and temporary supports are in place.

Request a copy of the party wall award where works affect party wall or involve excavations within 3 metres of adjoining properties.

Any Alterations to these drawings or changes effect on site during construction, could materially affect sizes of structural members that have been designed and adopted on plan. The latter should be brought to the notice of the designer.

No work pertaining to the plans should be carried out until the plan and calculations have been examined by the local authority. Any works carried out before such approval is obtained, is done solely at contractors or owners risk.

COPYRIGHT TAILORED ARCHITECTURE & INTERIORS LTD

LABC
Registered
Structural Engineer

NOTES

TO ONLY BE USED FOR TENDERQUOTE
DO NOT CONSTRUCT BEFORE PLANNING
SUPPLIERS AND CONTRACTOR TO CARRY OUT SITE MEASURE

ISSUE	DATE	REVISION	BY

DRAWING STATUS

ISSUE	DATE
001	02/03/2022

CONTRACTOR
TAILORED DEVELOPMENTS

DESIGNER
TAILORED DEVELOPMENTS

PROJECT
24 HILLSIDE CRESCENT
NORTHWOOD
HA5 1BE

DRAWING TITLE
PROPOSED FLOOR PLANS AND ELEVATIONS

CONTRACT NO	SCALE	DWG NO	REV
	1:100 @ A1	03	01

CHECKED BY
P.T

TAILORED
ARCHITECTURE & INTERIORS LTD

www.tailored.co.uk
0203 433 7373

f i s

Copyright Tailored Developments